





EXISTING FRONT ELEVATION

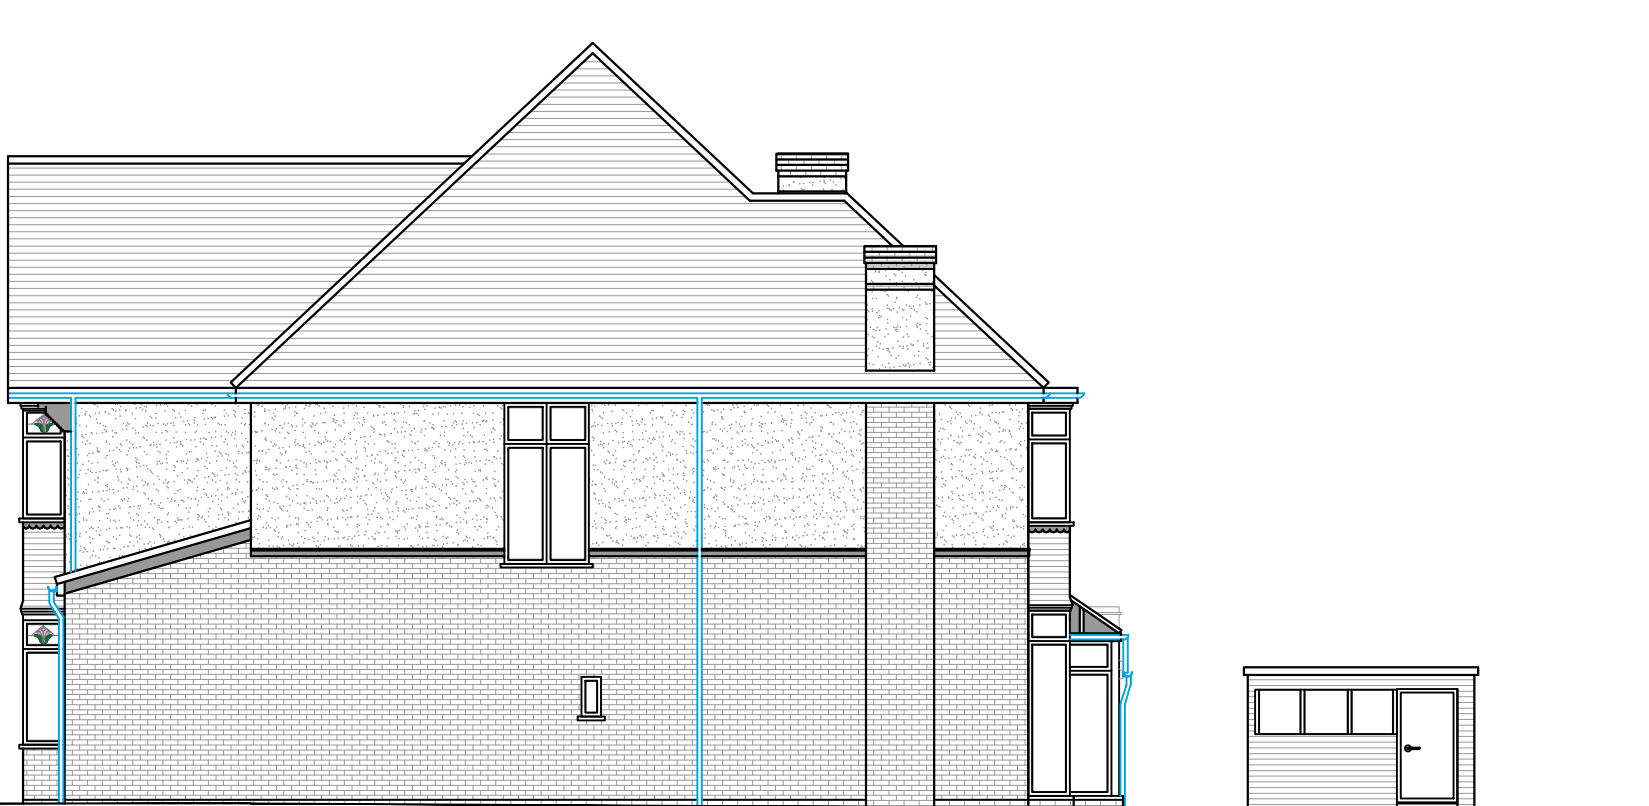


EXISTING SIDE ELEVATION

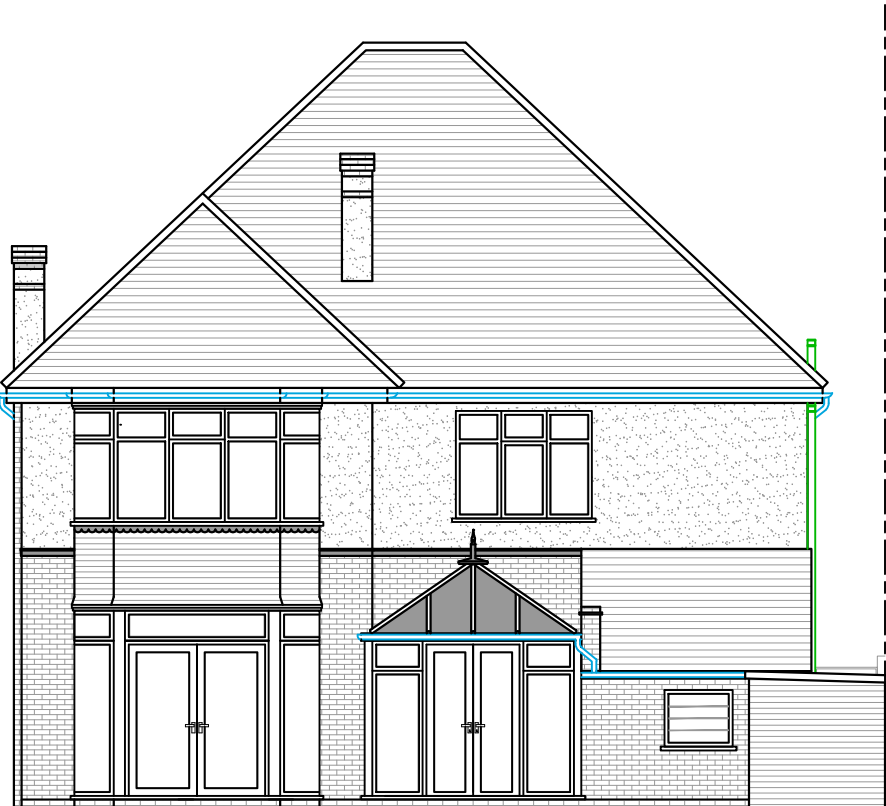


EXISTING REAR ELEVATION




PROPOSED FRONT ELEVATION

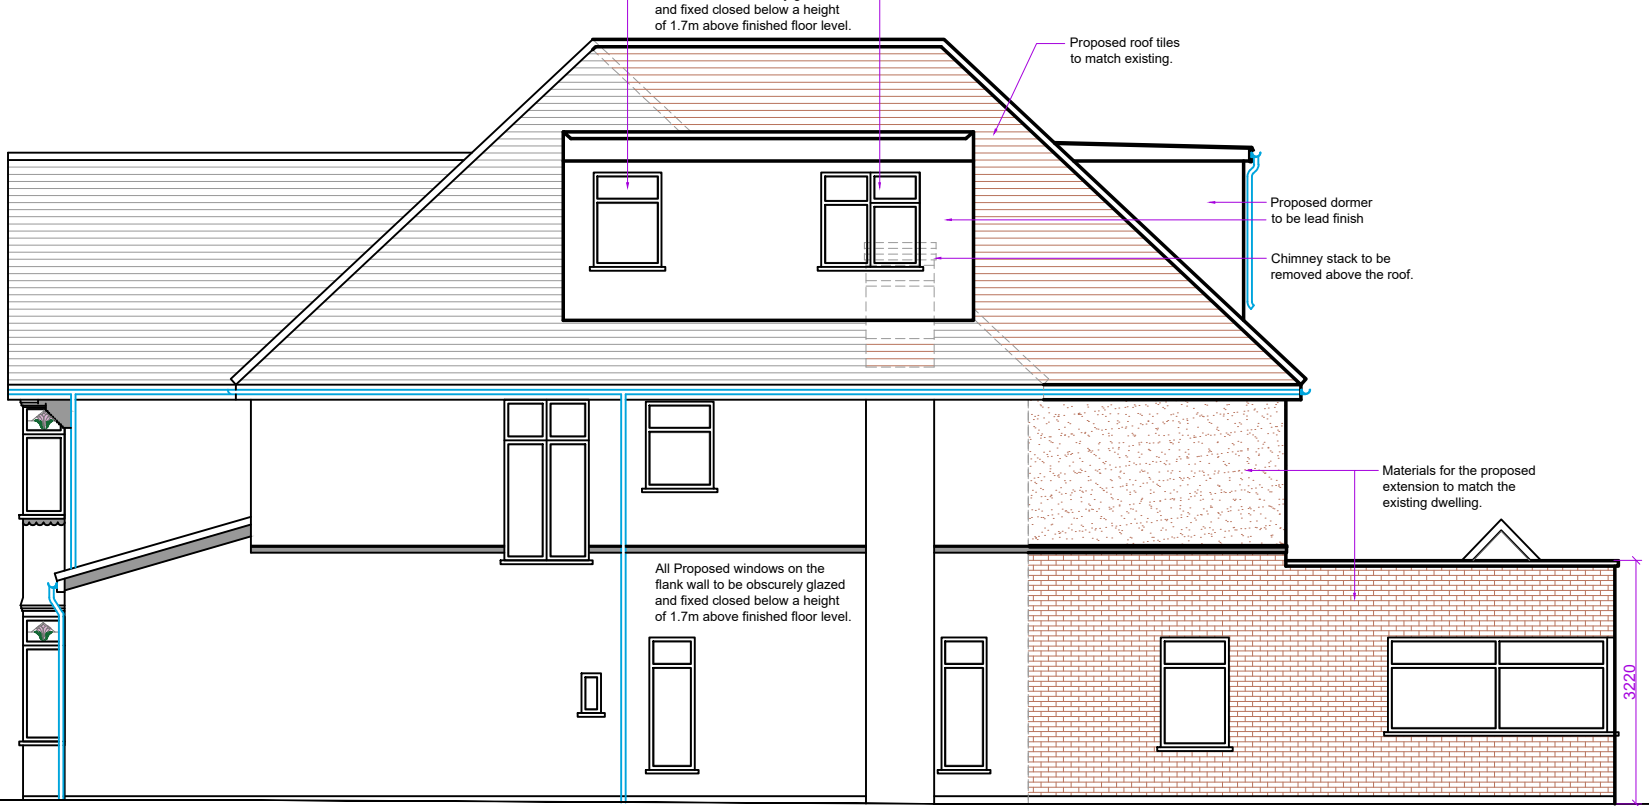


PROPOSED SIDE ELEVATION

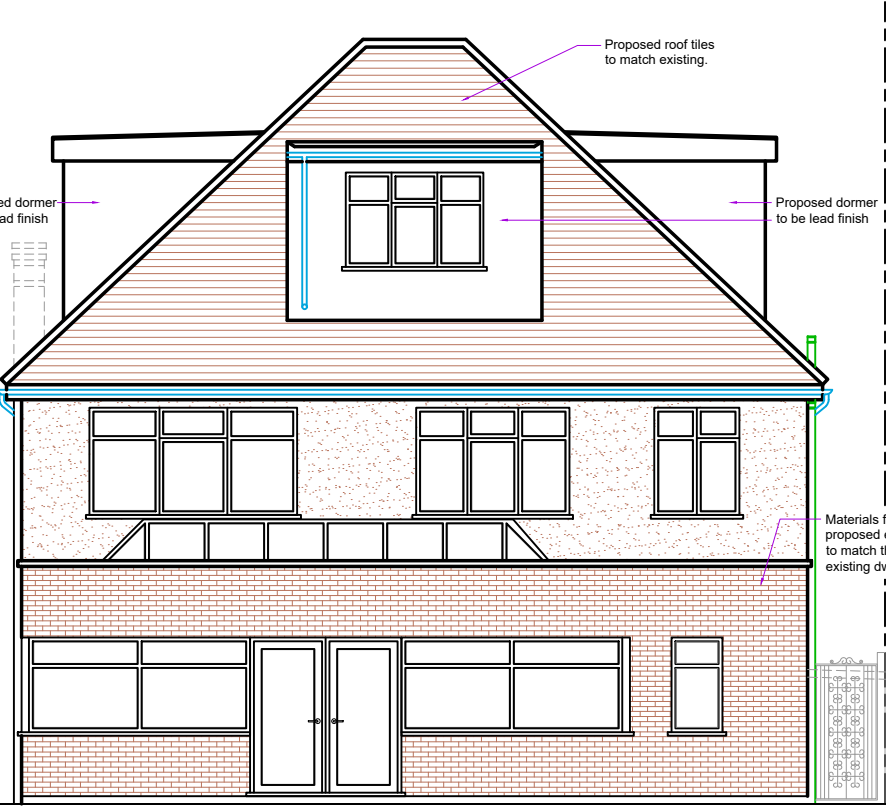

PROPOSED REAR ELEVATION

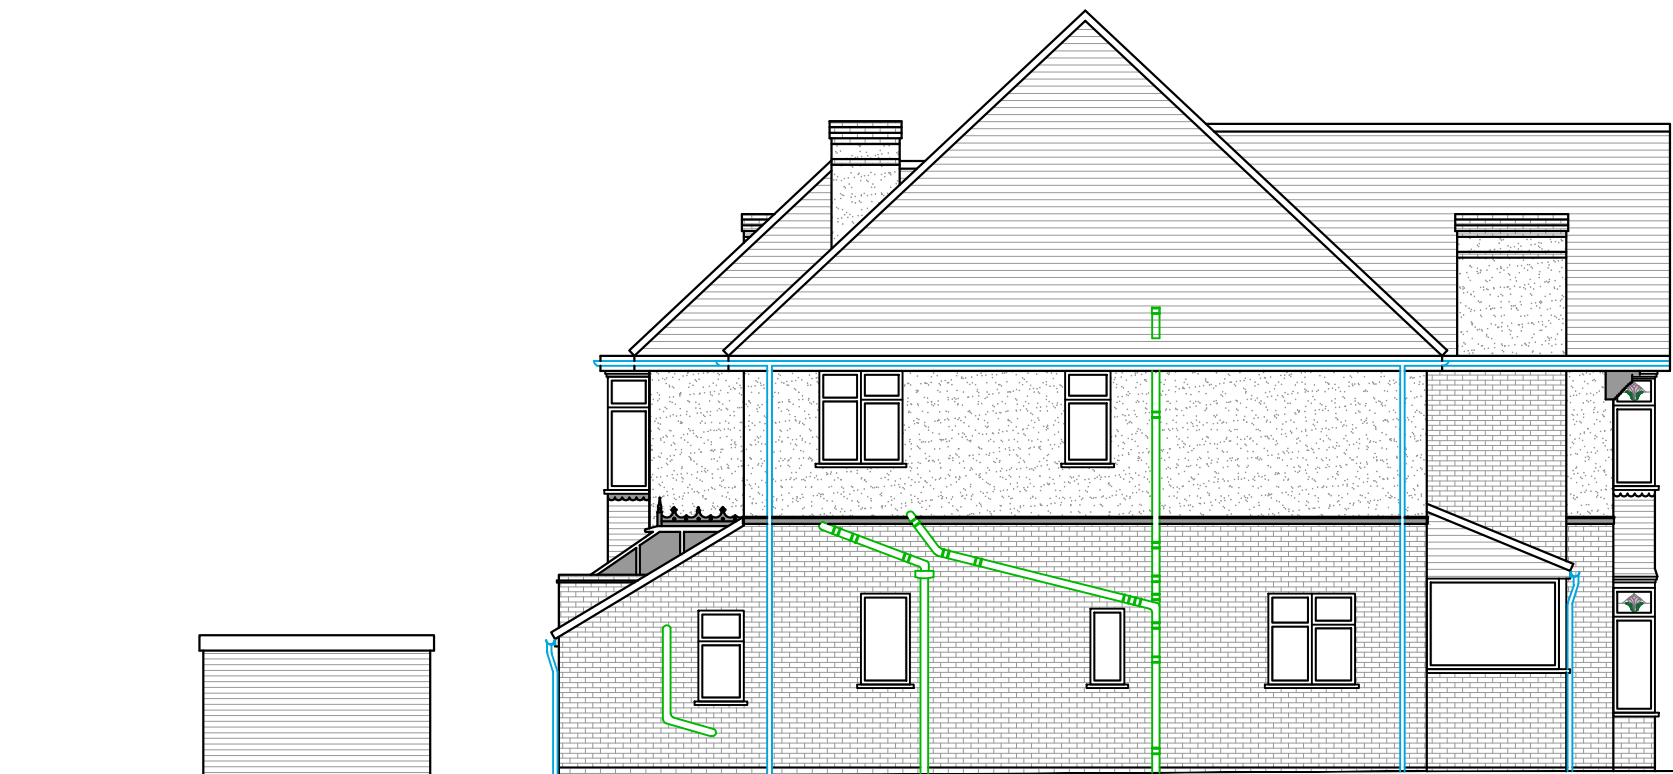

EXISTING SIDE ELEVATION

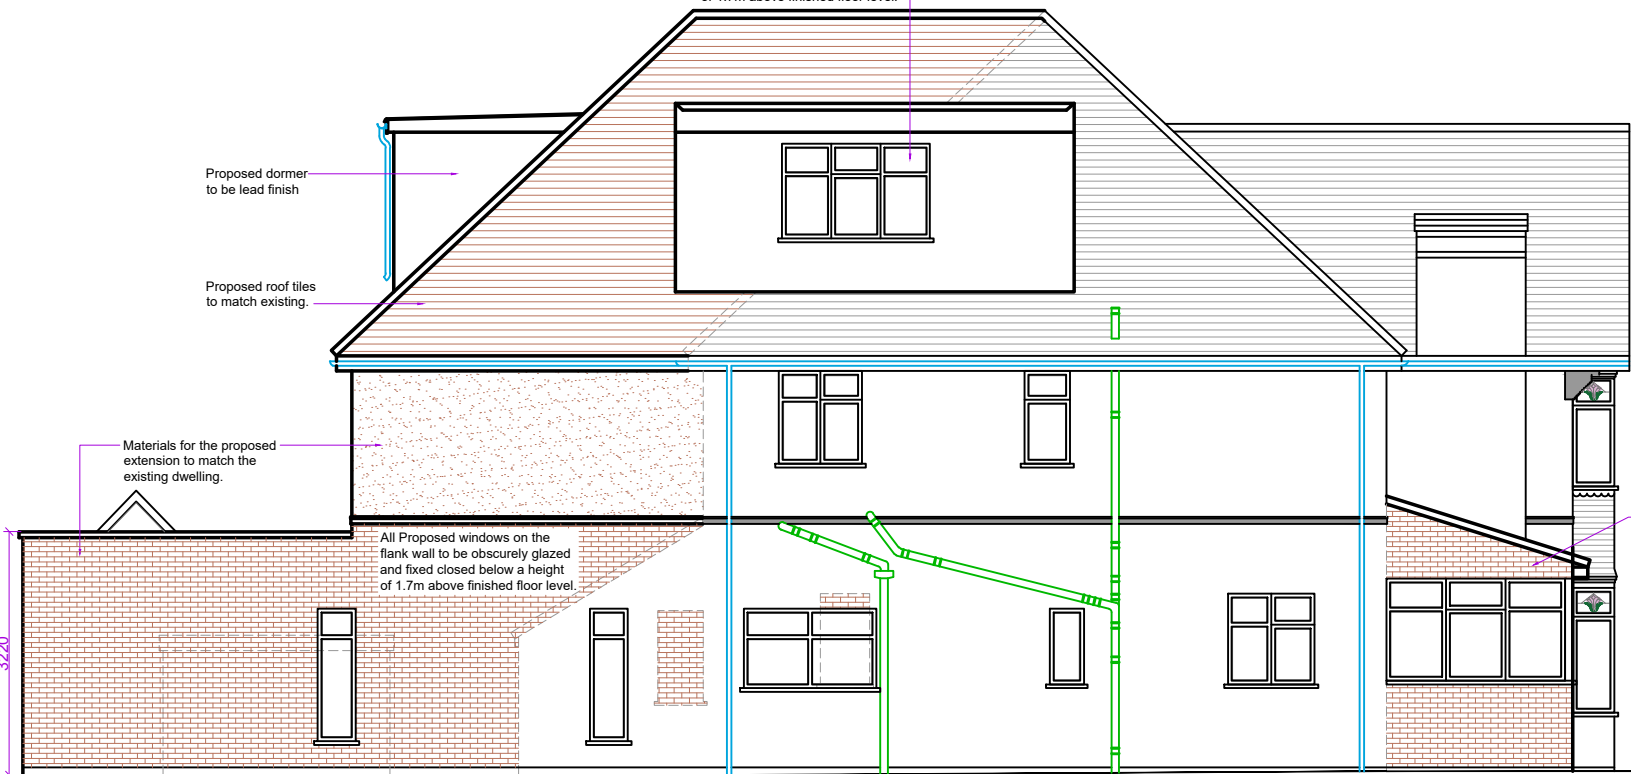

PROPOSED SIDE ELEVATION

IMPORTANT NOTE

The specification is to be read in conjunction with the plans/section details, and other associated Structural details as may be provided.

All work is to be carried out to the Local Authority Planning and Building Regulations Approval, and the Codes of Practice and British Standards as necessary. All dimensions, levels, sizes, positions and locations of particulars as indicated on drawings are to be verified by the appointed Contractor on site prior to engaging in works. Any discrepancies must be reported to the Architect/Surveyor/Engineer or responsible person/s immediately.

The Contractor is responsible for ensuring compliance with the CDM Regulations, and appropriate Health & Safety on site precautions.

The Client/Building Owner must obtain any necessary PARTY WALL AGREEMENTS, prior to engaging in the works on site.

B	02.08.2023	Side dormer window annotation added to other elevation
A	27.07.2023	Side dormer window annotation added

(1:50)

(1:100)

1m 2m 3m 4m 5m

kdb

building designs

Chartered Architectural Technologist

020 3875 2000

plans@kdbdesigns.co.uk

www.kdbdesigns.co.uk

Client:

MR F AHMED

Site Address:

34 AYLMER ROAD
LONDON
N2 0BX

Project Title:

SINGLE STOREY FRONT AND
REAR EXTENSION, WITH
ORANGERY, TWO STOREY
REAR EXTENSION AND LOFT
CONVERSION WITH DORMERS

Status:

PLANNING APPLICATION

Drawn:

SB

Checked:

PK

Date:

18.12.2018

Scale:

1:100 @ A2

Drawing Title:

EXISTING AND PROPOSED
ELEVATIONS

Job No:

AYLR34

Drawing No:

PL - A - 03

Rev:

B