




A3030 / 101_08 : ELEVATIONS, BLOCK PLAN AND SITE LOCATION PLAN

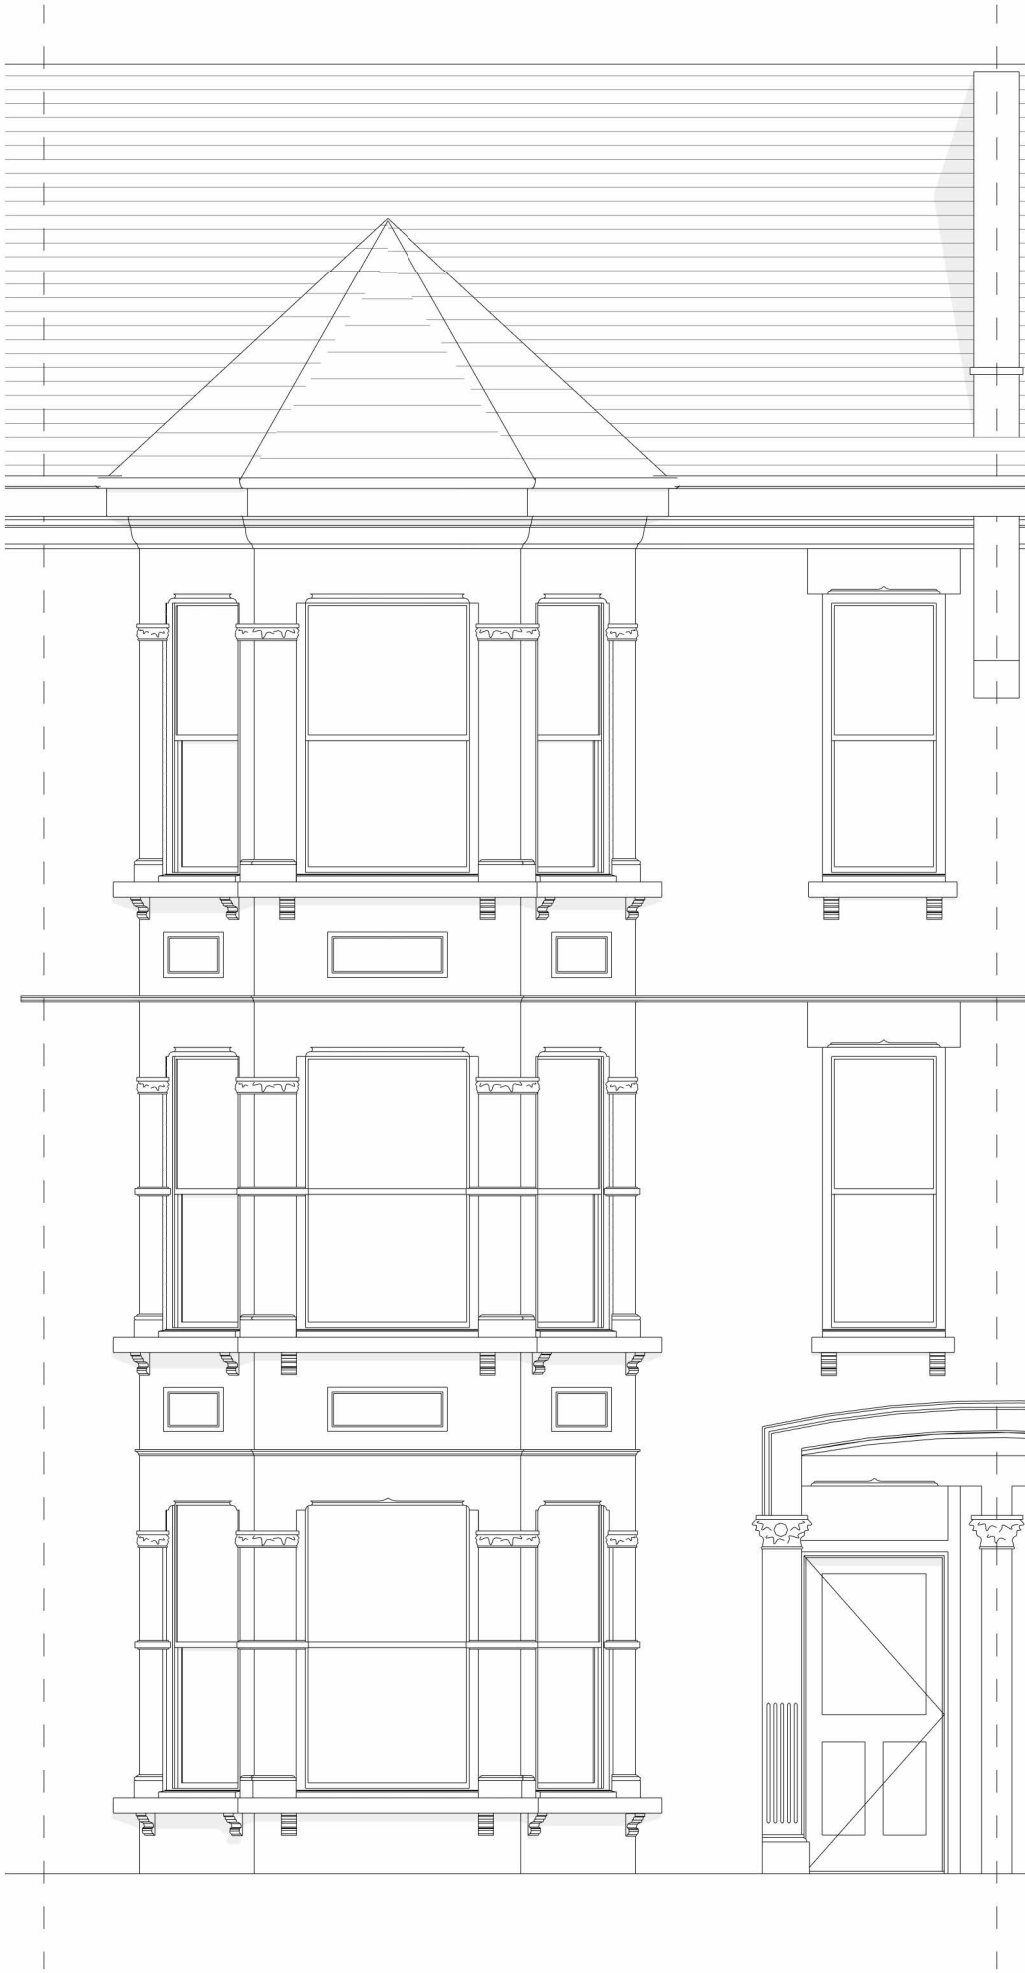


EXISTING FRONT ELEVATION
1 : 50

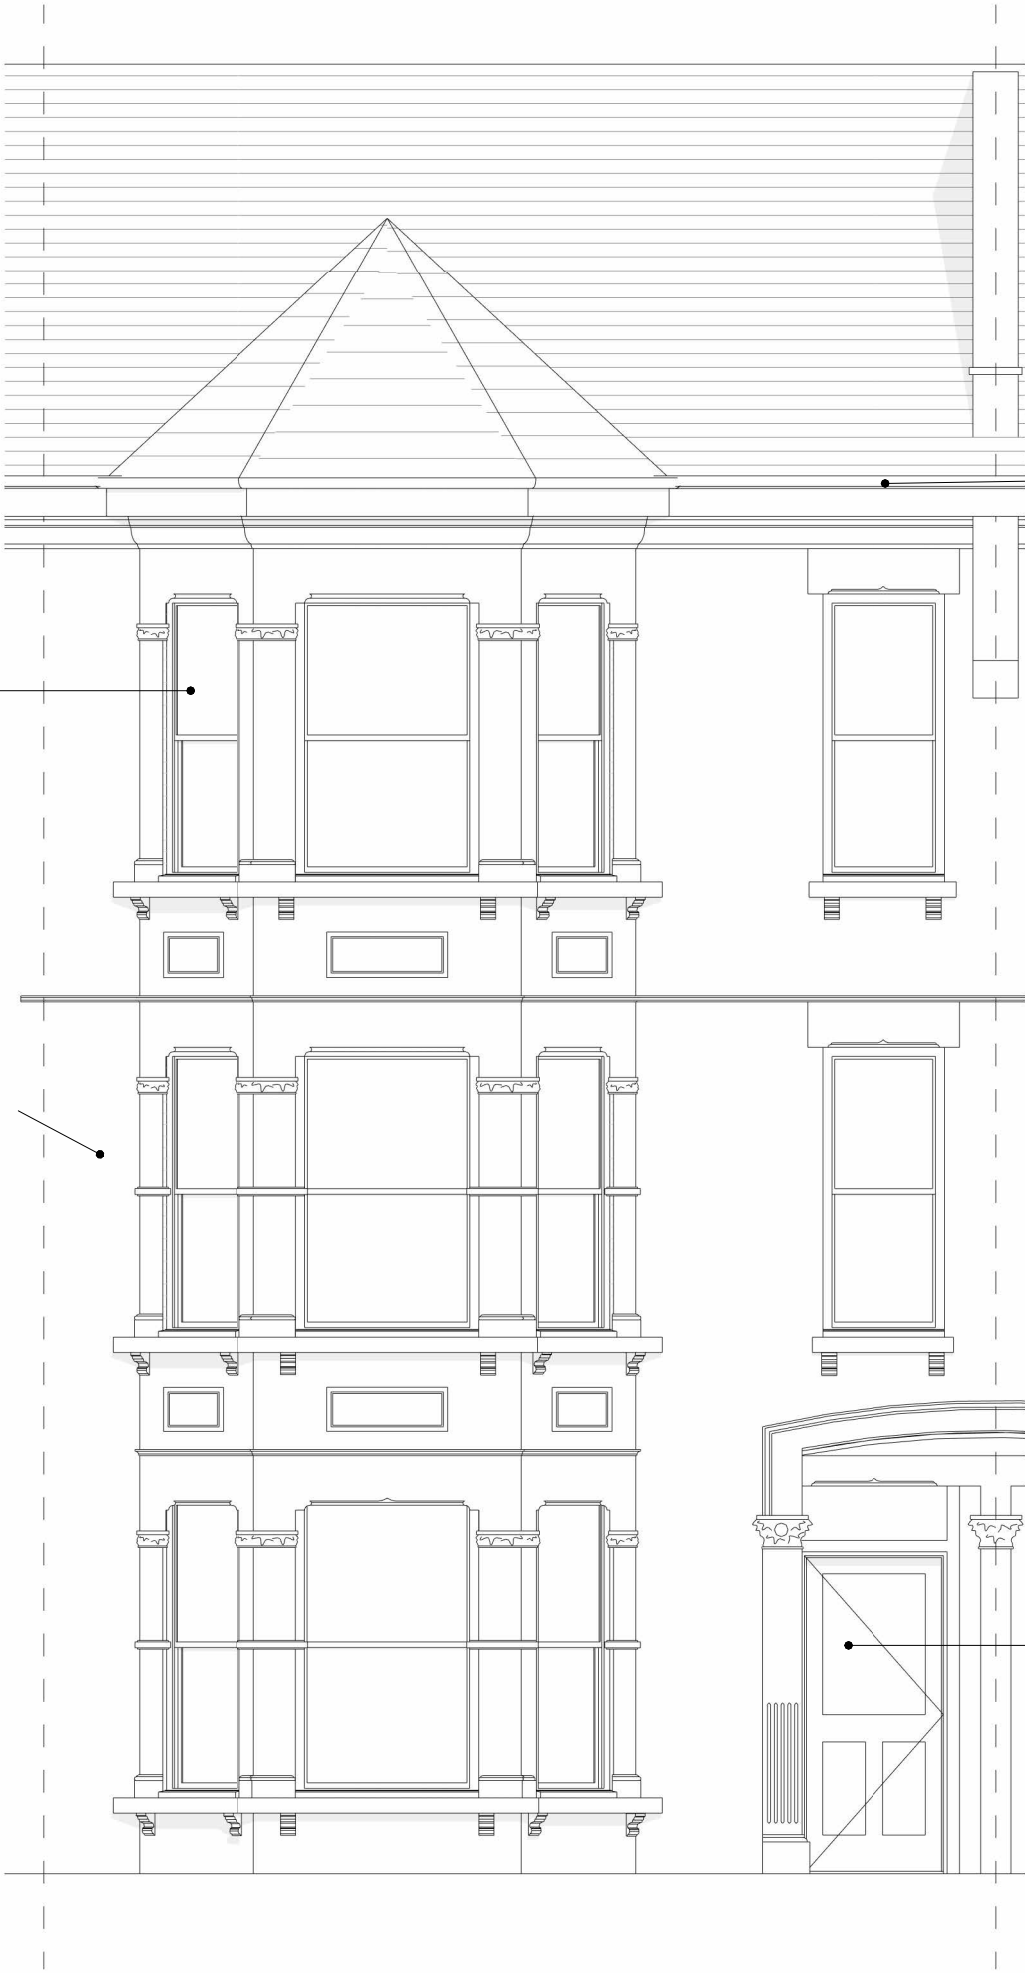


PROPOSED FRONT ELEVATION
1 : 50

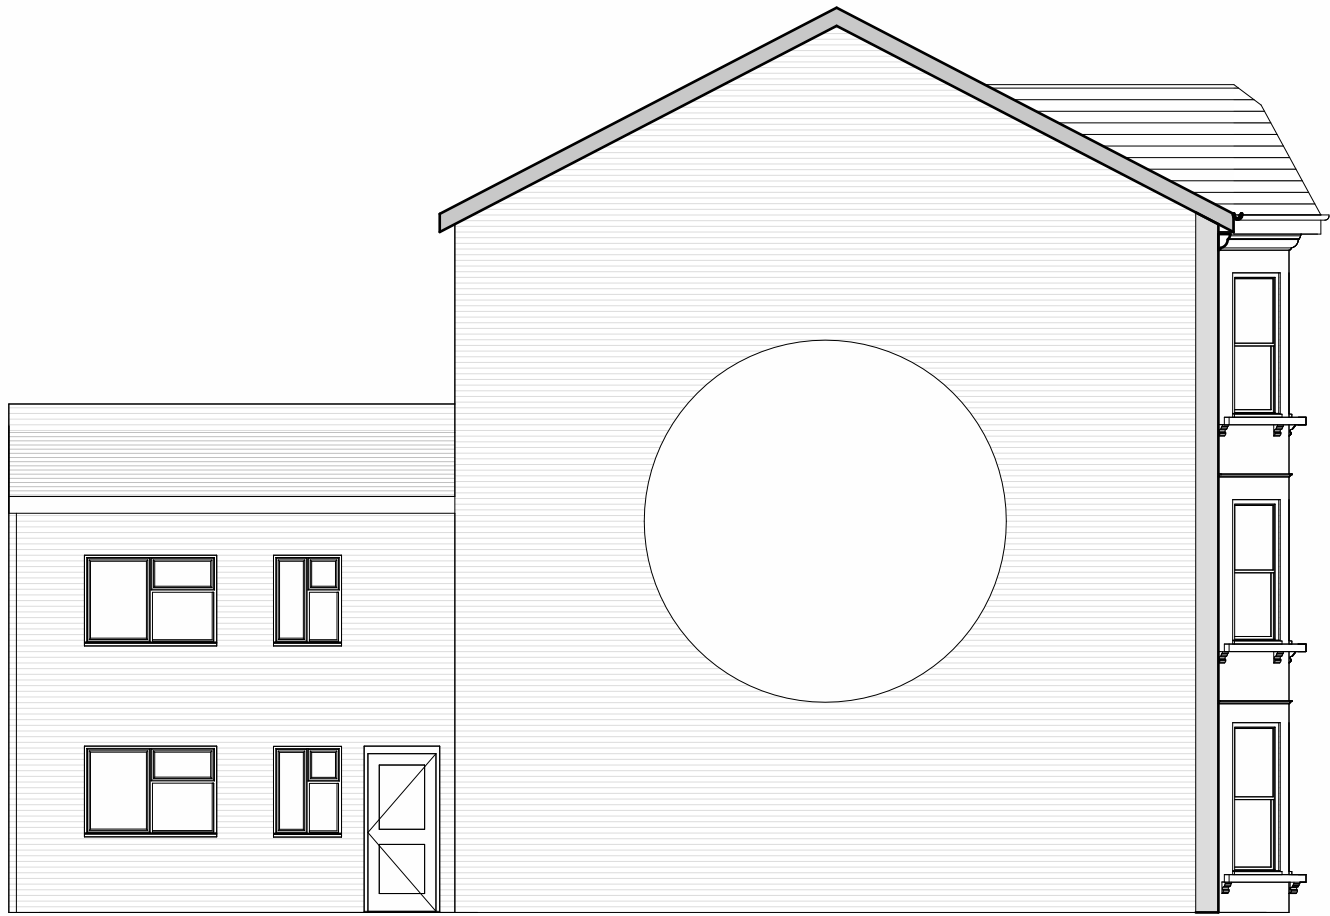

EXISTING SIDE ELEVATION
1 : 100

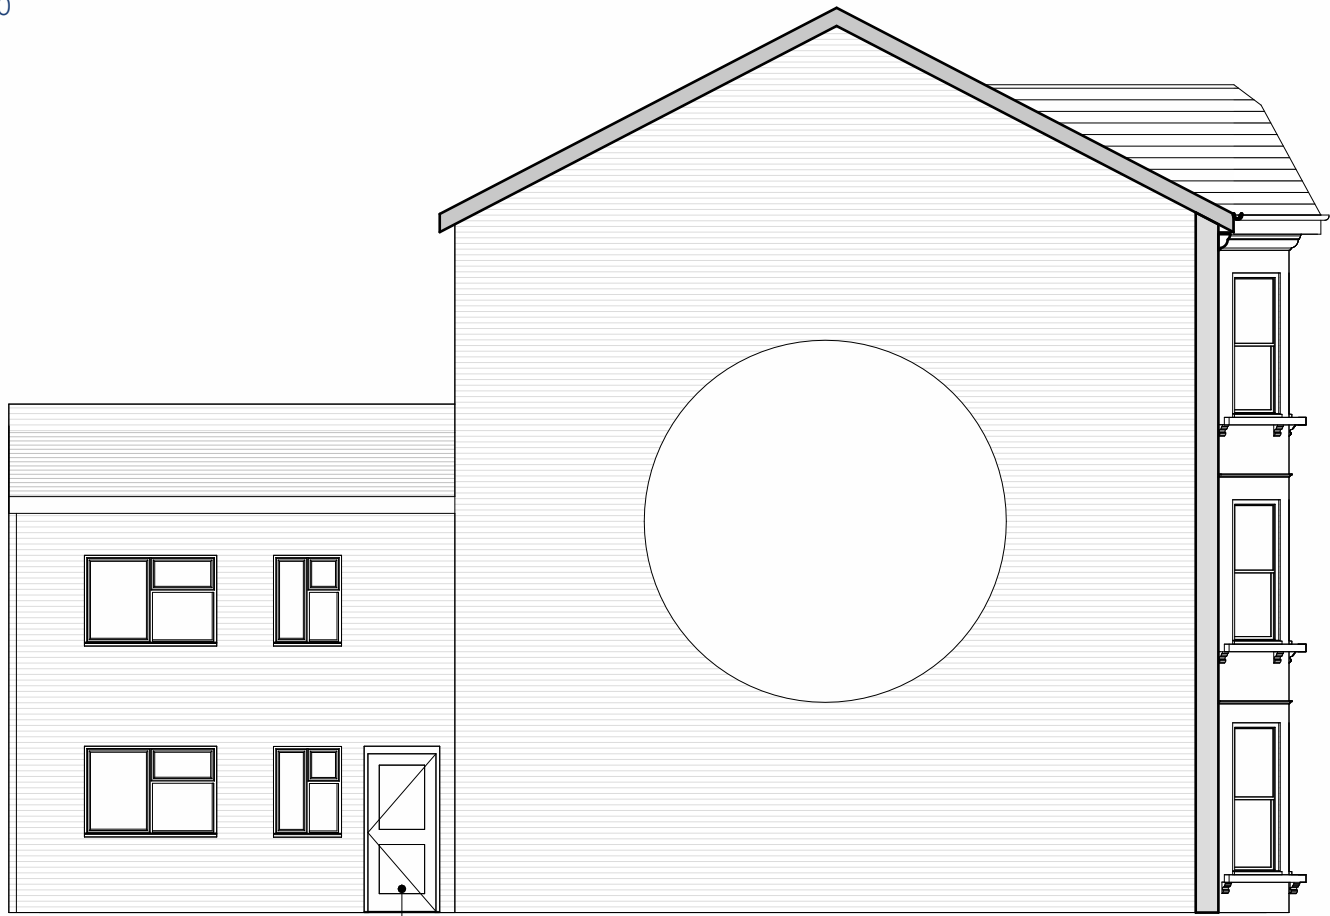


PROPOSED SIDE ELEVATION
1 : 100

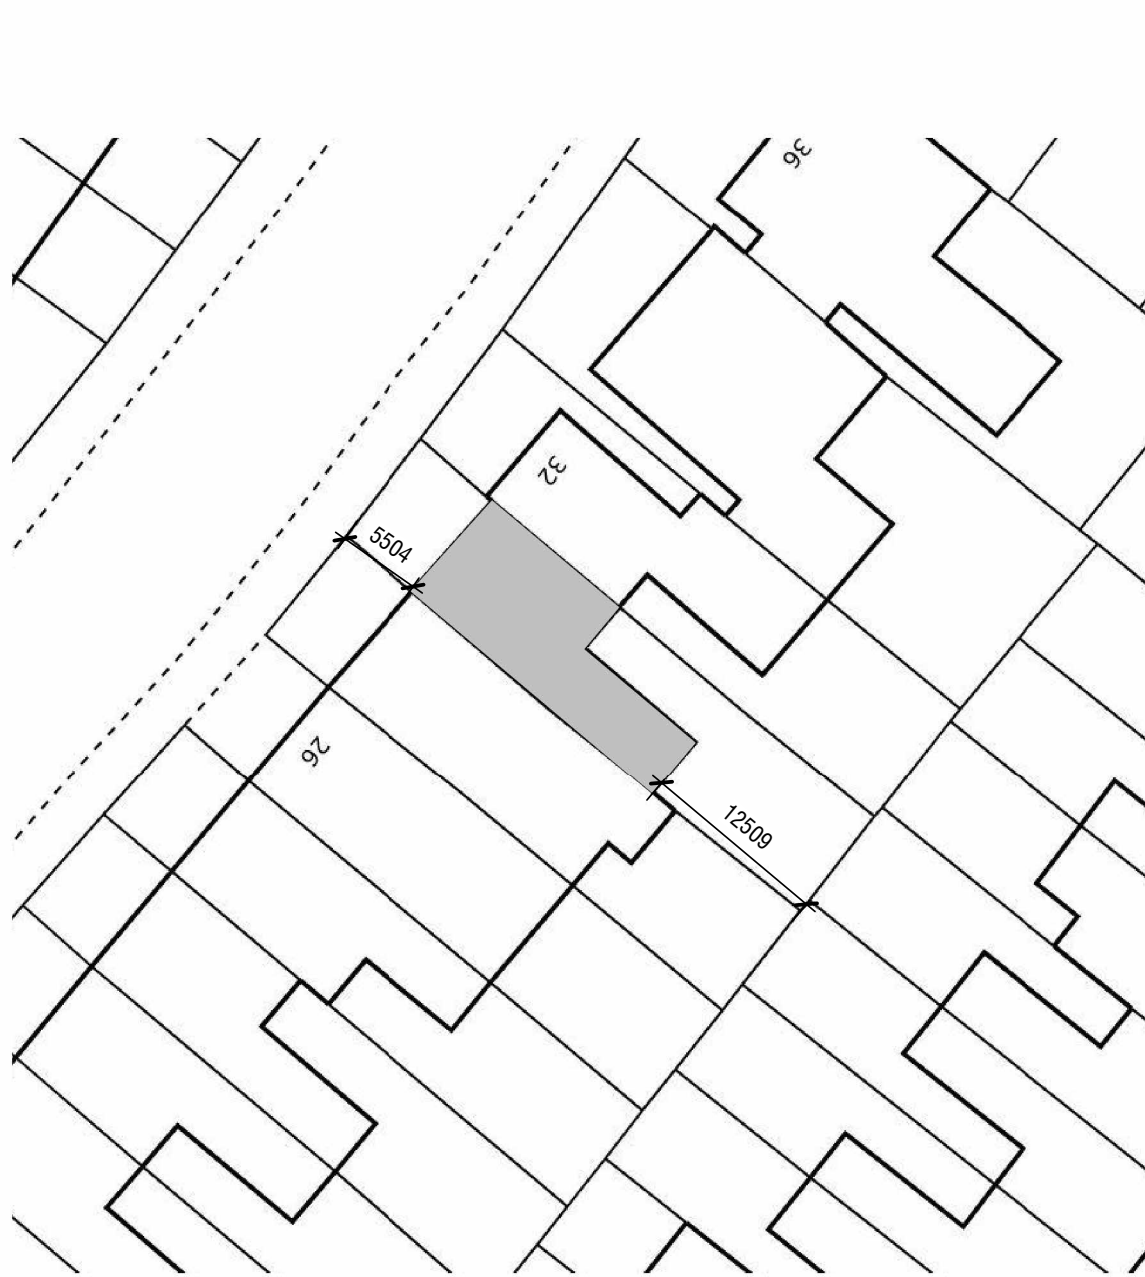

BLOCK PLAN
1 : 500



SITE LOCATION PLAN
1 : 1250

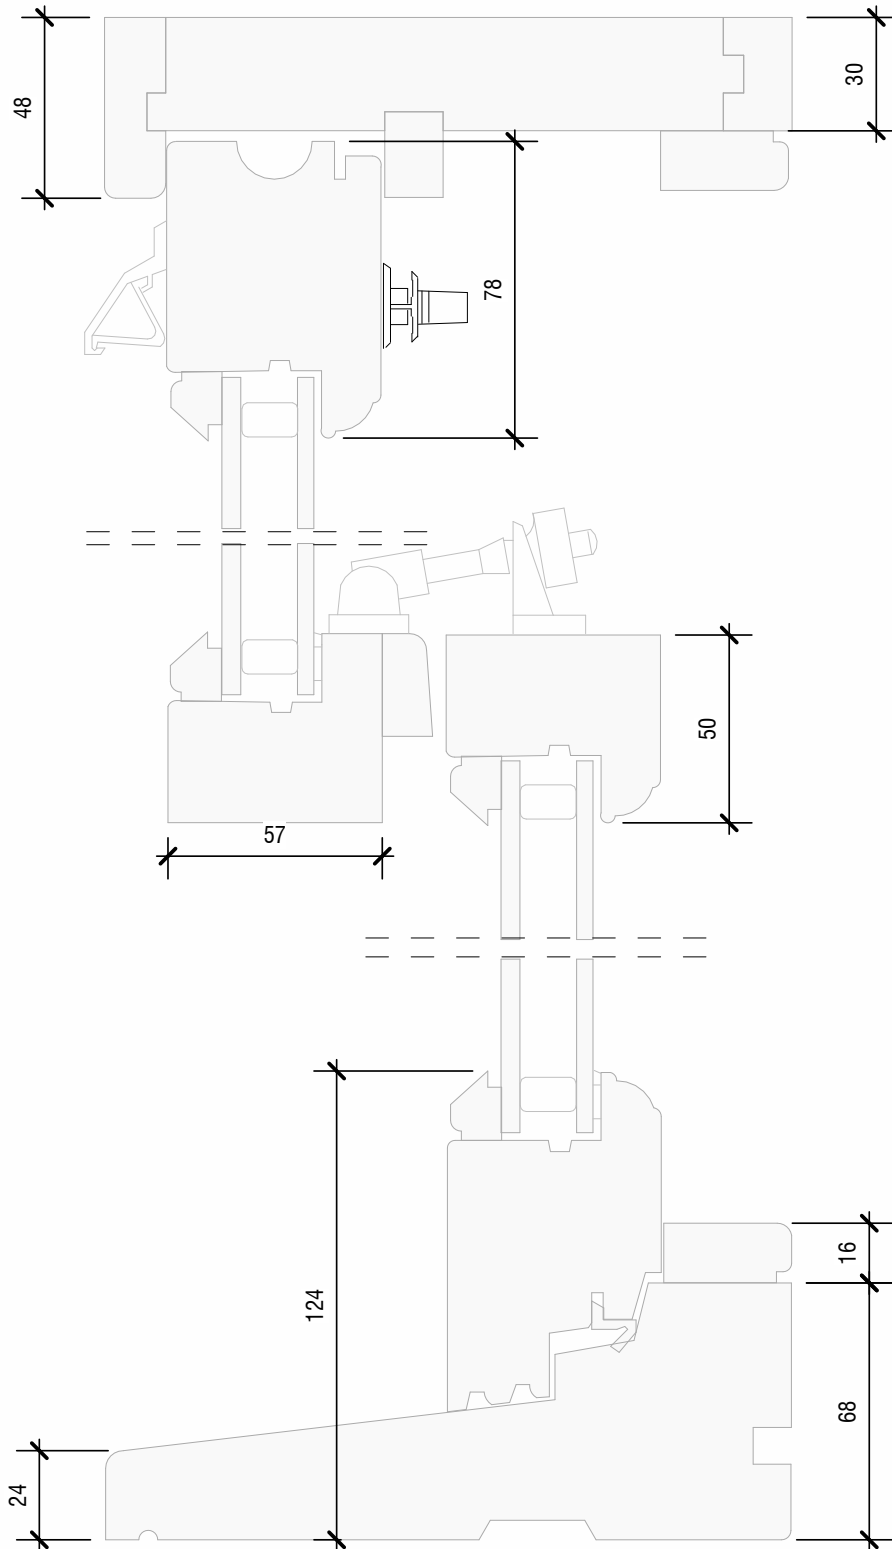


PROPOSED SECTION THROUGH SASH WINDOW
1 : 2



FRONT ELEVATION PHOTOGRAPH

NOTES
All dimensions to be verified on site before work commences.
All discrepancies to be notified to the Contract Administrator.

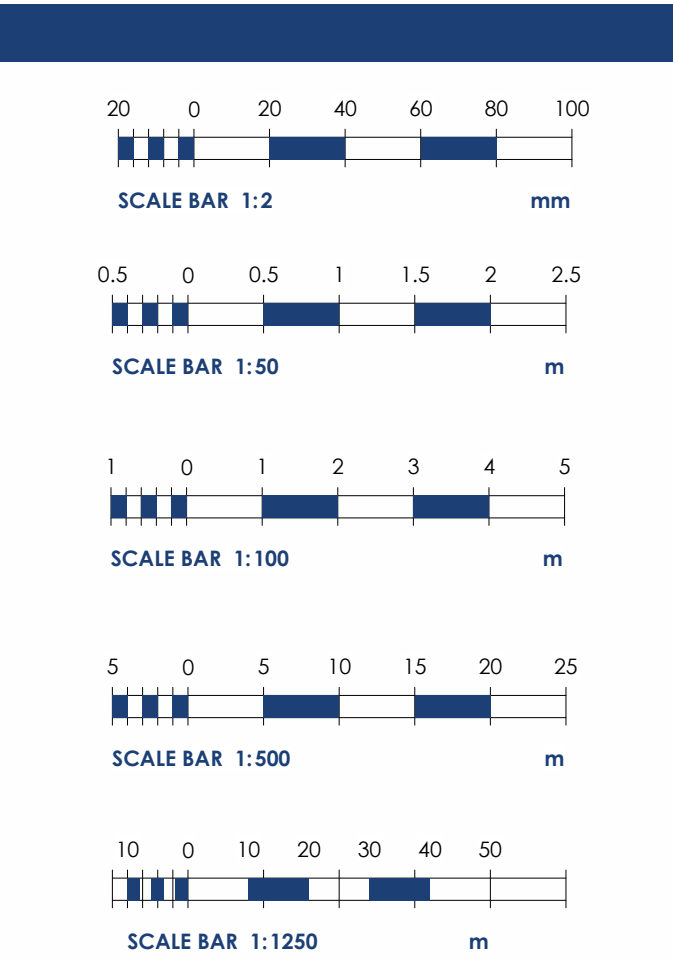

Rev	Date	Description
-----	------	-------------

Drawing Status: **PLANNING** Sheet Size: **A1**

Alderton Associates
CHARTERED BUILDING SURVEYORS
3 Brassie Wood
Chelmsford
CM3 3FP
Tel | 01245 460 222
aldertonassociates.co.uk

Client
London & Quadrant Housing Trust

Site
30 Stapleton Hall Rd
Finsbury Park, London
N4 3QE

Project
External Repairs

Date	Scale	Drawn	Checked
17/04/23	As indicated	SM	MP

Title:
ELEVATIONS, BLOCK PLAN AND SITE LOCATION PLAN

DWG No: **A3030 / 101_08** Rev: