



A3030 / 101_14 : ELEVATIONS, BLOCK PLAN AND SITE LOCATION PLAN

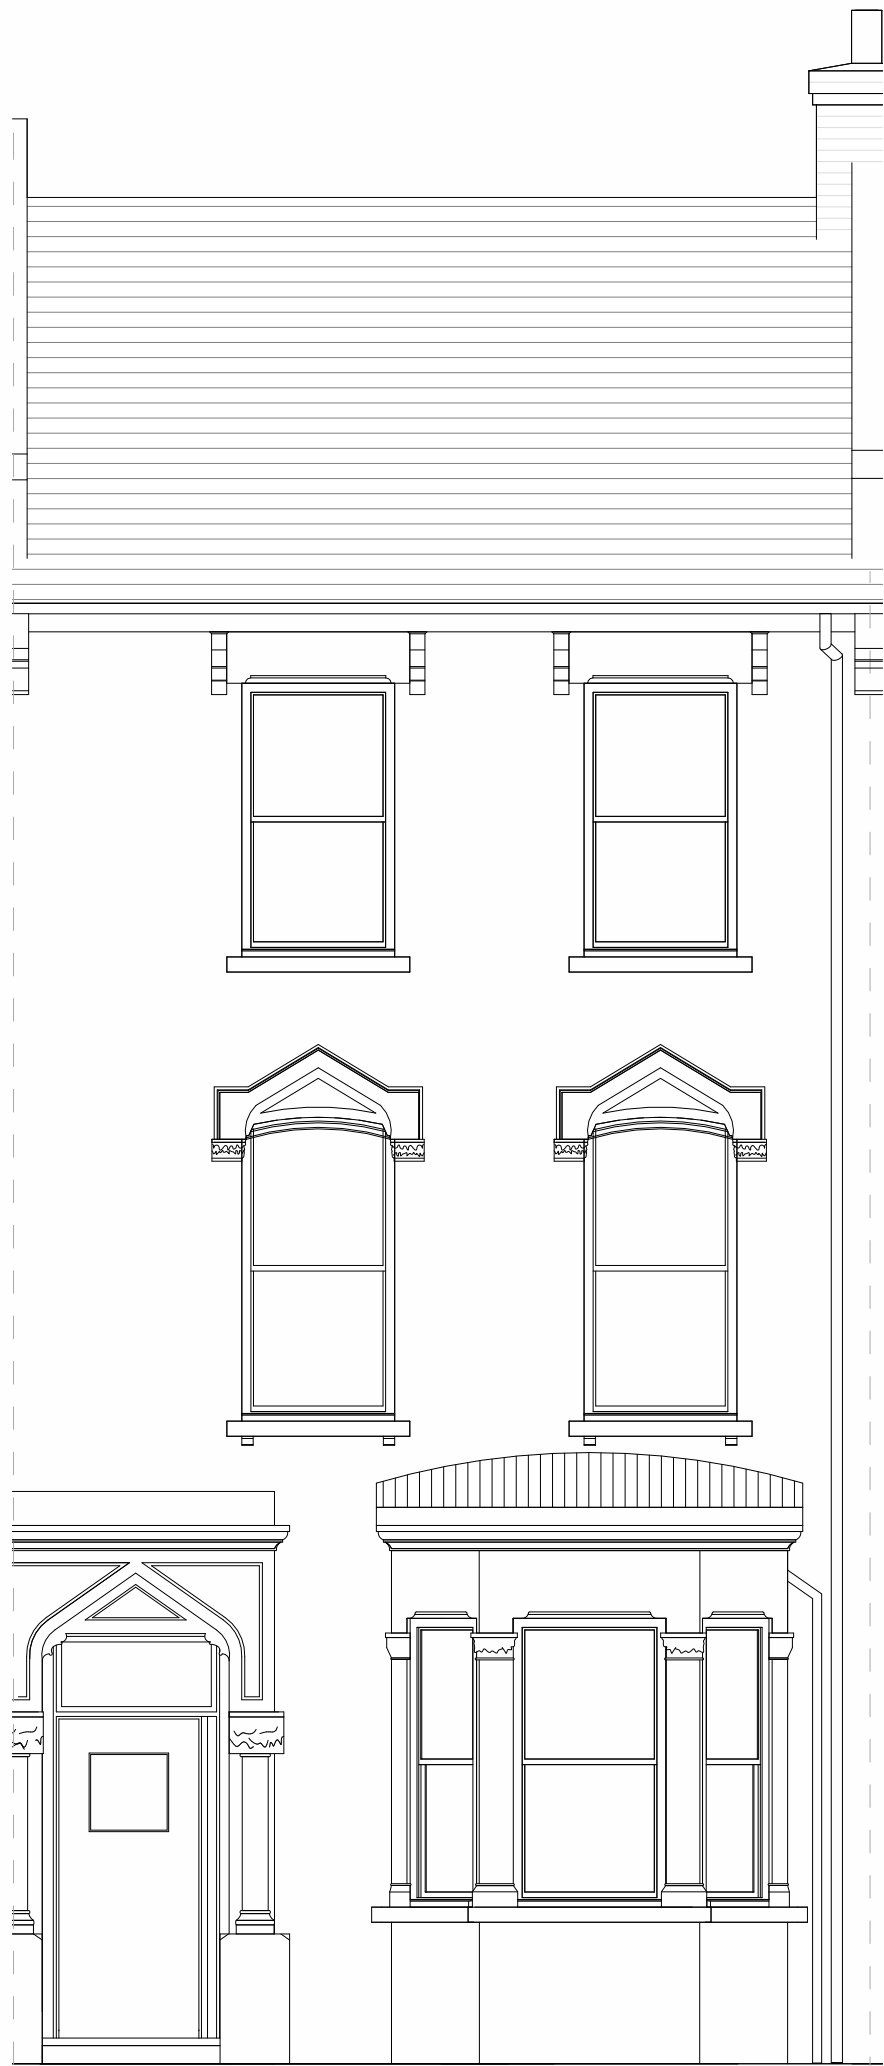

EXISTING FRONT ELEVATION
1 : 50

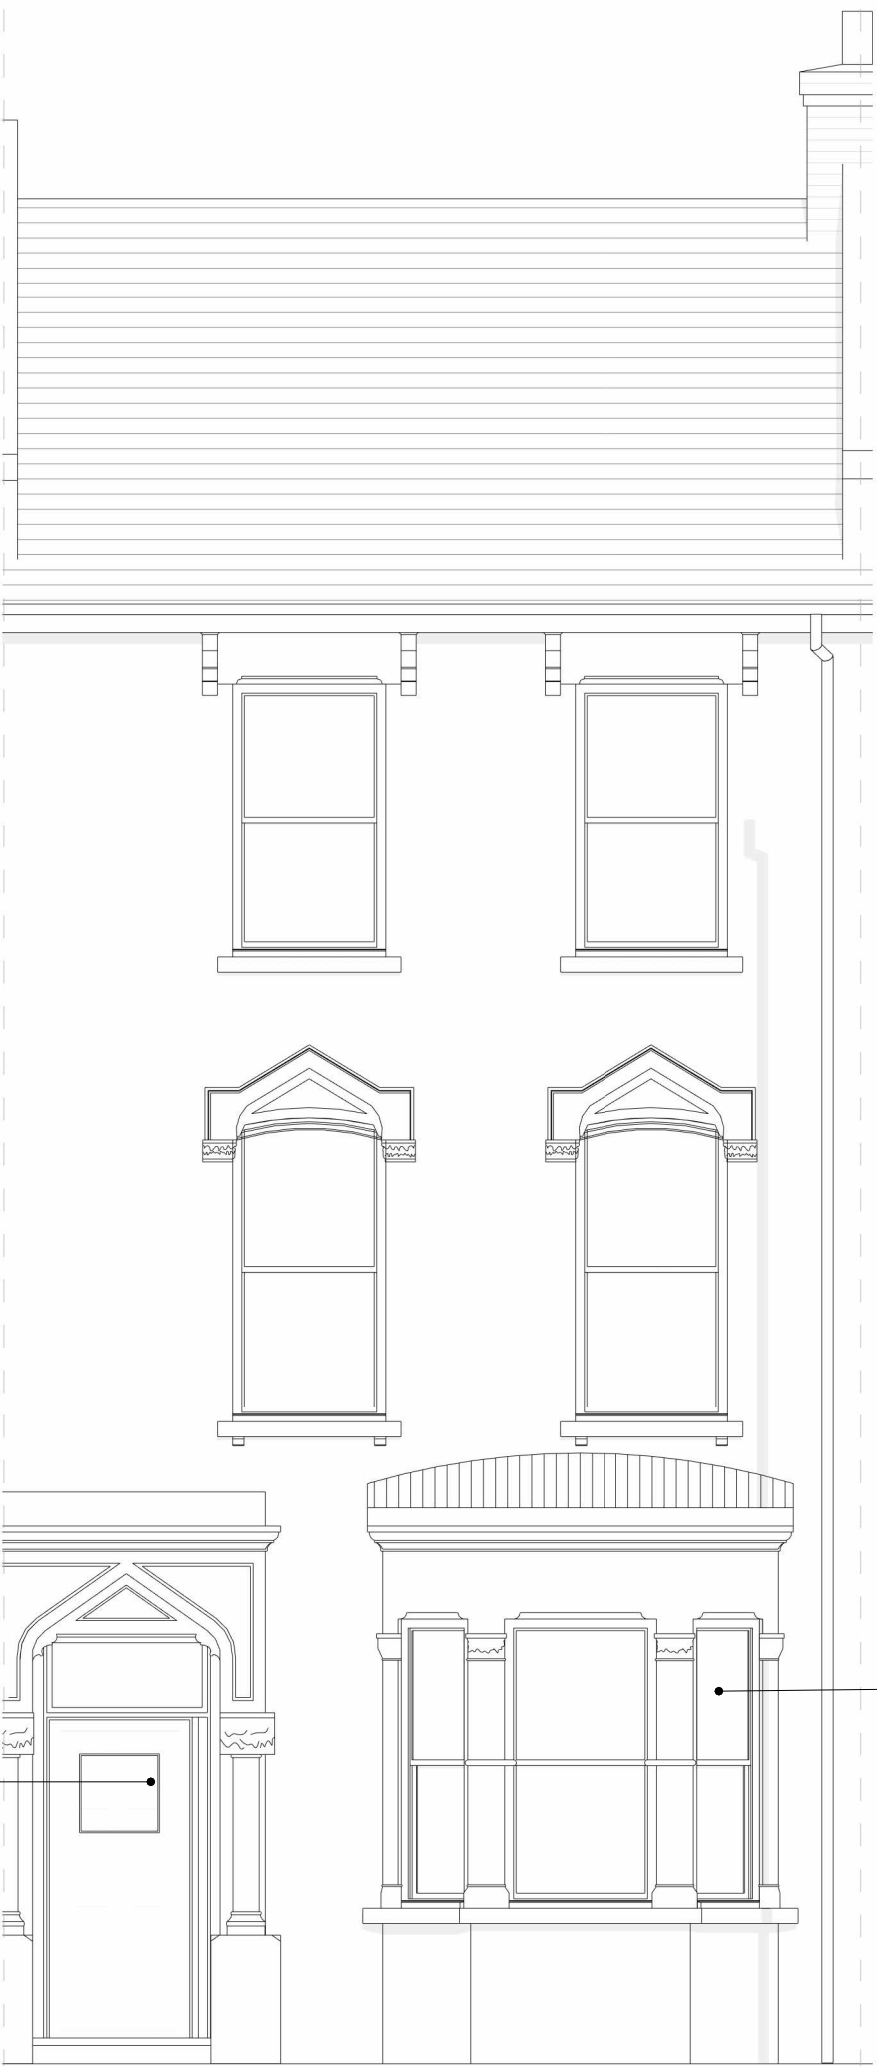


PROPOSED FRONT ELEVATION
1 : 50




FRONT ELEVATION PHOTOGRAPH




SIDE DOOR PHOTOGRAPH

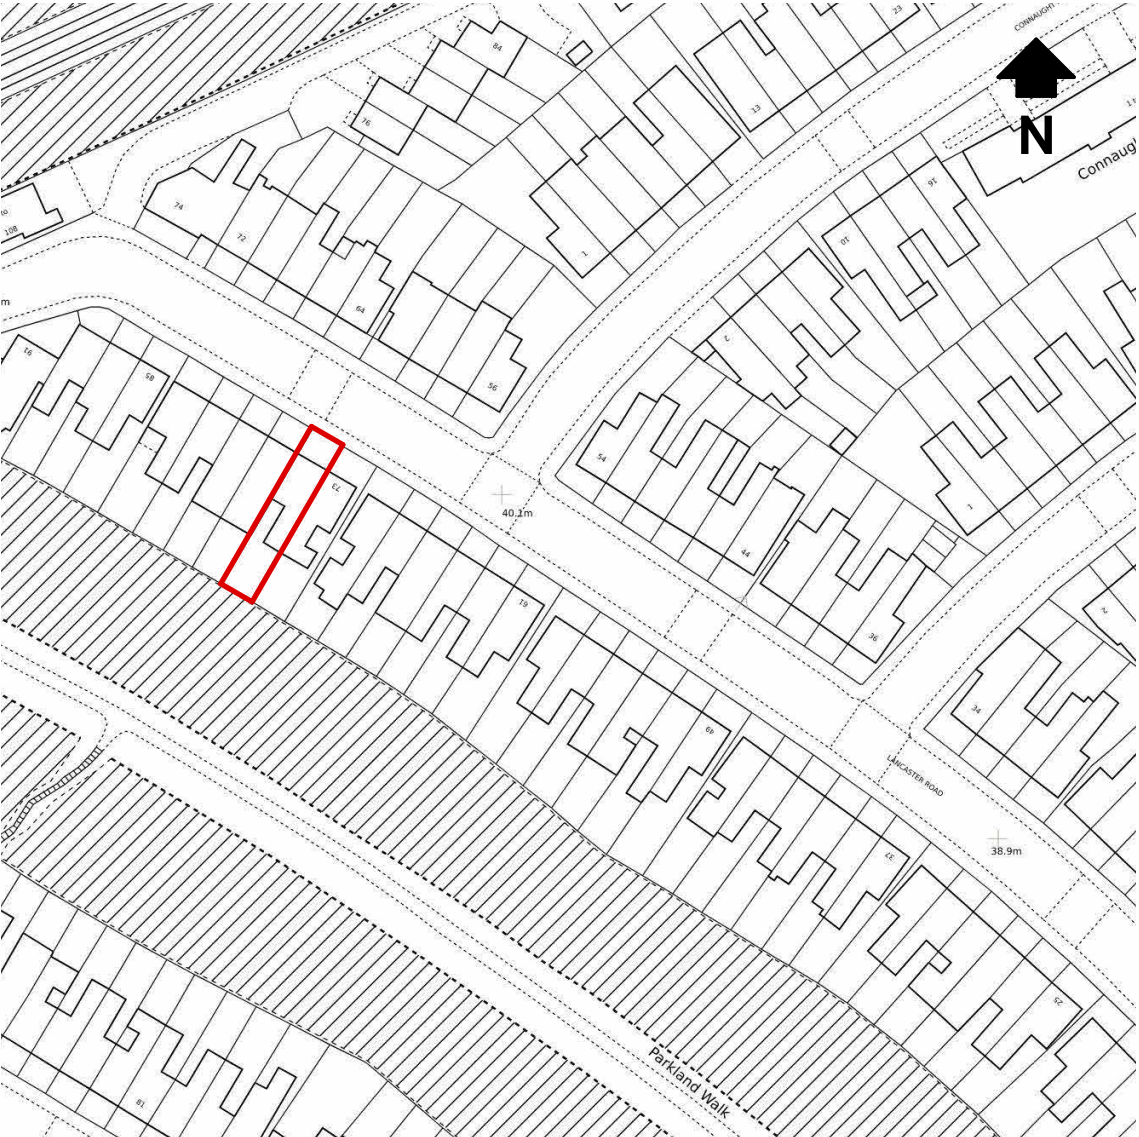


SITE LOCATION PLAN
1 : 1250

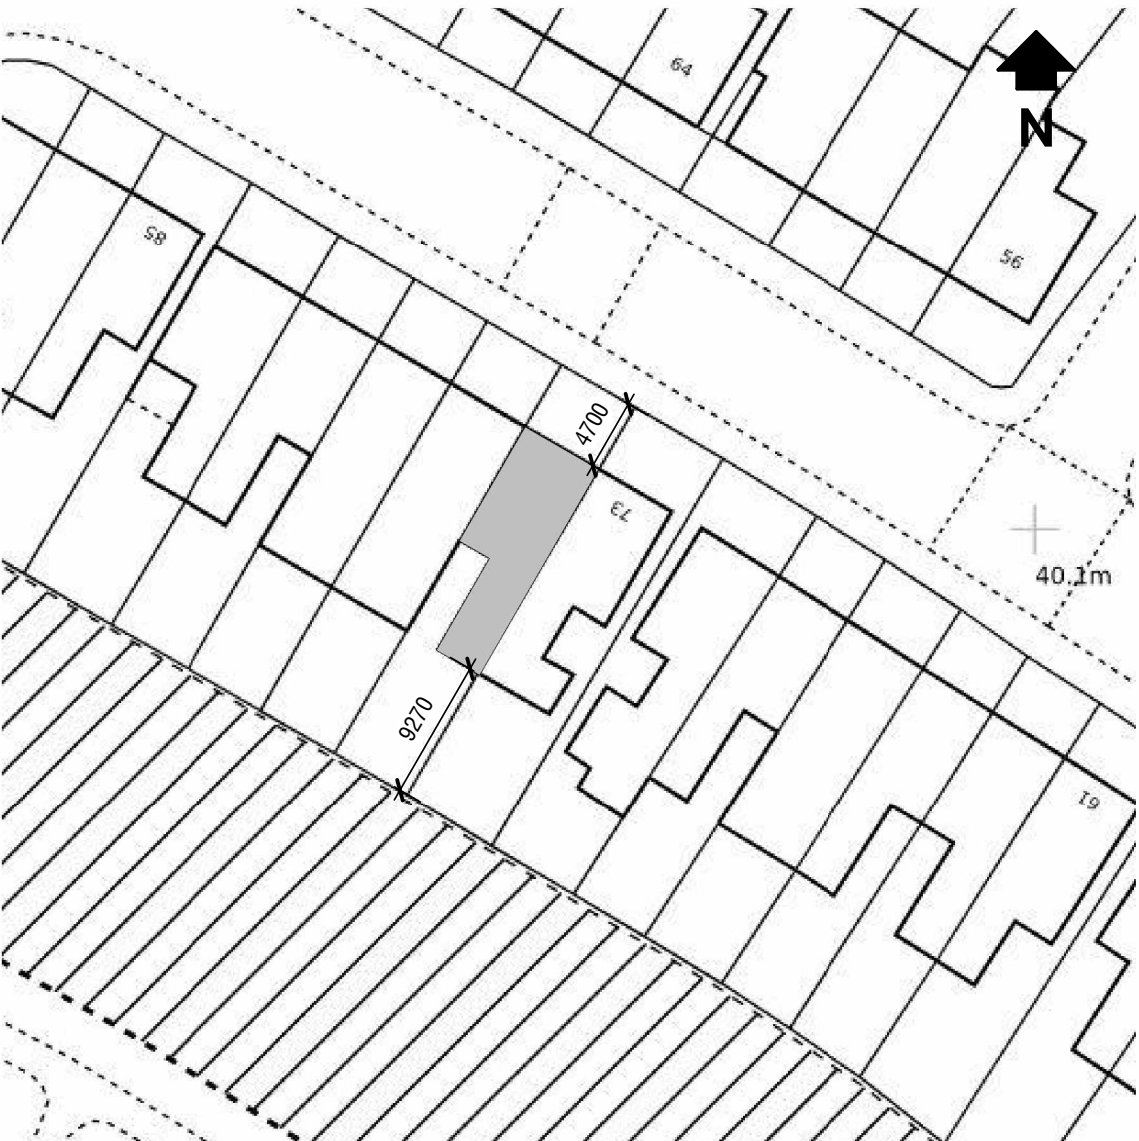


BLOCK PLAN
1 : 500

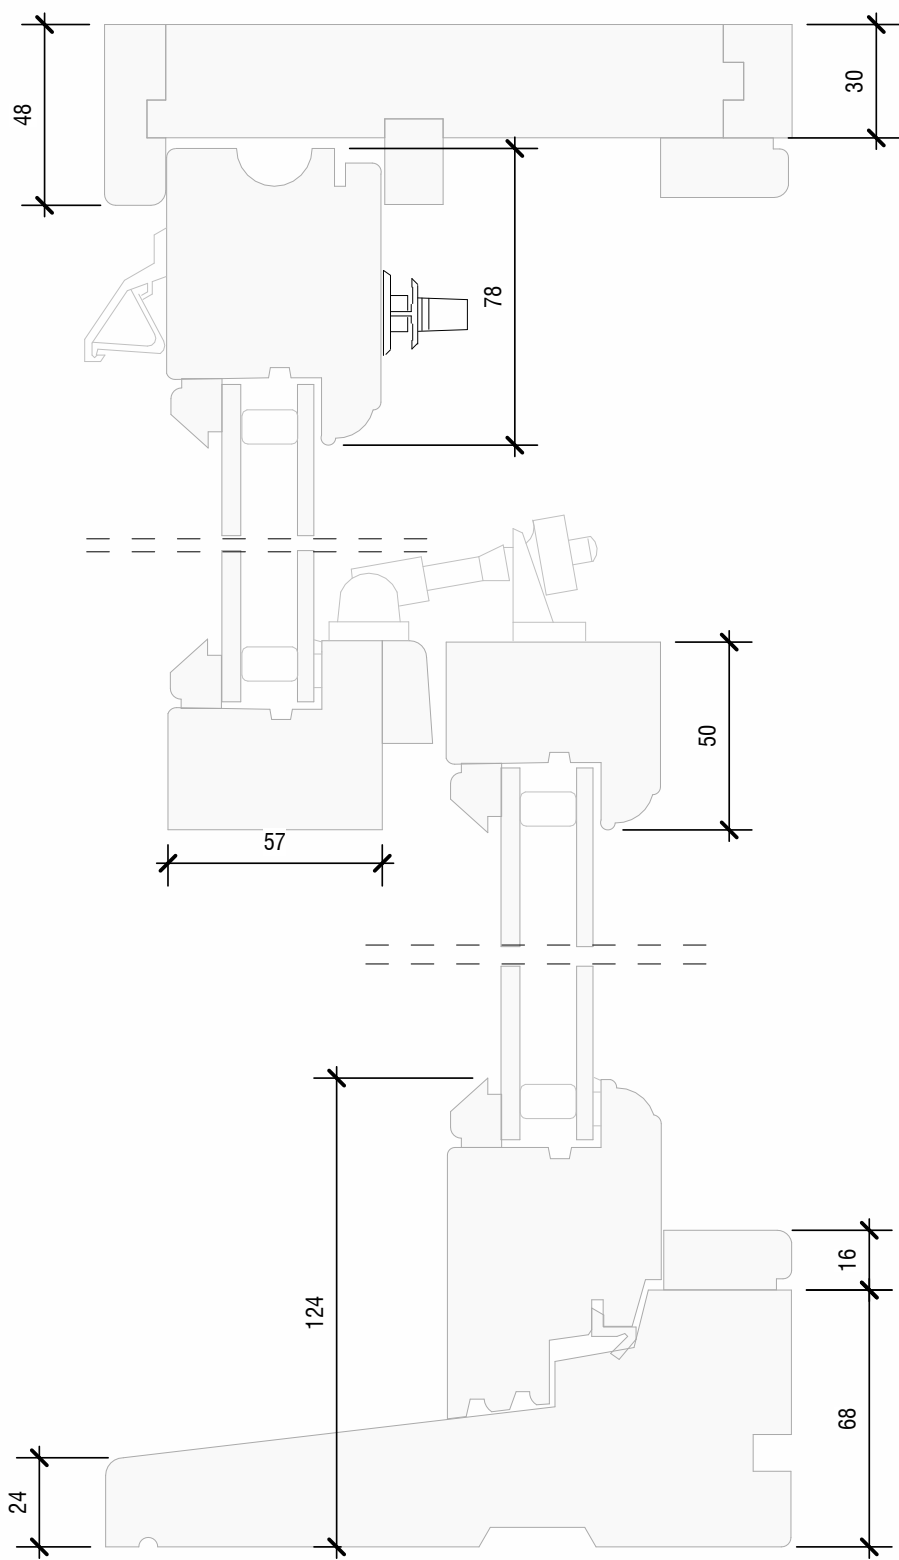

PROPOSED SECTION THROUGH SASH WINDOW
1 : 2

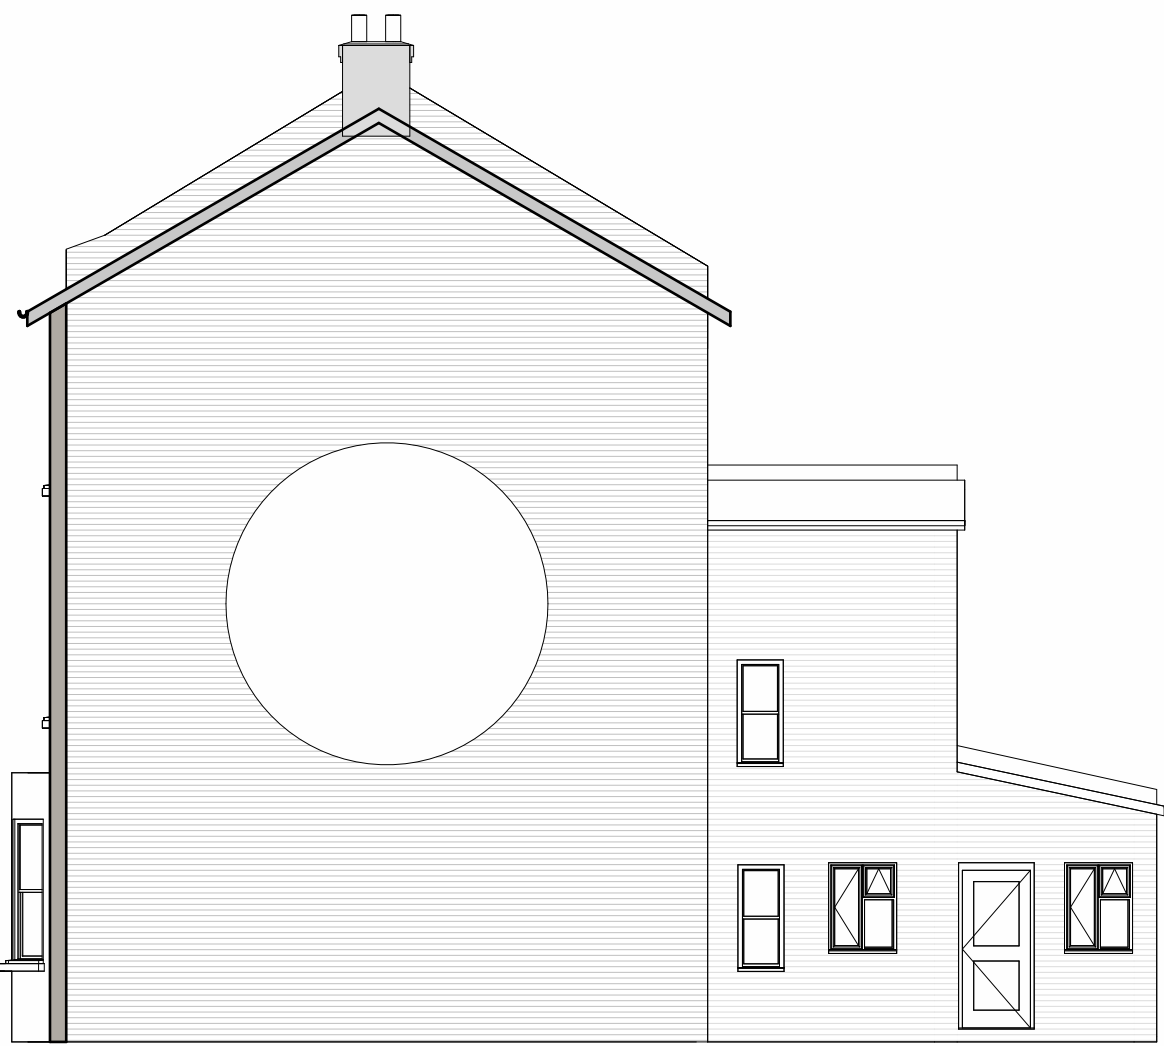


EXISTING SIDE ELEVATION
1 : 100

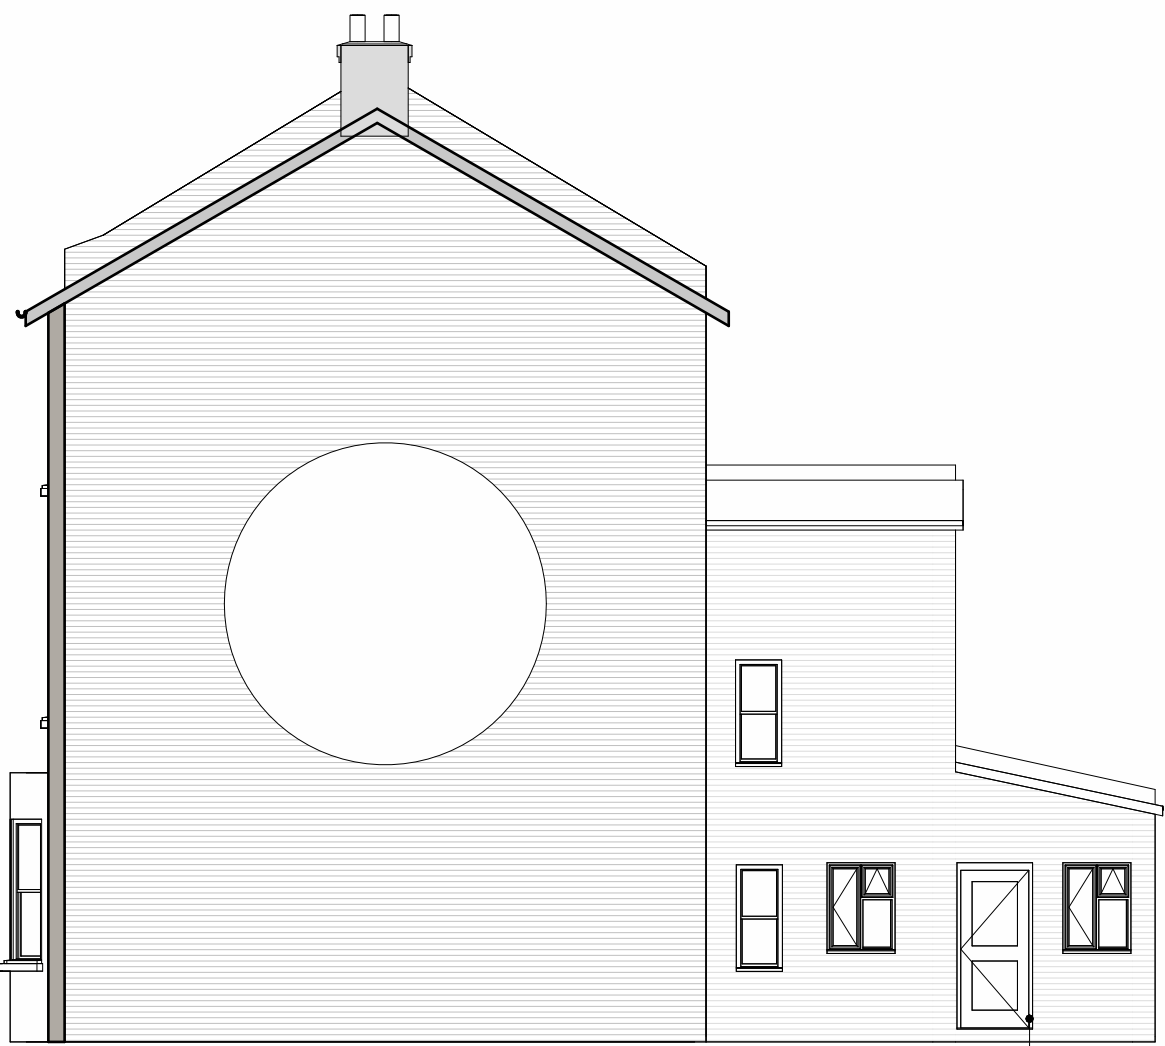

PROPOSED SIDE ELEVATION
1 : 100

NOTES
All dimensions to be verified on site before work commences
All discrepancies to be notified to the Contract Administrator.

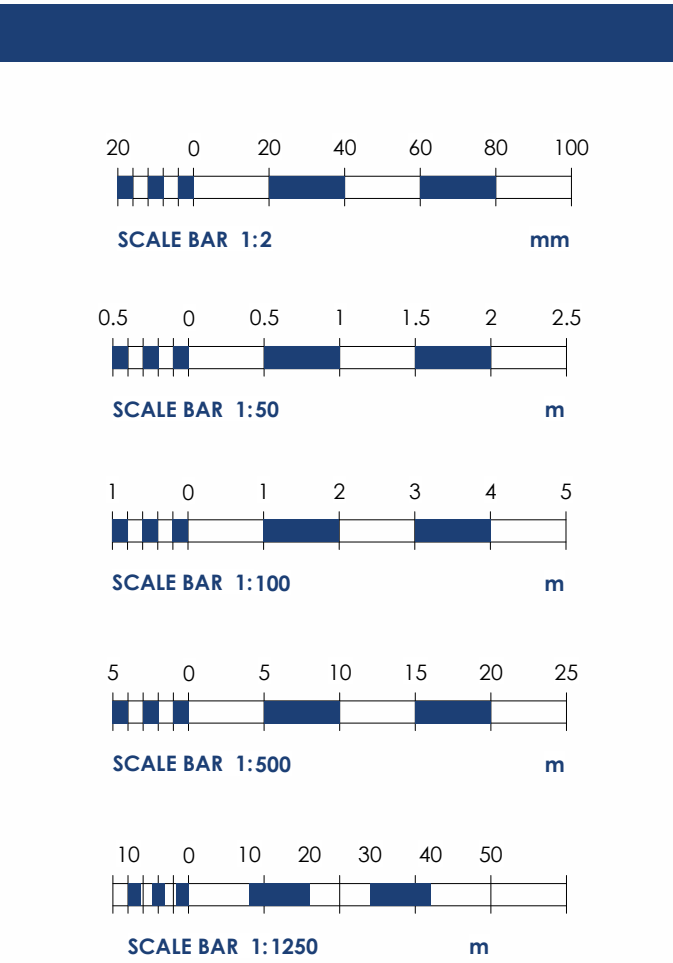

Rev	Date	Description
-----	------	-------------

Drawing Status: Sheet Size:

PLANNING A1

Alderton Associates
CHARTERED BUILDING SURVEYORS

3 Brassie Wood
Chelmsford
CM3 3FP
Tel | 01245 460 222
aldertonassociates.co.uk

Client
London & Quadrant Housing Trust

Site
75 Lancaster Road
Finsbury Park, London
N4 4PL

Project
External Repairs

Date	Scale	Drawn	Checked
17/04/23	As indicated	SM	DA

Title:
ELEVATIONS, BLOCK PLAN
AND SITE LOCATION PLAN

DWG No: Rev:

A3030 / 101_14