
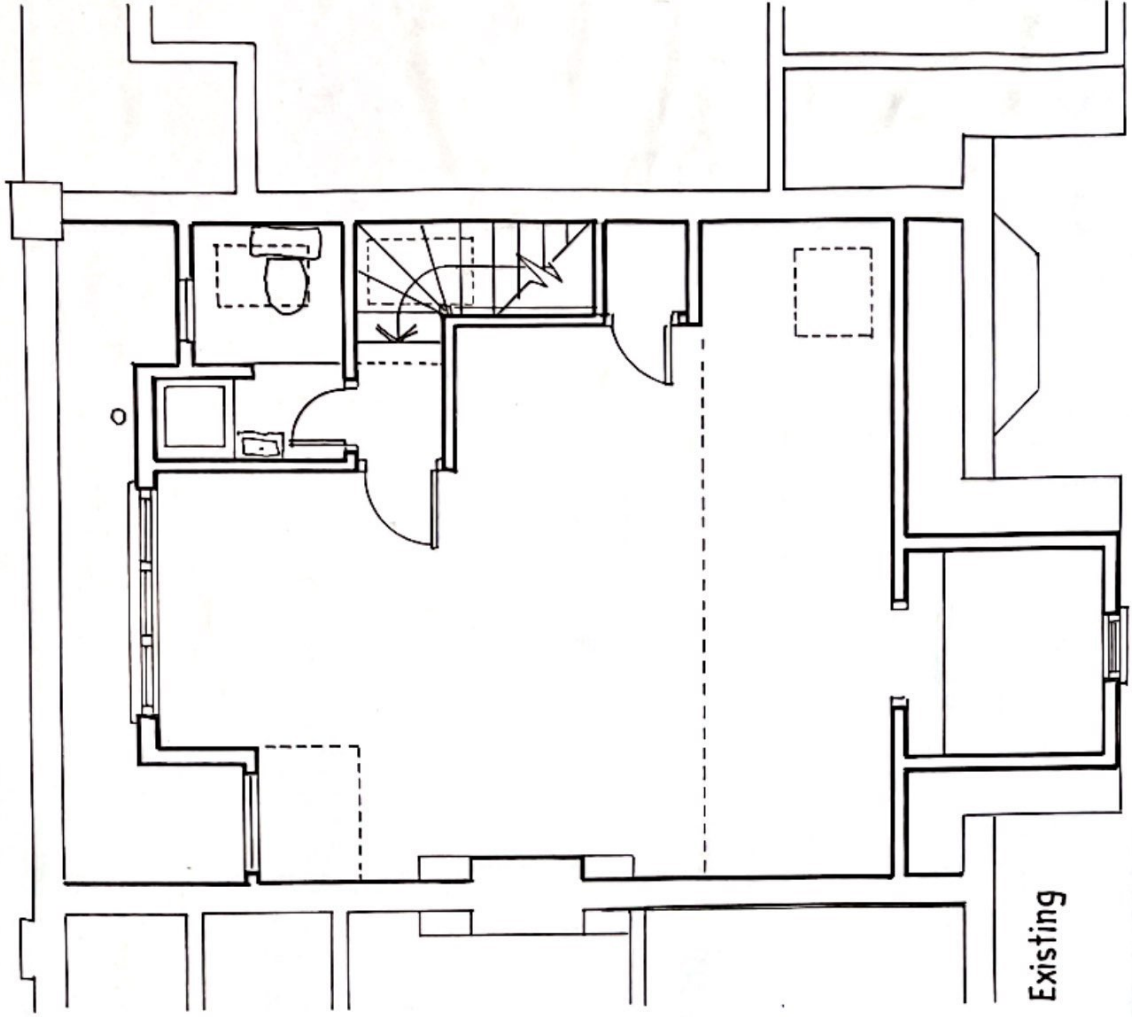
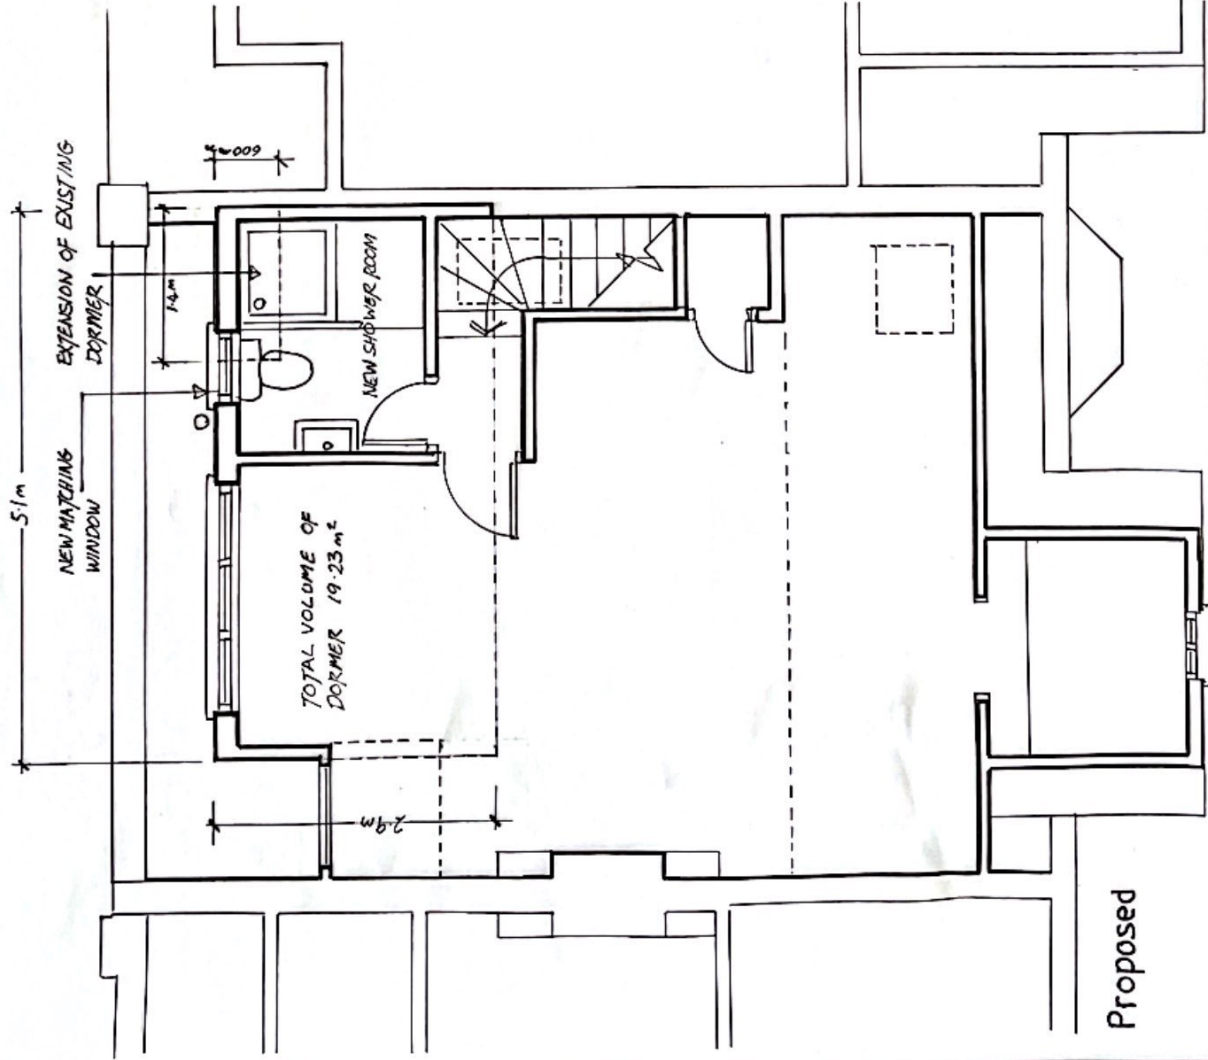
 


EXISTING AND PROPOSED DORMER VOLUME

$$\frac{5.1 \times 2.9 \times 2.6}{2} = 19.23 \text{ m}^3$$

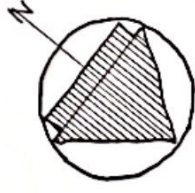

Second Floor Plan

Scale 1:50
AT A3

Drawing no 05A

156 Alexandra Park Road, N22 7UJ