
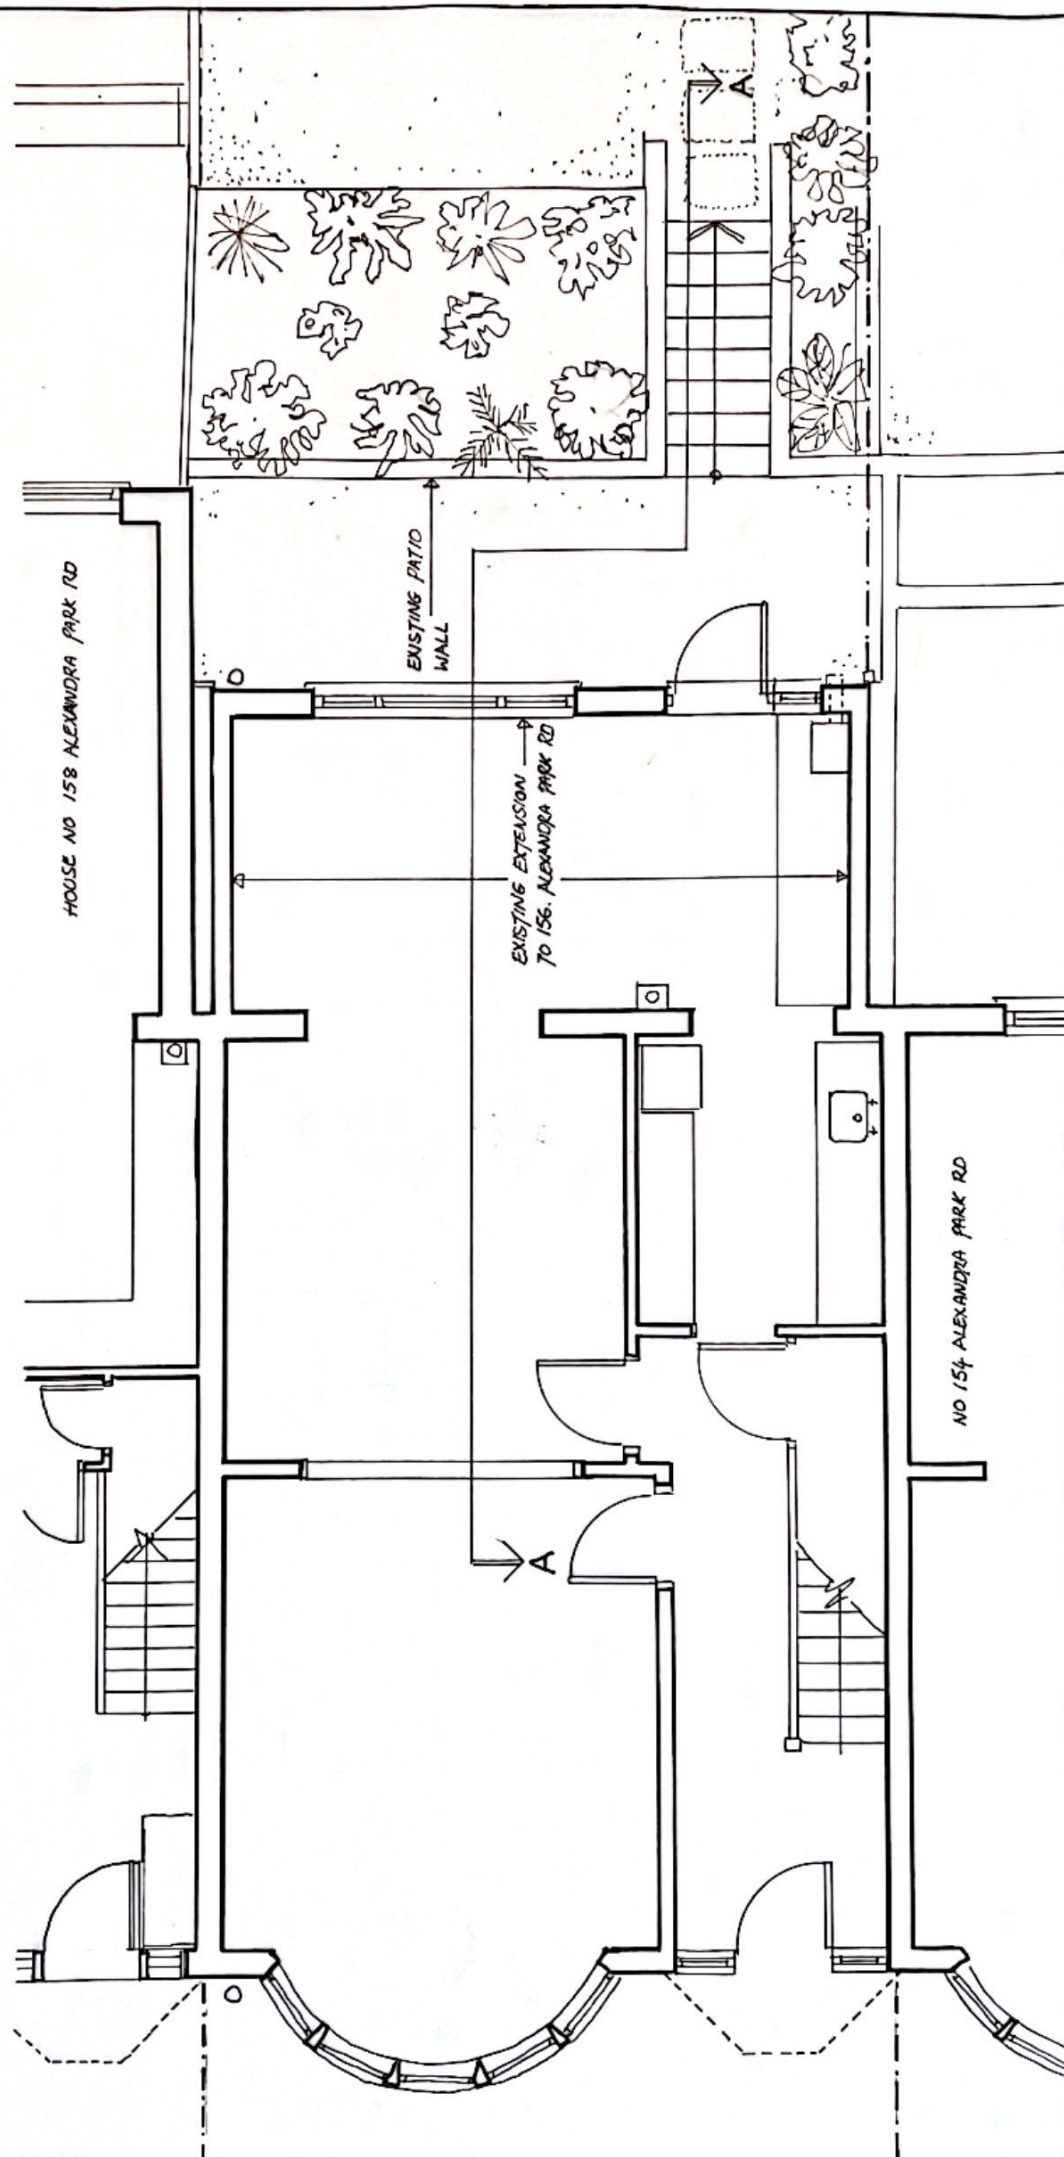


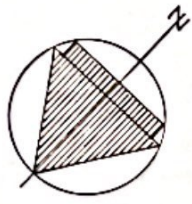

Existing Ground Floor Plan

Scale 1:50
AT A3

Drawing no O2A

156 Alexandra Park Road, N22 7UJ