


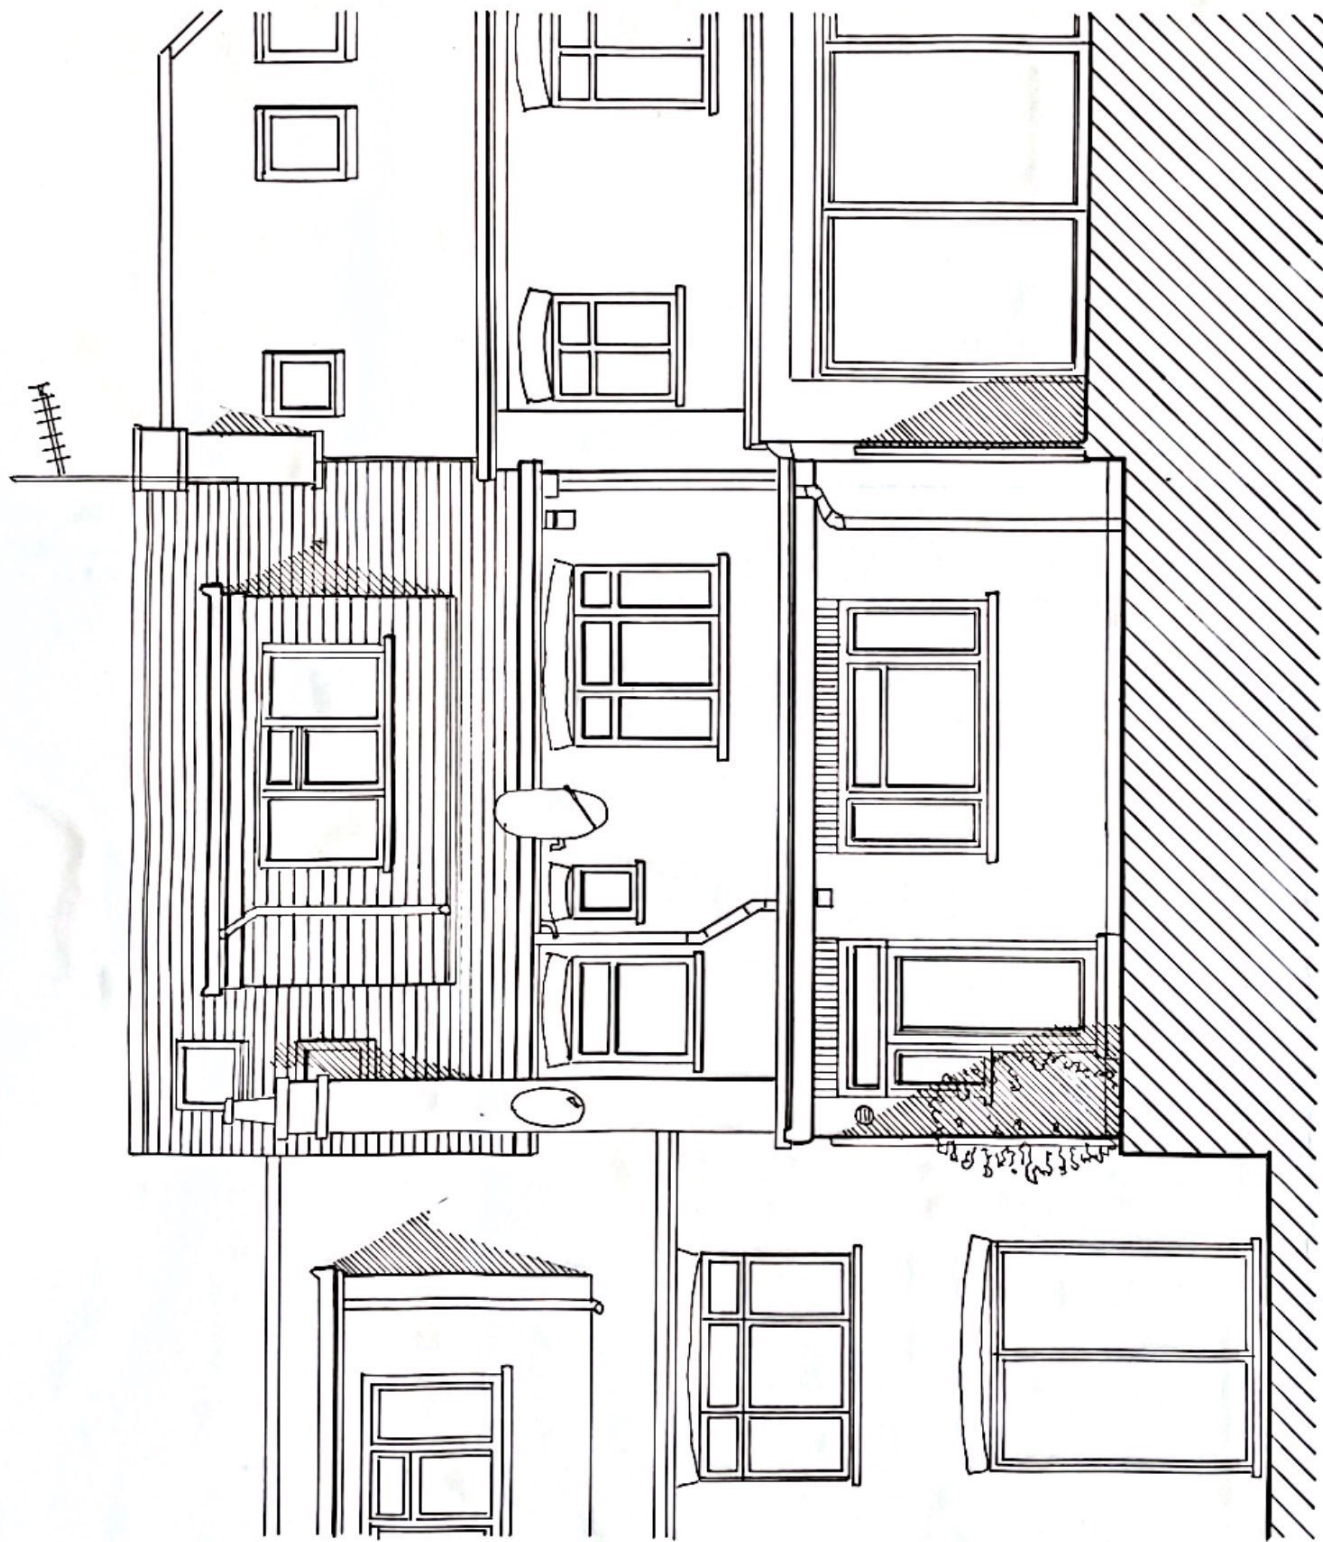

Existing Rear Elevation

Scale 1:50
AT A3

Drawing no 06A

156 Alexandra Park Road, N22 7UJ