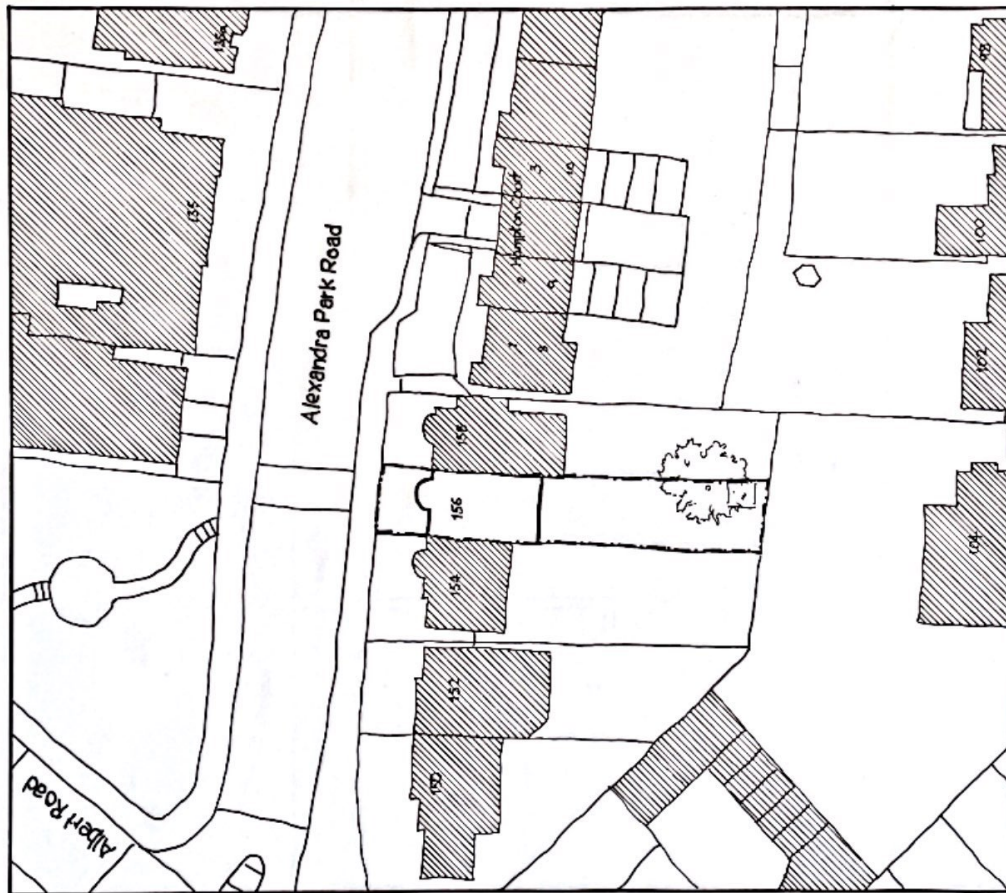


Site Plan.

Scale 1:500
AT 1/5

Drawing no 01A

156 Alexandra Park Road, N22 TUJ