

All levels and dimensions to be checked on site prior to construction/fabrication; report discrepancies immediately. Do not scale dimensions from this drawing. This drawing is copyright protected.


To be read in conjunction with relevant specifications. Where hazards and risks are noted on this drawing, refer to relevant Risk Information Schedule

Read in conjunction with General Notes and Legends drawing

Rev	Description	Date	Dr by	App by
A	Fencing type updated	20.07.23	DD	DA




Site Plan
1 : 200

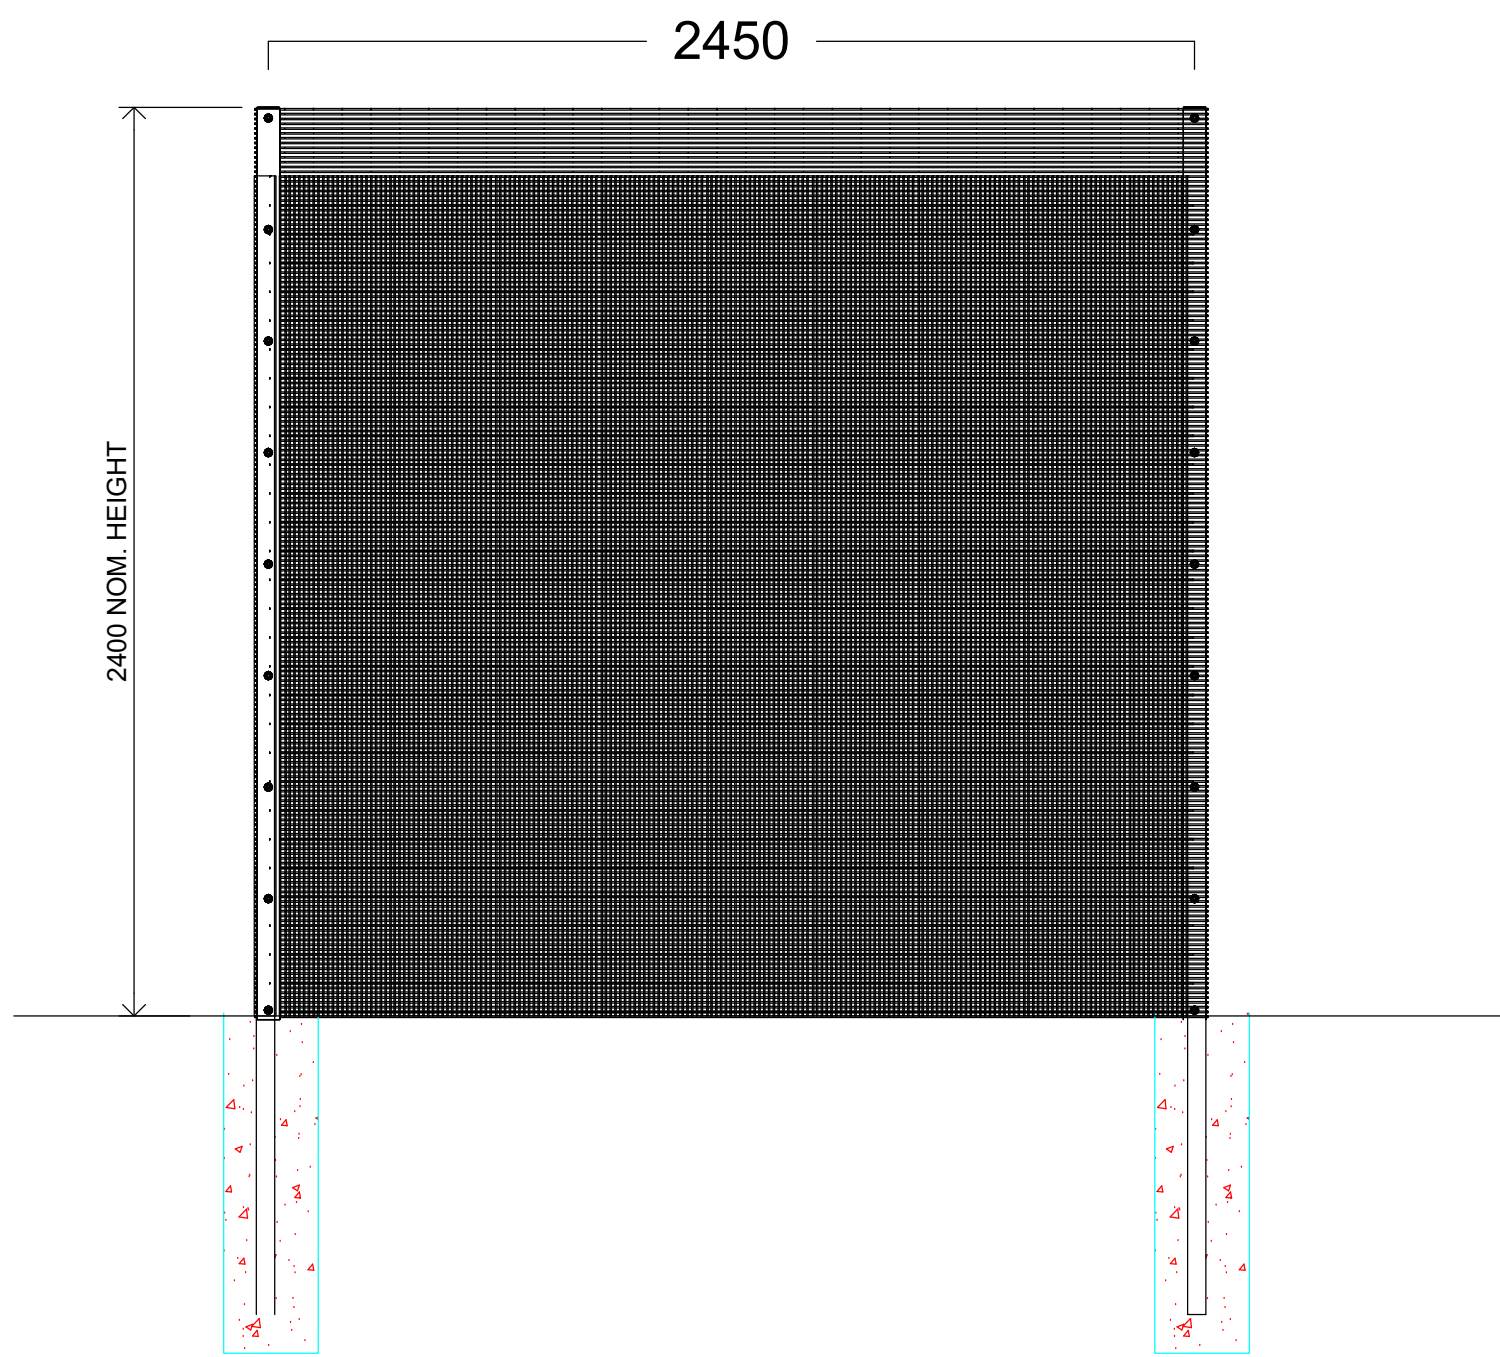


HERAS ZENITH B3 DOUBLE SKIN WELDED MESH FENCE
1:20

Key:

- Site Boundary
- Vehicle access gate
Bi-folding Gates. Electronic access control keypad. Refer to 90_009
- Pedestrian access gate / Emergency exit
Mortice lock and gate handle to unsecure side / shrouded push pad emergency exit device to secure side
- Anti Climb Paladin Security Mesh Fence
Height 2m, posts at 3m centres. Colour Black PPC

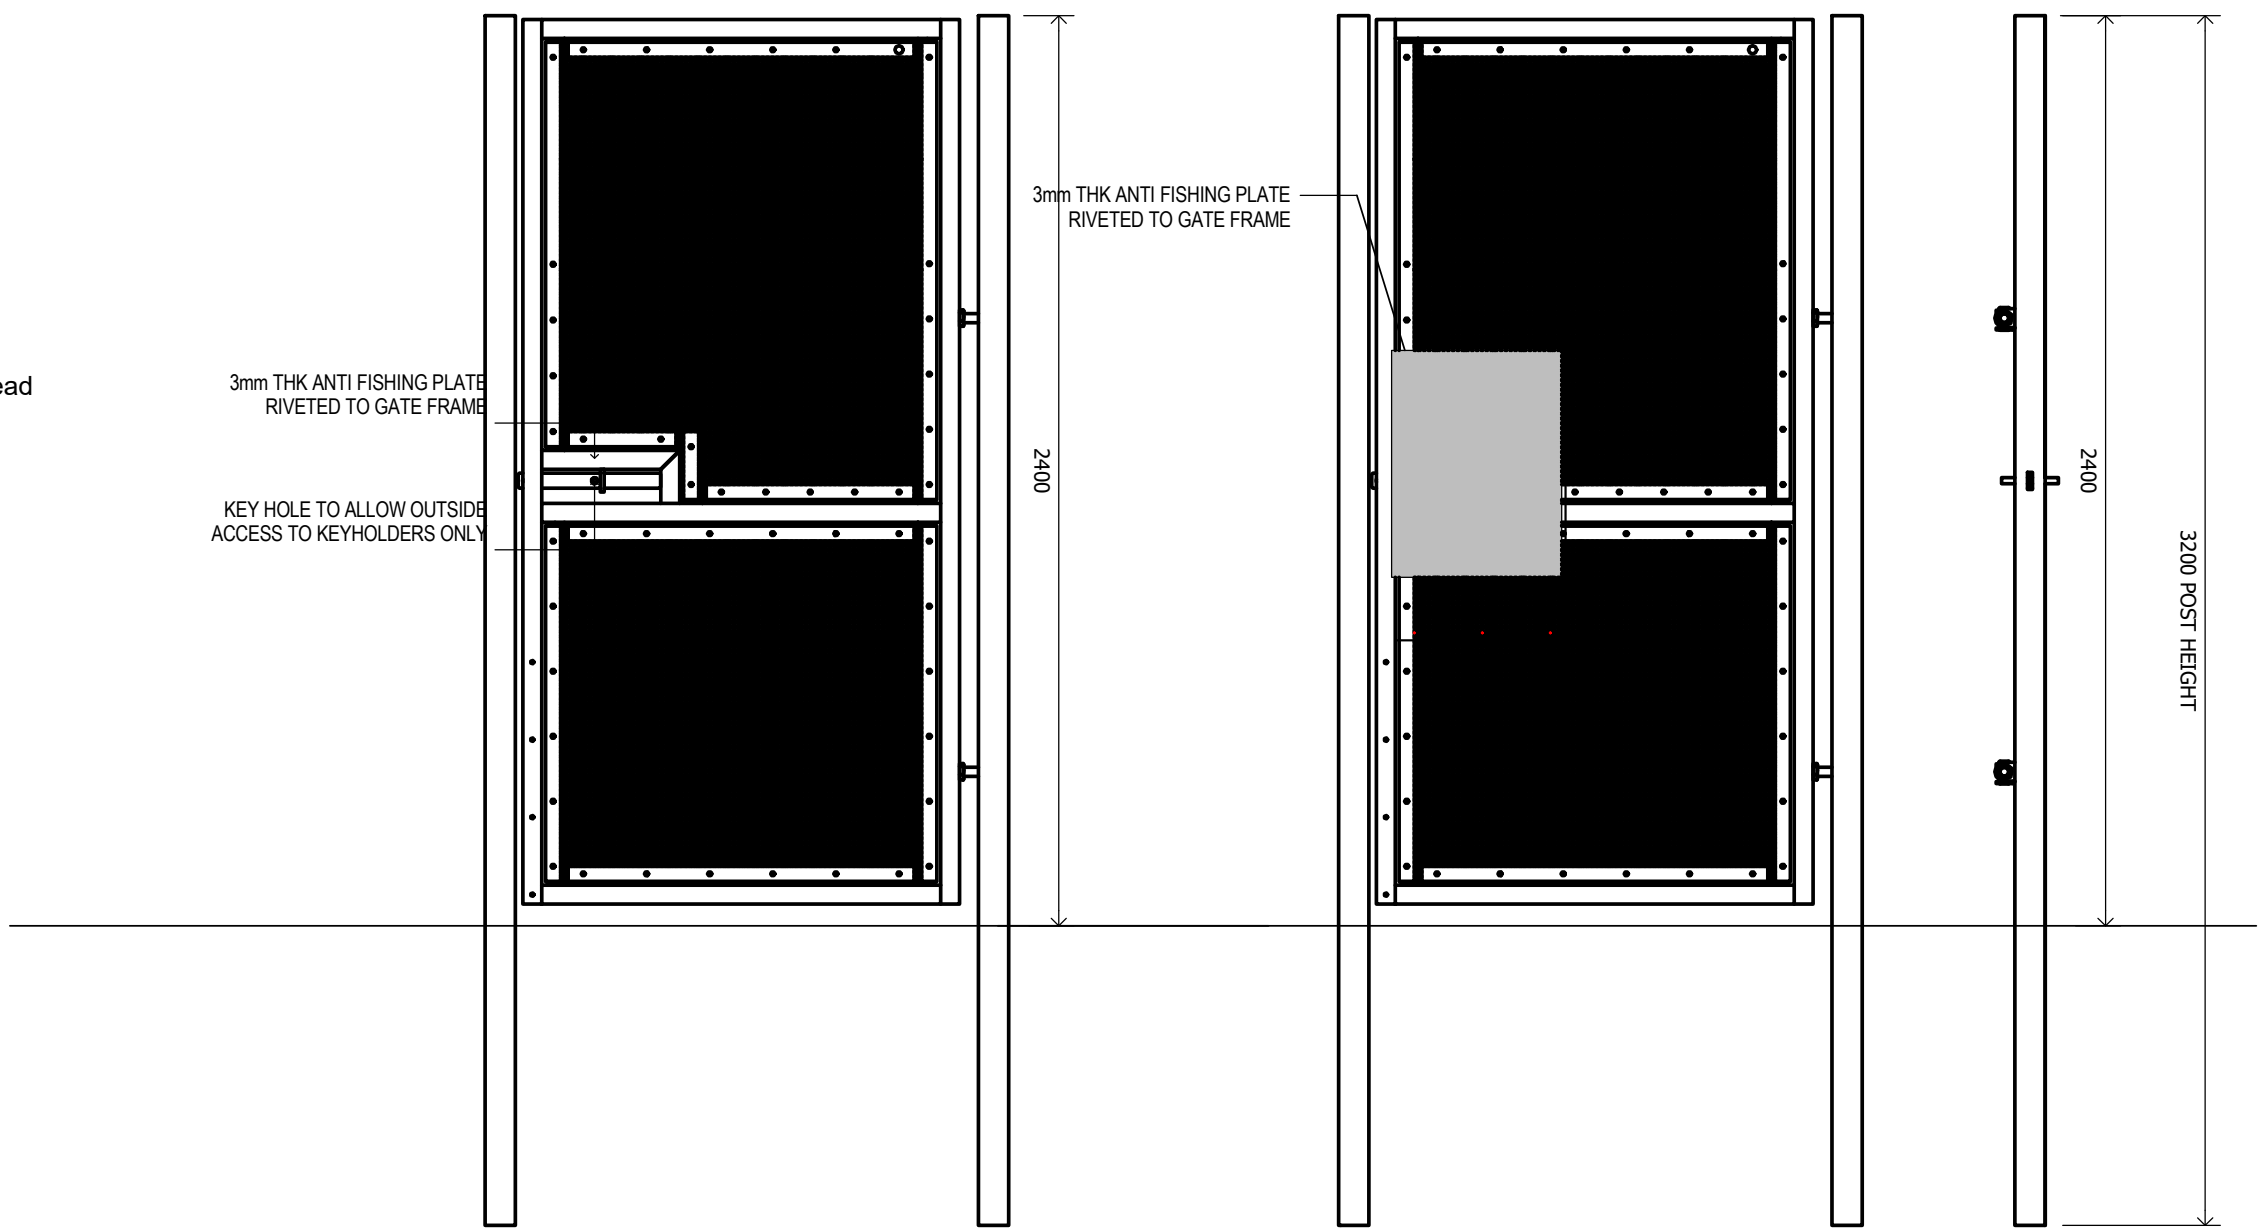

SHROUDED EMERGENCY EXIT PUSH PAD LOCK WITH KEY ENTRY & DEADLOCK OVERRIDE. (WHEN DEADLOCKED PUSH PAD IS DISABLED)

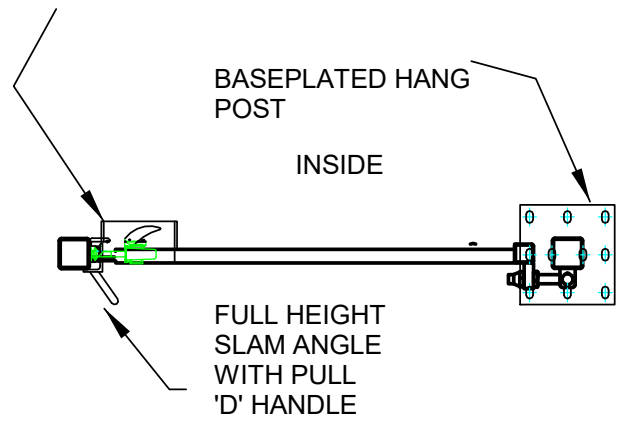

HERAS ZENITH B3 GATES
1:20

MATERIALS
POSTS - 100 x 100 x 3 SHS
PALES - 25 x 25 x 1.5 SHS
Mesh - to match security fence

CONSTRUCTION

SCALE	DATE	DRAWN	CHECKED
As indicated @A1	05/04/23	DD	DA

CLIENT
SHURGARD UK
PROJECT
Tottenham

DRAWING
Site Perimeter Security Fencing as Proposed

Threesixty Architecture
The Garment Factory
10 Montrose Street
GLASGOW
G1 1RE
t 0141 229 7575
www.360architecture.com

DRAWING No.	REVISION
22007GA-90-004	A