


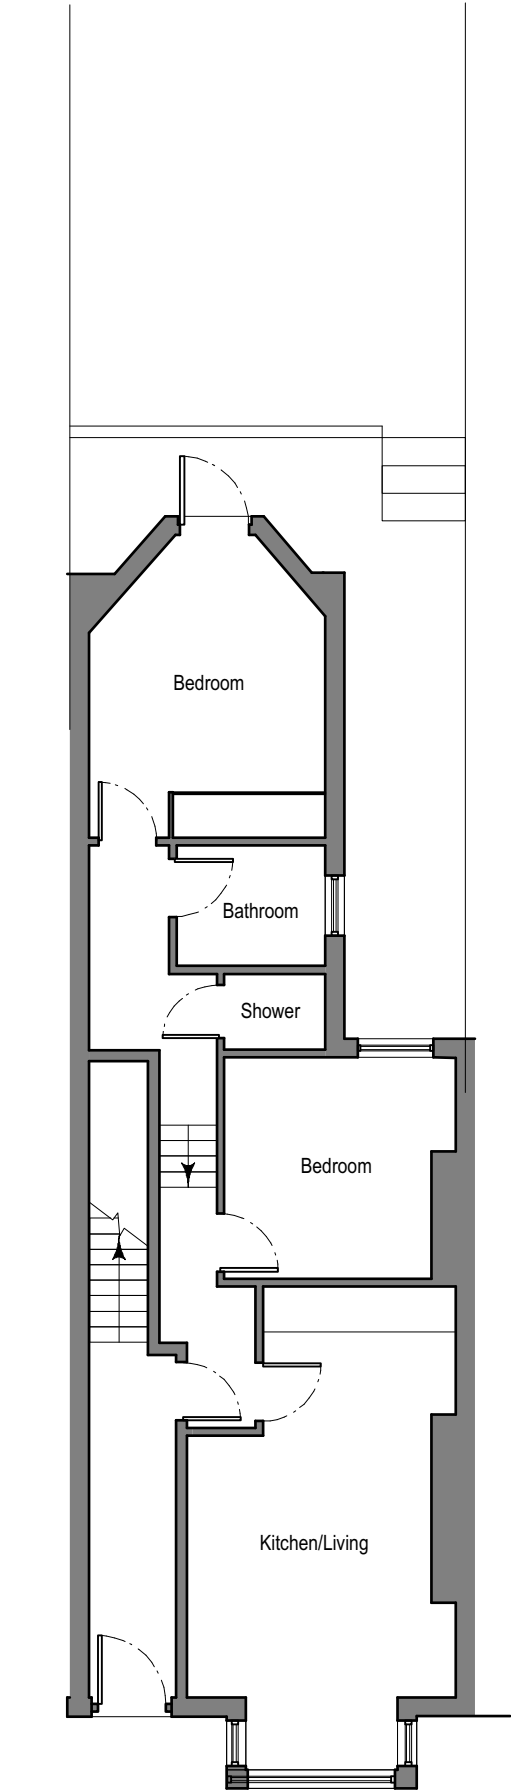


 

1 Existing Ground Floor Plan
Scale: 1:100

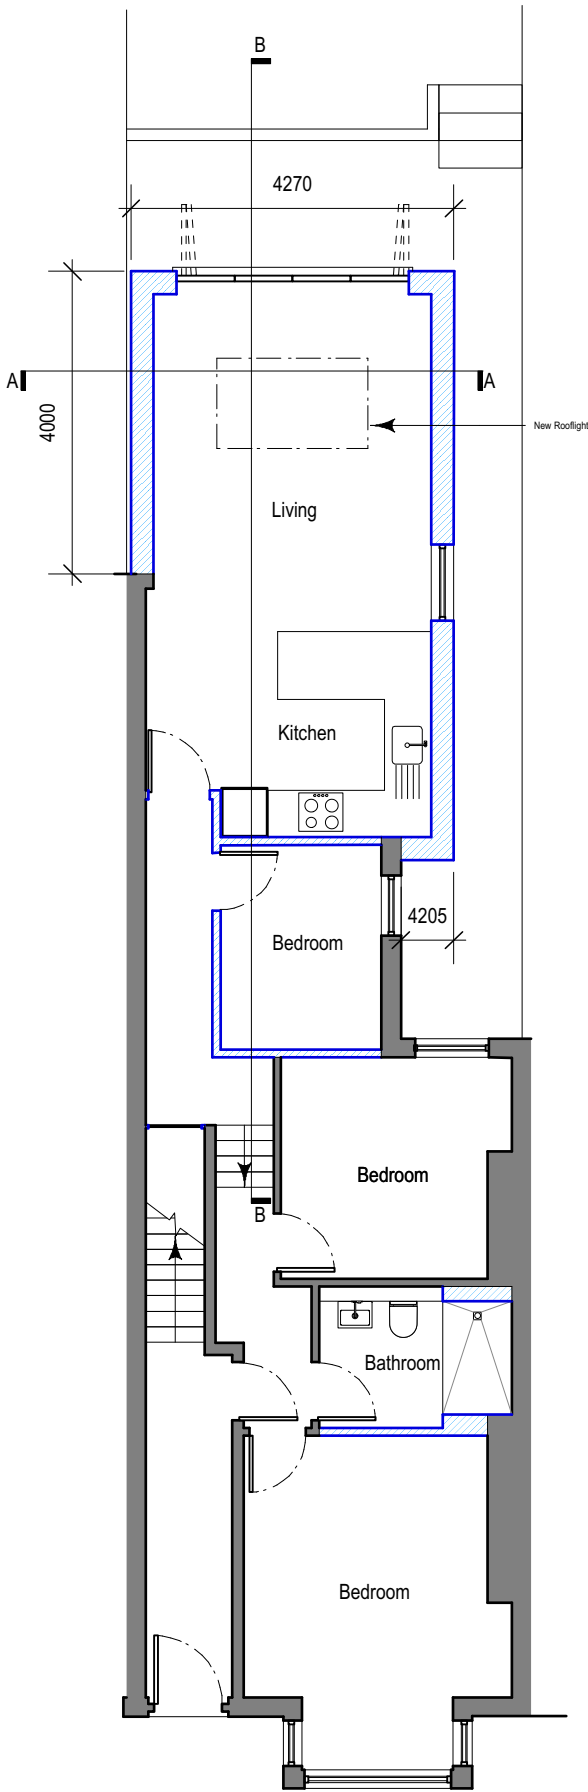


2 Proposed Ground Floor Plan
Scale: 1:100

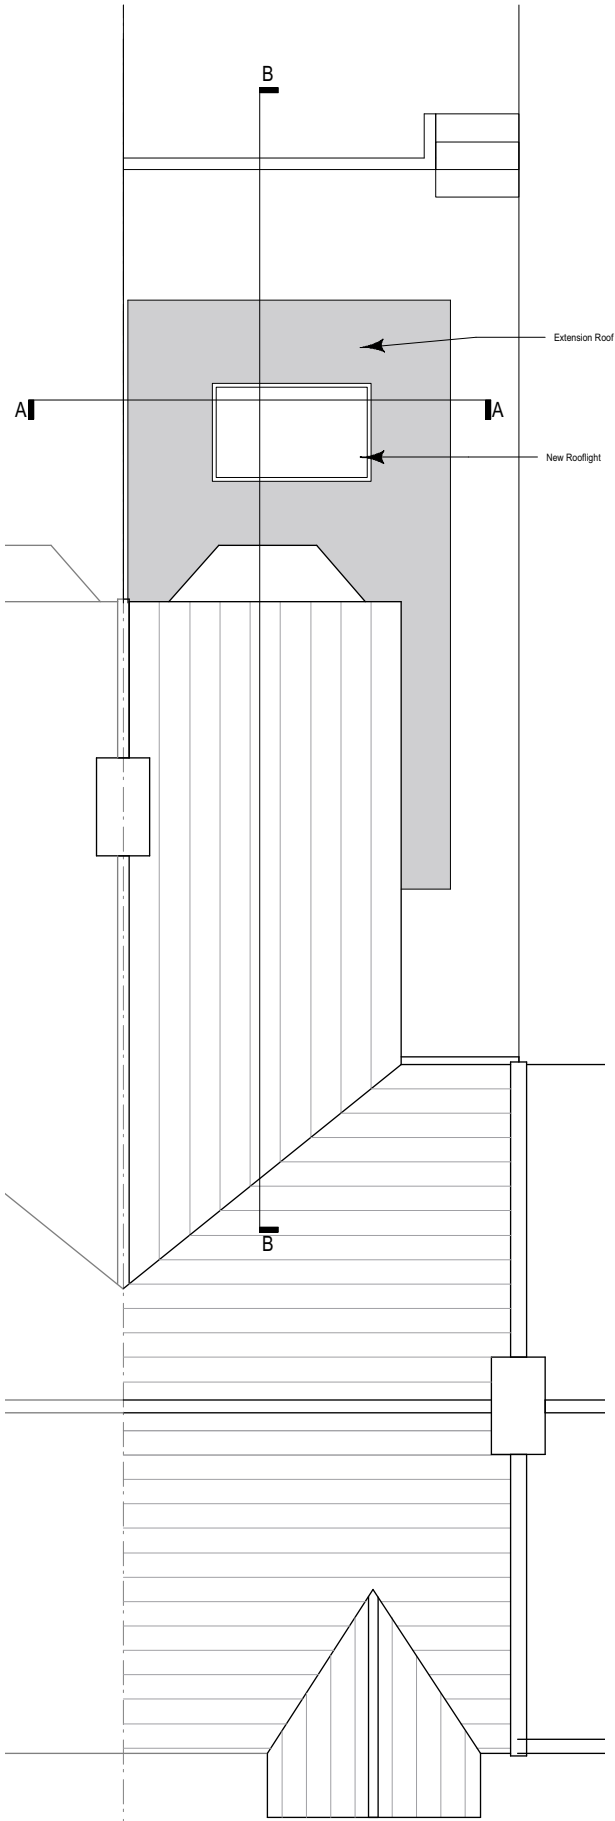

3 Proposed Extension Roof Plan
Scale: 1:100

Revisions
A - 24.05.23 Issued for Planning

 

Project	73A Wightman Road				
Drawing Title	Existing and Proposed Plans				
Scale	1:100 / A3	Date	May 2023	Drawn	JA
Job no.	2304	Dwg no.	PL01	Rev no.	A

1 - Do not scale from drawing. 2 - All dimensions in millimeters unless noted otherwise. 3 - No deviation may be made from the details shown on this drawing without the prior permission of the architect. Any discrepancy between this and any other documents shall be referred immediately to the designer. IF IN DOUBT PLEASE ASK.