

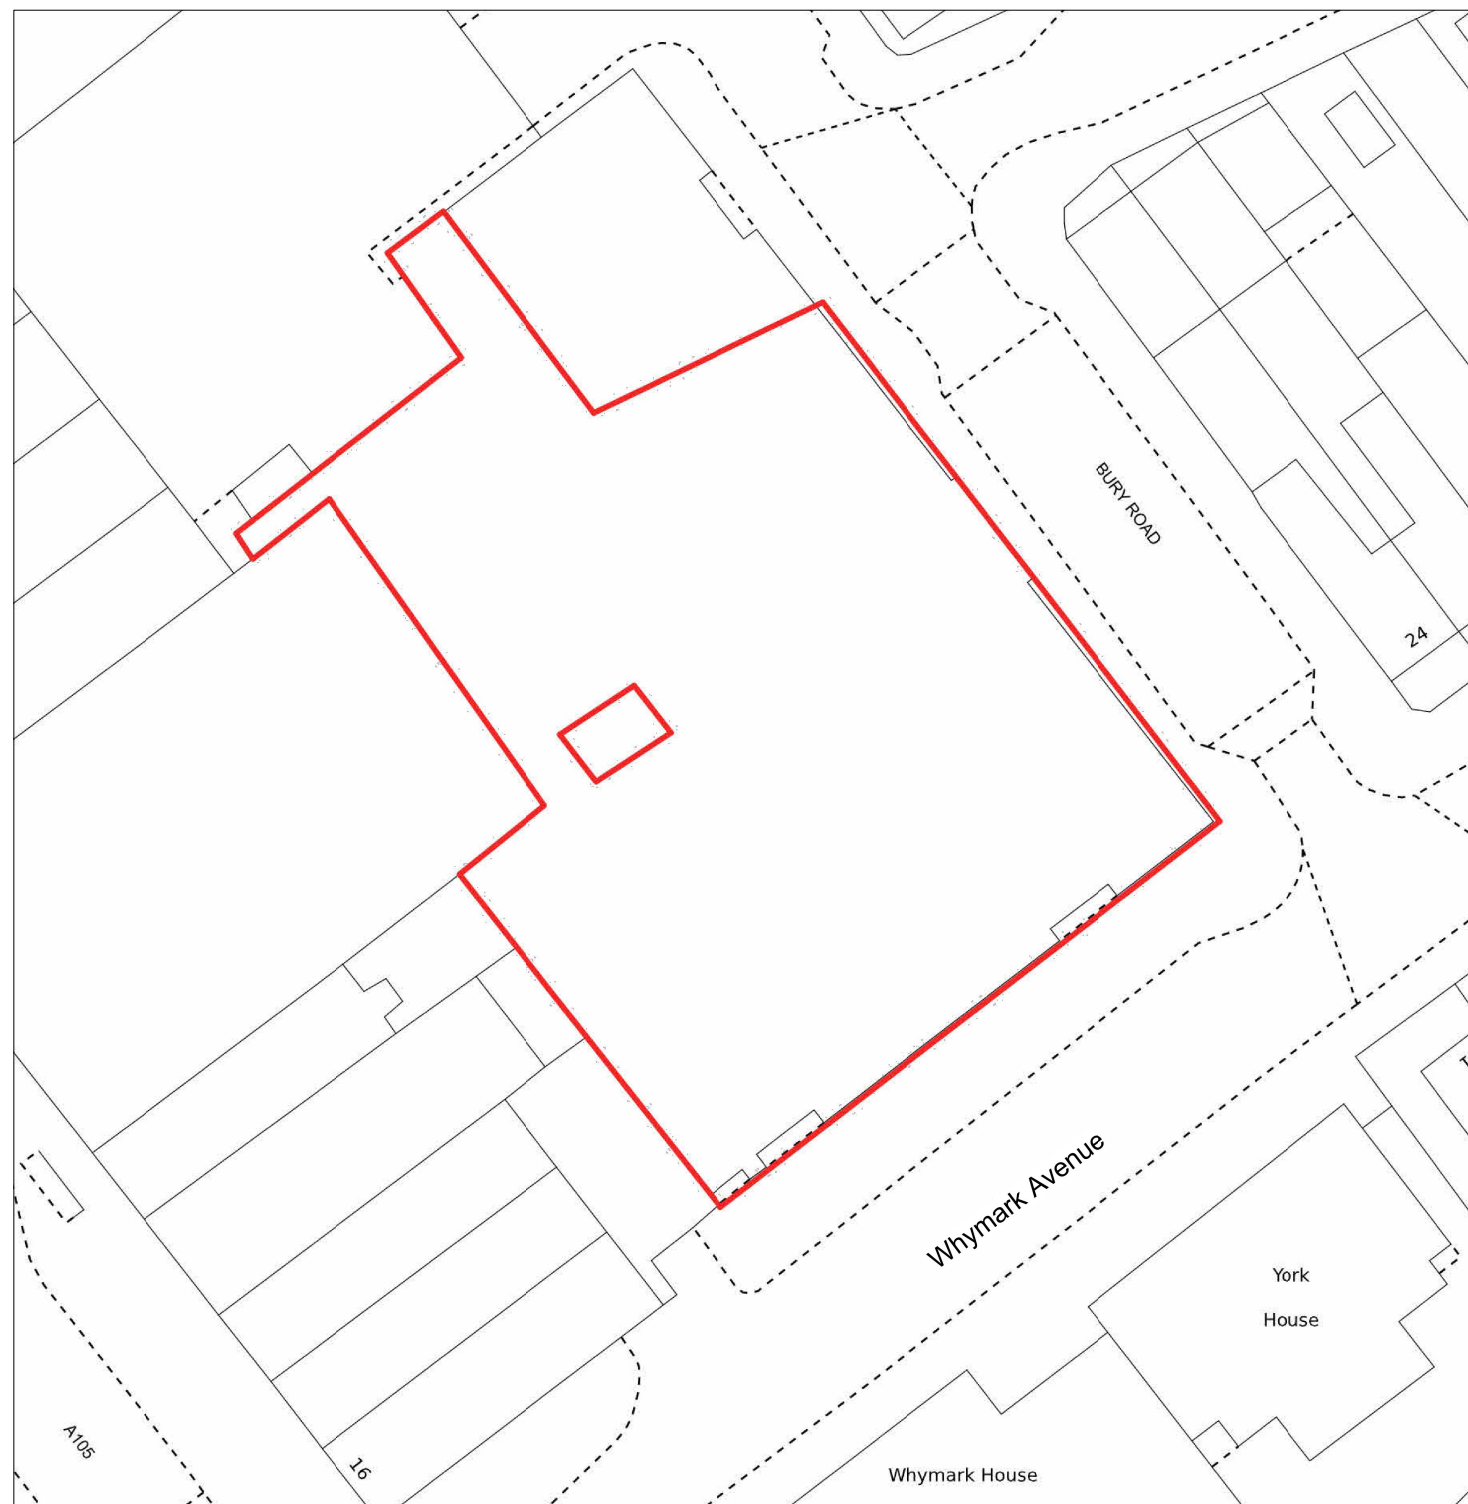


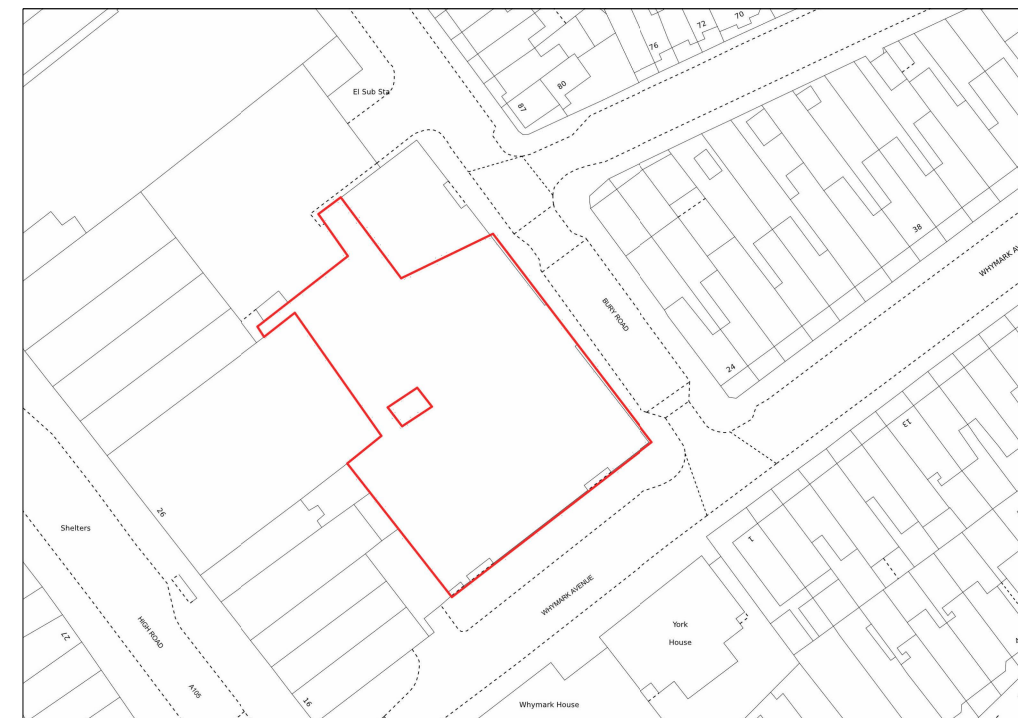

Site plan
1:500@A3

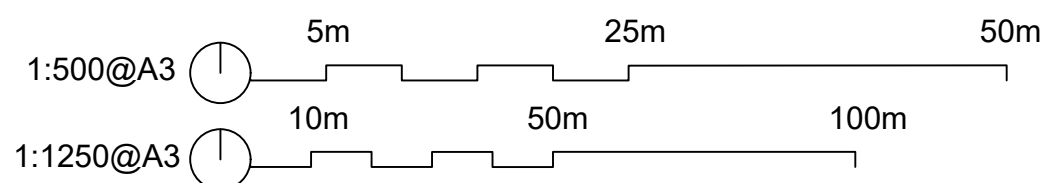

Site location plan
1:1250@A3

All dimensions to be checked on site before any works commence.

This drawing is the copyright of Jamie Sleep Design Limited and shall not be copied, used or reproduced in anyway without prior written consent.

Regal Housewares LTD	
Whymark Avenue	
N22 6DJ	
CLIENT	151-100
DWG NO.	Site location plans
TITLE	12 July 2023
DATE	VARIES@A3
SCALE	JS
DRAWN	EXISTING
STAGE	