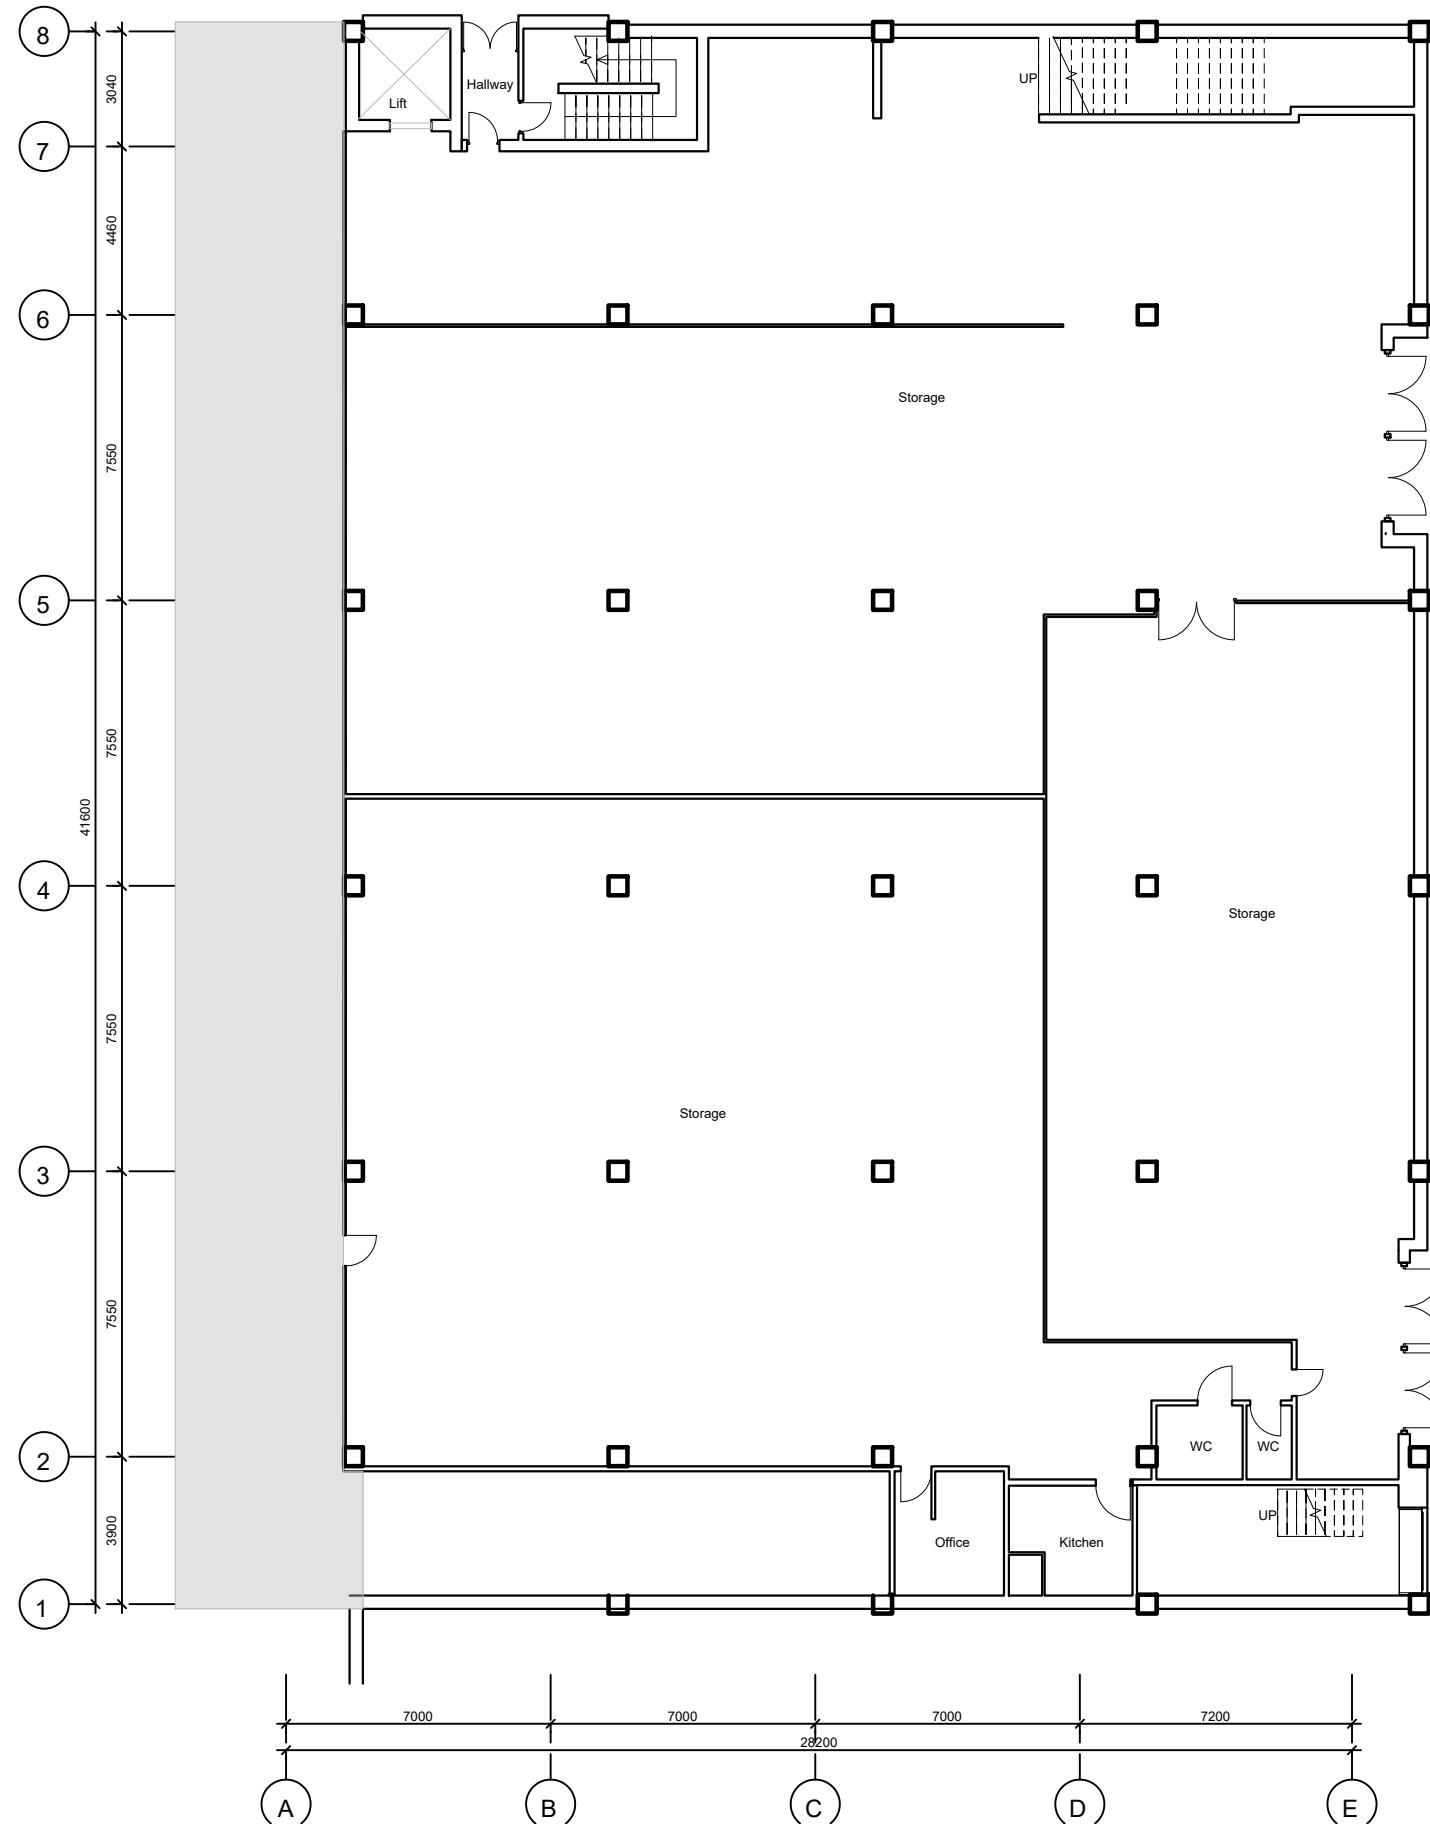


REVISION:	
REV/DATE	
All dimensions to be checked on site before any works commence.	
This drawing is the copyright of Jamie Sleep Design Limited and shall not be copied, used or reproduced in anyway without prior written consent.	
Regal Housewares LTD	
Whymark Avenue	
N22 6DJ	
CLIENT	151-101
DWG NO.	
TITLE	Ground floor plan as existing
DATE	12 July 2023
SCALE	1:200@A3
DRAWN	JS
STAGE	EXISTING