


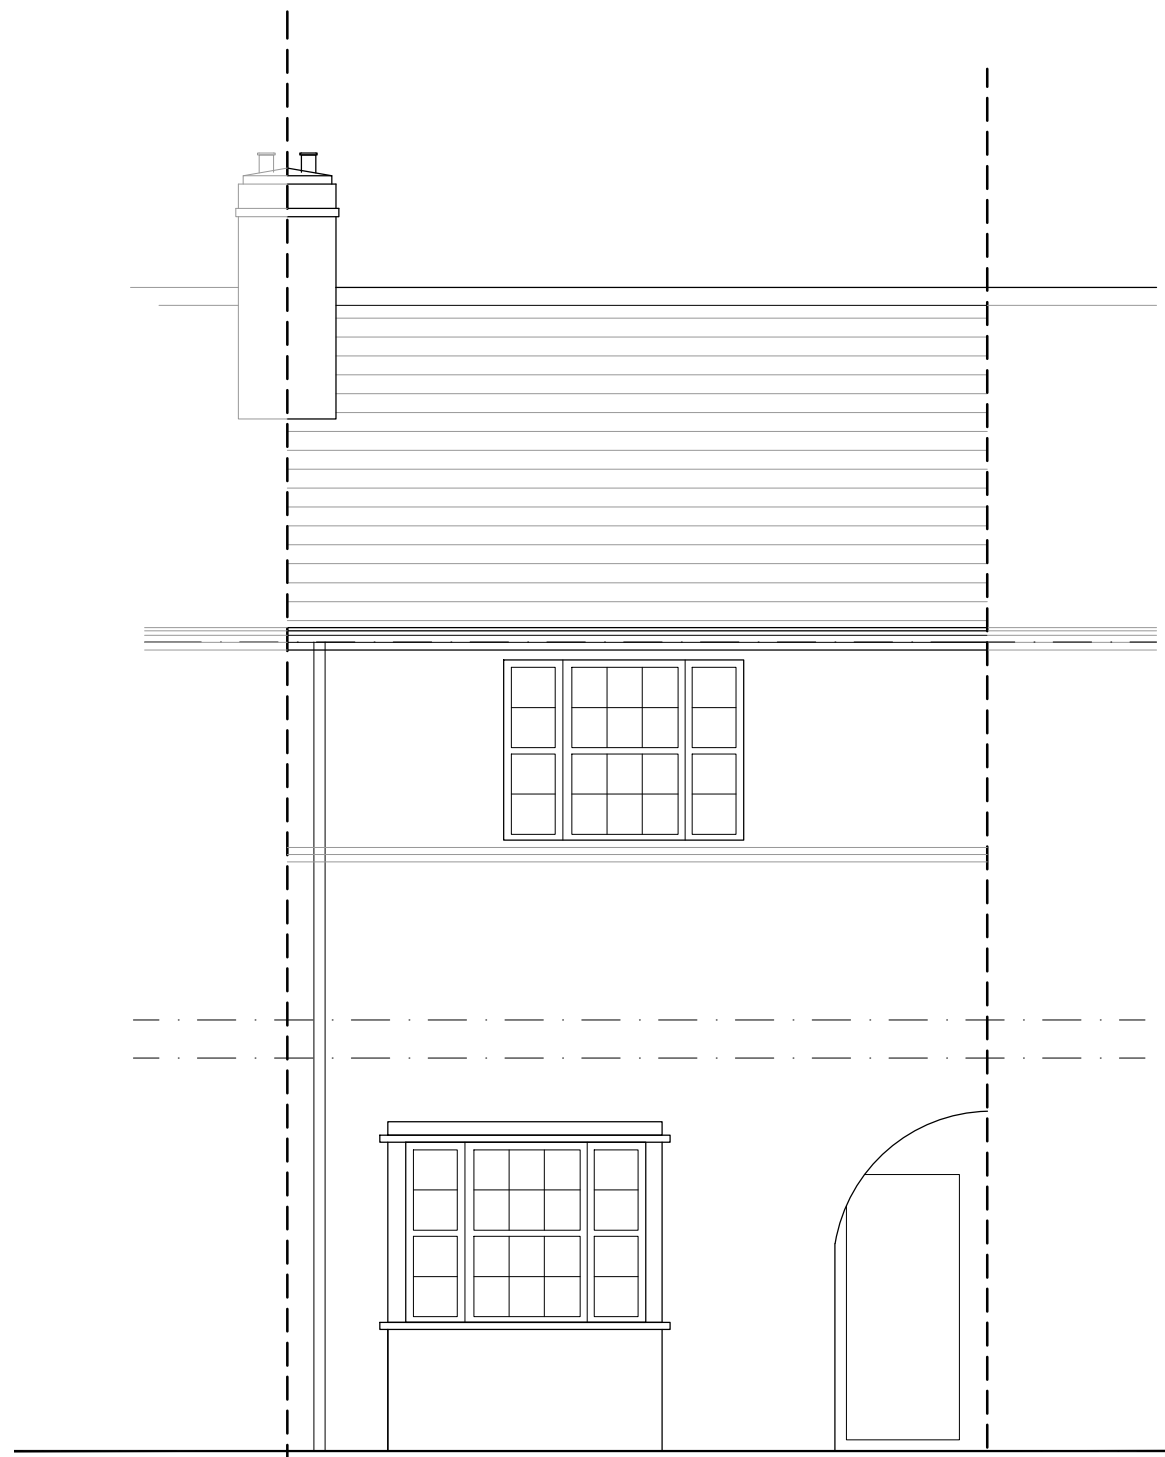


3 FRONT ELEVATION
EXISTING 1:50




4 REAR ELEVATION
EXISTING 1:50



3 FRONT ELEVATION
EXISTING 1:50

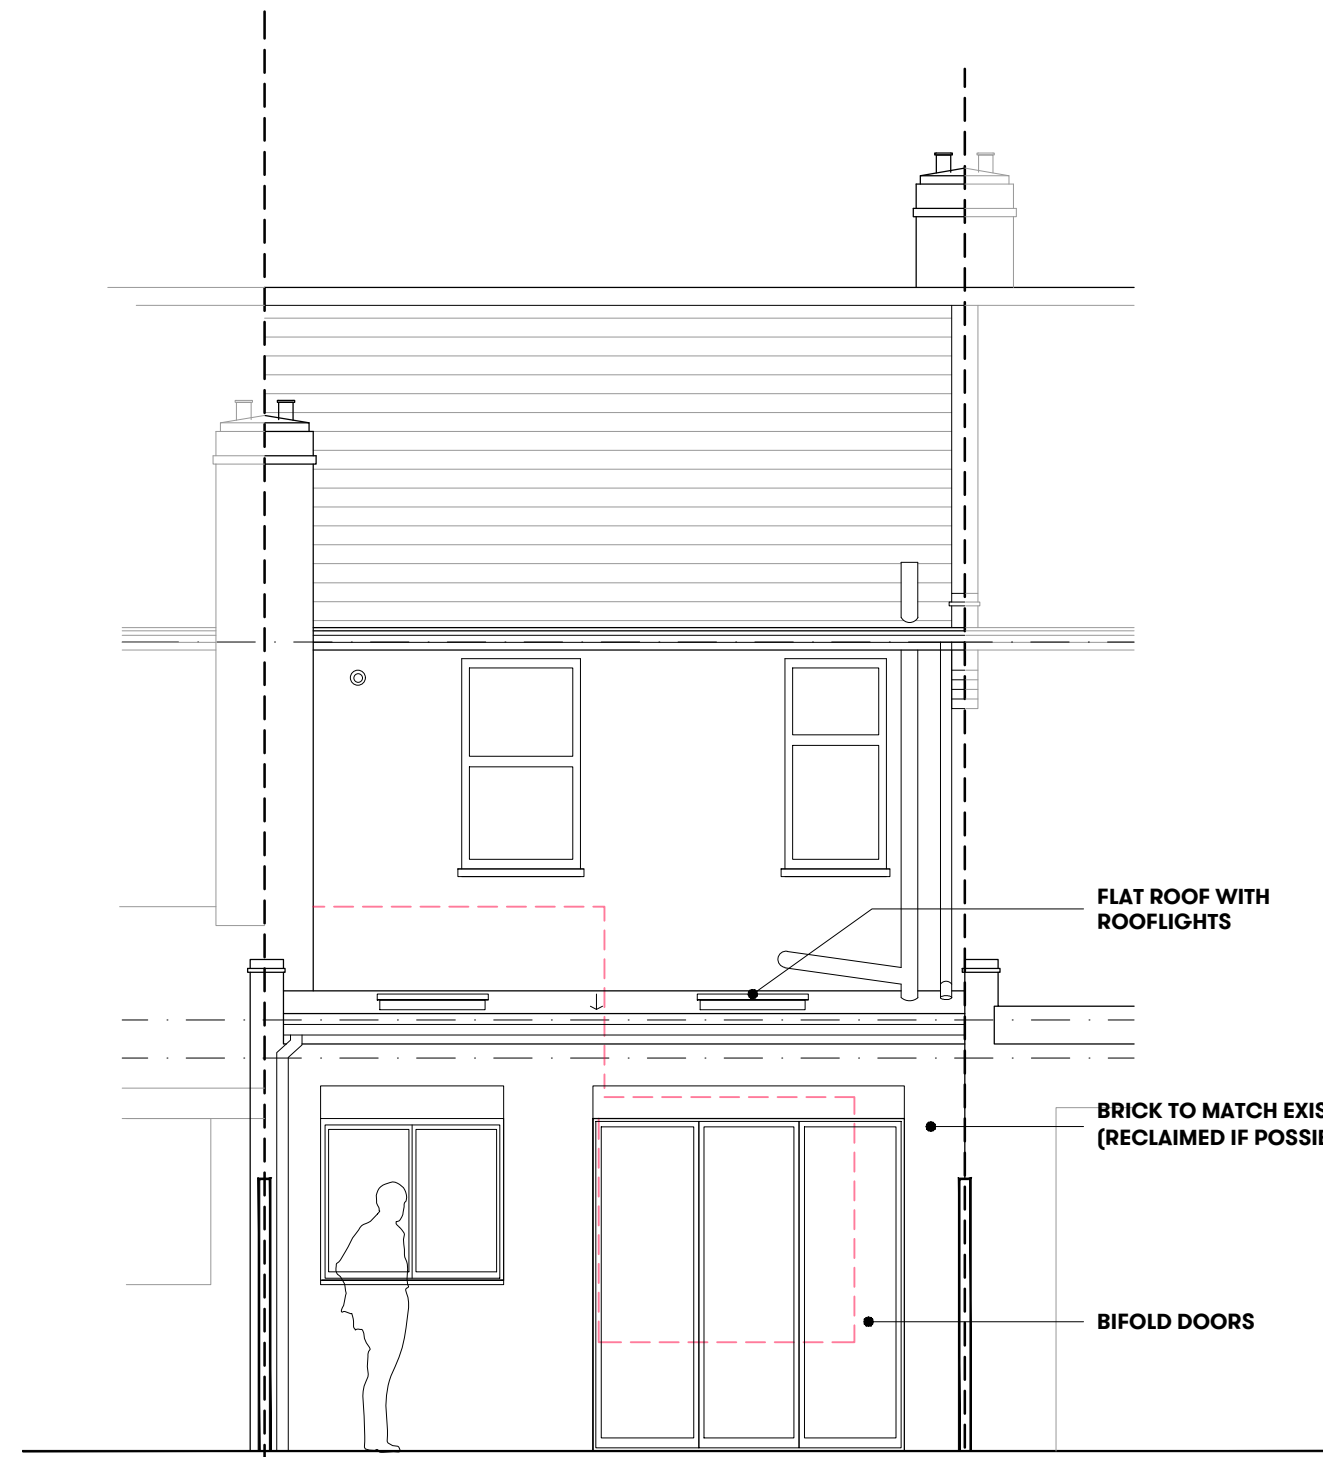


7 REAR ELEVATION
PROPOSED 1:50

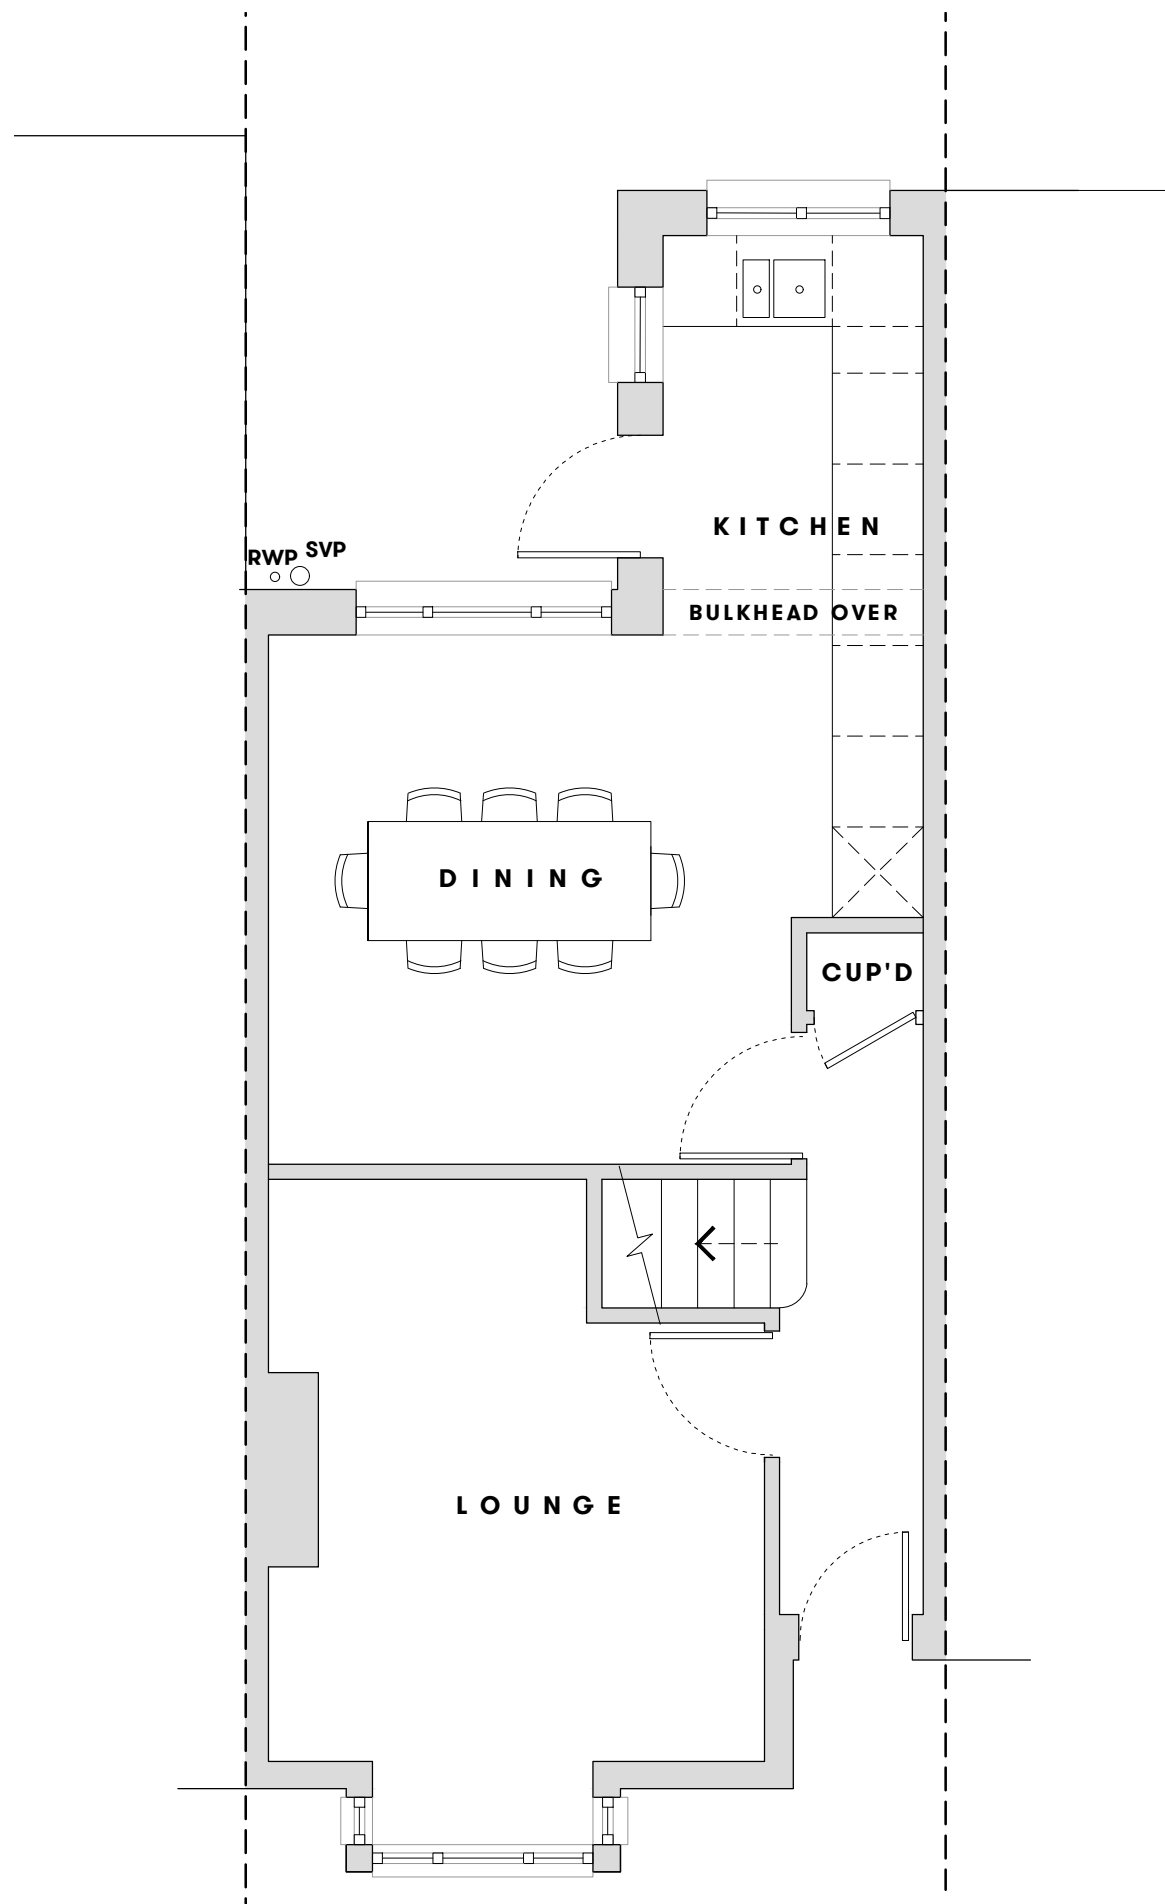


1 GROUND PLAN
EXISTING 1:50


0 0.5 1.0 2.0 3.0 4.0 5.0
Scale in metres

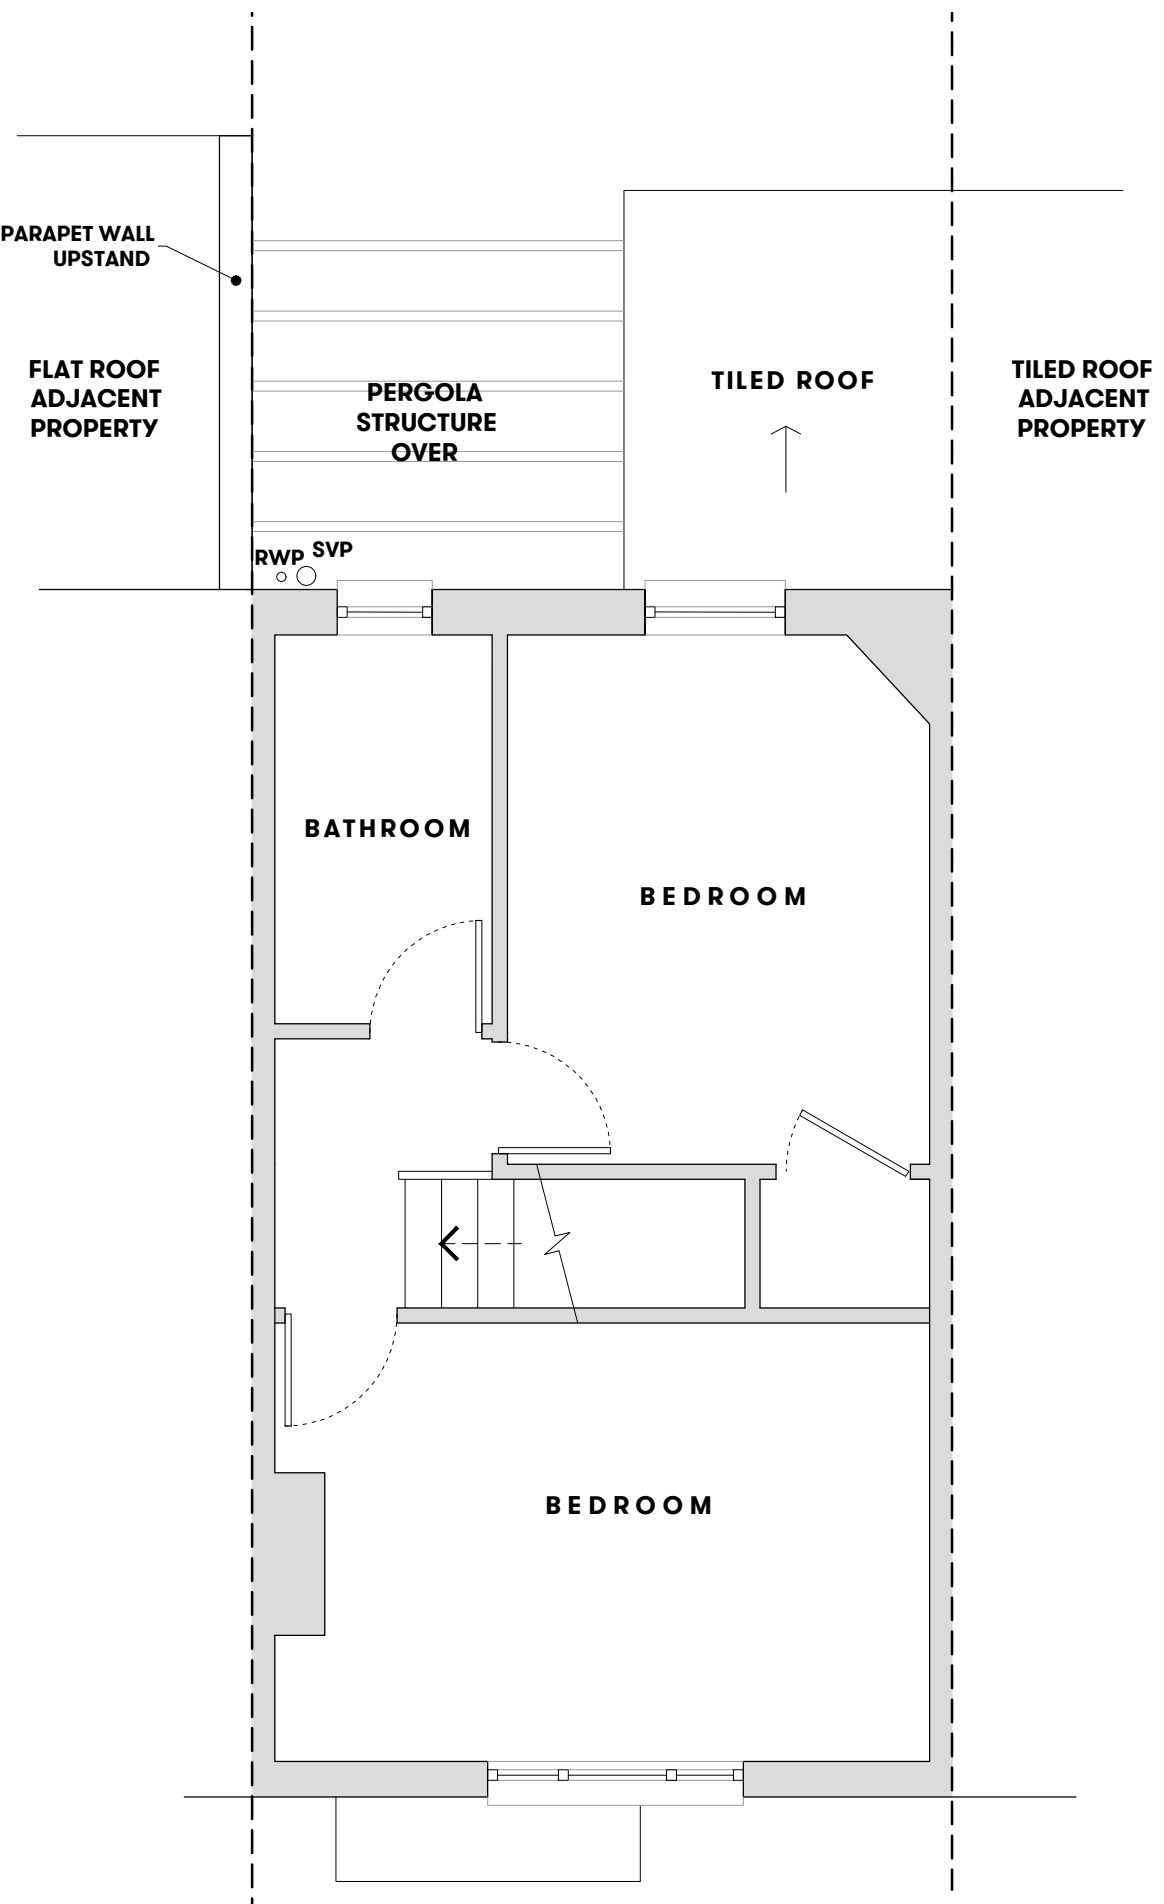

2 FIRST PLAN
EXISTING 1:50

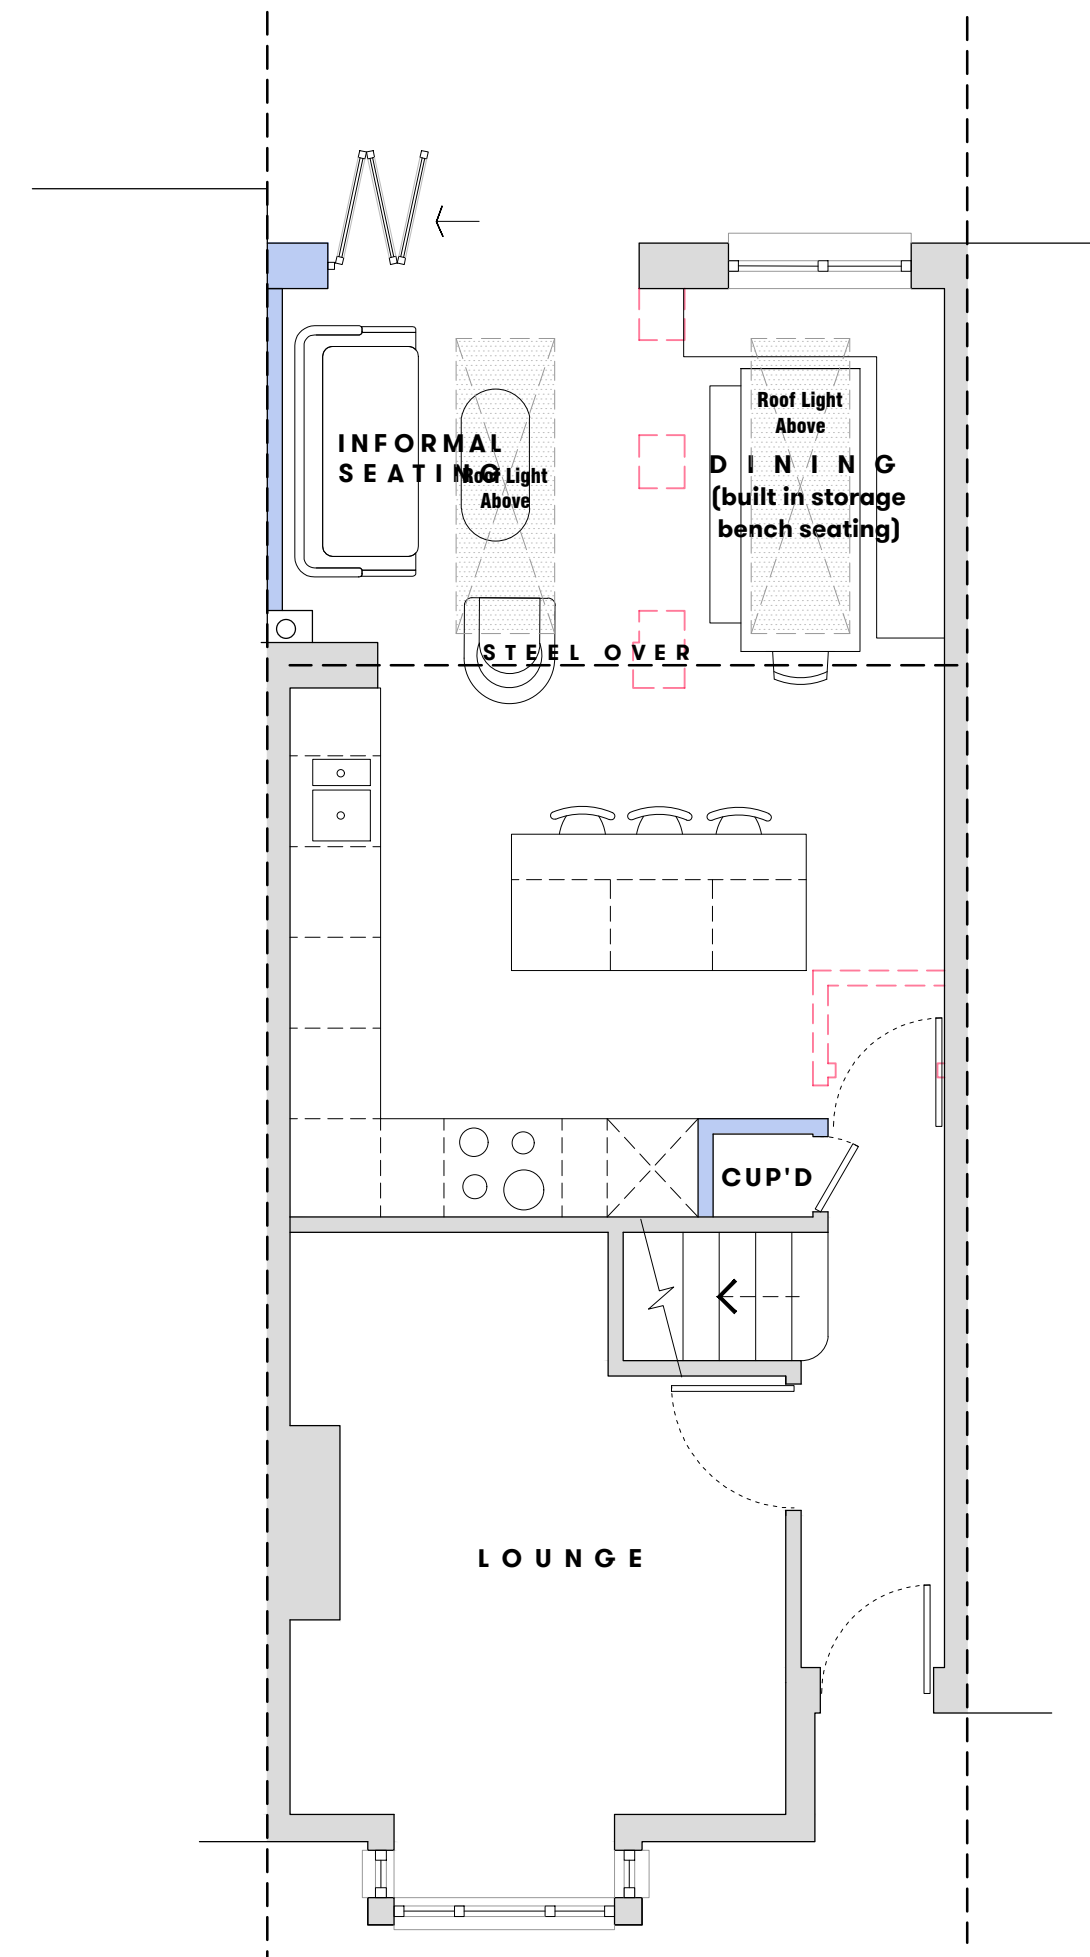

5 GROUND PLAN
PROPOSED 1:50

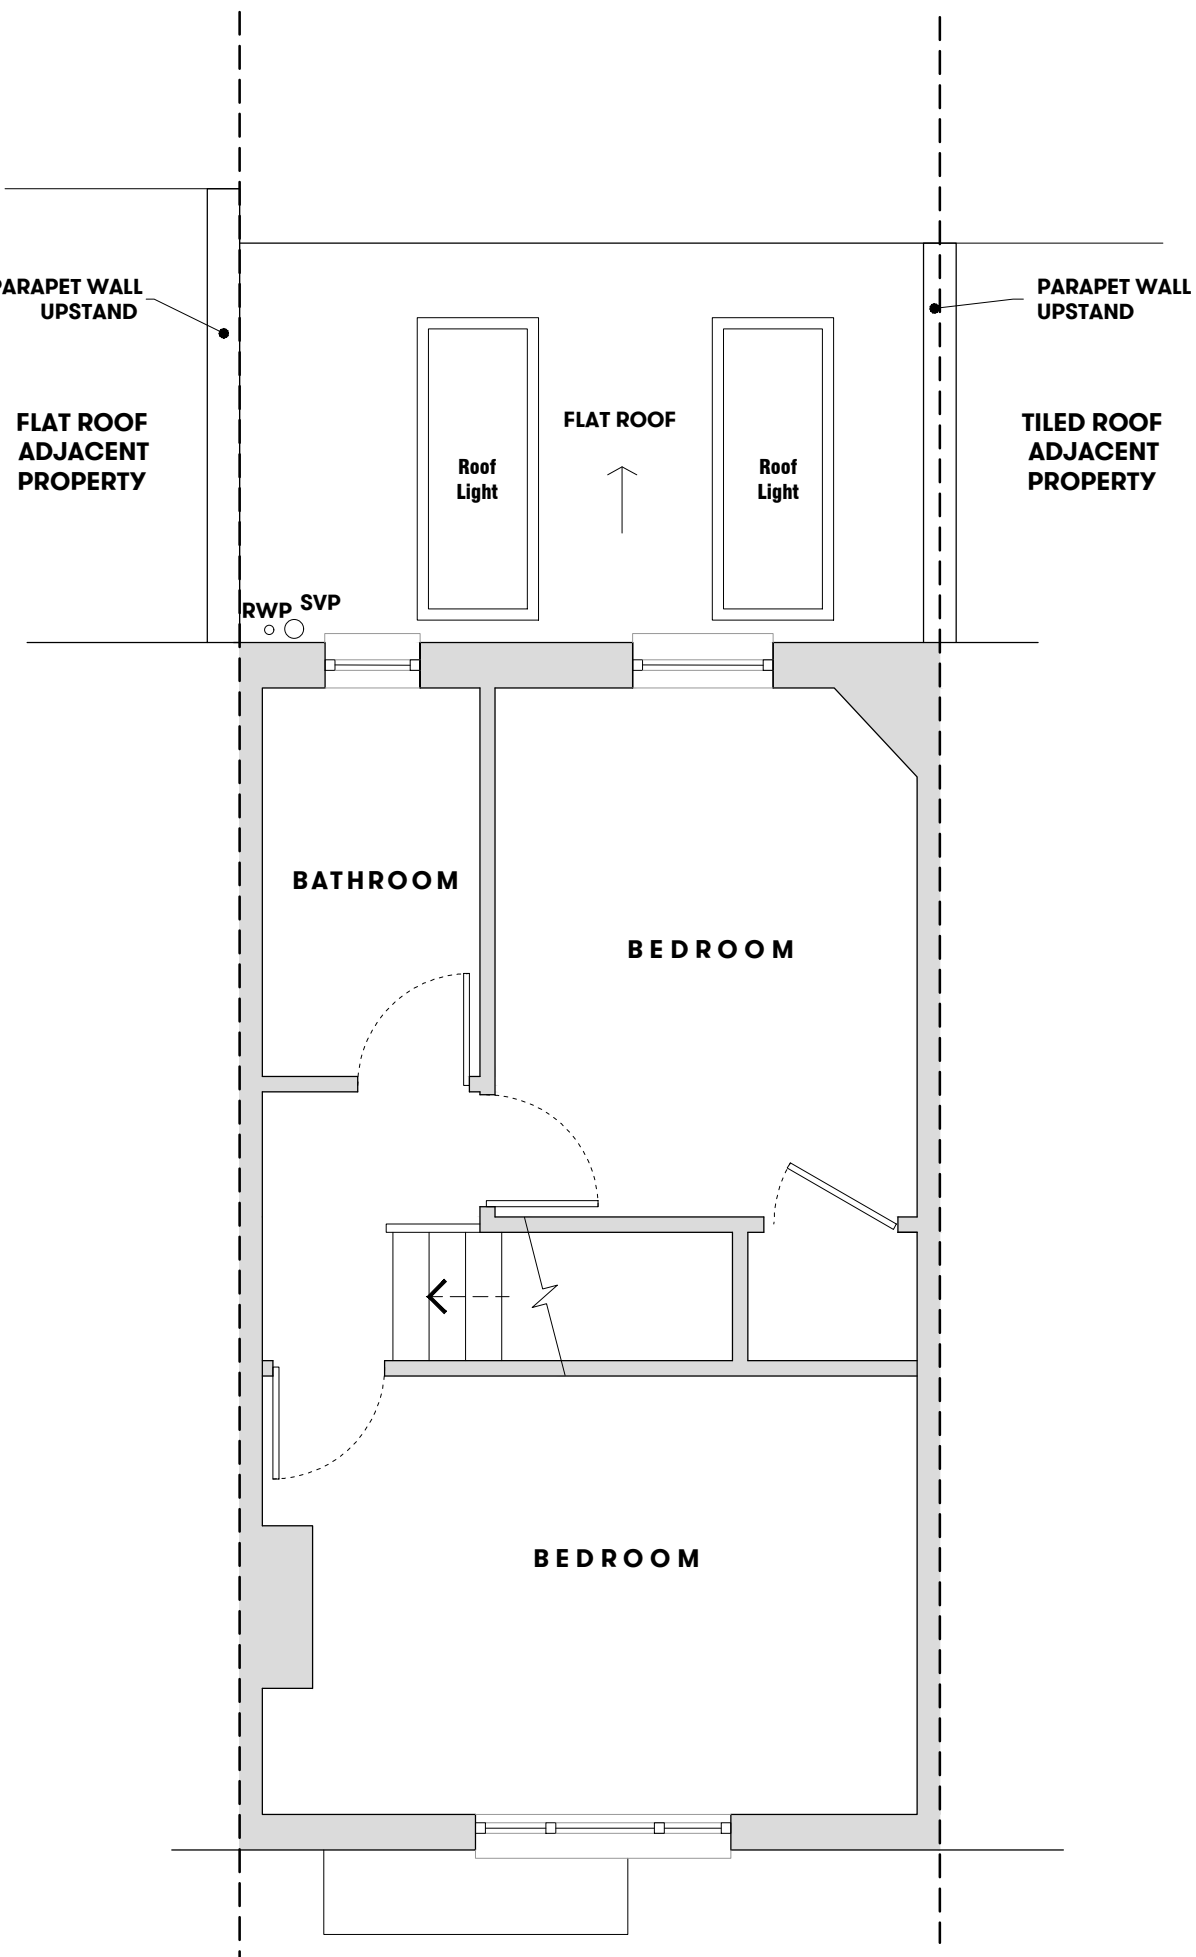

6 FIRST PLAN
PROPOSED 1:50

/ 03.08.2023 ISSUED FOR APPROVAL RM JD

Rev: Date: Notes: Drawn: Checked:

Project:
36 ALWFIELD ROAD
LONDON
REBECCA + NEIL MAGUIRE

drawing number: **1954(21)001** rev: /

EXISTING + PROPOSED
PLANS + ELEVATIONS

SCALE 1:50 @ A1

Issued for:
APPROVAL
Drawn by: RM
Checked by: JD