


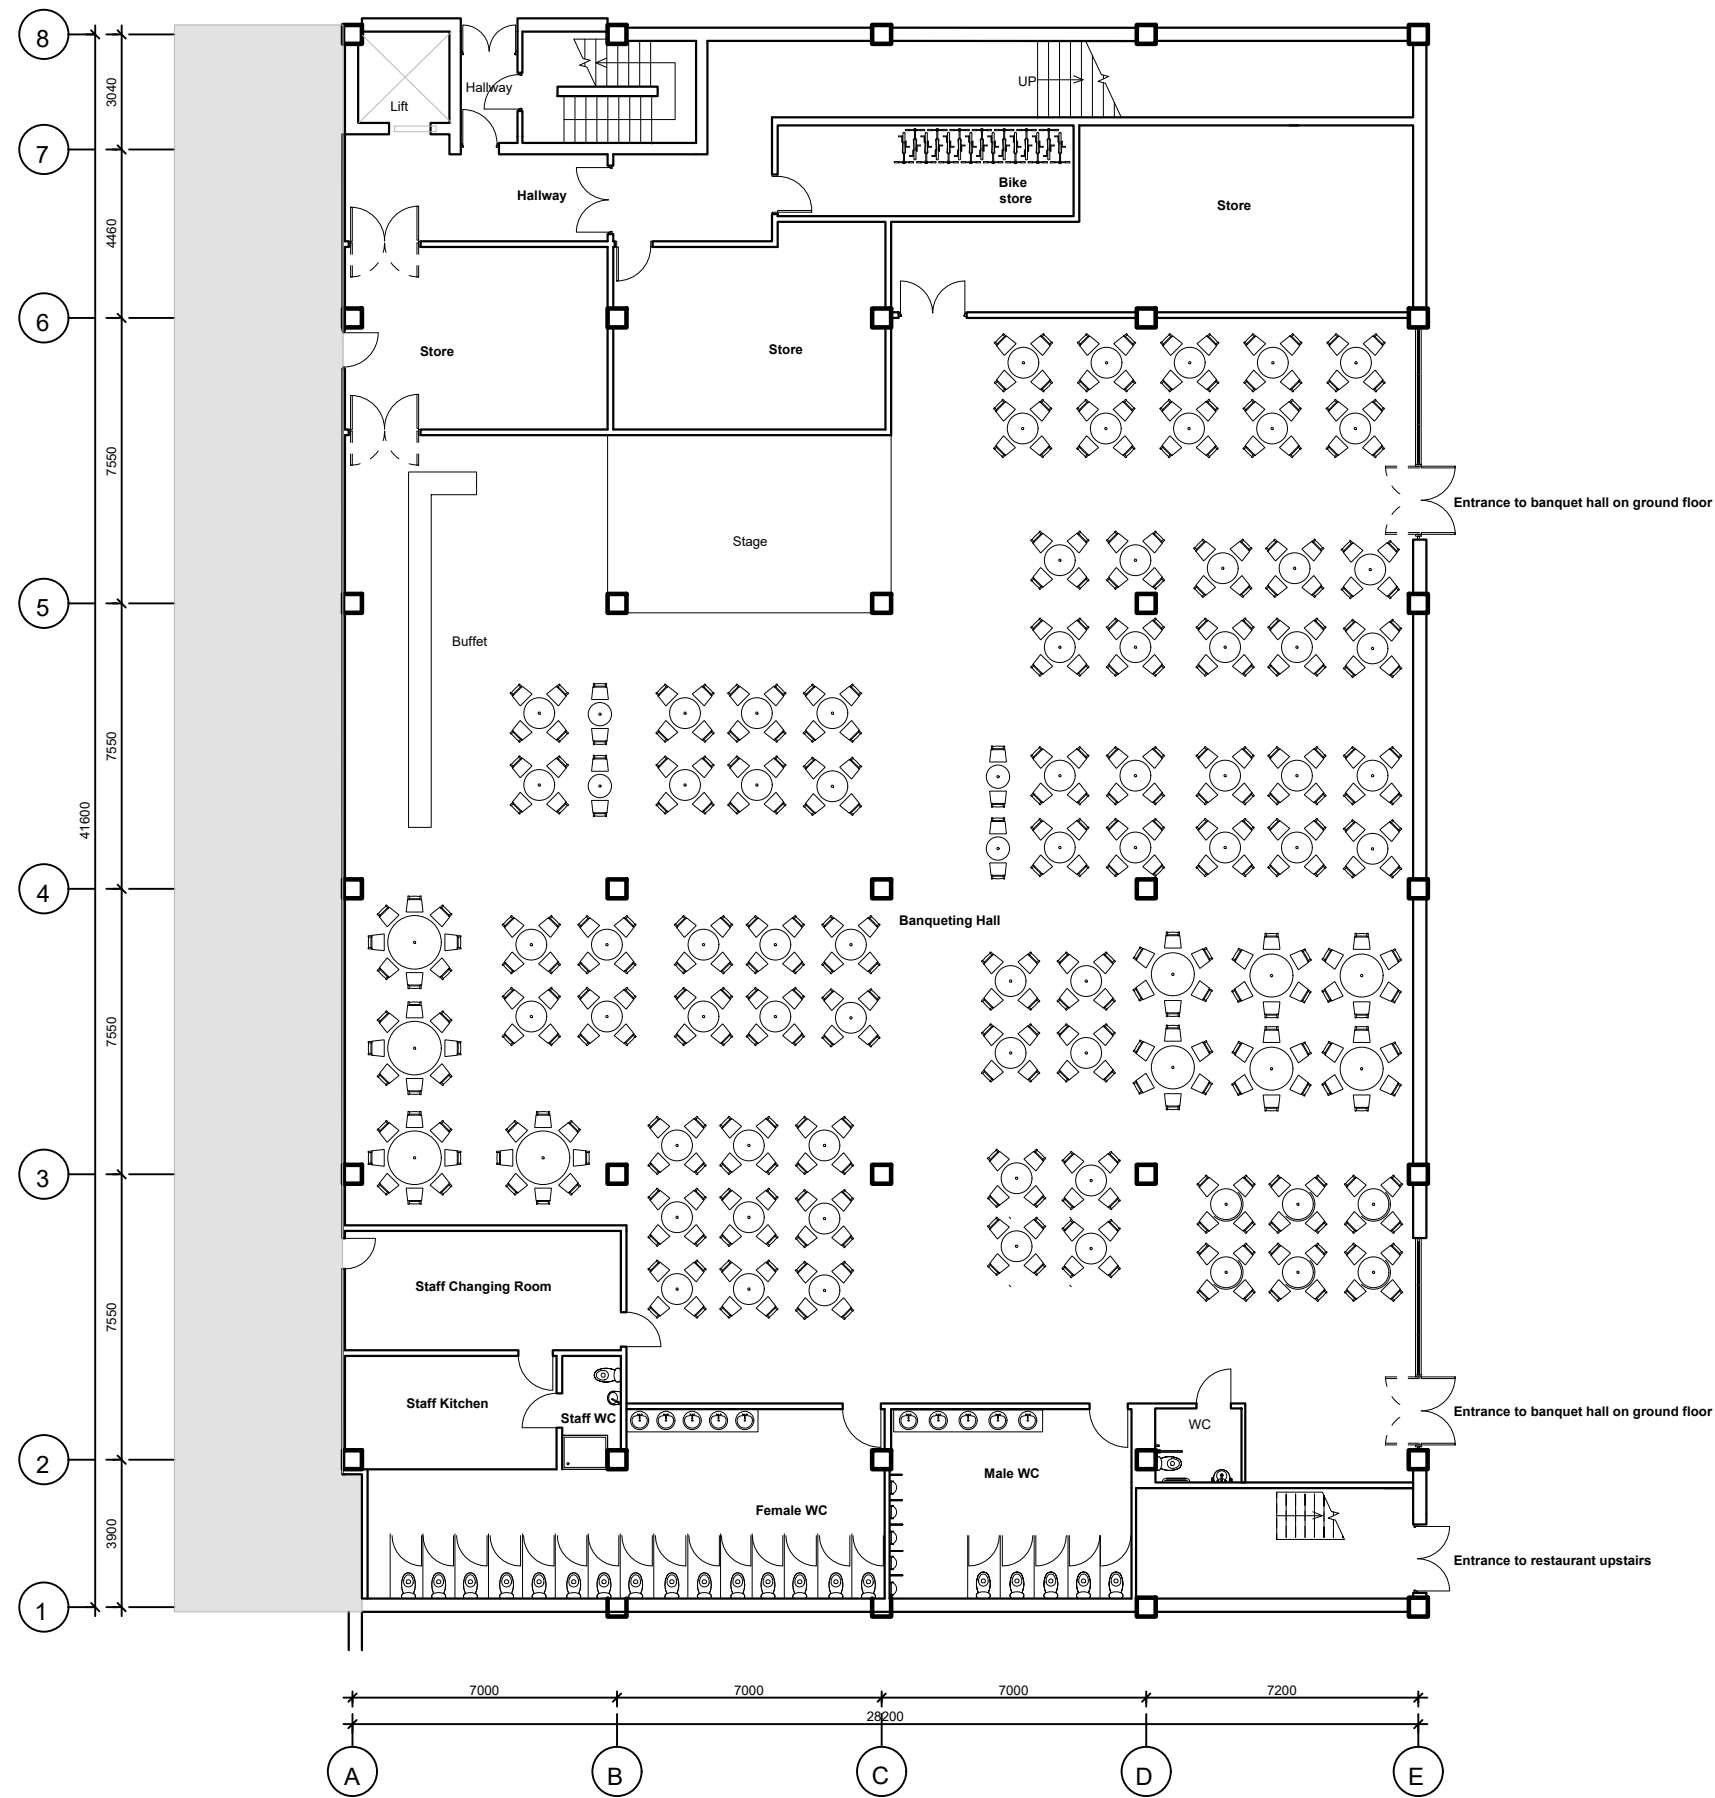

REVISION:	
REV/DATE	
All dimensions to be checked on site before any works commence.	
This drawing is the copyright of Jamie Sleep Design Limited and shall not be copied, used or reproduced in anyway without prior written consent.	
Regal Housewares LTD	
Whymark Avenue	
N22 6DJ	
CLIENT	151-301
DWG NO.	Ground floor plan as proposed
TITLE	31 July 2023
DATE	1:200@A3
SCALE	JS
DRAWN	PLANNING
STAGE	

