



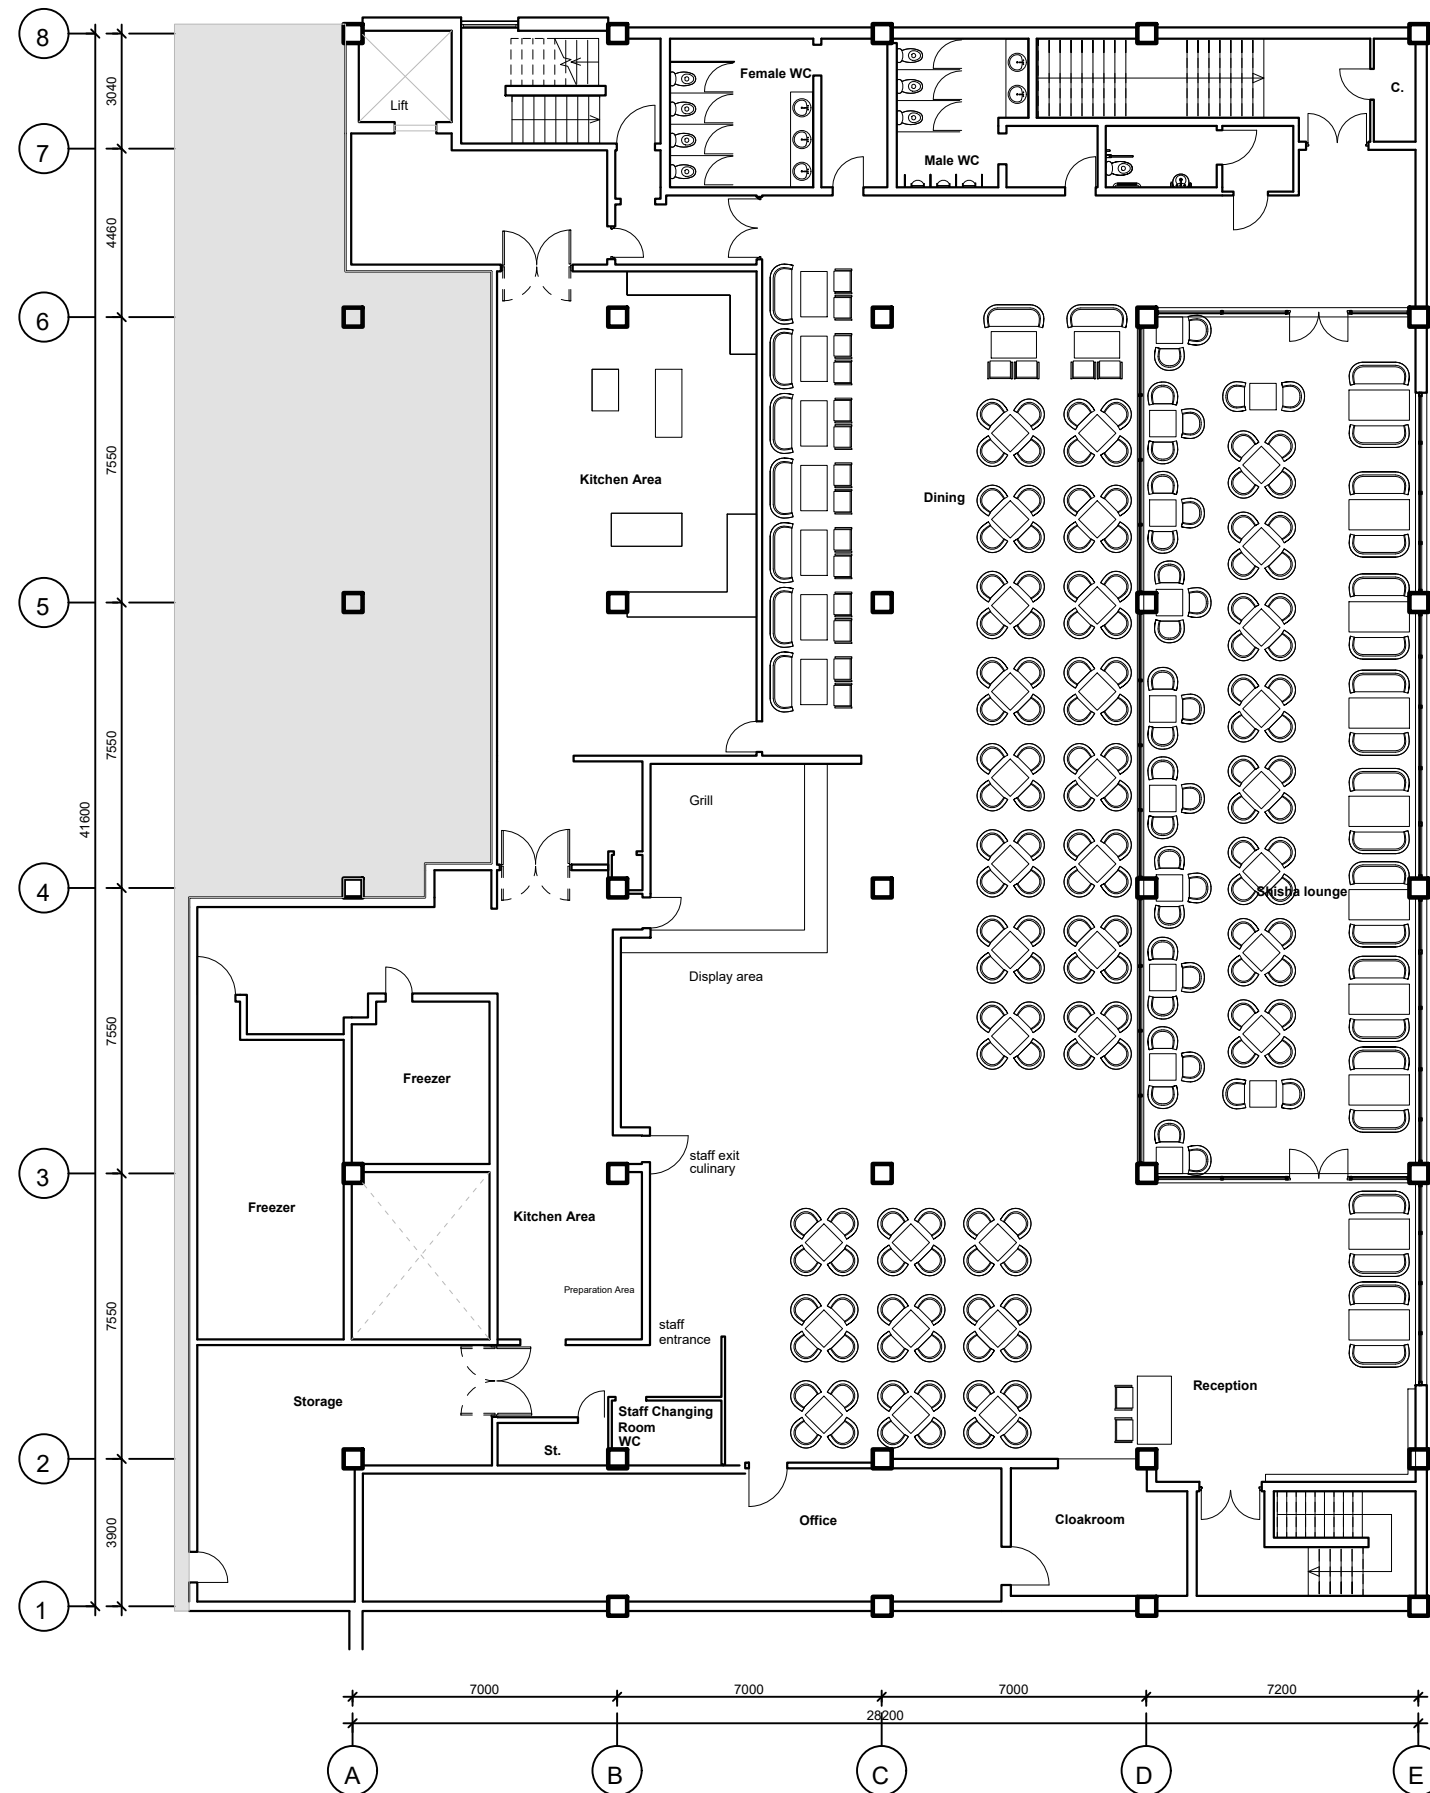

First floor as proposed

1:200@A3

 

REVISION:

REV/DATE

All dimensions to be checked on site before any works commence.

This drawing is the copyright of Jamie Sleep Design Limited and shall not be copied, used or reproduced in anyway without prior written consent.

Regal Housewares LTD
Whymark Avenue
N22 6DJ

CLIENT

151-302

DWG NO.

First floor plan as
proposed

TITLE

31 July 2023

DATE

1:200@A3

SCALE

JS

DRAWN

PLANNING

STAGE

SLEEP DESIGN STUDIO