


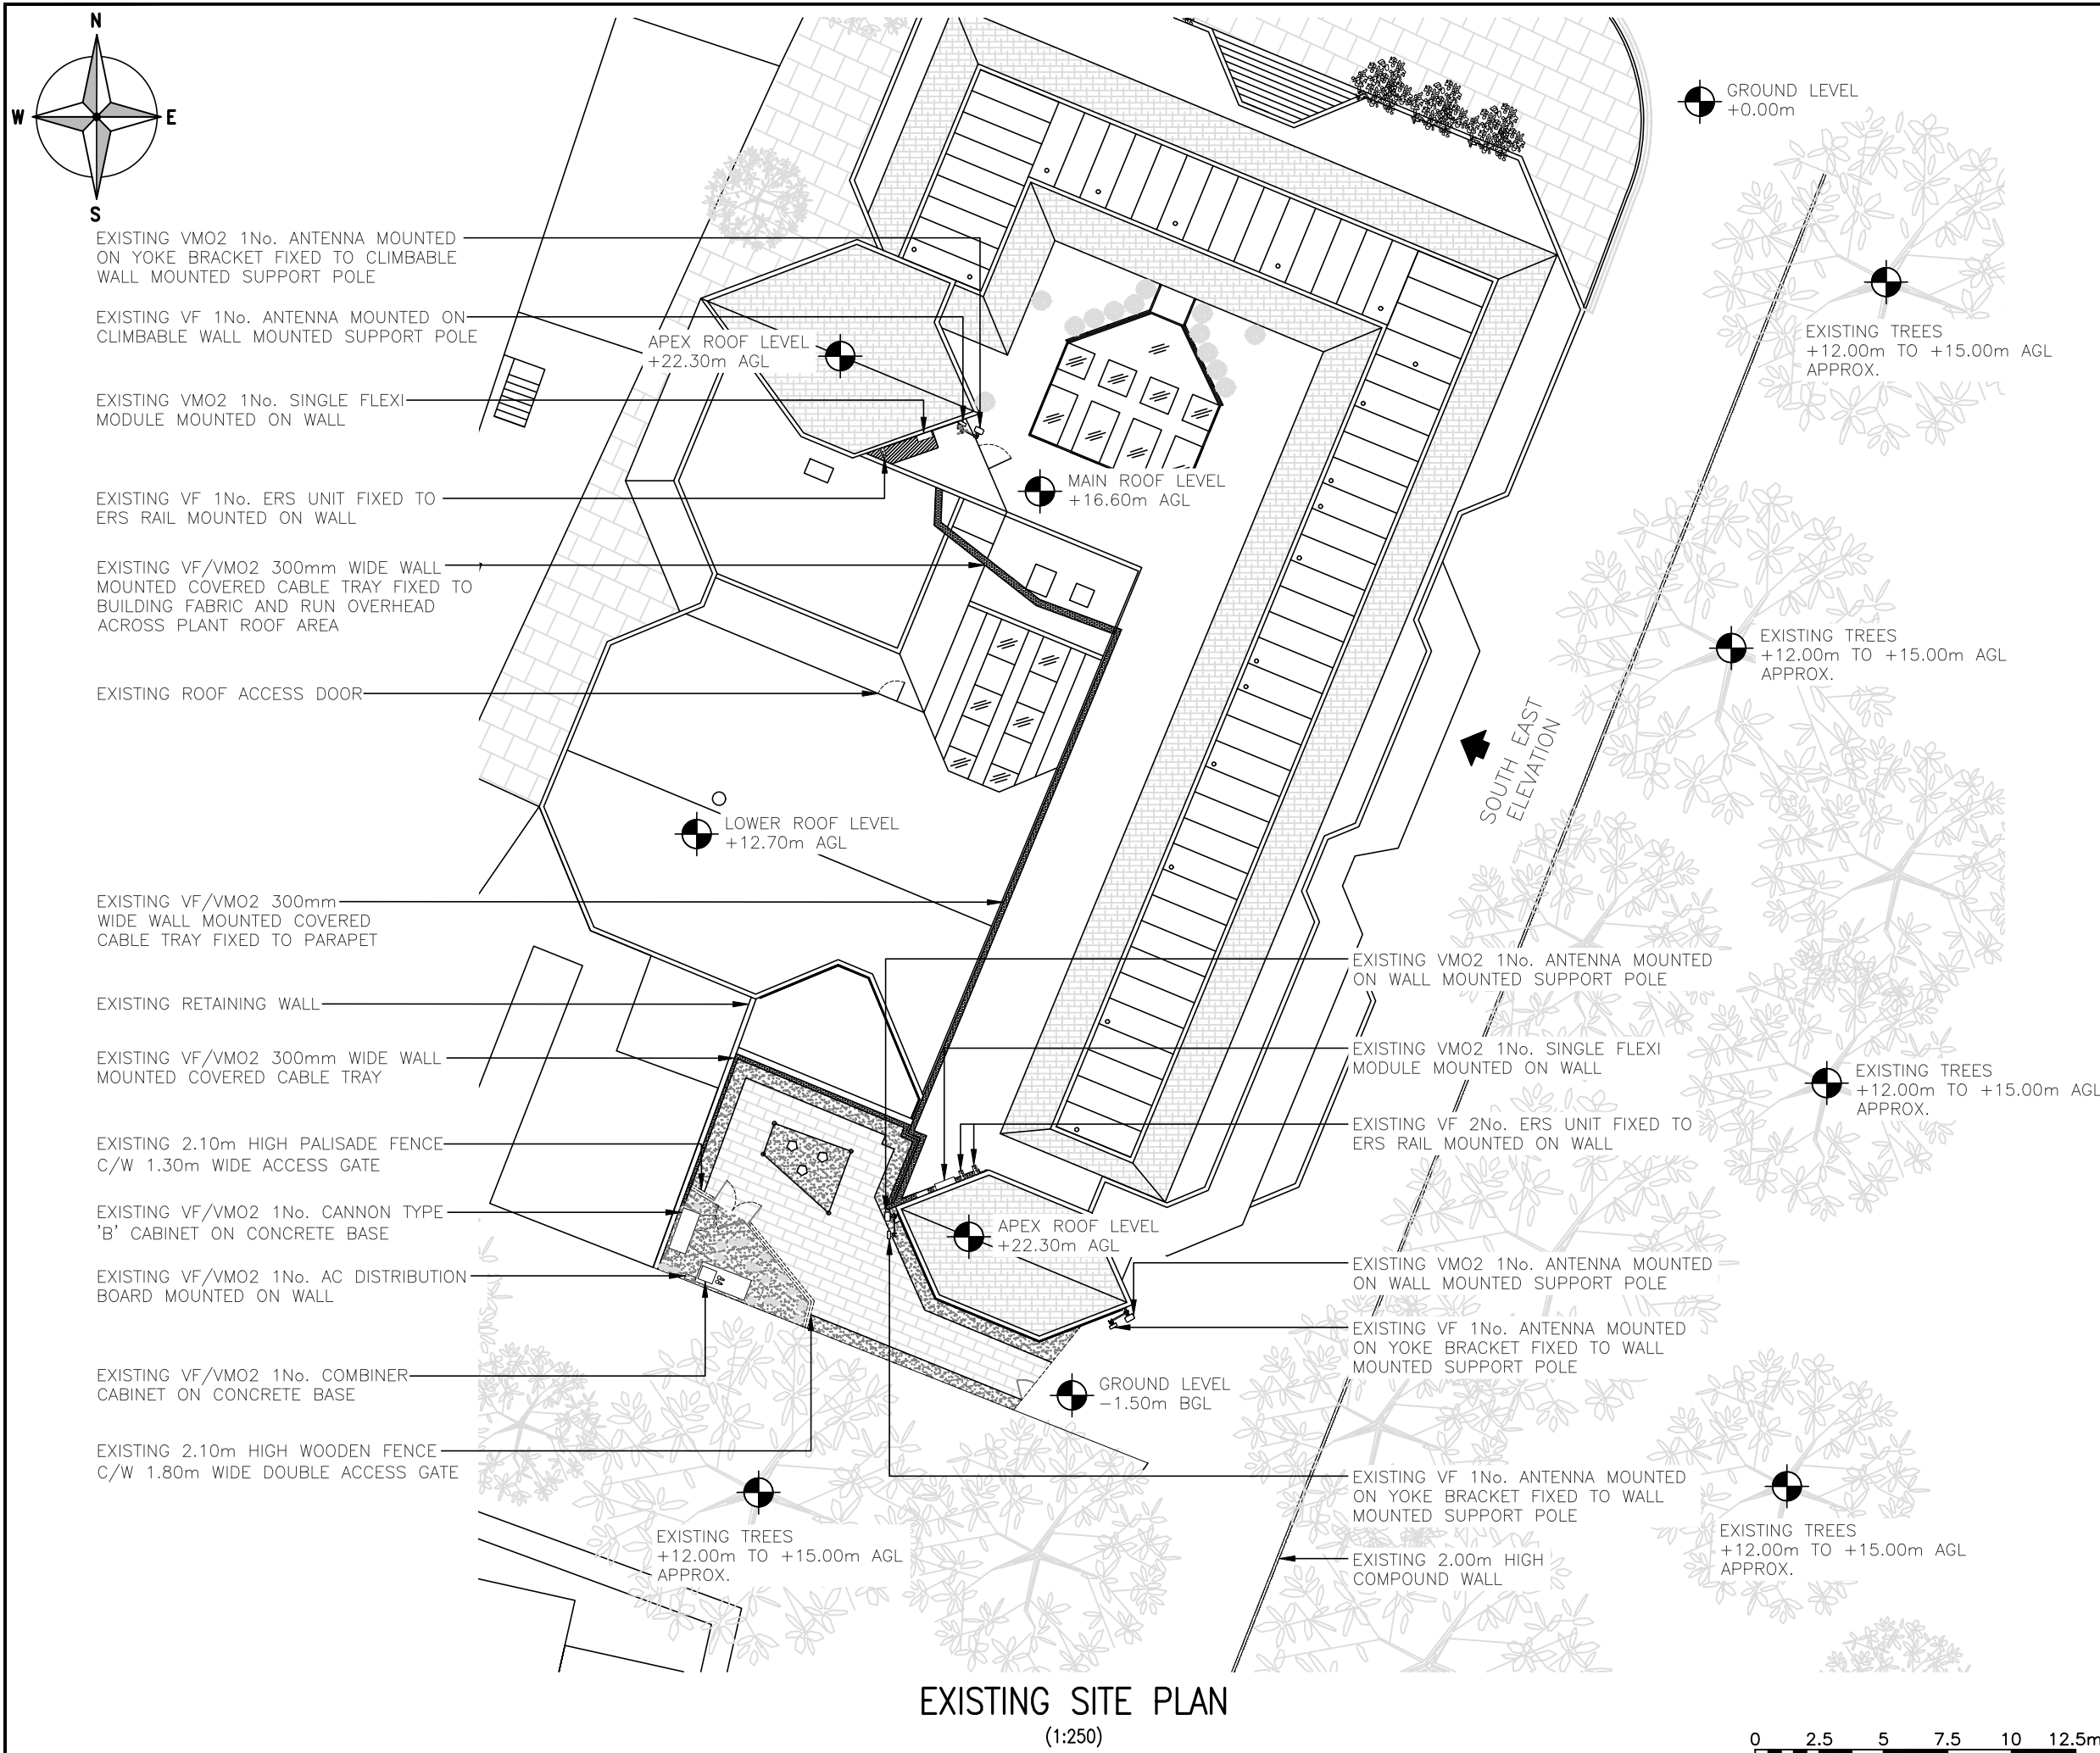

ALL DIMENSIONS ARE IN mm UNLESS NOTED OTHERWISE

N.G.R

E: 528852

N: 189569

NOTES:

A	Issued for Approval	ASE	FD	14.07.23
REV	MODIFICATION	BY	CH	DATE

waldon

A part of MGroupServices


cornerstone

Cell Name		Opt.
MUSWELL HILL EAST		A
Cell ID No		
CORNERSTONE	VF	VMO2
138538_28	78293_19	037115


Site Address / Contact Details		
MUSWELL HILL EAST 77 MUSWELL HILL LONDON N10 3PJ		

Drawing Title: EXISTING SITE PLAN		
Purpose of issue: PLANNING		Dwg Rev: A
Drawing Number: 200		
Surveyed By: FD	Original Sheet Size: A3	Pack Issue:
Drawn: ASE	Date: 14.07.23	Checked: FD
	Date: 14.07.23	A

SDNT0005 Version 1.3

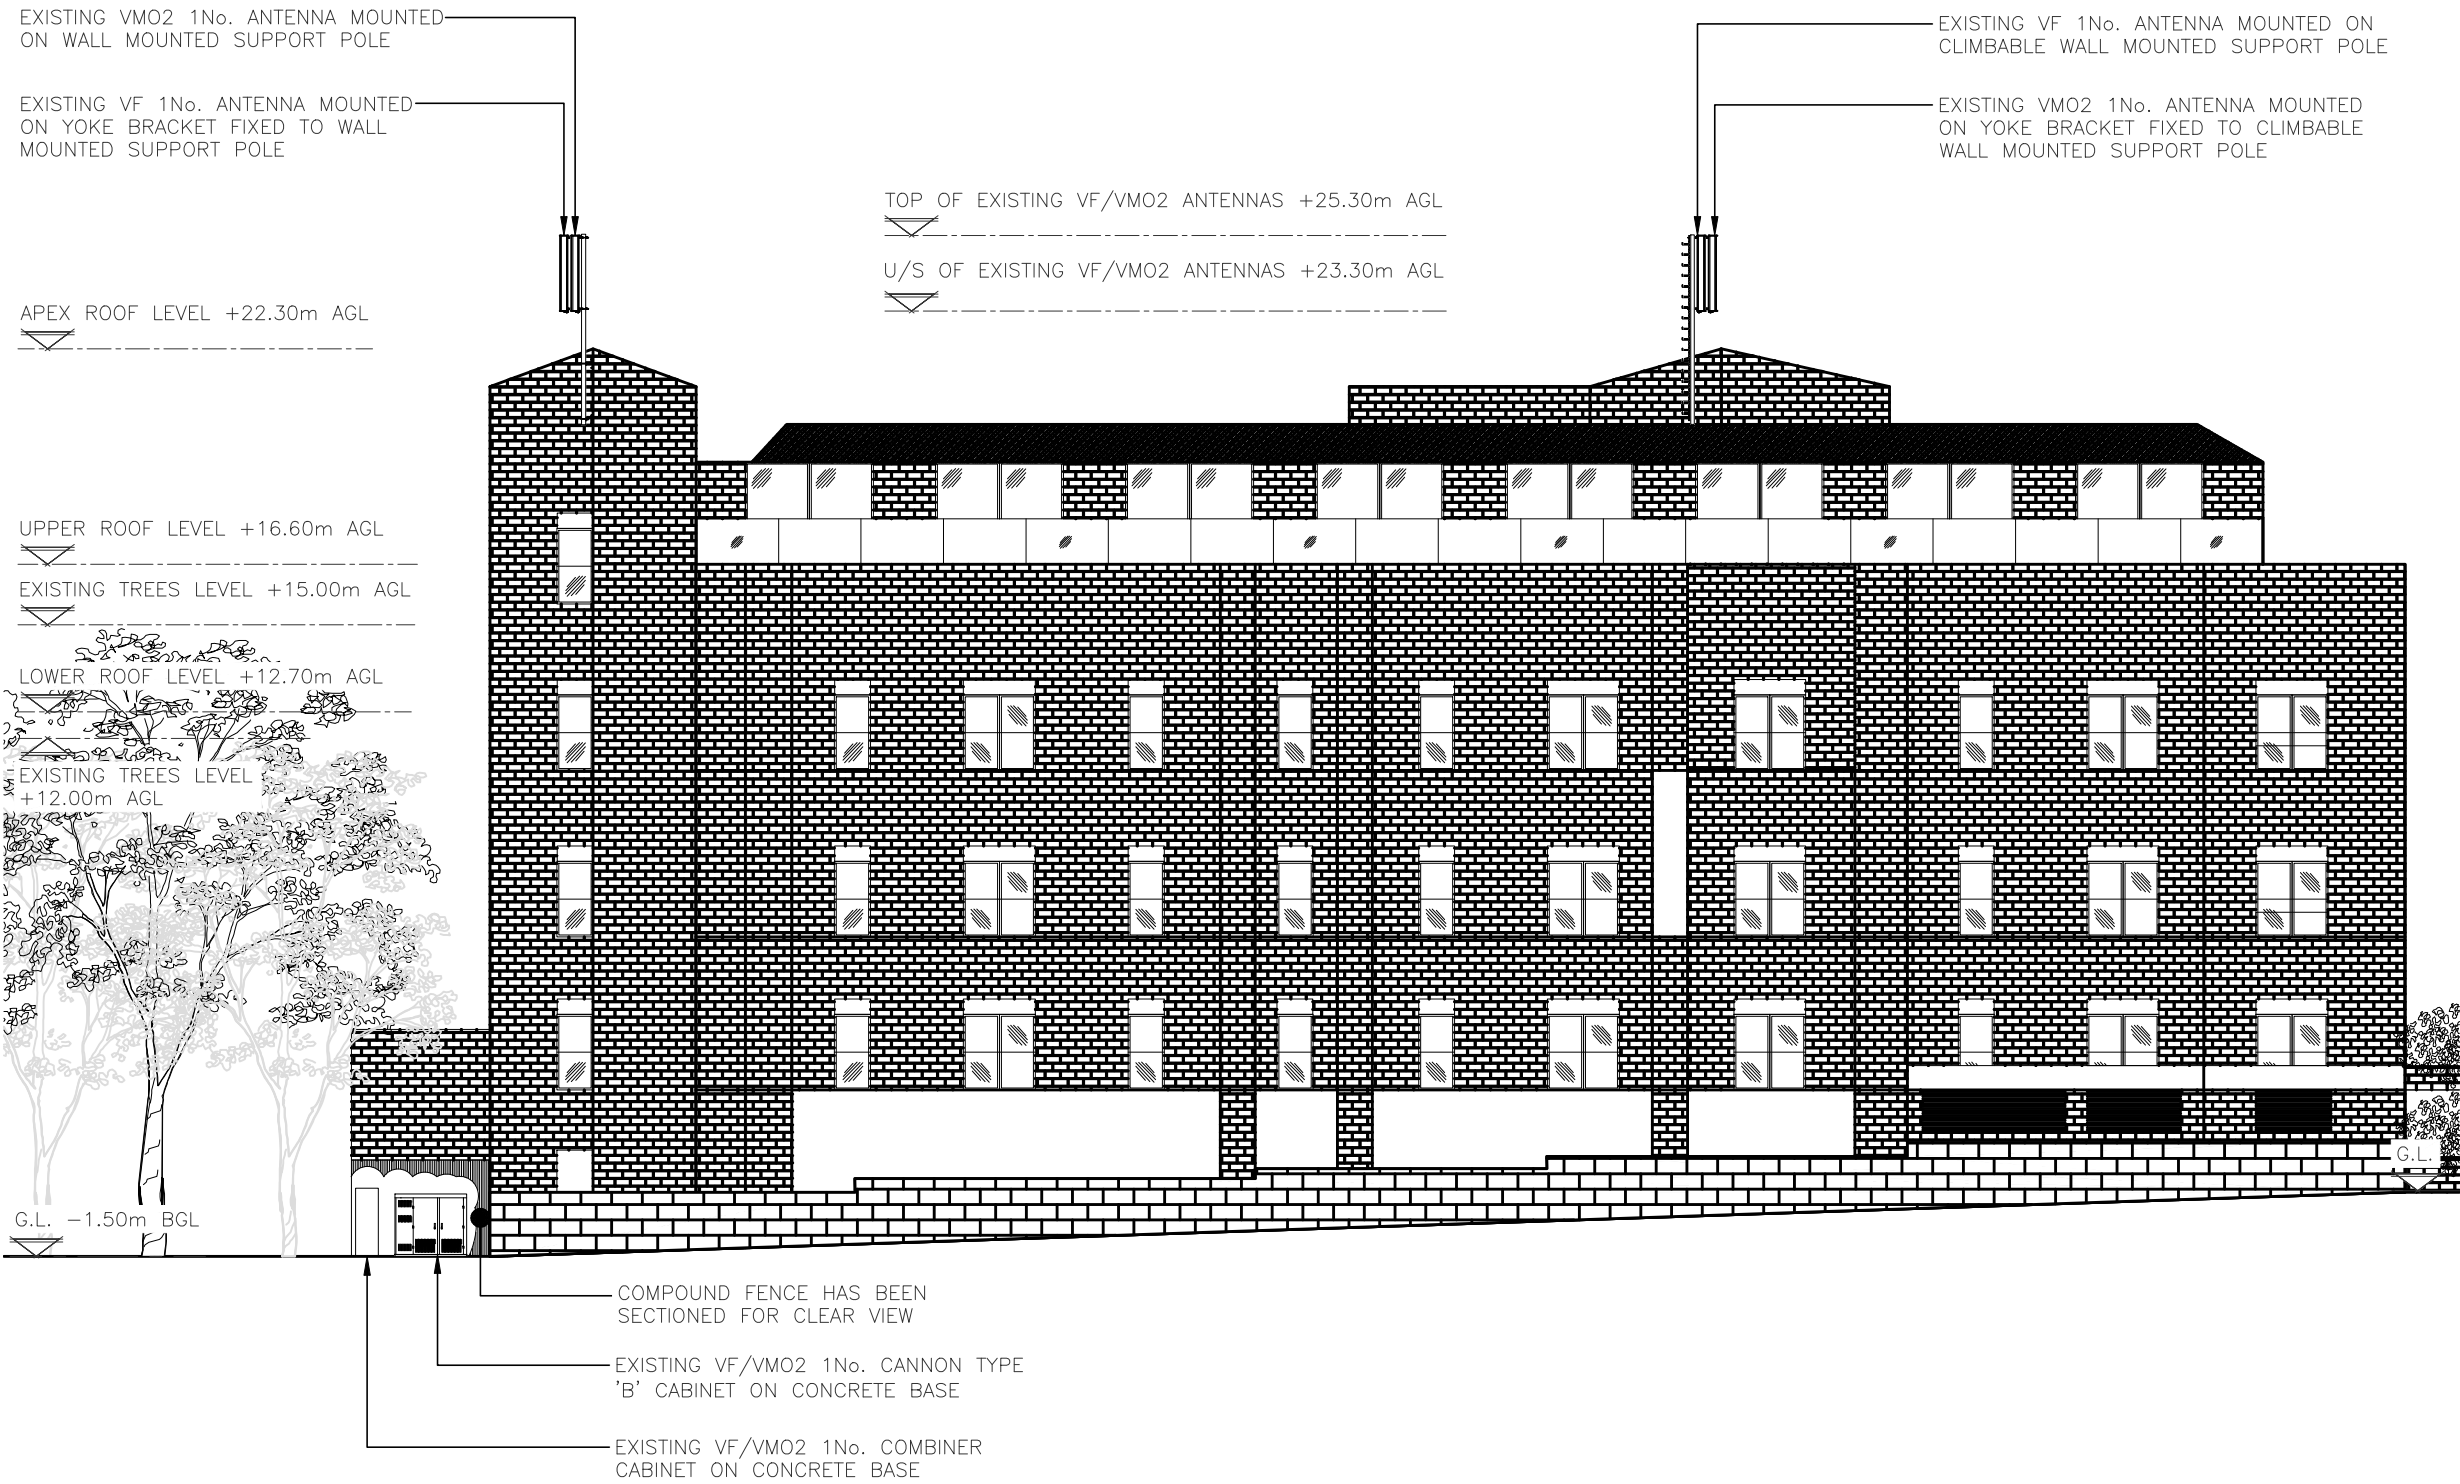

EXISTING SOUTH EAST ELEVATION
(1:200)

 


ALL DIMENSIONS ARE IN mm UNLESS NOTED OTHERWISE

N.G.R E: 528852 N: 189569

NOTES:

A	Issued for Approval	ASE	FD	14.07.23
REV	MODIFICATION	BY	CH	DATE

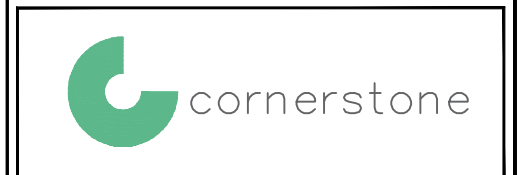


Cell Name	Opt.
MUSWELL HILL EAST	A


Cell ID No		
CORNERSTONE	VF	VMO2
138538_28	78293_19	037115

Site Address / Contact Details	
MUSWELL HILL EAST 77 MUSWELL HILL LONDON N10 3PJ	

Drawing Title:		EXISTING SITE ELEVATION	
Purpose of issue:		PLANNING	Dwg Rev:
Drawing Number:		300	A
Surveyed By:	FD	Original Sheet Size:	A3
Drawn:	ASE	Date:	14.07.23
Checked:	FD	Date:	14.07.23
		Pack Issue:	A

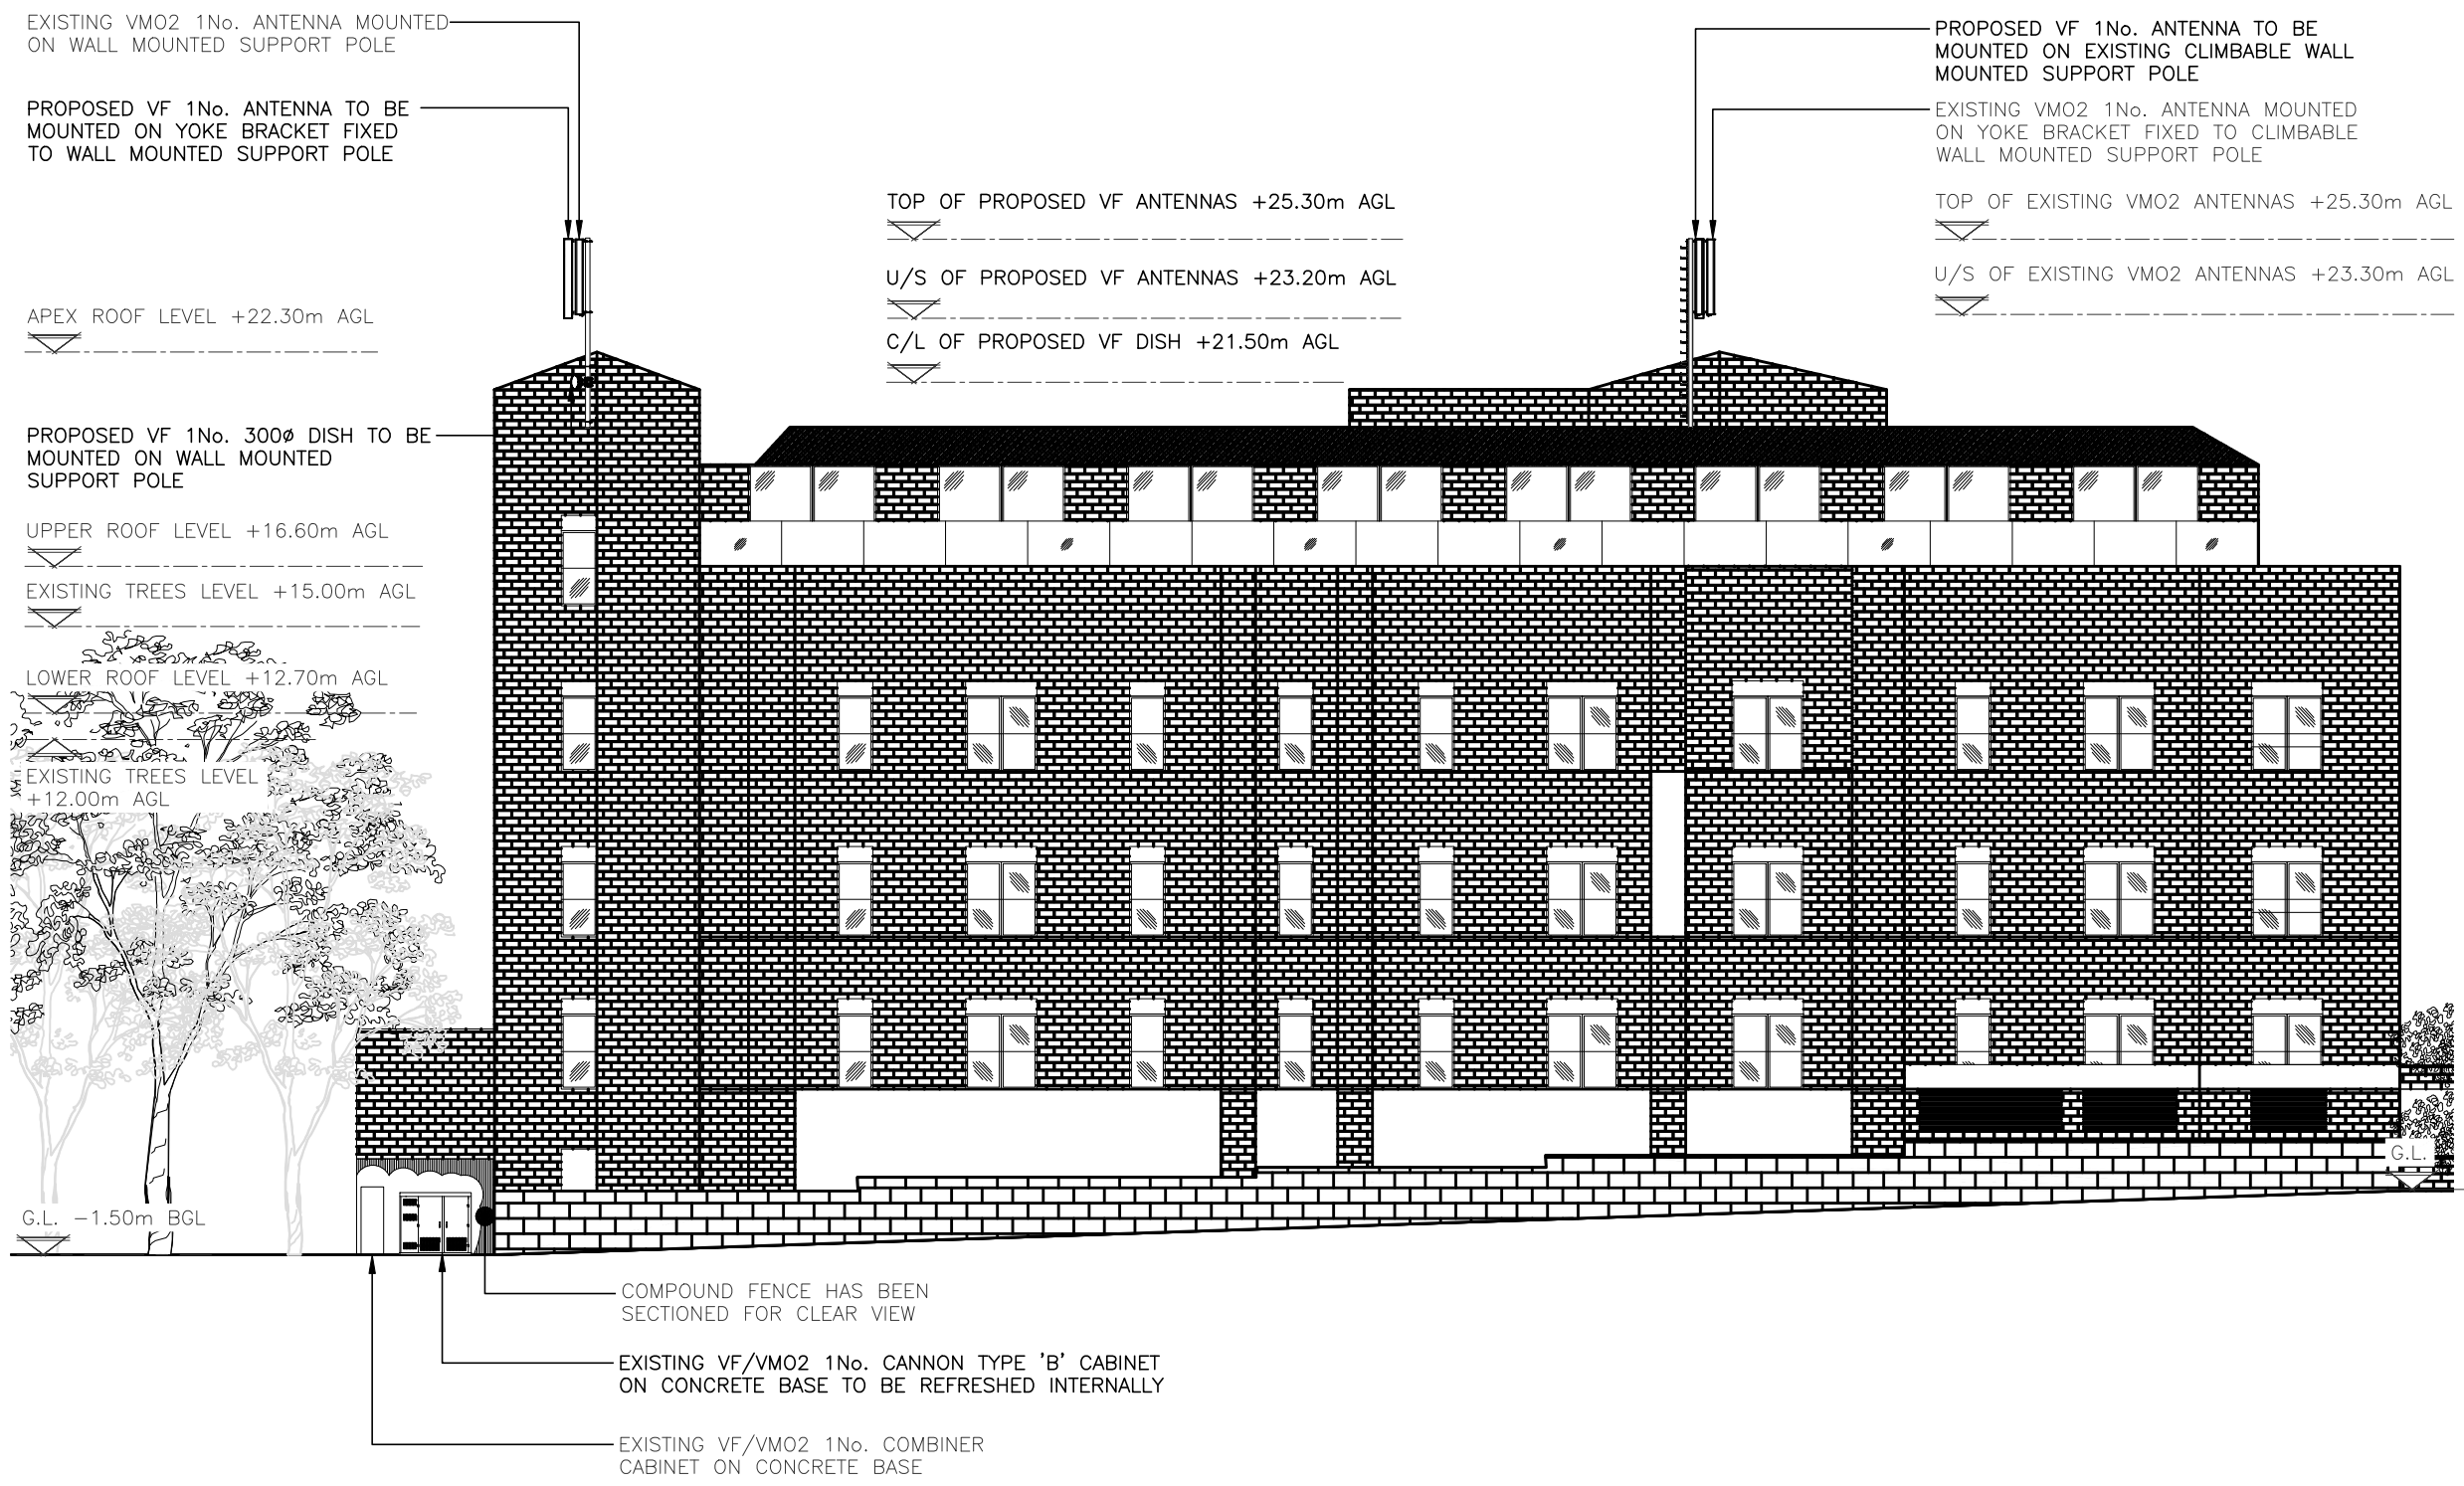

PROPOSED SOUTH EAST ELEVATION
(1:200)

 

These drawings comply with VF Non-Standard ICNIRP guidelines
Designed in accordance with Cornerstone documents: SDN0007 v1.0 & SDN0009 v6.0

Non-Standard Reason
PUBLIC ICNIRP TILT RESTRICTED TO 12 DEGREE IN SECTOR 1 TO AVOID CLASH WITH THE HOST BUILDING WINDOWS

ALL DIMENSIONS ARE IN mm UNLESS NOTED OTHERWISE

N.G.R E: 528852 N: 189569

NOTES:

A	Issued for Approval	ASE	FD	14.07.23
REV	MODIFICATION	BY	CH	DATE



Cell Name	Opt.
MUSWELL HILL EAST	A

Cell ID No		
CORNERSTONE	VF	VMO2
138538_28	78293_19	037115

Site Address / Contact Details
MUSWELL HILL EAST 77 MUSWELL HILL LONDON N10 3PJ

Drawing Title:	PROPOSED SITE ELEVATION			
Purpose of issue:	PLANNING			Dwg Rev:
Drawing Number:	301			A
Surveyed By:	FD	Original Sheet Size:	A3	Pack Issue:
Drawn:	ASE	Date:	14.07.23	Checked:
				FD
		Date:	14.07.23	A