



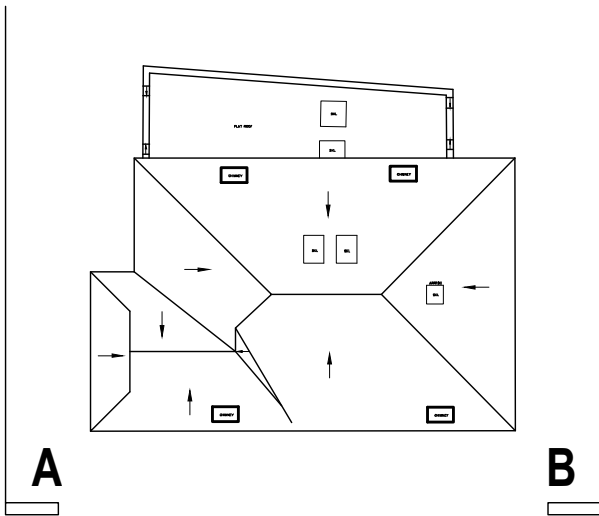


Notes

At planning stage scale this drawing using the scale bar only.
At construction stage Contractor not to scale this drawing and all dimensions to be checked by the Contractor before construction proceeds.
This drawing is the copyright of Landmark Architecture Limited and shall not be in any way used or reproduced without their prior written consent.

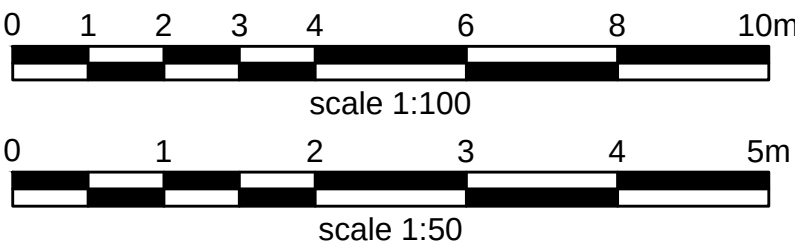

EXISTING FRONT ELEVATION A

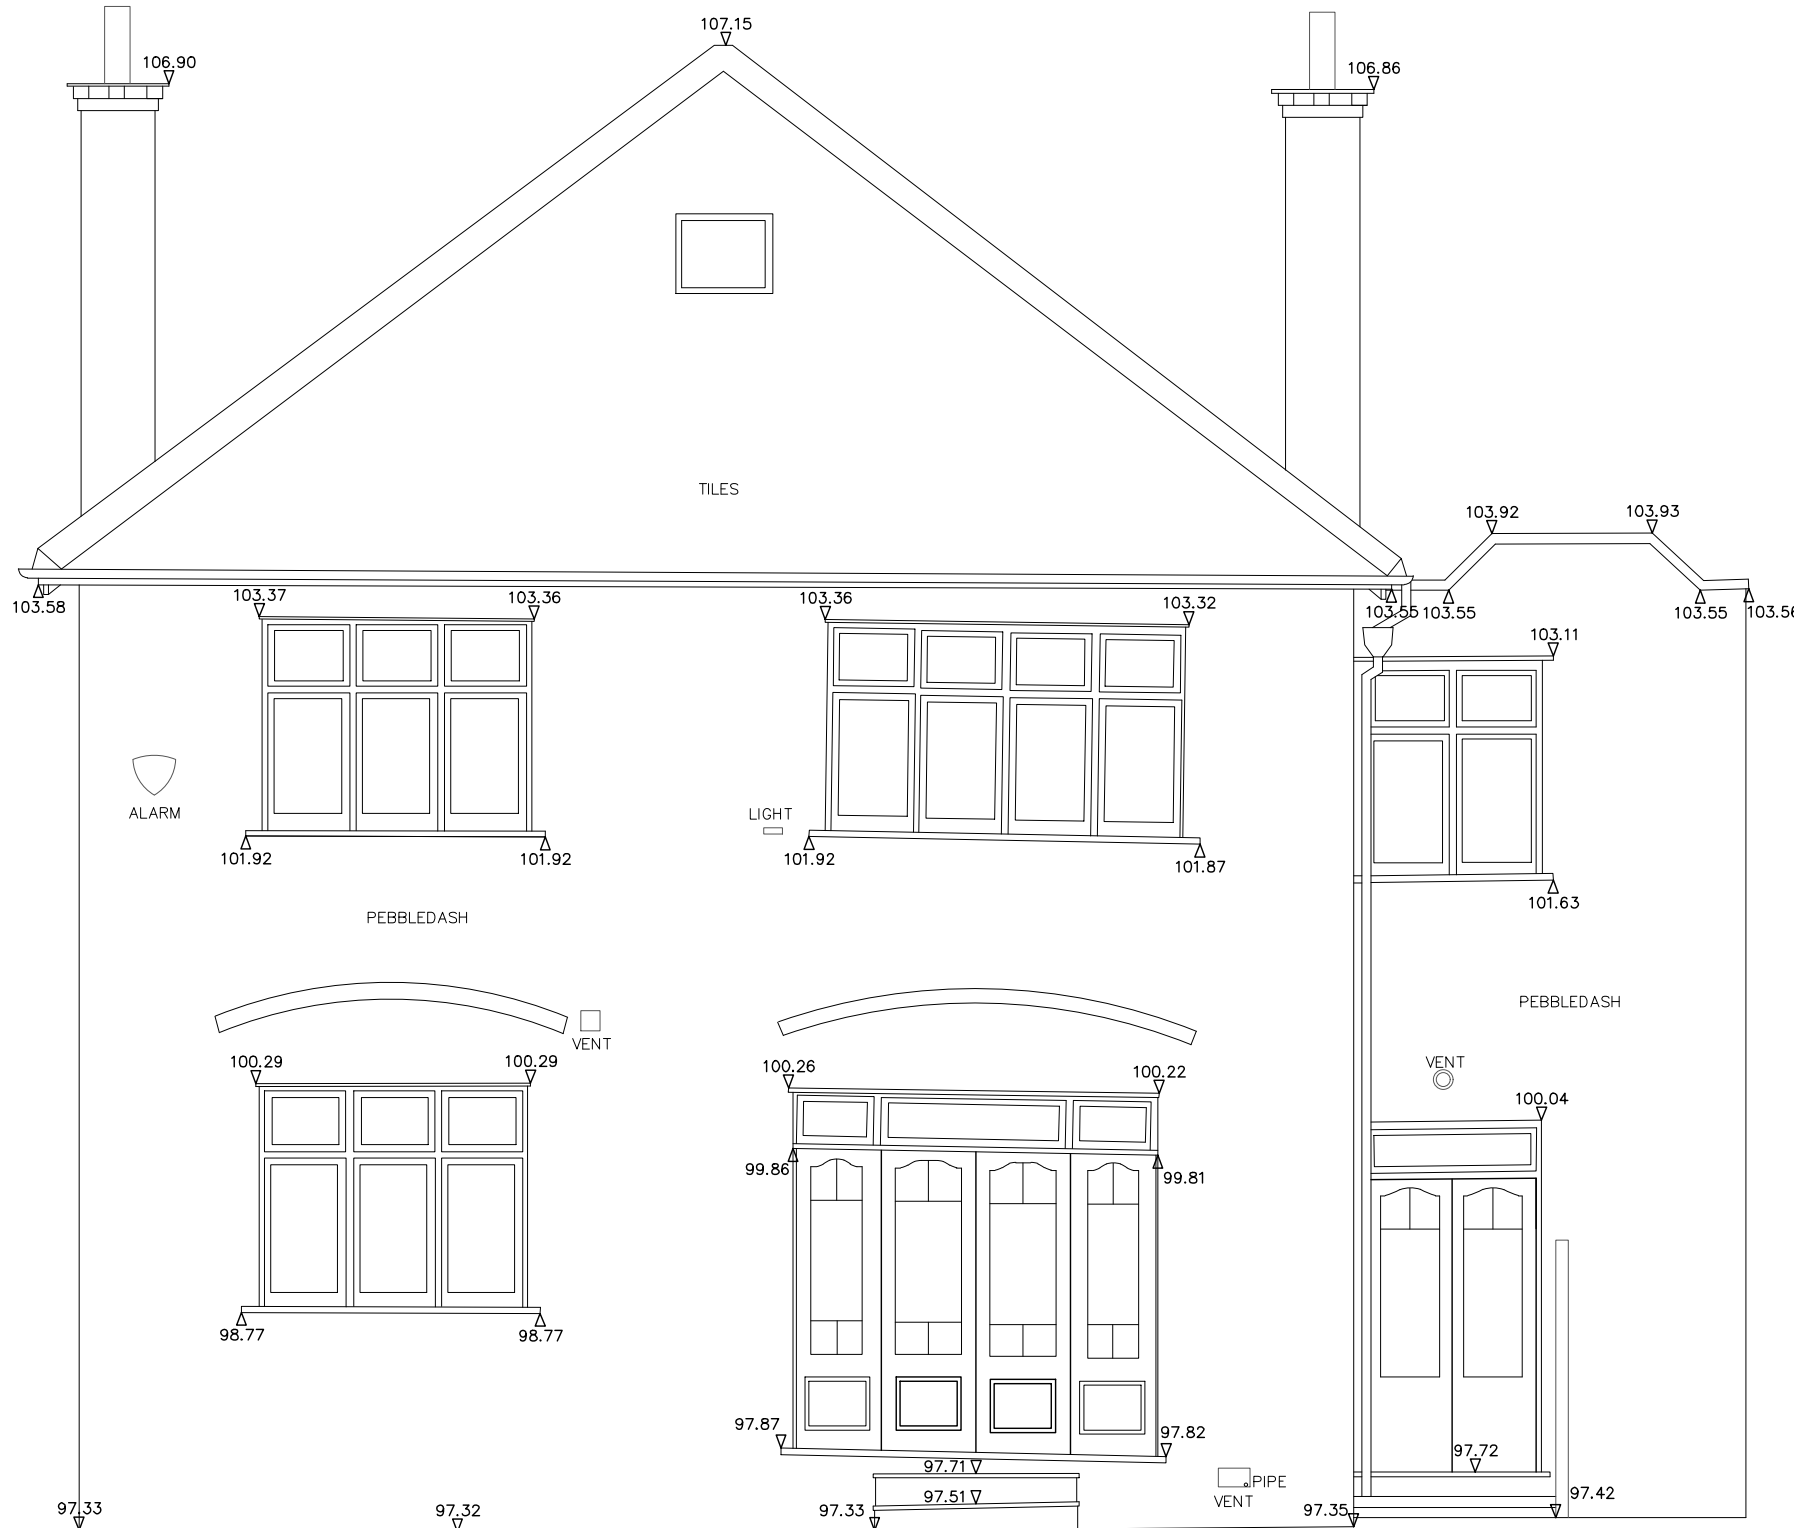

EXISTING REAR ELEVATION B

A	ISSUED FOR PLANNING	31.07.23	TT
rev.		date	dwn.



LANDMARK ARCHITECTURE LIMITED
1st Floor | 19 Northfields Prospect |
Northfields | London | SW18 1PE
T 0203 358 0358
F 0208 870 3511
E loi@landmarkarchitecture.co.uk

project **24 CHOLMELEY CRESCENT
N6**

title **EXISTING ELEVATIONS A AND B**

scale **1:50 @ A1** dwn **TT**
1:100@A3
date **APRIL 2023** chk **RM**

drg no. **797/117** rev **A**