


A3030 / 101_36 : ELEVATIONS, BLOCK PLAN AND SITE LOCATION PLAN




EXISTING FRONT ELEVATION
1 : 50




PROPOSED FRONT ELEVATION
1 : 50

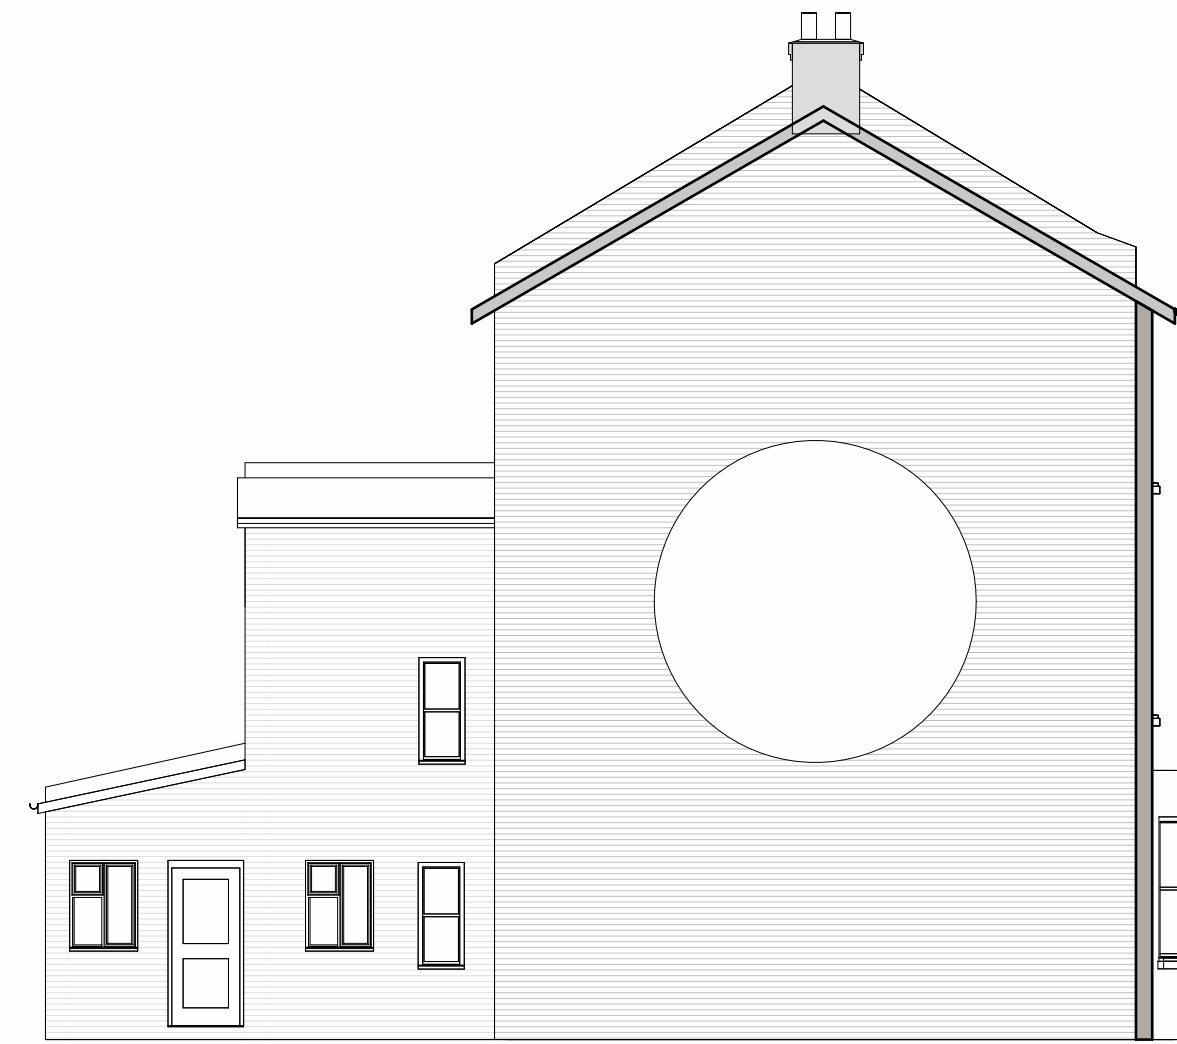


EXISTING SIDE ELEVATION
1 : 100

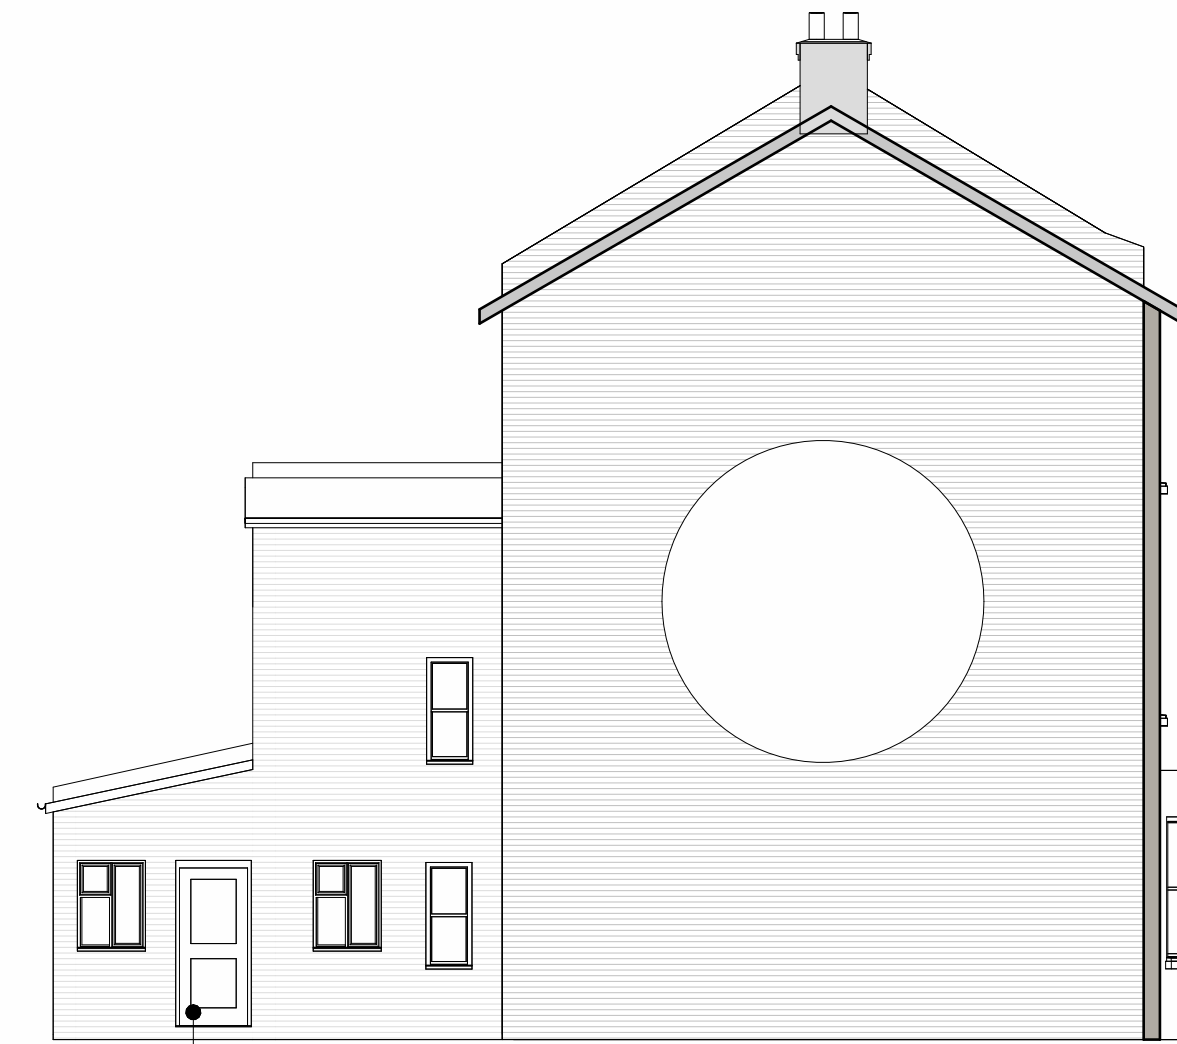

PROPOSED SIDE ELEVATION
1 : 100

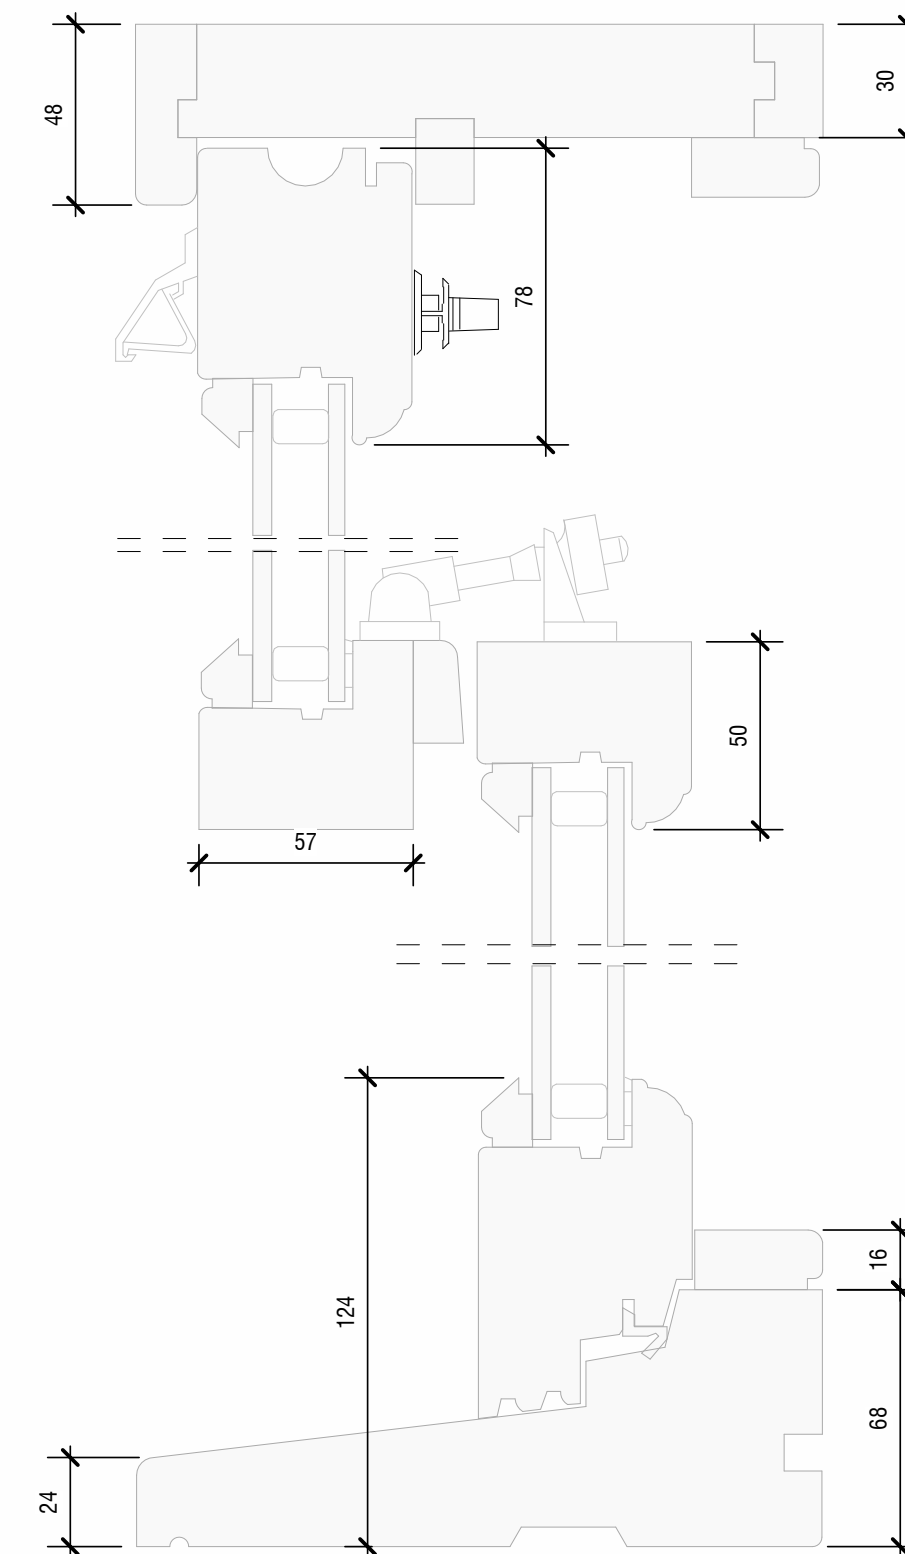






SECTION THROUGH PROPOSED TIMBER SASH WINDOW
1:2

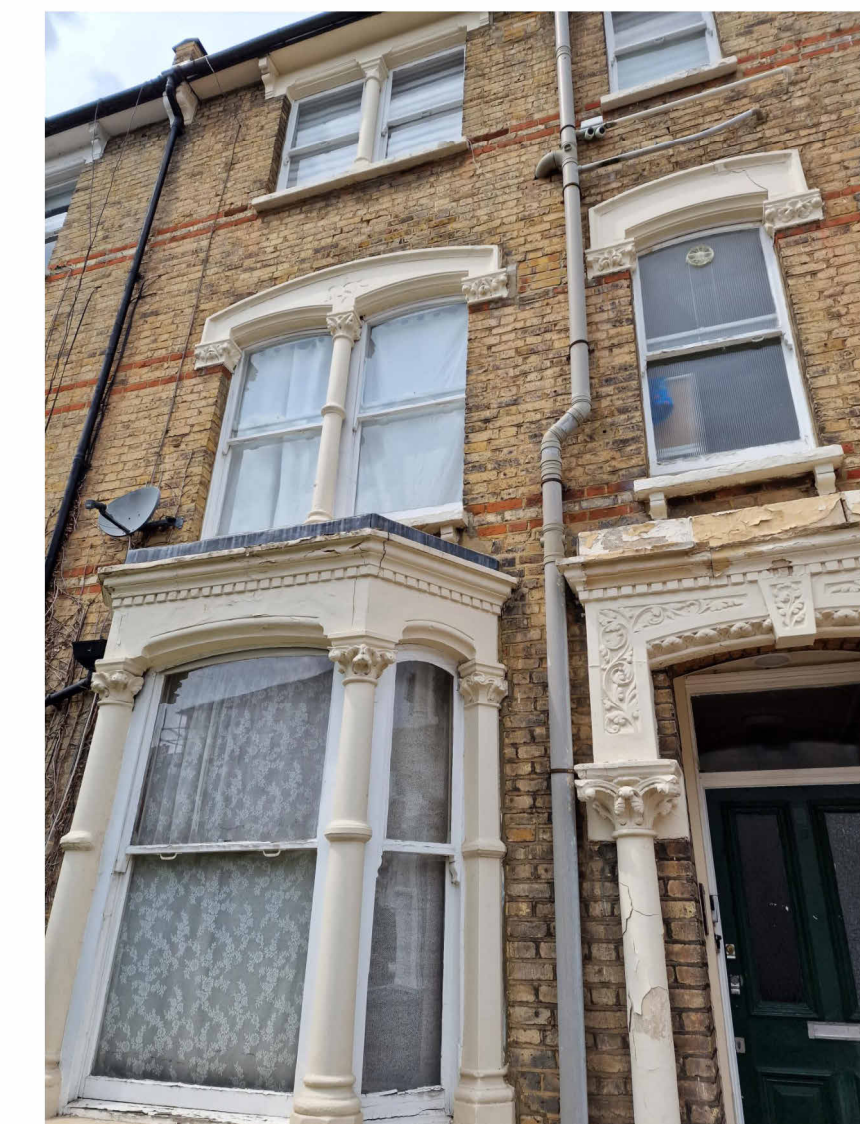

FRONT ELEVATION PHOTOGRAPH

NOTES

All dimensions to be verified on site before work commences
All discrepancies to be notified to the Contract Administrator.

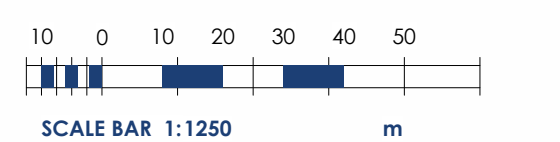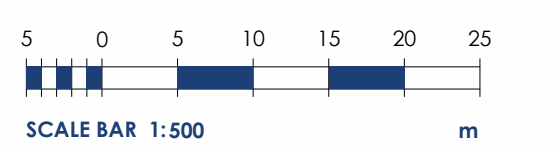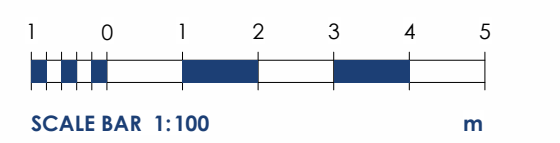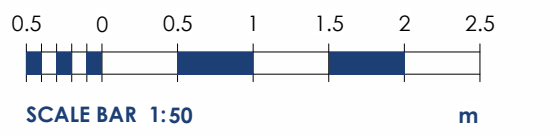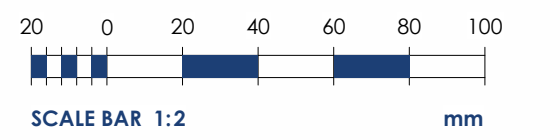

Rev	Date	Description
-----	------	-------------

Drawing Status: Sheet Size:

PLANNING	A1
-----------------	-----------



3 Brassie Wood
Chelmsford
CM3 3FP

Tel | 01245 460 222
aldertonassociates.co.uk

Client	
--------	--

London & Quadrant Housing Trust

Site |

9 Connaught Road
Finsbury Park, London
N4 4NU

Project

External Repairs

Date	Scale	Drawn	Checked
17/04/23	As indicated	SM	DA

Title: _____

ELEVATIONS, BLOCK PLAN AND SITE LOCATION PLAN

DWG No: Rev:

A3030 / 101_36



BLOCK PLAN
1 : 500



SITE LOCATION PLAN