



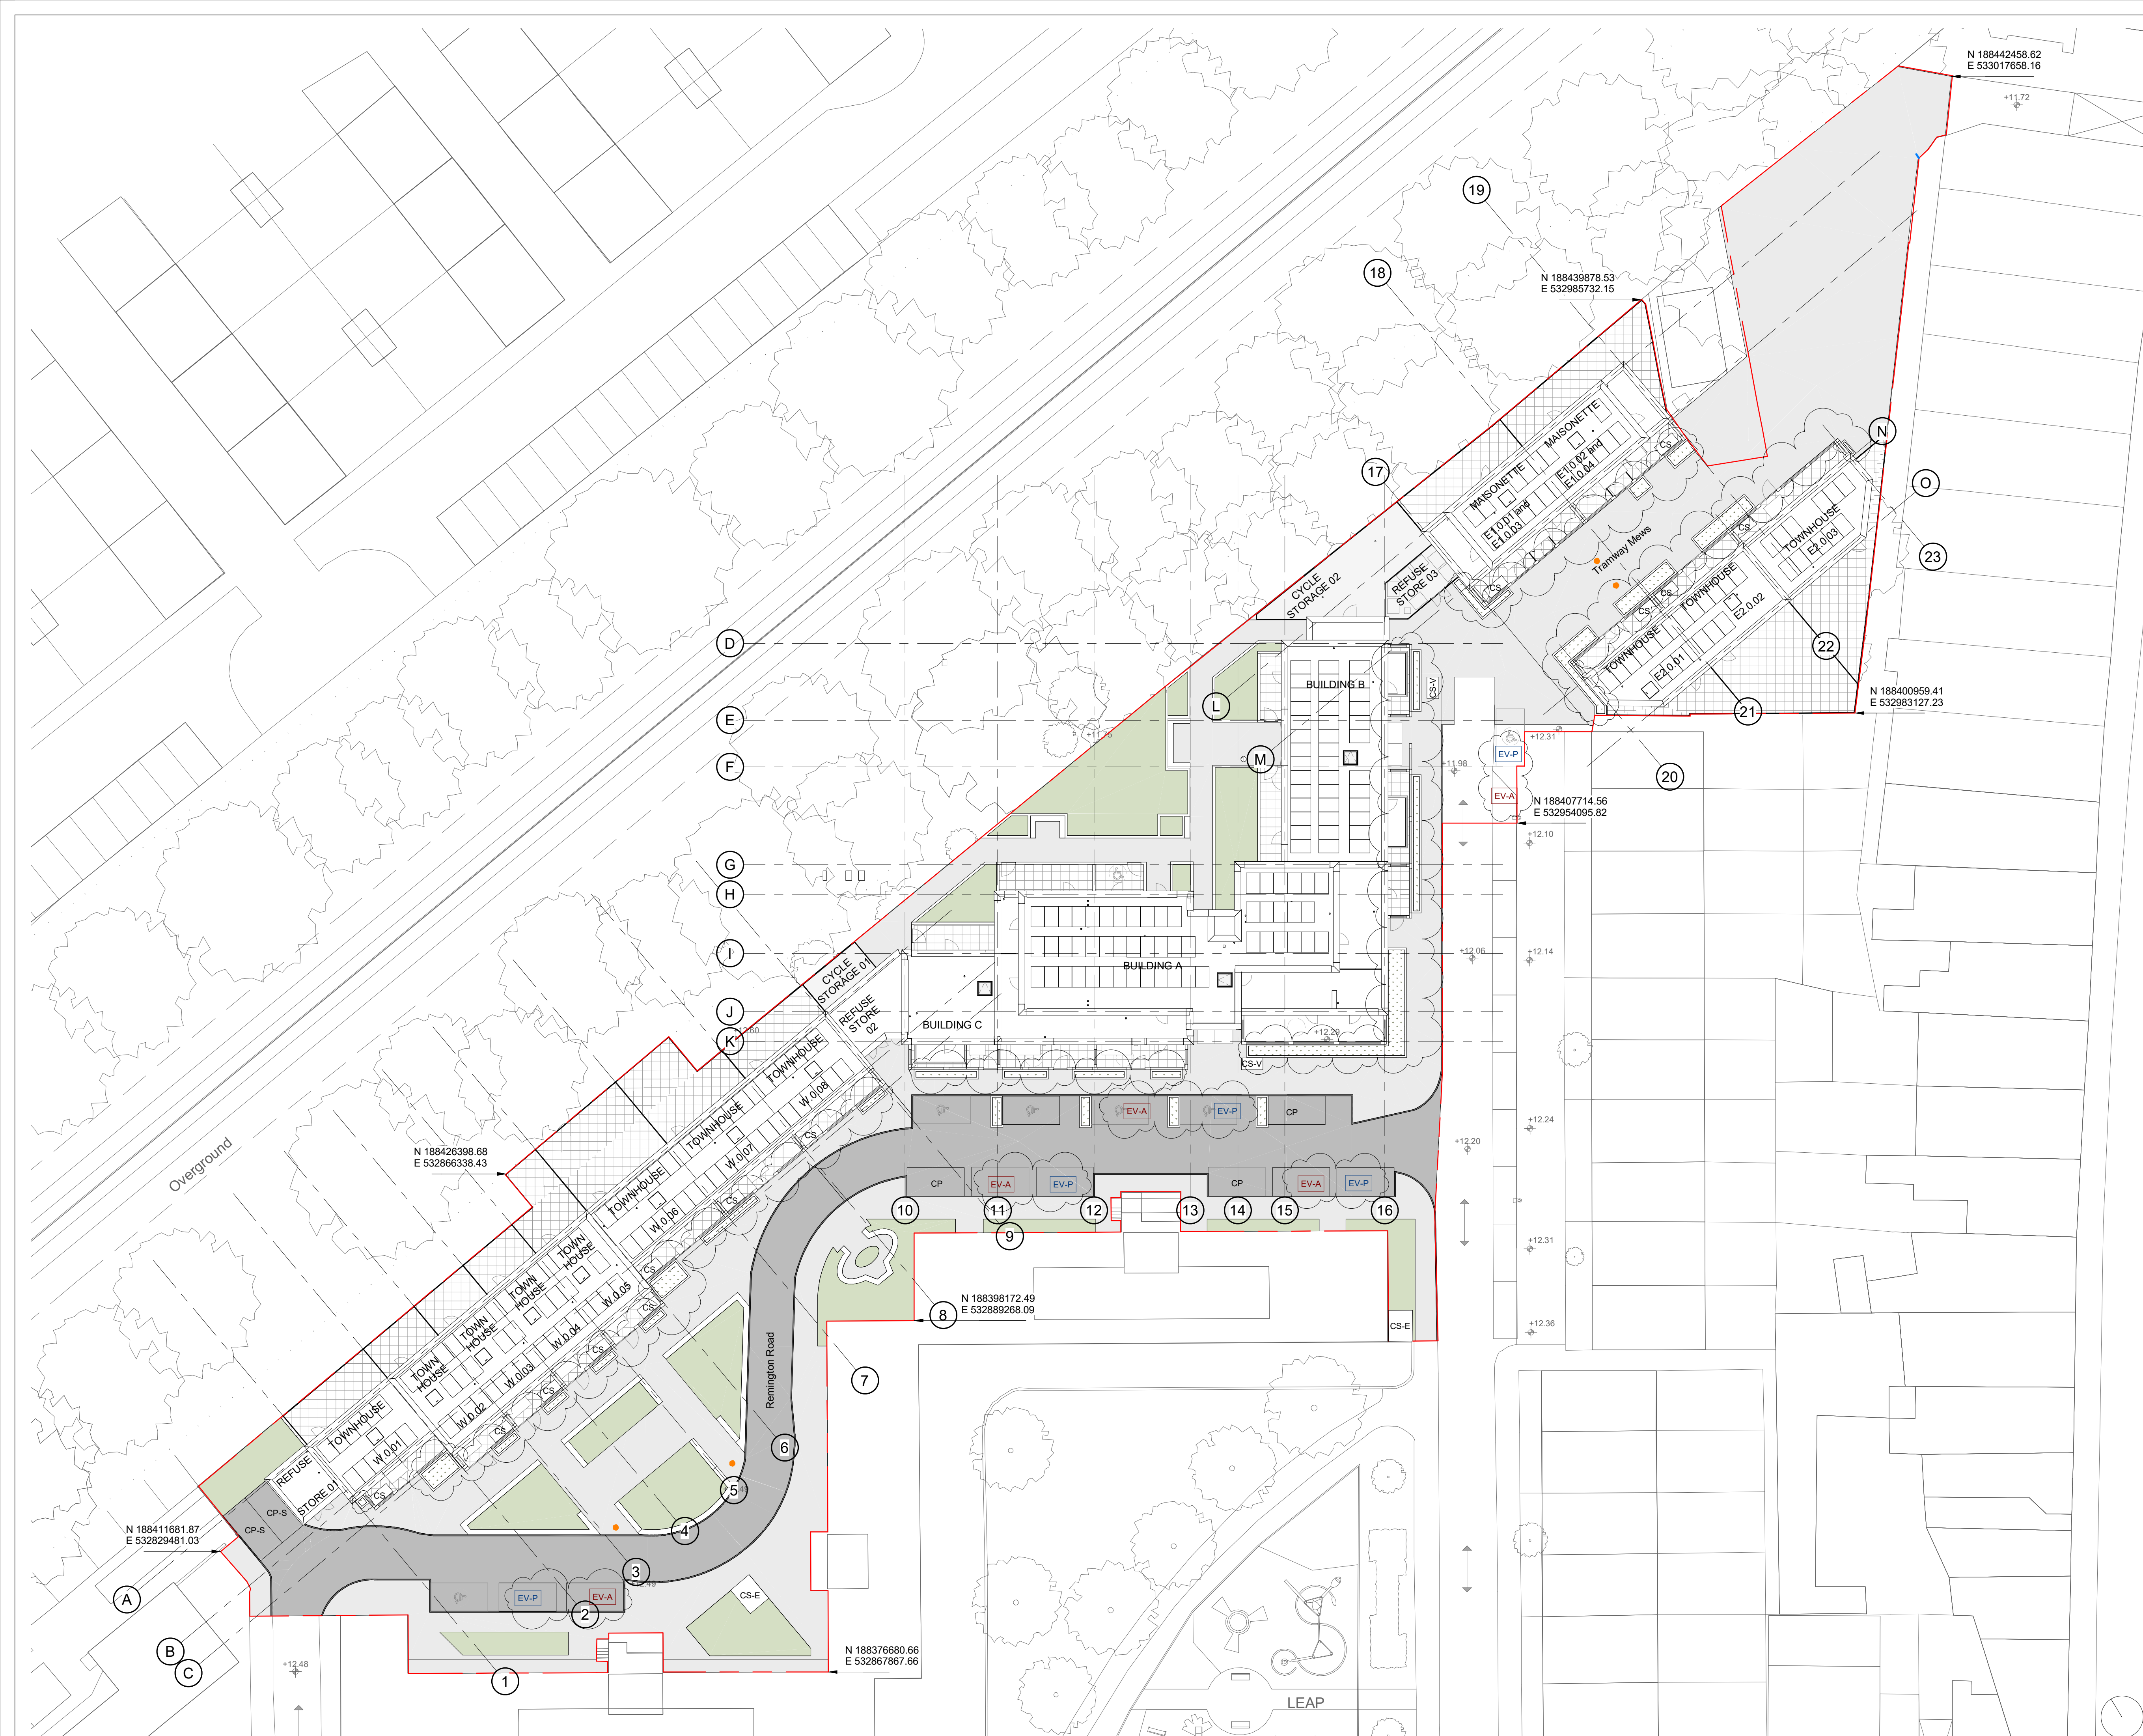

Copyright reserved
All dimensions to be checked on site before work commences.
Figured dimensions to be taken in preference to scaled dimensions.
If in doubt please ask.

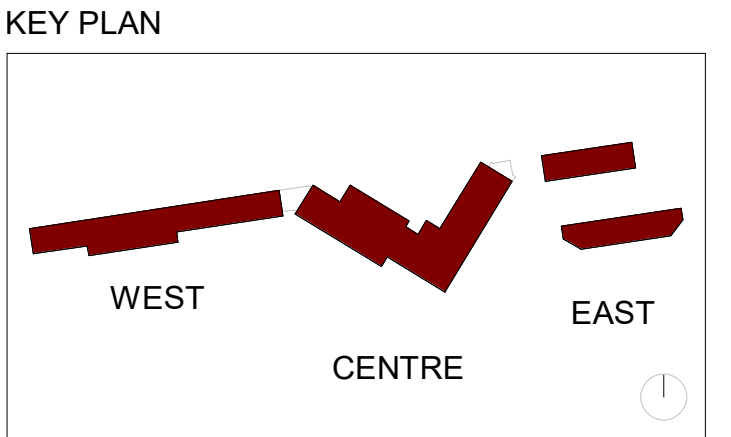

- Car parking - Legend**
- CP Car parking spaces.
 - CP-S Car sharing clubs parking spaces.
 - Bollards.
 - ♿ DOA Spaces (Blue Badge)
 - CS Private cycle store
 - CS-V Cycle stores for visitors
 - CS-E Cycle stores for existing flats
- EVCP Proposed locations:**
- EV-A Electric car space (active).
 - EV-P Electric car space (passive).
 - 5 active, 5 passive

C16	Revised as clouded	03/08/23
C15	Revised as clouded/General Update	25/05/23
C14	Revised as clouded	23/05/23
C13	Revised as clouded	09/05/23
C12	Revised as clouded/General Update	20/04/23
C11	Revised as clouded	17/04/23
C10	Issued for construction / Revised as clouded	10/03/23
C9	Issued for construction / Revised as clouded	02/03/23
C8	Revised as clouded	19/01/23
C7	Revised as clouded	12/01/23
C6	Issued for Construction/Revised as clouded	12/01/23
C5	Revised as clouded	22/12/22
C4	Revised as clouded	30/11/22
C3	Revised as clouded	13/10/22
C2	Revised as clouded	29/09/22
C1	Revised as clouded	27/09/22

STATUS

For Construction

PROJECT

Remington Road

DRAWING

Proposed Site Plan

DRAWN BY	CHECKED BY	DATE
LB	CB	May 2022
SCALE (@ A1)	PROJECT NUMBER	
As indicated	21019	
DRAWING NUMBER	REV	
RER - DAR - XX - XX - DR - A - 0110	C16	

Delta Architects
1 Batemans Row
London
EC2A 3HH
T 020 7613 5702
www.deltaarchitects.co.uk