



The rooflight in the front roofslope would not protrude more than 150mm beyond the plane of the slope of the original roof

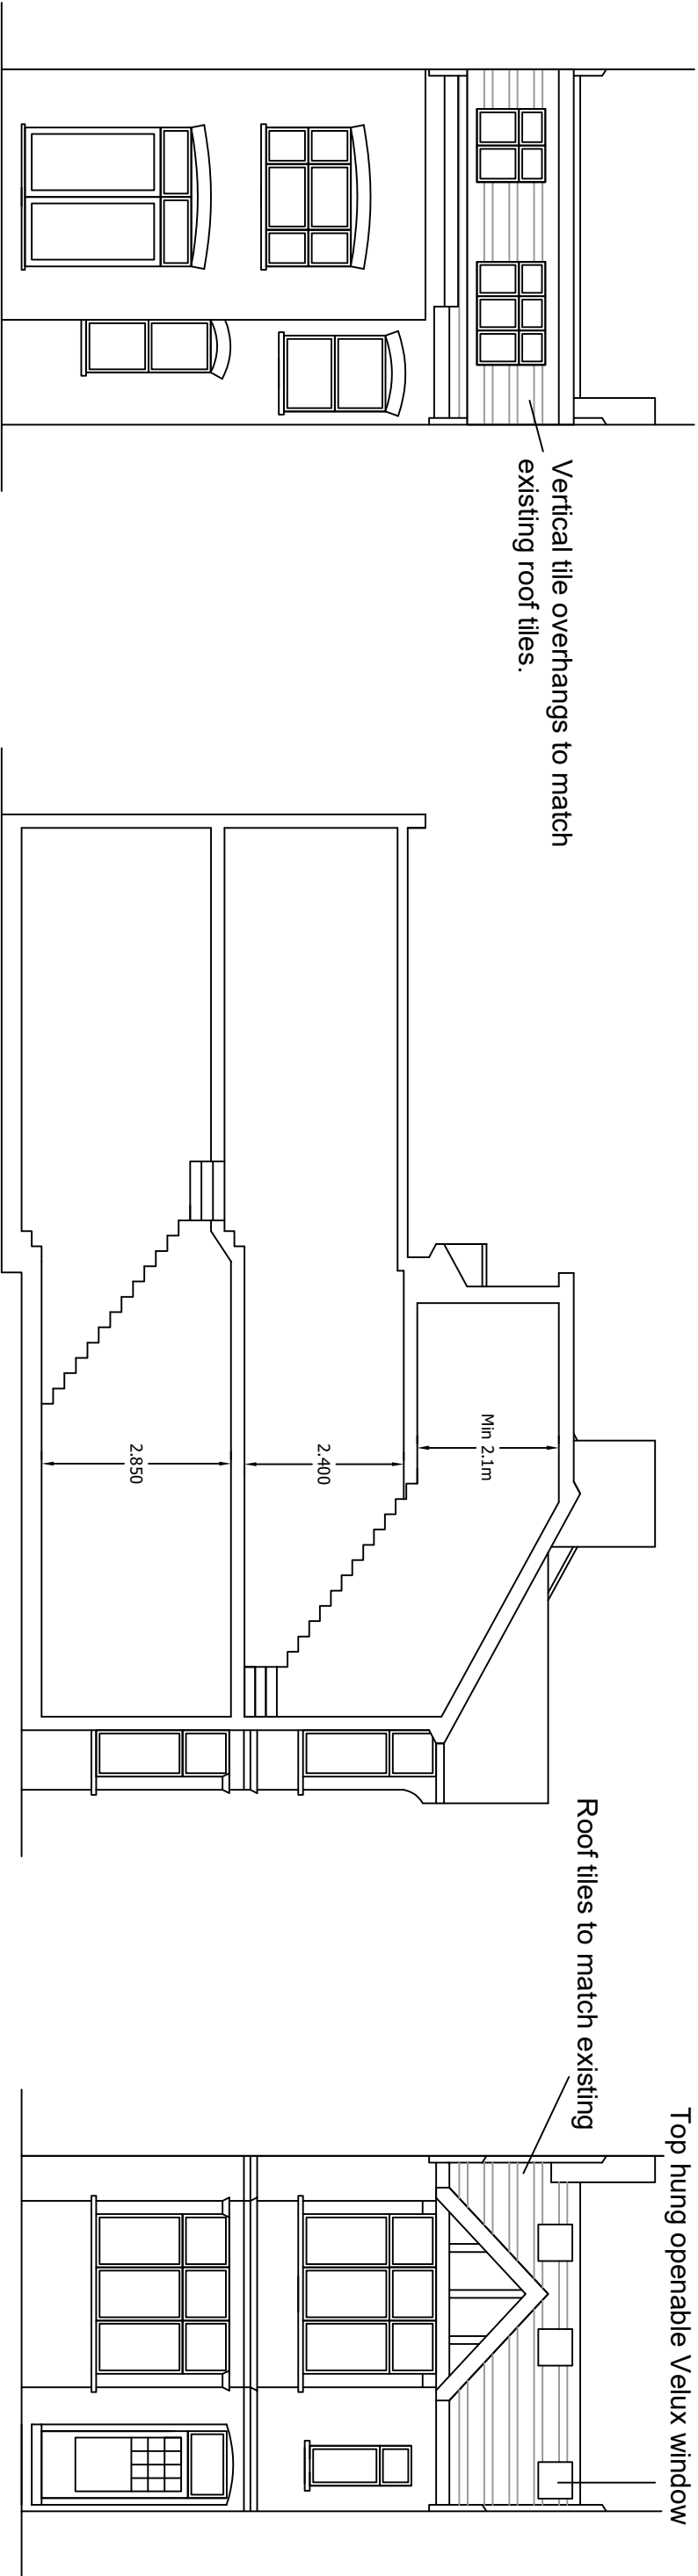

Proposed Rear Elevation

Proposed Cross Section

Proposed Front Elevation

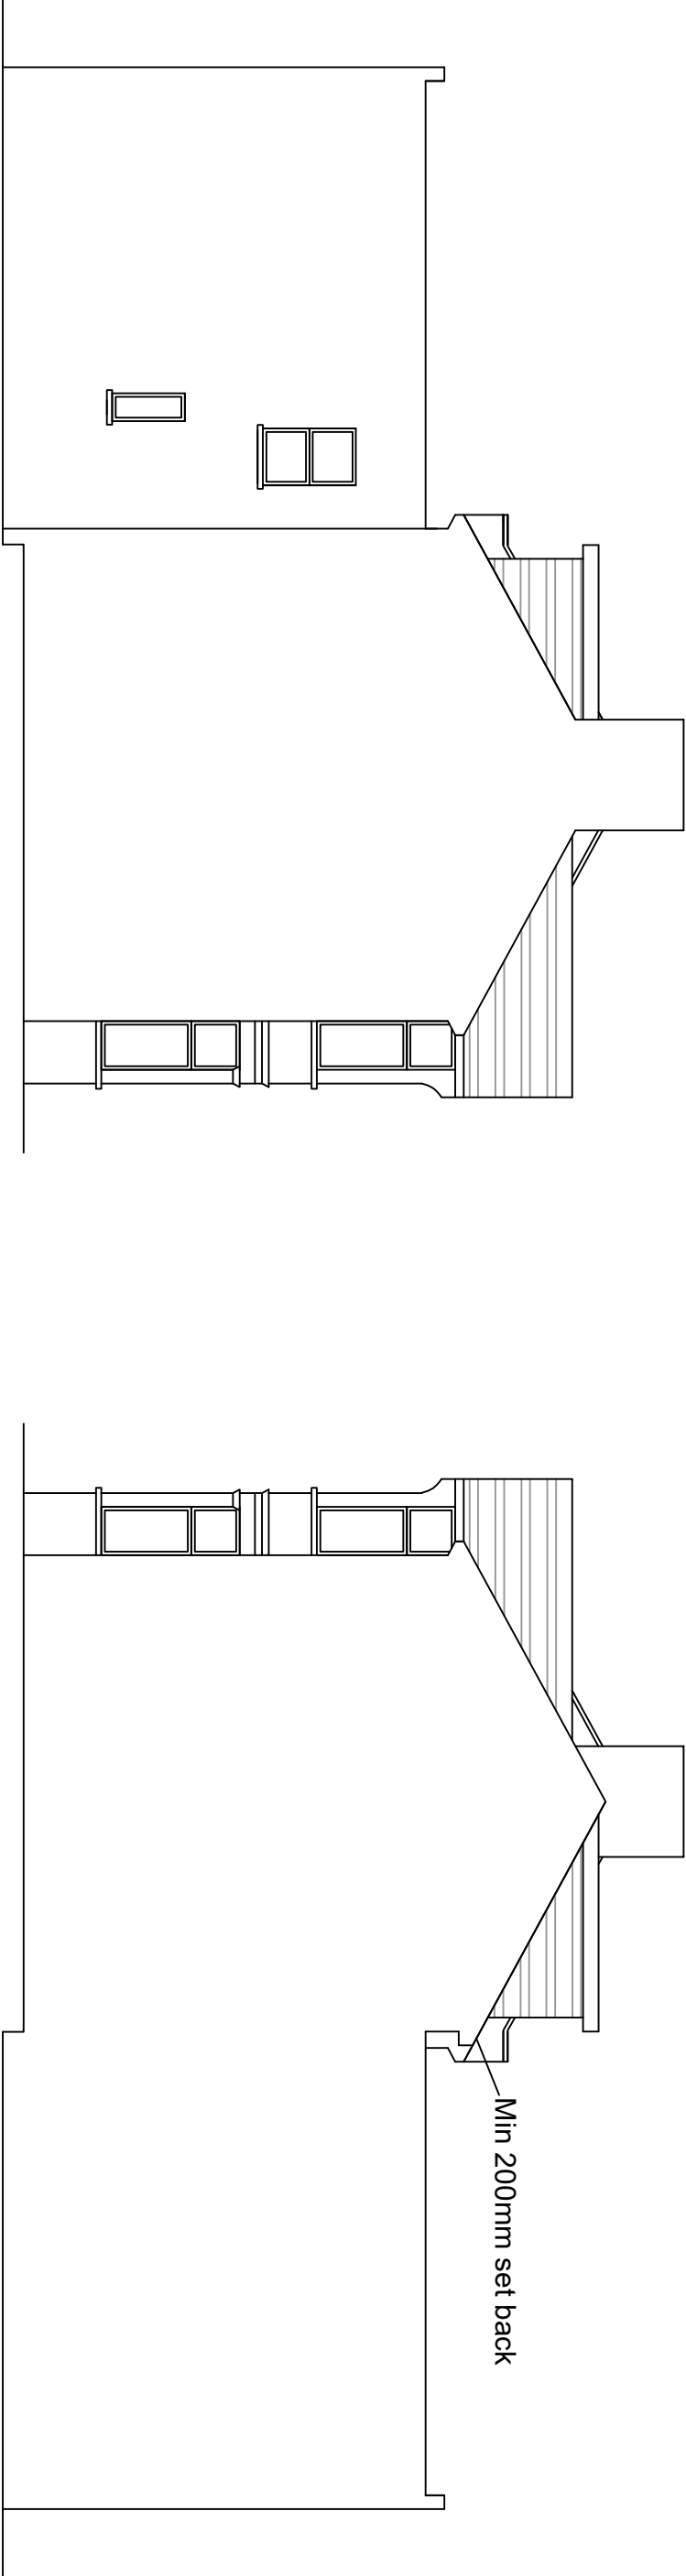

Proposed Side Section

Proposed Side Section

Drawing: Proposed Elevations

Site: 29 Braemar Avenue, London, N22 7BY

Scale: 1:100 (A3)

Page 4 of 7 Rev 1

Aug 2023

Client: Kate Merryweather



Proposed Materials to Match Existing Property