




PROPOSED - FOR PLANNING

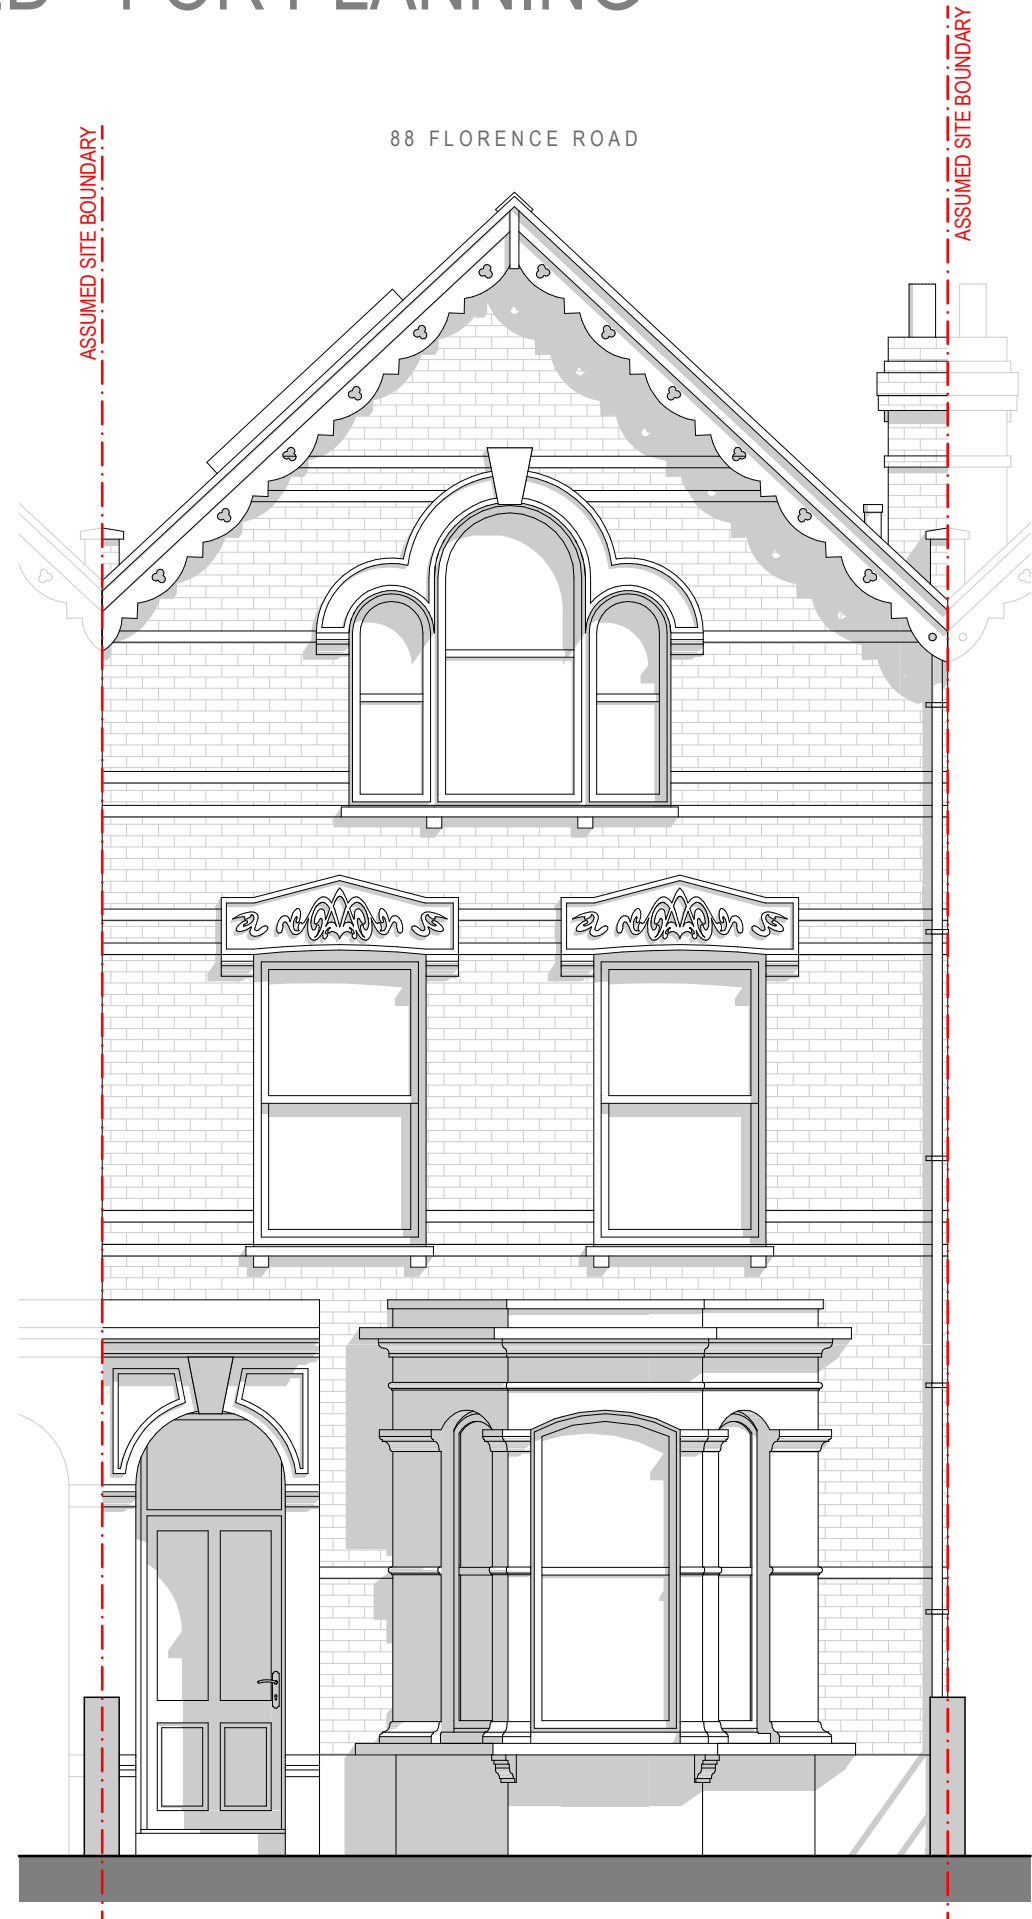


PROPOSED FRONT ELEVATION
SCALE 1:50 @ A1

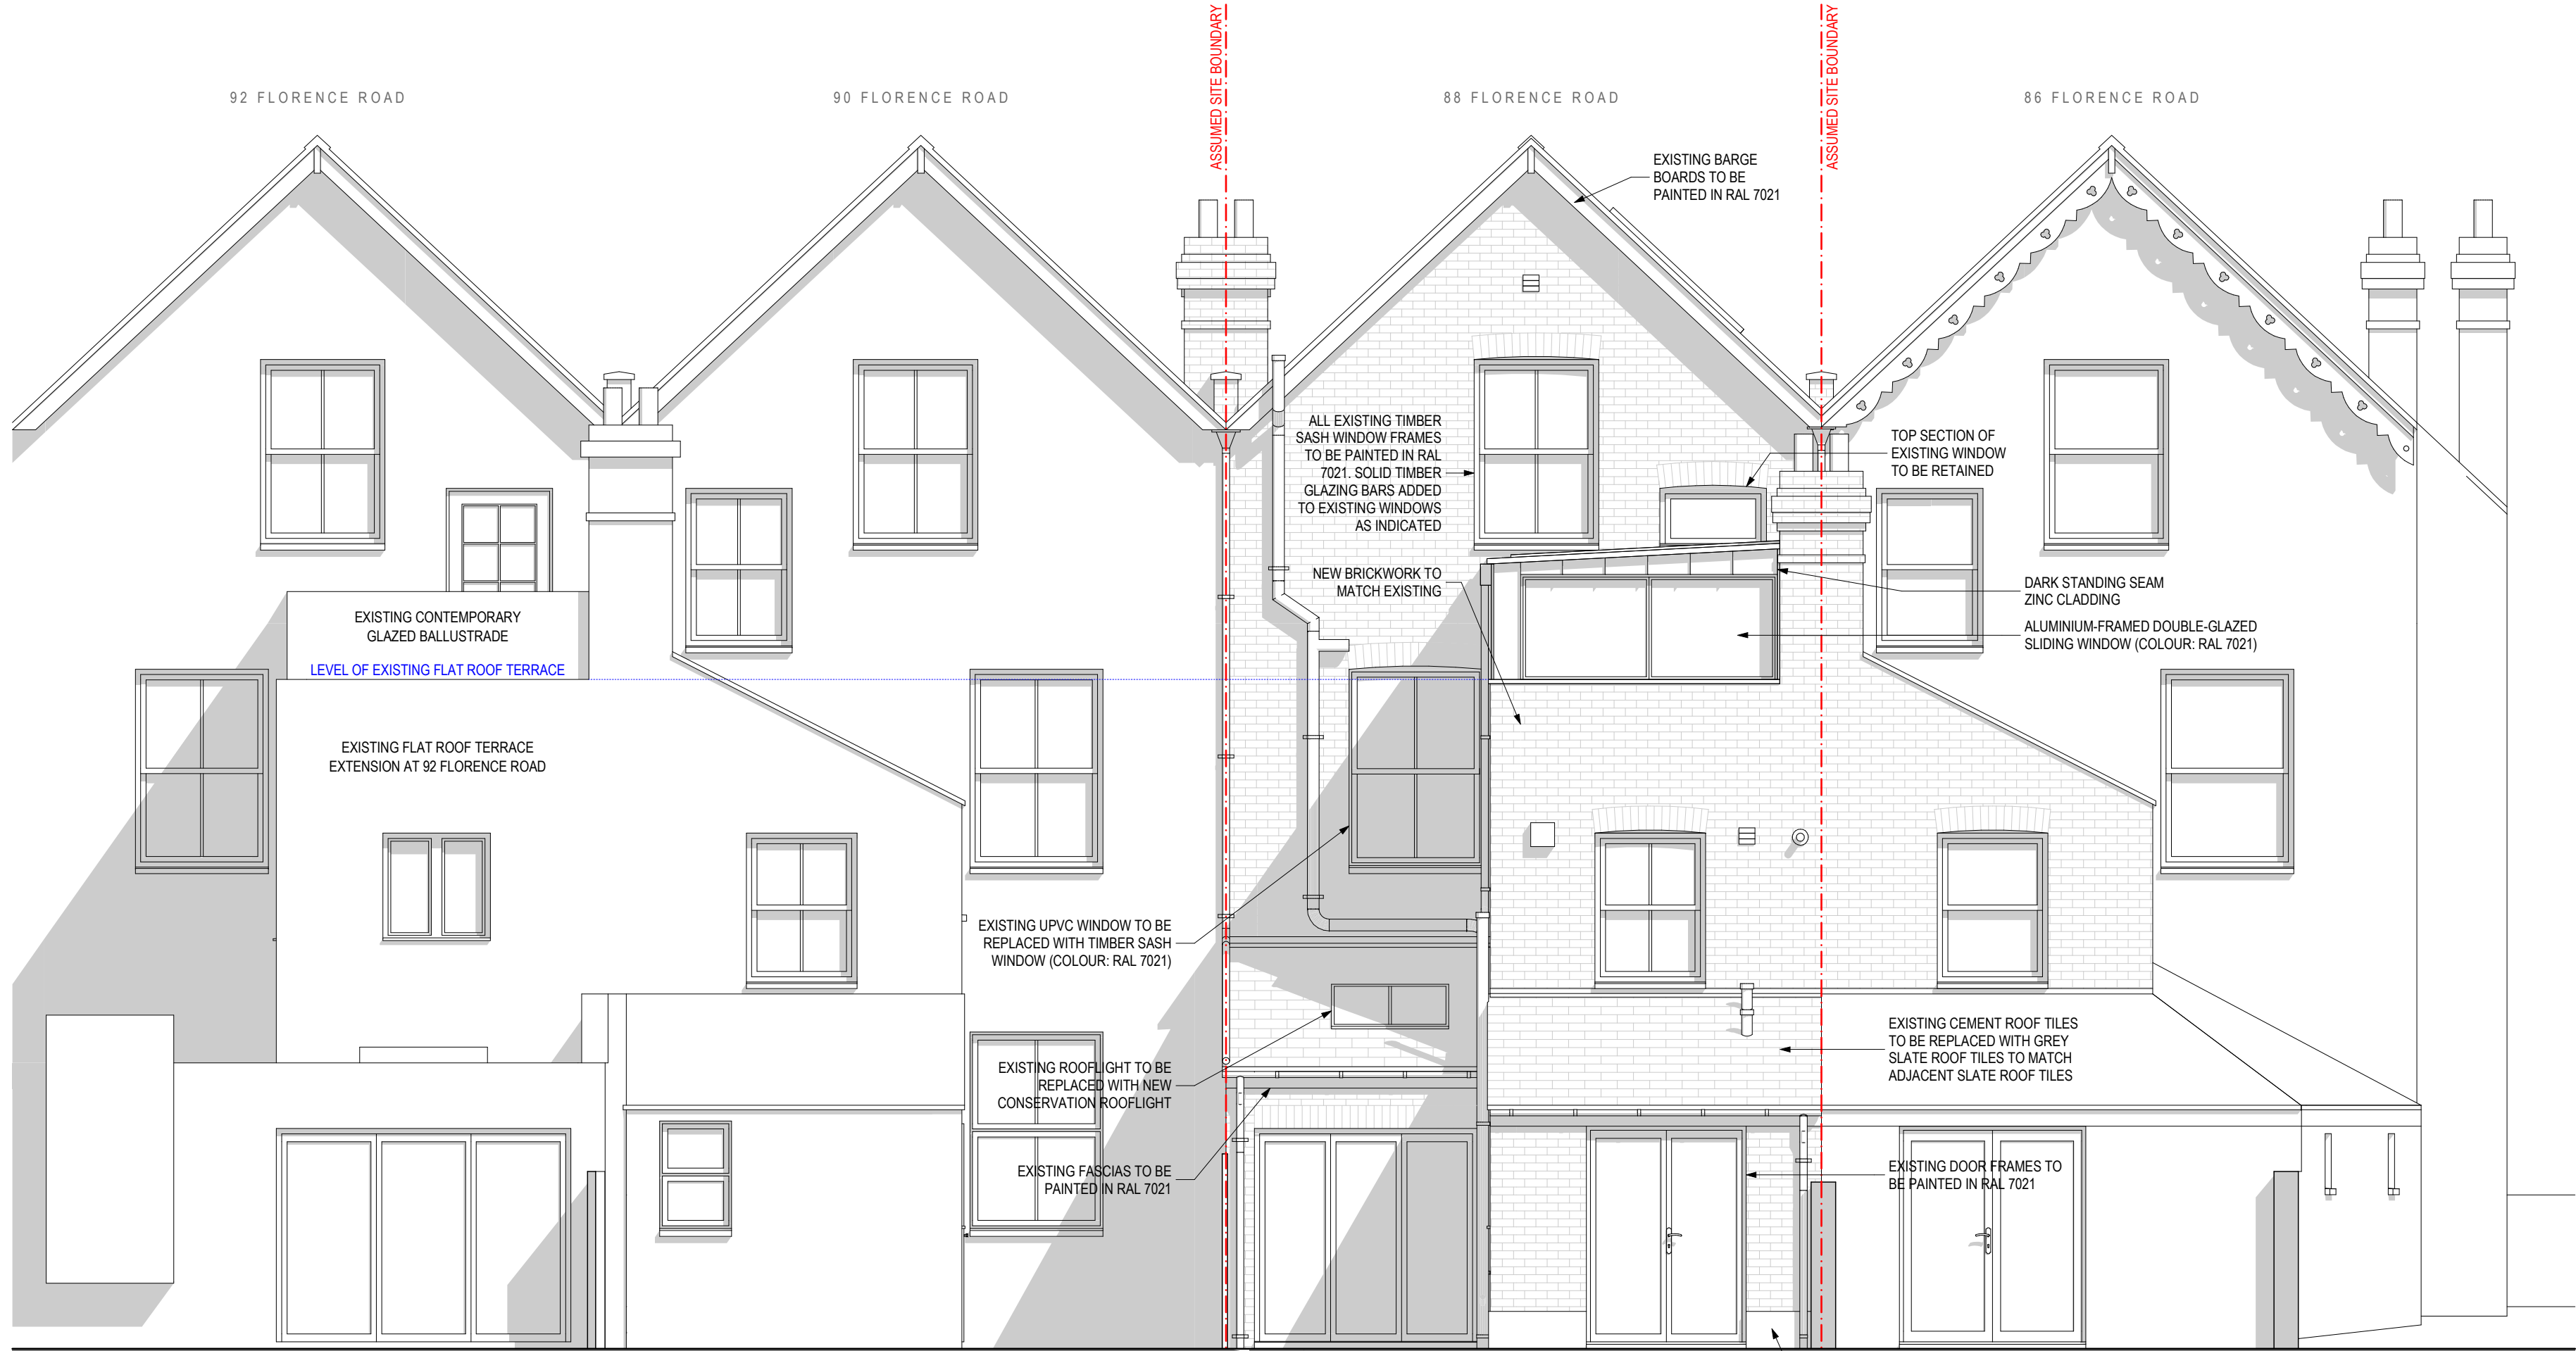


PROPOSED REAR ELEVATION
SCALE 1:50 @ A1

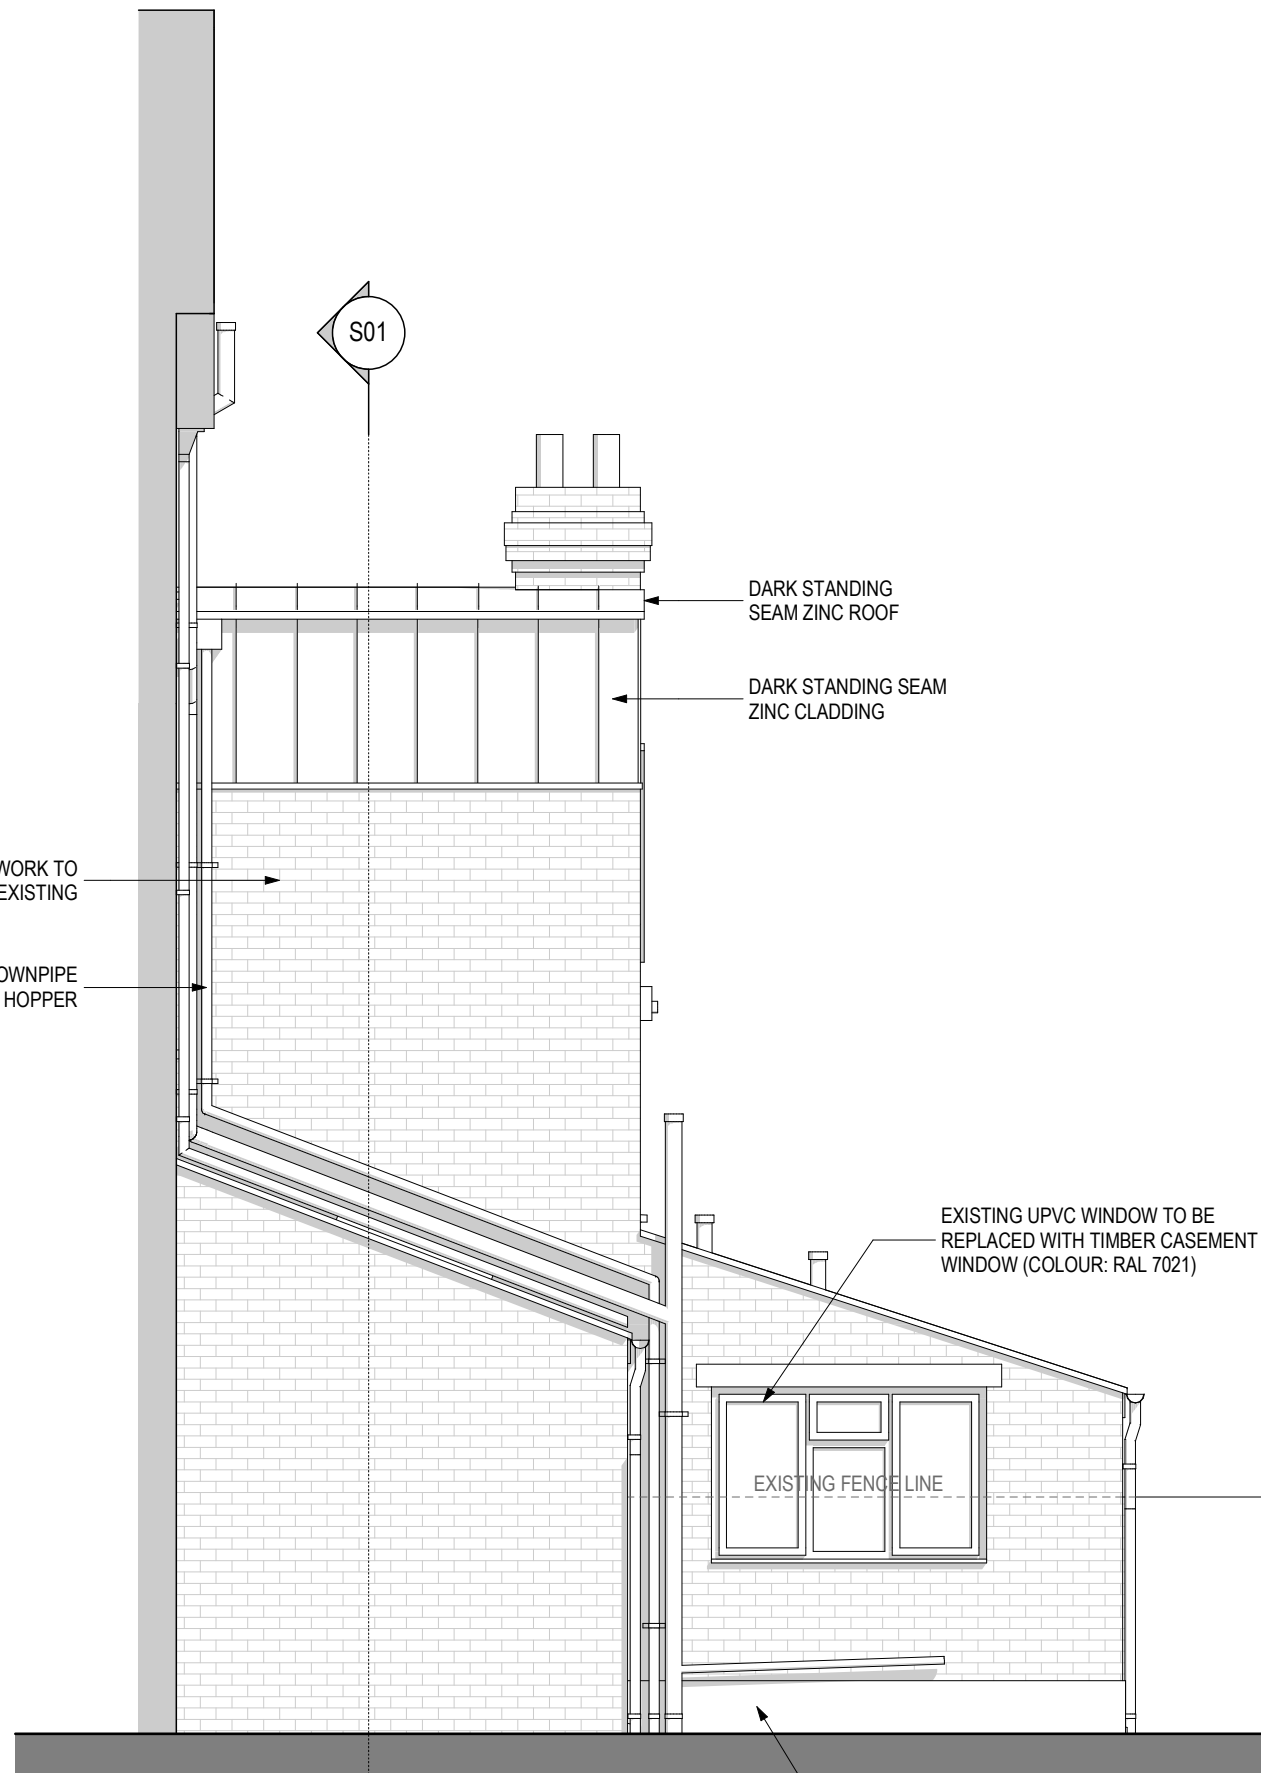

PROPOSED SIDE ELEVATION 1
SCALE 1:50 @ A1

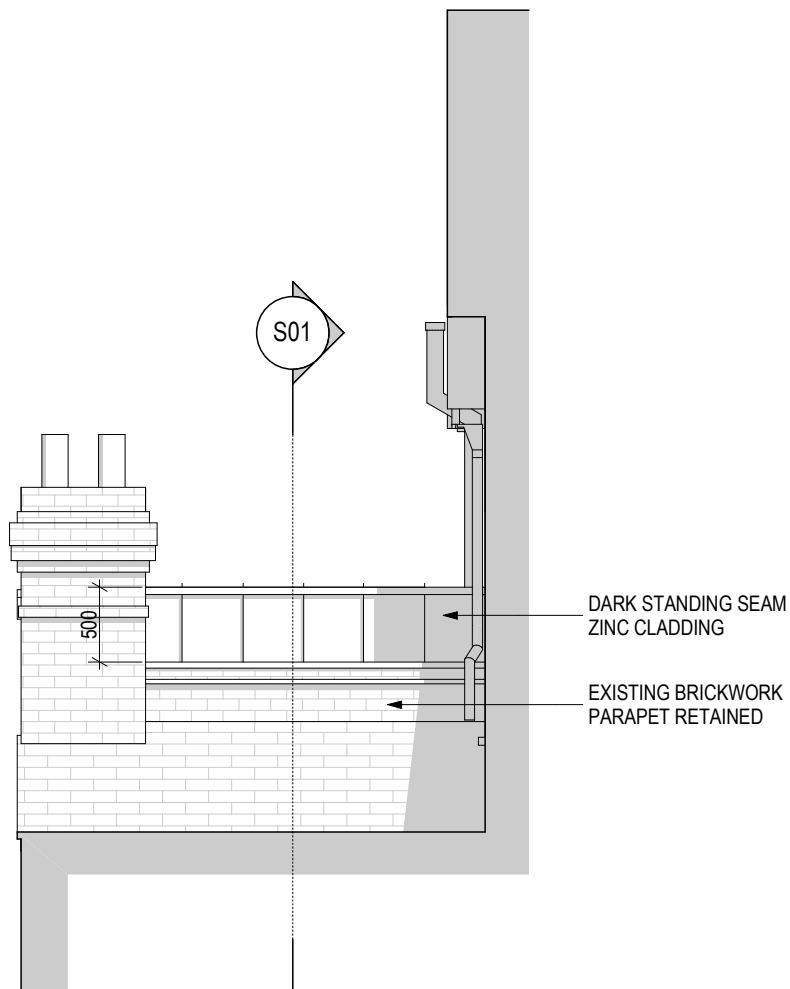

PROPOSED SIDE ELEVATION 2
SCALE 1:50 @ A1

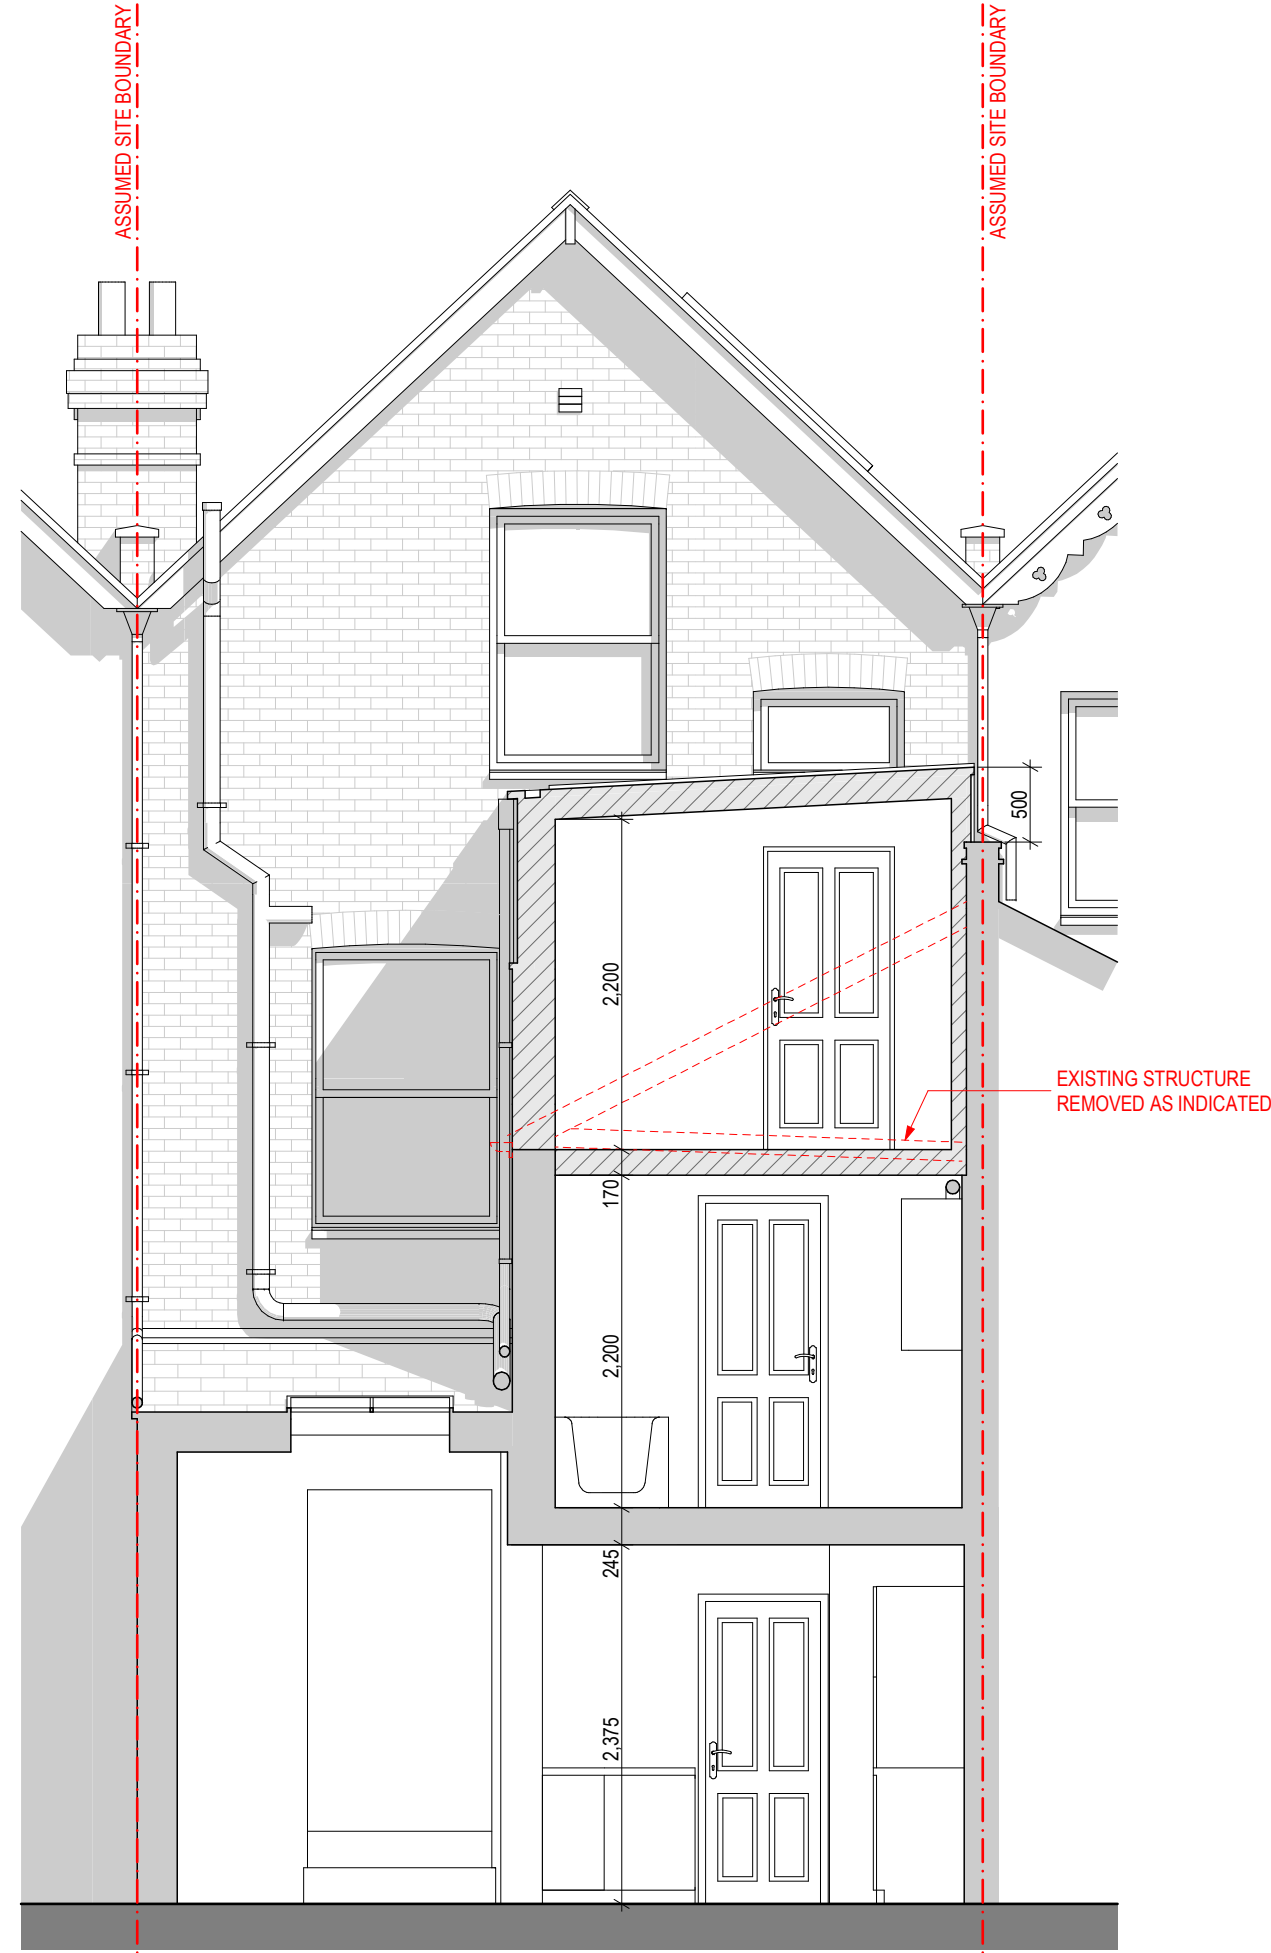

PROPOSED SECTION S01
SCALE 1:50 @ A1

DESIGN COPYRIGHT IS THE PROPERTY OF GRIP ARCHITECTURE + DESIGN LTD AND MUST NOT BE COPIED WITHOUT PRIOR WRITTEN CONSENT.

DO NOT SCALE FROM THIS DRAWING UNLESS FOR PLANNING PURPOSES ONLY. ALL DIMENSIONS TO BE CHECKED ON-SITE AND ANY DISCREPANCIES TO BE REPORTED TO GRIP ARCHITECTURE + DESIGN LTD. REFER TO LARGER SCALE DRAWINGS IF AVAILABLE.

REVISION NOTES

Rev	Date	Info
A	18.11.2022	Minor Revisions
B	03.03.2023	Privacy glazing added to side elevation of proposed second floor extension
C	04.03.2023	Proposed extension glazing arrangement revised
D	06.03.2023	Timber glazing bars added to sash windows
E	12.05.2023	Top section of existing window reintroduced (retained) over extension

SCALE 1:50
SCALE 1:1

GRIP Architecture + Design Ltd
25 Cornhill Court
49 Cornhill Close
London
N13 4BG
UK
t: 0208 886 0012
e: info@gripdesign.co.uk
w: www.gripdesign.co.uk

Stage
PLANNING

Project
88 Florence Road, London, N4 4DP

Drawn PJG	Scale 1:50 @ A1	Date Nov 2022
Drawing No GRIP-131-14	Drawing Title PROPOSED ELEVATIONS AND SECTION S01	Rev E