


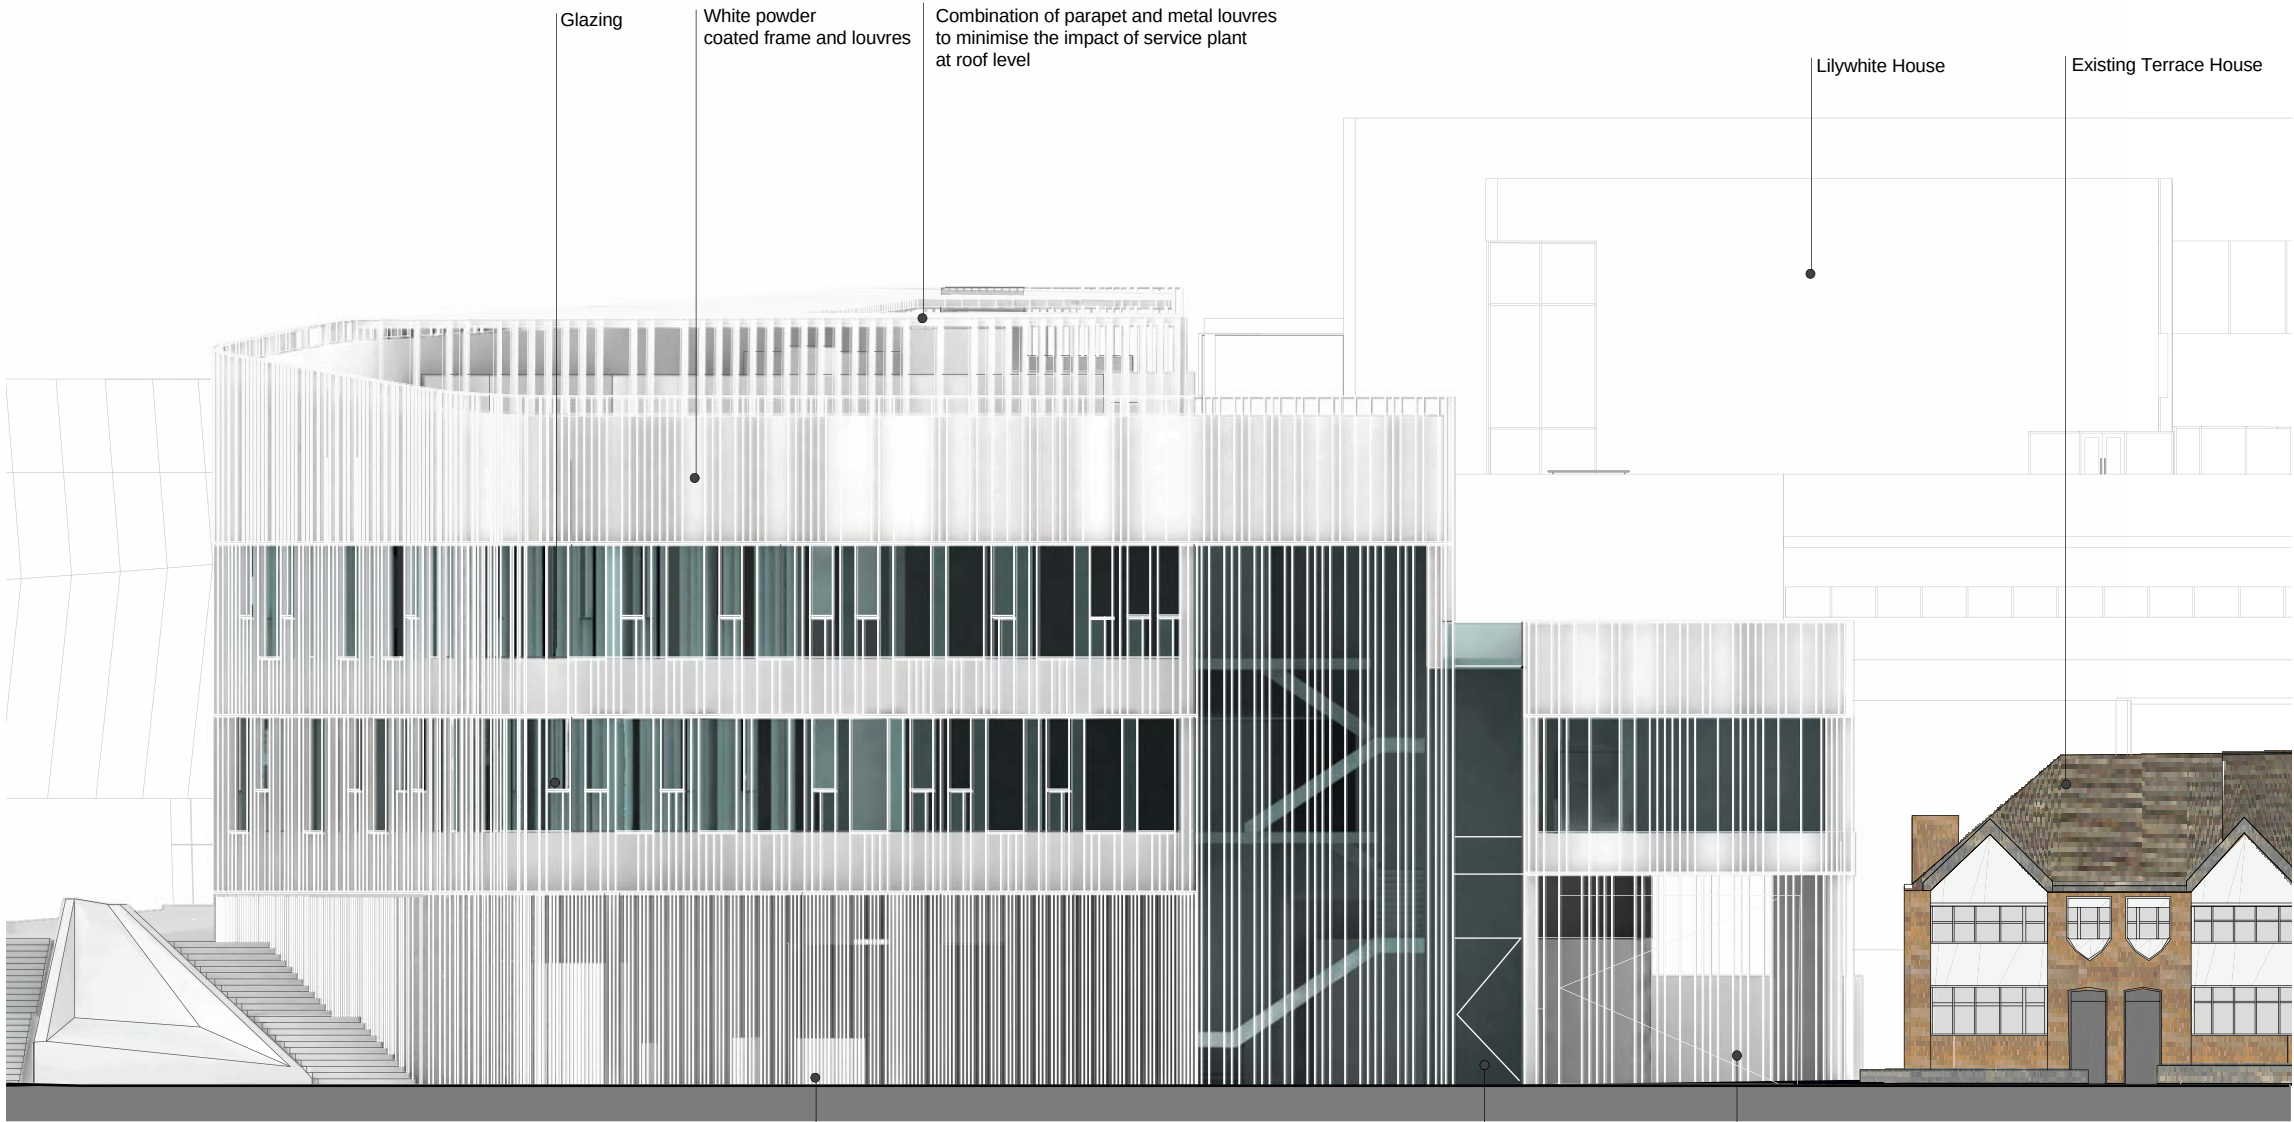

32575 HIGHER LEVEL PARAPET

29775 LOWER LEVEL PARAPET

28675 LEVEL 3

22945 LEVEL 2

18345 LEVEL 1

15530 PODIUM LEVEL


11530 LEVEL 0 STREET

White powder coated metal louvres to Service Yard

Access to Community Heath Centre from Worcester Avenue

Vehicle Access from Worcester Avenue to Service Yard

EAST ELEVATION

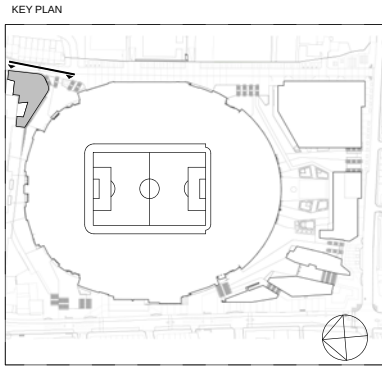

© COPYRIGHT. ALL RIGHTS RESERVED.
THIS WORK IS COPYRIGHT AND CANNOT BE REPRODUCED OR COPIED IN ANY FORM OR BY ANY OTHER MEANS (GRAPHIC, ELECTRONIC OR MECHANICAL INCLUDING PHOTOCOPYING) WITHOUT THE WRITTEN PERMISSION OF DESIGN TEAM ANY LICENSE, EXPRESS OR IMPLIED, TO USE THIS DOCUMENT FOR ANY PURPOSE WHATSOEVER IS RESTRICTED TO THE TERMS OF THE AGREEMENT OR IMPLIED AGREEMENT BETWEEN DESIGN TEAM AND THE INSTRUCTING PARTY.

USE FIGURED DIMENSIONS ONLY. CHECK ALL DIMENSIONS ON SITE BEFORE FABRICATION OR SETTING OUT.

ARCHITECT

POPULOUS

14 BLADES COURT | DECADAR ROAD | LONDON | SW15 2NU | UNITED KINGDOM
TELEPHONE +44 (0)20 8874 7666 FACSIMILE +44 (0)20 8874 7470
ALL PRODUCTION & INTELLECTUAL PROPERTY RIGHTS RESERVED © POPULOUS 2009

PROJECT NAME
NORTHUMBERLAND DEVELOPMENT PROJECT

DRAWING TITLE
COMMUNITY HEALTH BUILDING
EAST ELEVATION
ILLUSTRATIVE ELEVATION

STATUS	PROJECT No.	
PLANNING	4494	
DATE	SCALE	SIZE
18/09/2015	1 : 200	A3

DRAWN	CHECKED	APPROVED	
TM	CM	TJ	

AGENT	JOB No.	PHASE	TYPE	DRAWING	REV
POP	- 4494	- PLN	- EL	- 0542	- O