



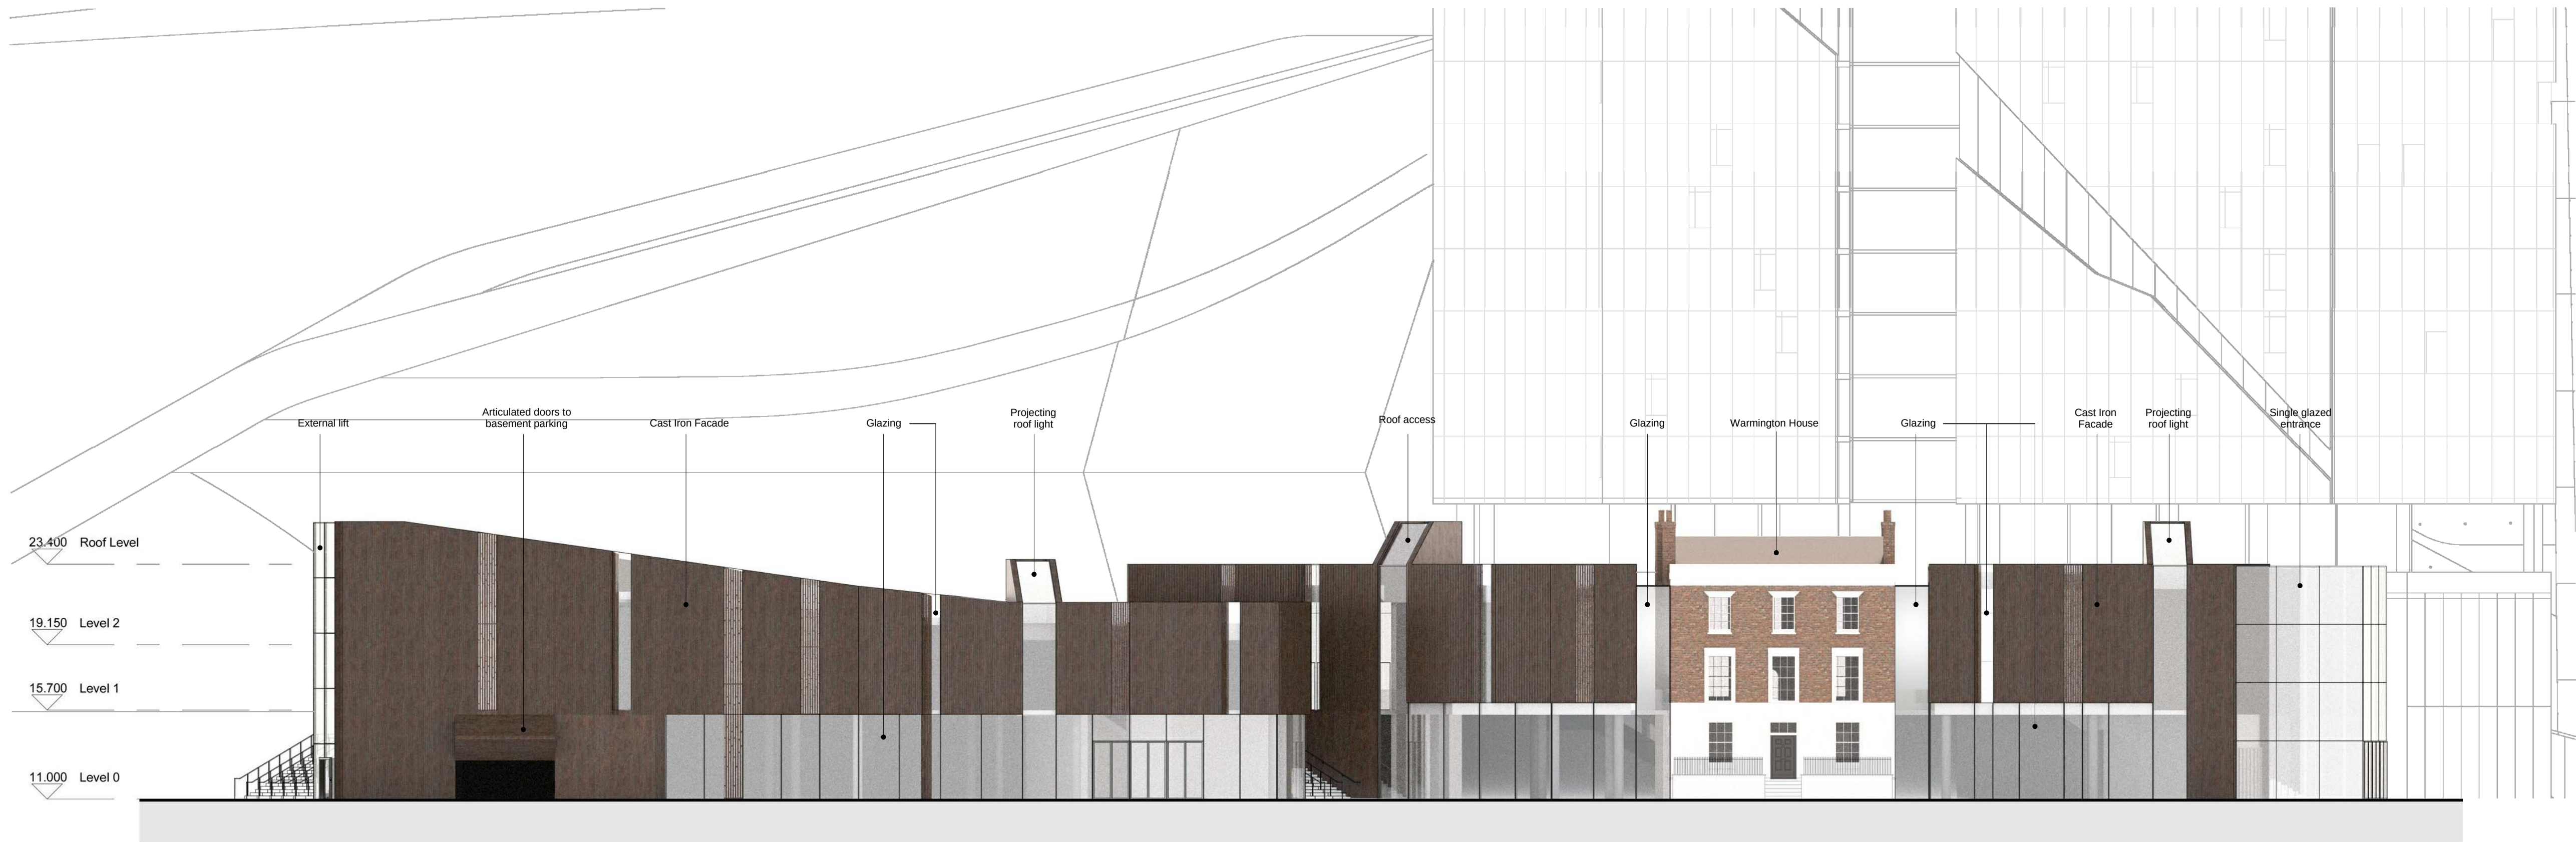


WEST ELEVATION

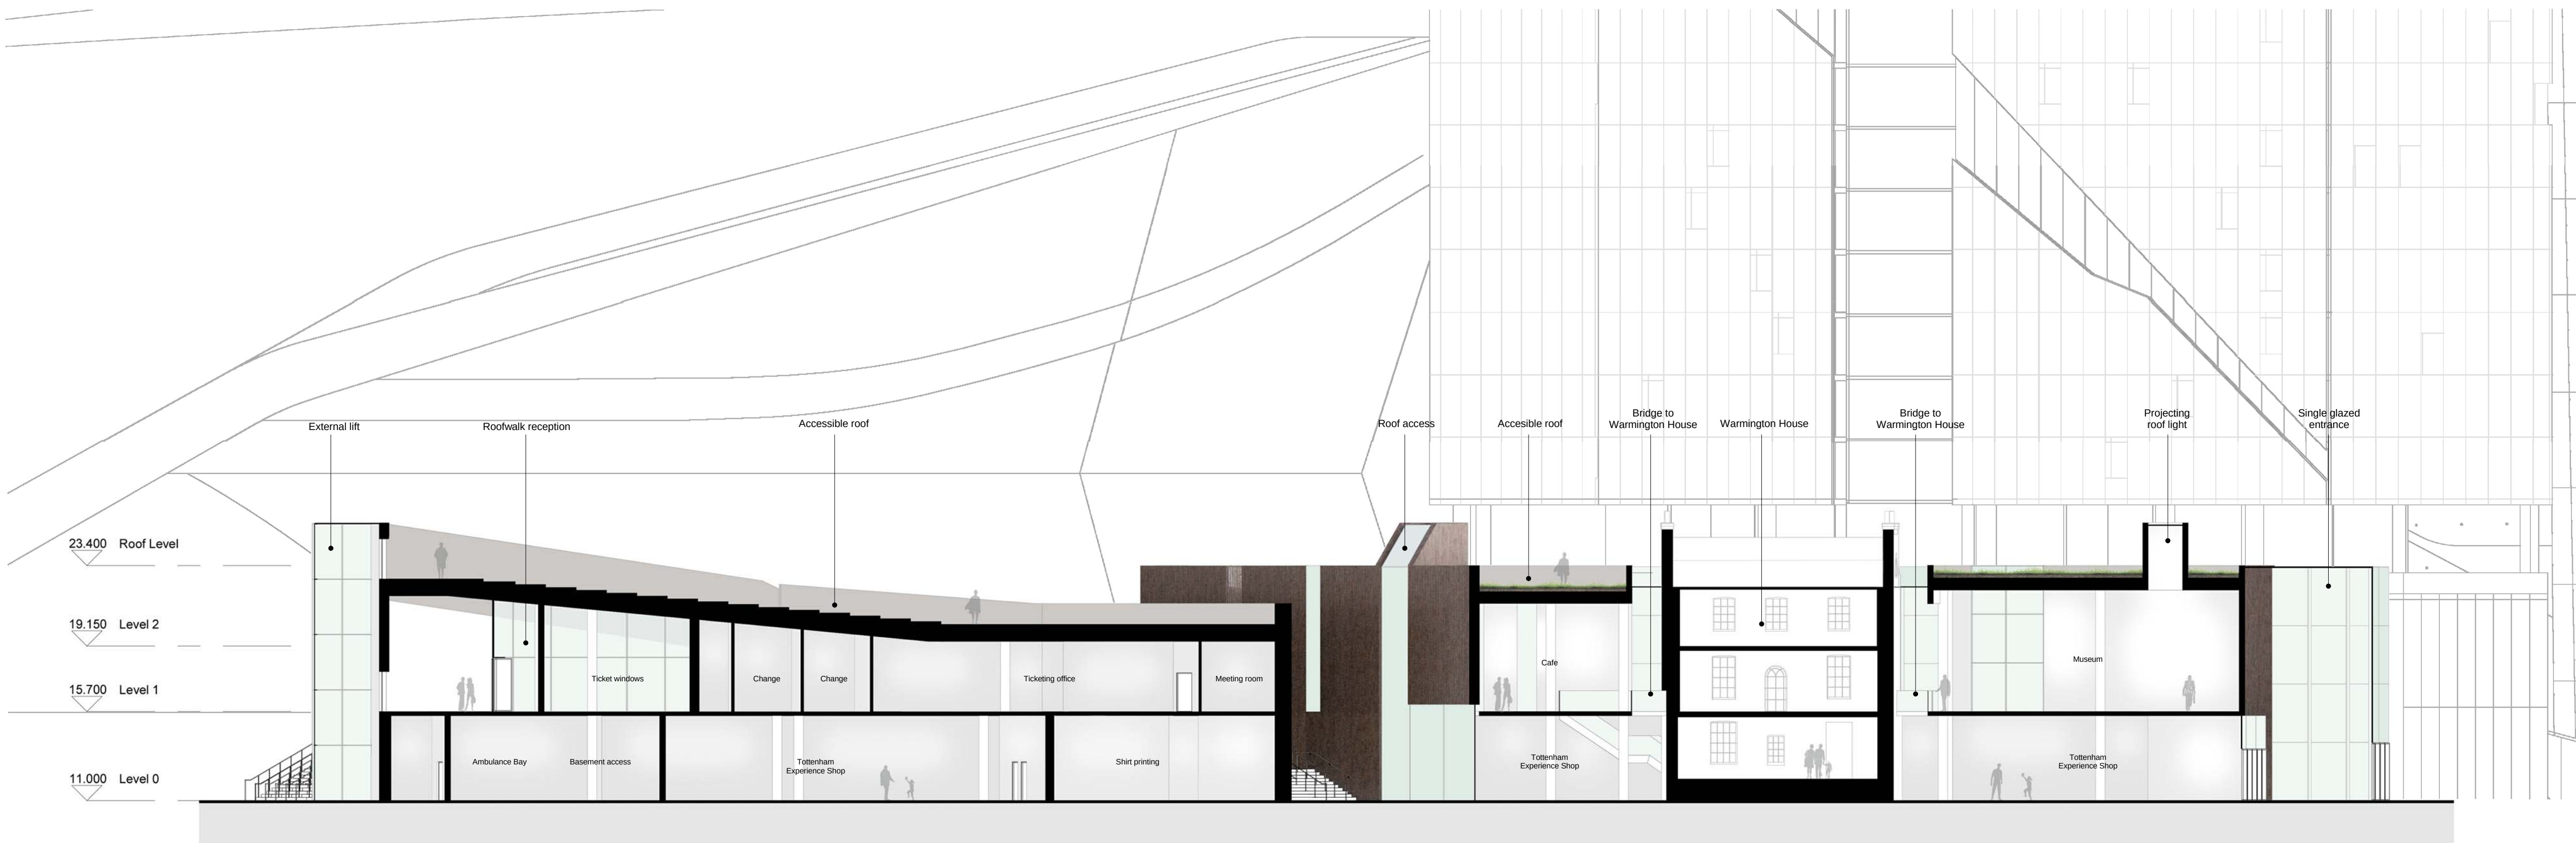

SECTION AA

REVISIONS		
No.	DATE	DESCRIPTION
O	18/09/2015	PLANNING ISSUE

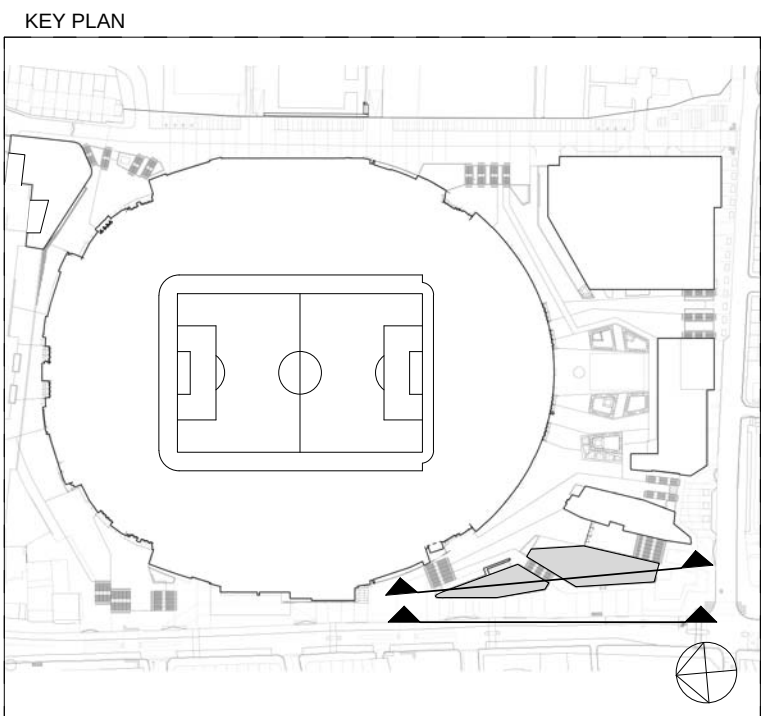

© COPYRIGHT. ALL RIGHTS RESERVED		
THIS WORK IS COPYRIGHT AND CANNOT BE REPRODUCED OR COPIED IN ANY FORM OR BY ANY OTHER MEANS (GRAPHIC, ELECTRONIC OR MECHANICAL, INCLUDING PHOTOCOPYING) WITHOUT THE WRITTEN PERMISSION OF POPULOUS ANY LICENSE, EXPRESS OR IMPLIED, TO USE THIS DOCUMENT FOR ANY PURPOSE WHATSOEVER IS RESTRICTED TO THE TERMS OF THE AGREEMENT OR IMPLIED AGREEMENT BETWEEN POPULOUS AND THE INSTRUCTING PARTY.		
USE FIGURED DIMENSIONS IN PREFERENCE TO SCALED. CHECK ALL DIMENSIONS ON SITE BEFORE FABRICATION OR SETTING OUT		
ARCHITECT		
POPULOUS™		
14 BLADES COURT DECODAR ROAD LONDON SW15 2NU UNITED KINGDOM TELEPHONE +44 (0)20 8874 7666 FACSIMILE +44 (0)20 8874 7470 ALL PRODUCTION & INTELLECTUAL PROPERTY RIGHTS RESERVED © POPULOUS 2009		
PROJECT NAME		
NORTHUMBERLAND DEVELOPMENT PROJECT		
DRAWING TITLE		
Tottenham Experience West Elevation and Section AA		
STATUS		PROJECT No.
Planning		4494
DATE	SCALE	SIZE
18/09/15	1 : 200	A1
DRAWN	CHECKED	APPROVED
EM	CM	TJ
AGENT	JOB No.	PHASE TYPE
POP	- 4494 - PLN	- EL
DRAWING		REV
- 0220		- O