


SITE LOCATION
(Scale 1:50000)

Based upon Ordnance Survey map extract
with the permission of the Controller of
Her Majesty's Stationery Office.
Crown copyright.
Licence No. 100022432




SITE PHOTOGRAPH

The drawings comply with TEF & VF Non-Standard ICNIRP guidelines.
Designed in accordance with Cornerstone documents: SDN0013.

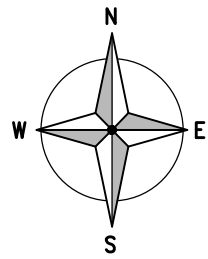

1876.00

1875.00

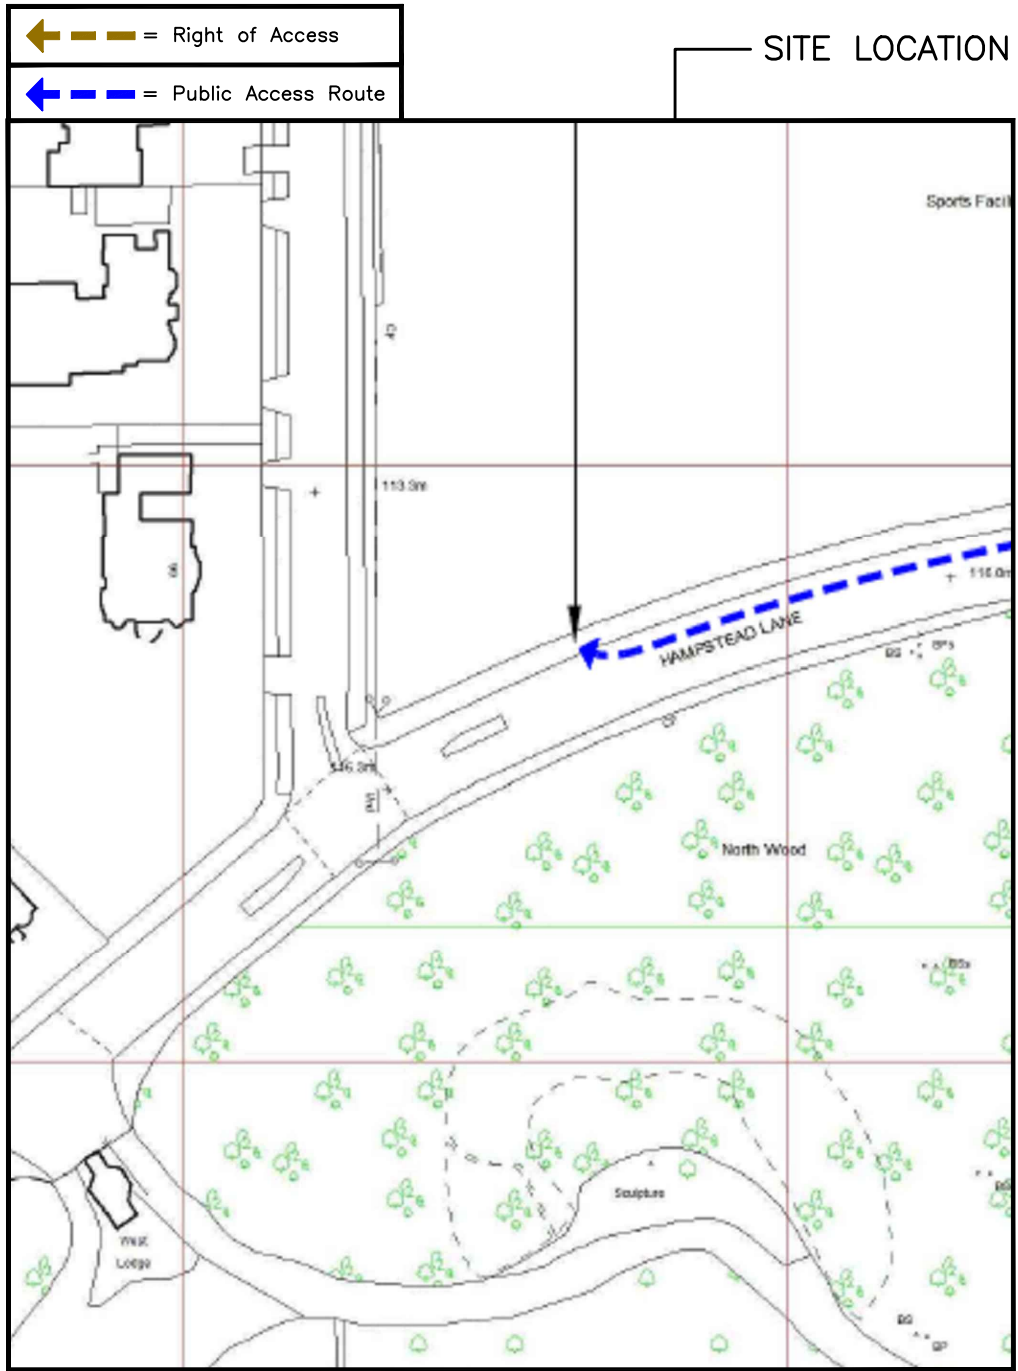


5268.00

5269.00

DETAILED SITE LOCATION
(Scale 1:1250)

Based upon Ordnance Survey map extract
with the permission of the Controller of
Her Majesty's Stationery Office.
Crown copyright.
Licence No. 100022432

 

ALL DIMENSIONS ARE IN mm UNLESS NOTED OTHERWISE

N.G.R | E: 526865 N: 187568

DIRECTIONS TO SITE:
FROM THE M25 J23 TAKE THE A1 TOWARDS
CENTRAL LONDON. STAY ON THE A1 UNTIL
THE JUNCTION WITH A1000 / A4017 /
NORTH HILL AVENUE. TAKE NORTH HILL
AVENUE. AT THE ROUNDABOUT AT THE END
OF NORTH HILL AVENUE TURN RIGHT INTO
HAMPSTEAD LANE. SITE IS LOCATED RHS AT
JUNCTION WITH BISHOPS AVENUE.

NOTES:

A	Issued for Approval	EDS	DD	26.05.21
REV	MODIFICATION	BY	CH	DATE


Intelligent Communications Solutions Limited
Unit 40 Raynham Road, Bishops Cleeve, Shropshire,
CV23 5PB



CTIL

Cell Name	Opt.
BELSIZE PARK	–

Cell ID No		
CORNERSTONE	TEF	VF
13651722	036951	–

Site Address / Contact Details		
LAND SOUTH OF SPORTS GROUND HAMPSTEAD LANE LONDON NW3 7JP		

Drawing Title: SITE LOCATION MAPS		
Purpose of Issue: PLANNING		Dwg Rev:
Drawing Number: 100		A
Surveyed By: CP	Original Sheet Size: A3	Pack Issue:
Drawn: EDS	Date: 26.05.21	Checked: DD
Date: 26.05.21		A

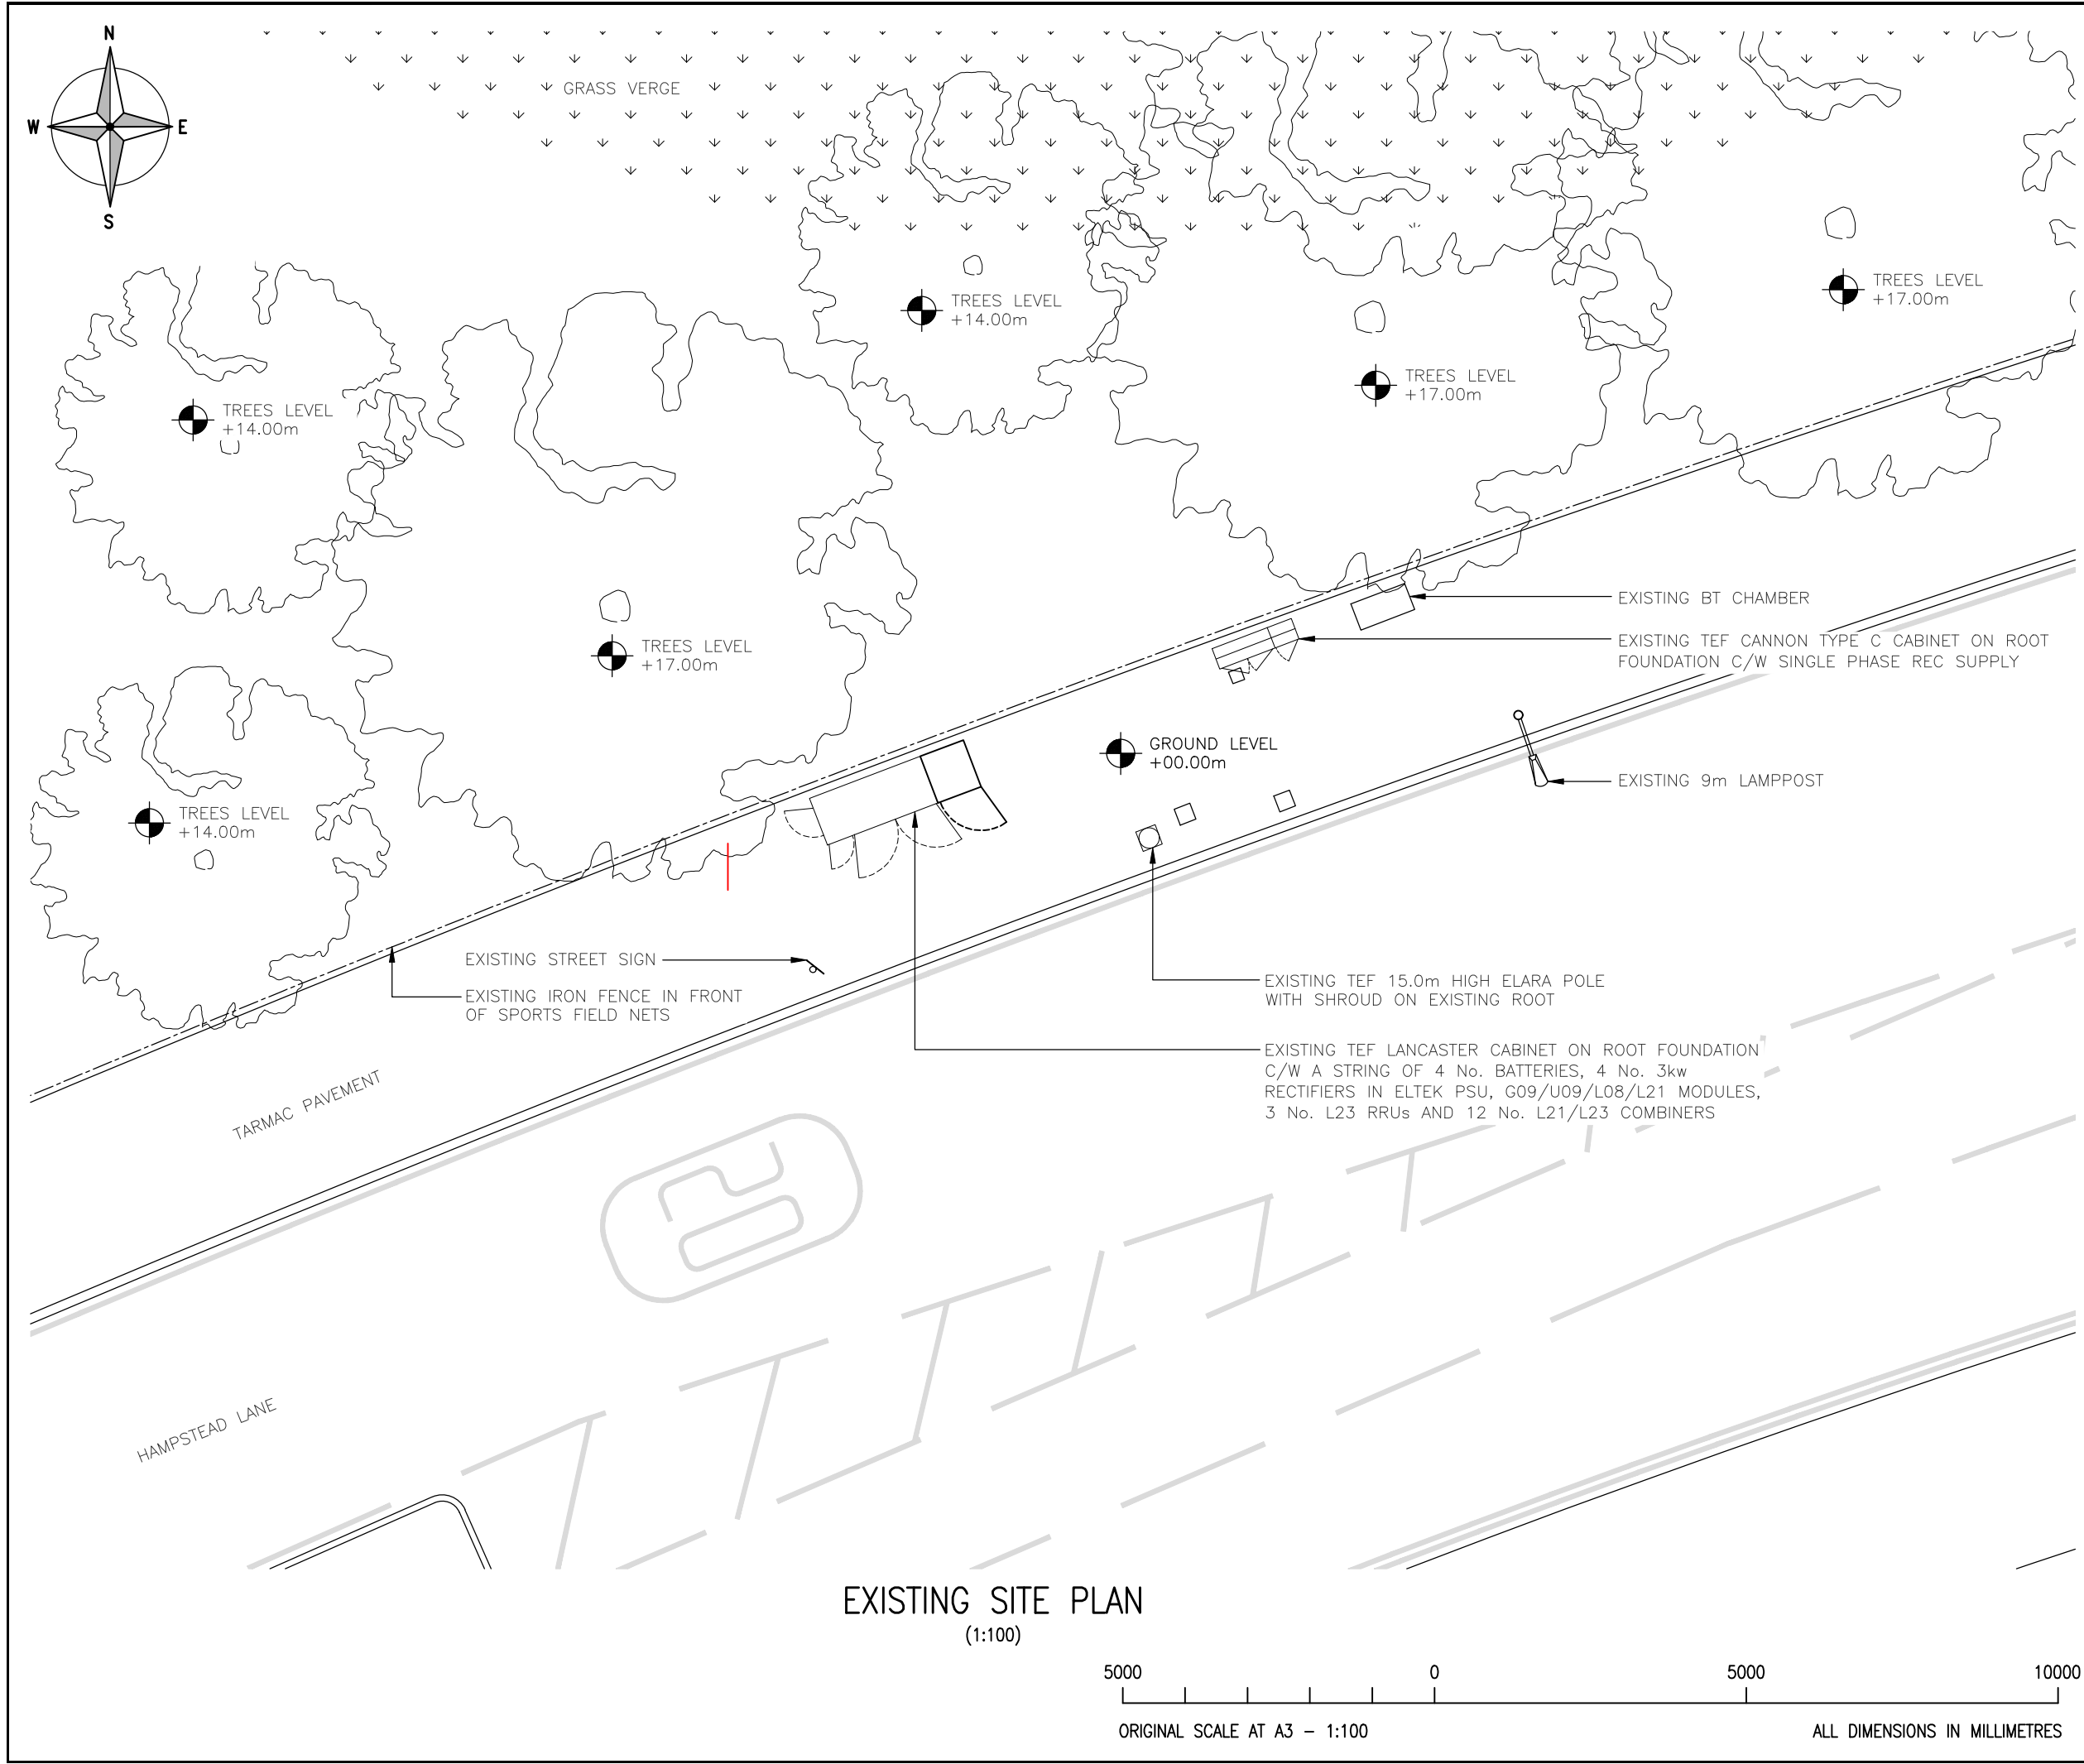

ALL DIMENSIONS ARE IN mm UNLESS NOTED OTHERWISE

N.G.R


E: 526865 N: 187568

NOTES:

A	Issued for Approval	EDS	DD	26.05.21
REV	MODIFICATION	BY	CH	DATE




Intelligent Communications Solutions Limited
Unit 40 Raynham Road, Bishops Stortford, Hertfordshire,
CM23 5PB

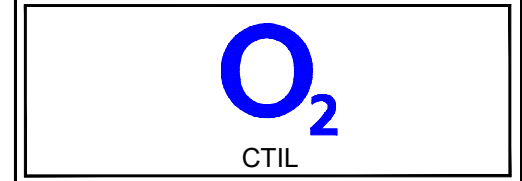

CTIL

Cell Name		Opt.
BELSIZE PARK		–
Cell ID No		
CORNERSTONE	TEF	VF
13651722	036951	–
Site Address / Contact Details		
LAND SOUTH OF SPORTS GROUND HAMPSTEAD LANE LONDON NW3 7JP		
Drawing Title: EXISTING SITE PLAN		
Purpose of issue: PLANNING		Dwg Rev:
Drawing Number: 200		A
Surveyed By: CP	Original Sheet Size: A3	Pack Issue:
Drawn: EDS	Date: 26.05.21	Checked: DD
	Date: 26.05.21	A

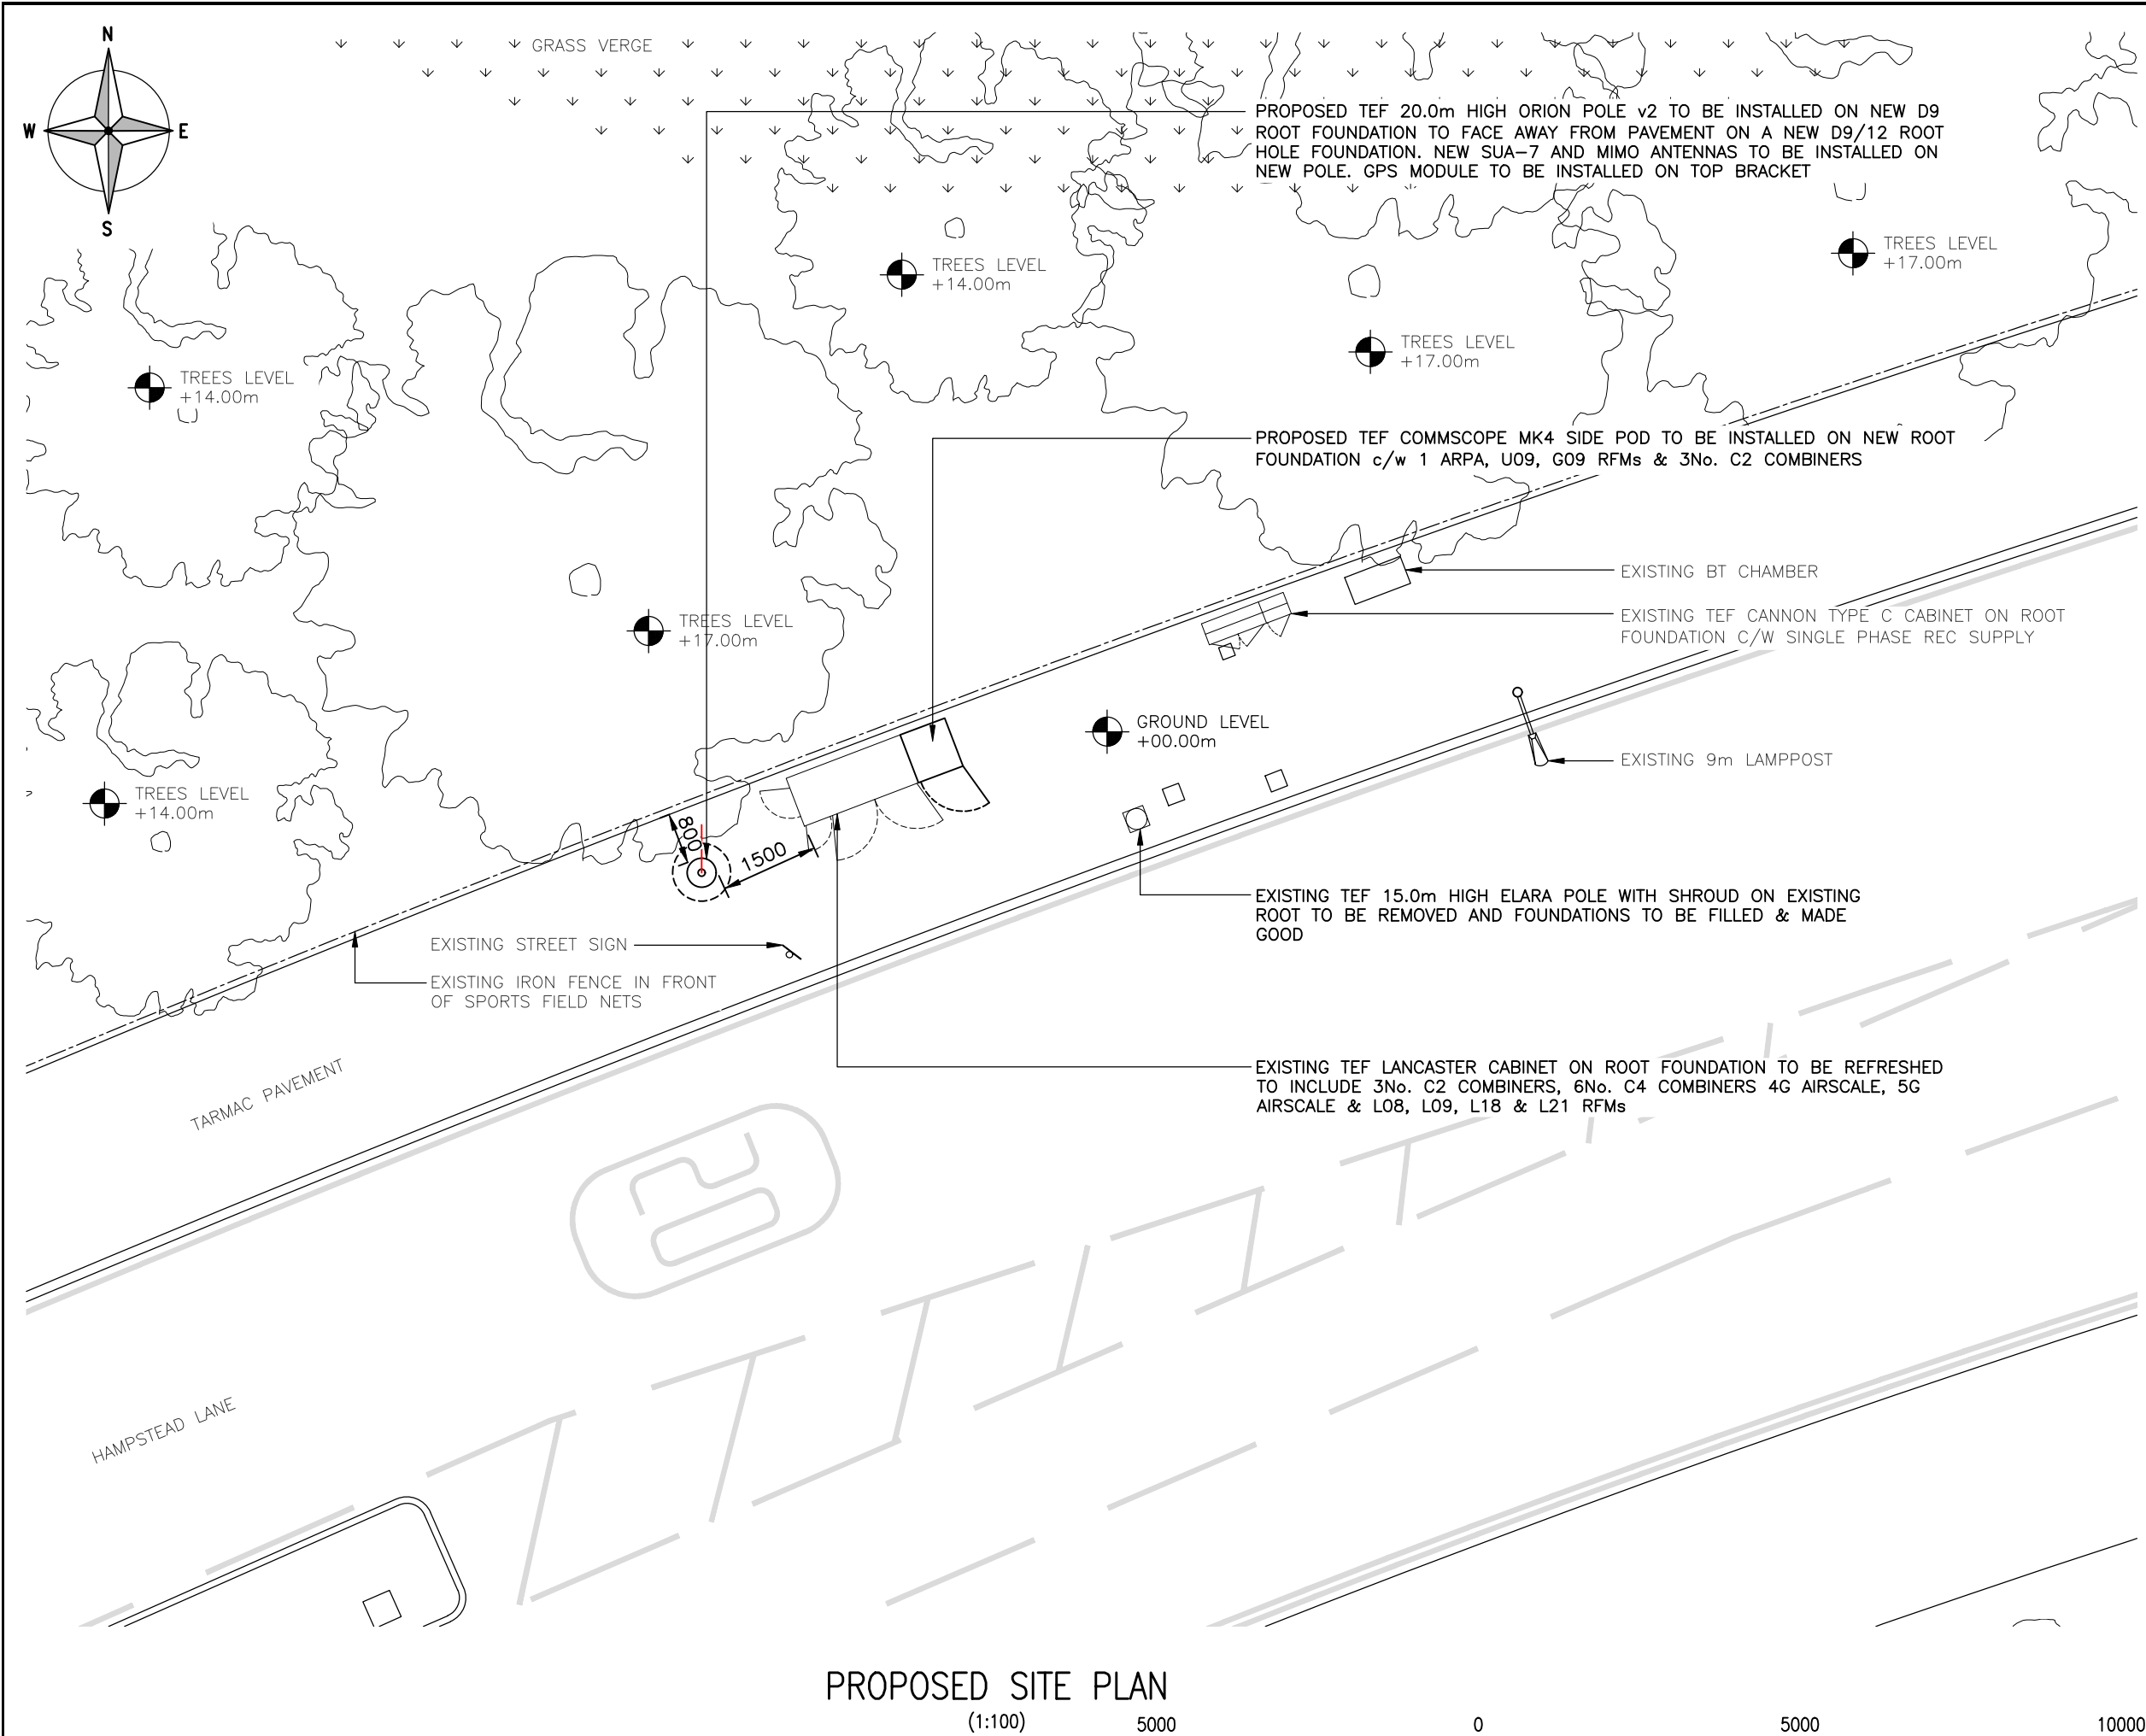

The drawings comply with TEF & VF Non-Standard ICNIRP guidelines.
Designed in accordance with Cornerstone documents: SDN0013.

ALL DIMENSIONS ARE IN mm UNLESS NOTED OTHERWISE

N.G.R


E: 526865 N: 187568

NOTES:

A	Issued for Approval	EDS	DD	26.05.21
REV	MODIFICATION	BY	CH	DATE



Intelligent Communications Solutions Limited
Unit 40 Raynham Road, Bishops Stortford, Hertfordshire,
CM23 5PB

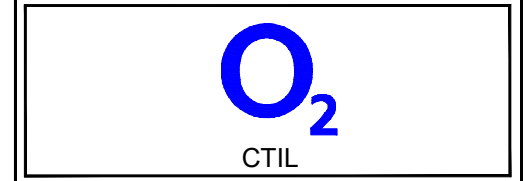


CTIL

Cell Name		Opt.
BELSIZE PARK		–
Cell ID No		
CORNERSTONE	TEF	VF
13651722	036951	–
Site Address / Contact Details		
LAND SOUTH OF SPORTS GROUND HAMPSTEAD LANE LONDON NW3 7JP		
Drawing Title: PROPOSED SITE PLAN		
Purpose of issue: PLANNING		Dwg Rev:
Drawing Number: 201		A
Surveyed By: CP	Original Sheet Size: A3	Pack Issue:
Drawn: EDS	Date: 26.05.21	Checked: DD Date: 26.05.21 A

ORIGINAL SCALE AT A3 – 1:100


ALL DIMENSIONS IN MILLIMETRES

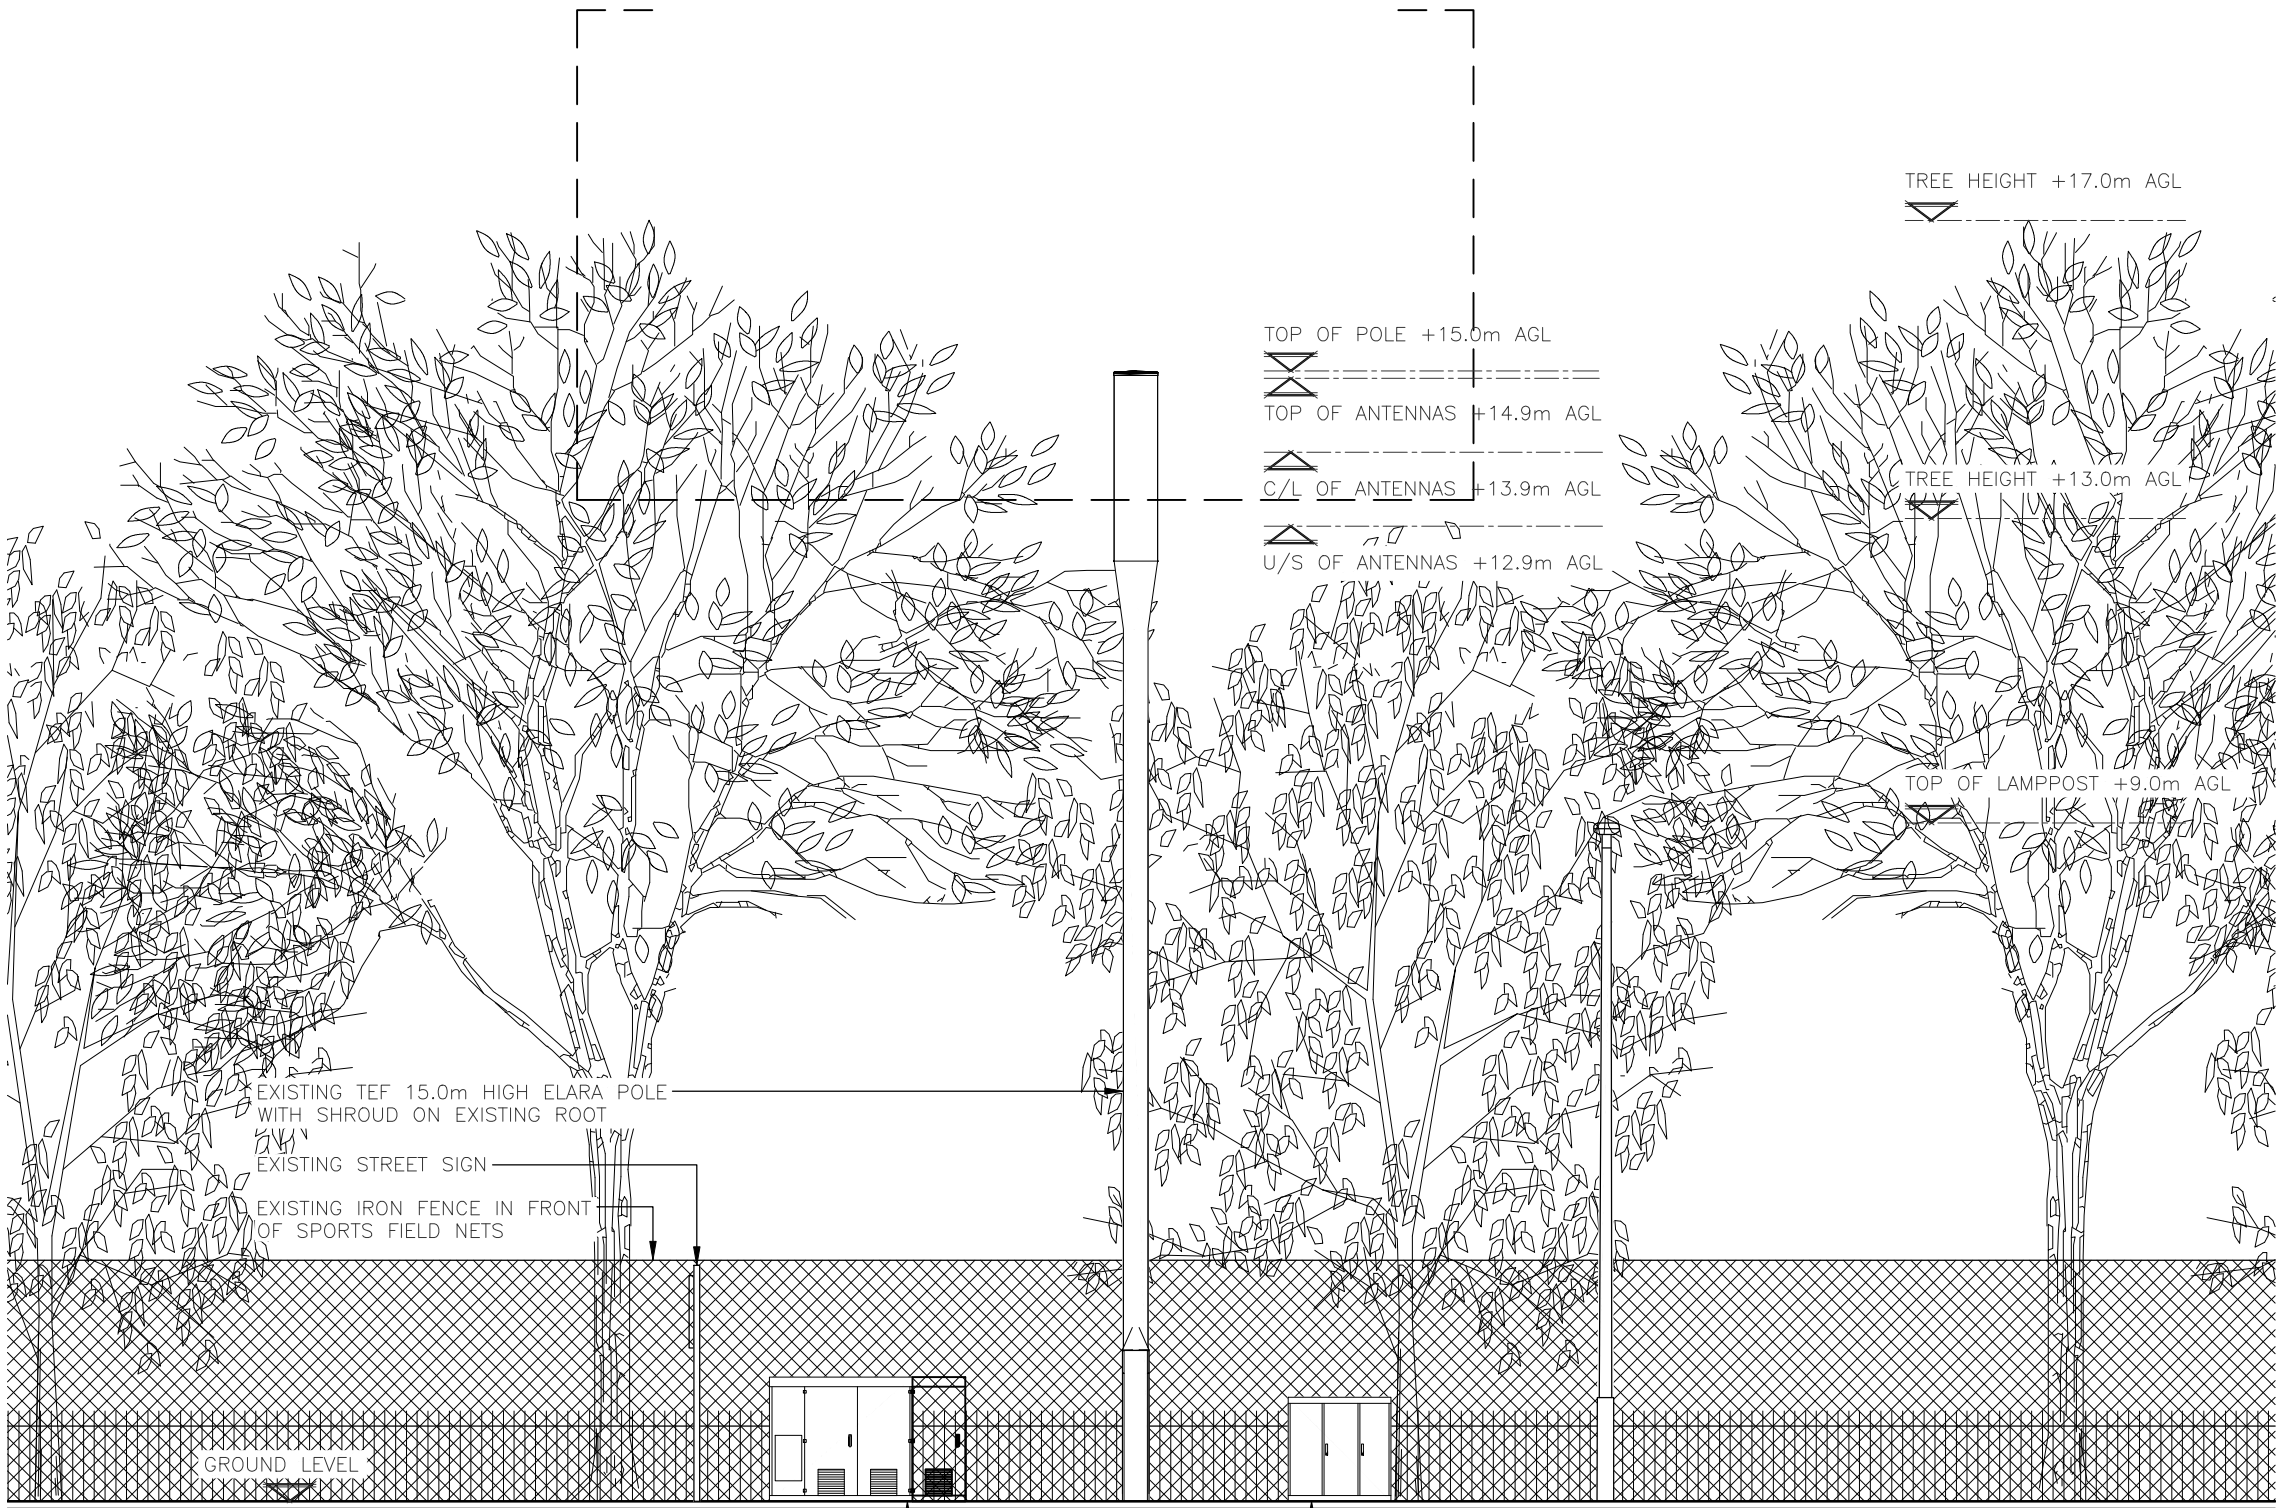

EXISTING TEF LANCASTER CABINET ON ROOT FOUNDATION
C/W A STRING OF 4 No. BATTERIES, 4 No. 3kw
RECTIFIERS IN ELTEK PSU, G09/U09/L08/L21 MODULES,
3 No. L23 RRUs AND 12 No. L21/L23 COMBINERS

EXISTING TEF CANNON TYPE C CABINET ON ROOT
FOUNDATION C/W SINGLE PHASE REC SUPPLY

EXISTING SOUTH EAST ELEVATION
(1:100)

 

ALL DIMENSIONS ARE IN mm UNLESS NOTED OTHERWISE				
N.G.R		E: 526865	N: 187568	
NOTES:				
A	Issued for Approval	EDS	DD	26.05.21
REV	MODIFICATION	BY	CH	DATE



Intelligent Communications Solutions Limited
Unit 40 Raynham Road, Bishops Stortford, Hertfordshire,
CM23 5PB




CTIL

Cell Name	Opt.
BELSIZE PARK	—

Cell ID No		
CORNERSTONE	TEF	VF
13651722	036951	—

Site Address / Contact Details	
LAND SOUTH OF SPORTS GROUND HAMPSTEAD LANE LONDON NW3 7JP	

Drawing Title:		EXISTING SITE ELEVATION	
Purpose of Issue:		PLANNING	Dwg Rev:
Drawing Number:		300	A
Surveyed By:	CP	Original Sheet Size:	A3
Drawn:	EDS	Checked:	DD
Date:	26.05.21	Date:	26.05.21
		Pack Issue:	A

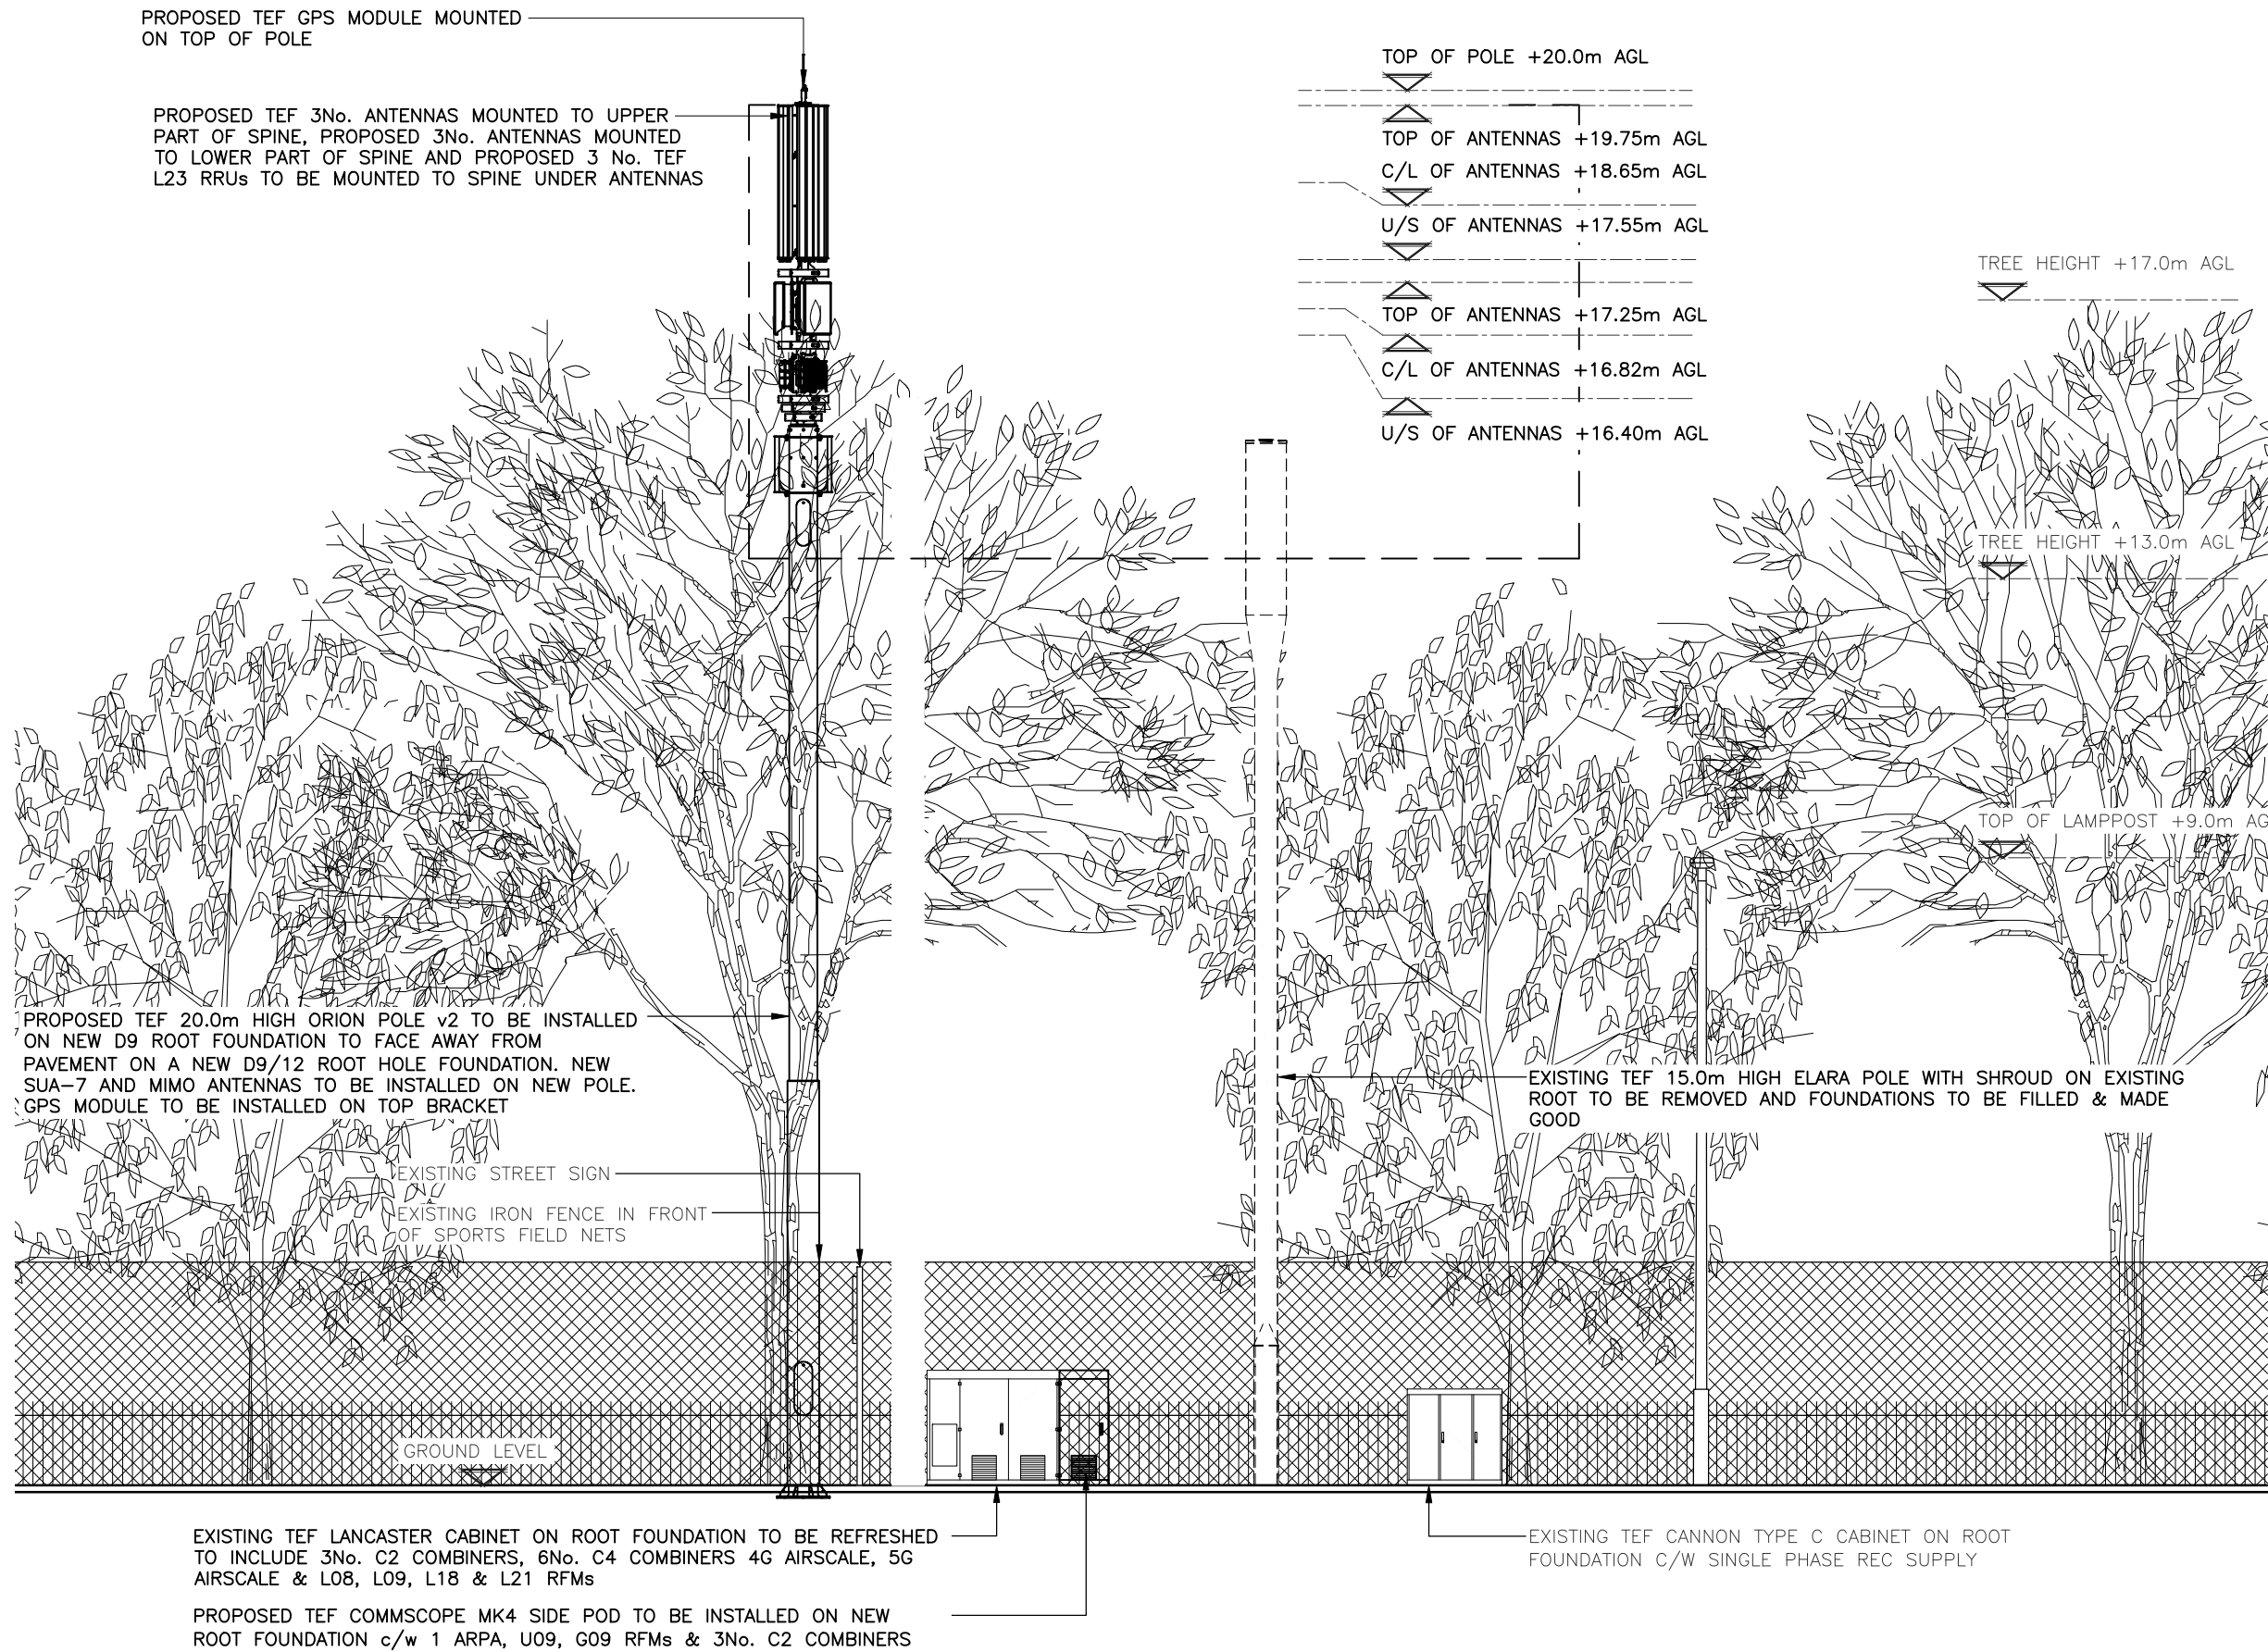

The drawings comply with TEF & VF Non-Standard ICNIRP guidelines.
Designed in accordance with Cornerstone documents: SDN0013.

PROPOSED SOUTH EAST ELEVATION

(1:100)

5000

0

5000

10000

ORIGINAL SCALE AT A3 - 1:100

ALL DIMENSIONS IN MILLIMETRES

ALL DIMENSIONS ARE IN mm UNLESS NOTED OTHERWISE

N.G.R | E: 526865 N: 187568

NOTES:

A	Issued for Approval	EDS	DD	26.05.21
REV	MODIFICATION	BY	CH	DATE



Intelligent Communications Solutions Limited
Unit 40 Raynham Road, Bishops Stortford, Hertfordshire,
CM23 5PB



CTIL

Cell Name	Opt.
BELSIZE PARK	-

Cell ID No		
CORNERSTONE	TEF	VF
13651722	036951	-

Site Address / Contact Details	
LAND SOUTH OF SPORTS GROUND HAMPSTEAD LANE LONDON NW3 7JP	

Drawing Title: PROPOSED SITE ELEVATION	
Purpose of issue: PLANNING	Dwg Rev:
Drawing Number: 301	A
Surveyed By: CP	Original Sheet Size: A3
Drawn: EDS	Date: 26.05.21
Checked: DD	Date: 26.05.21
Pack Issue: A	