


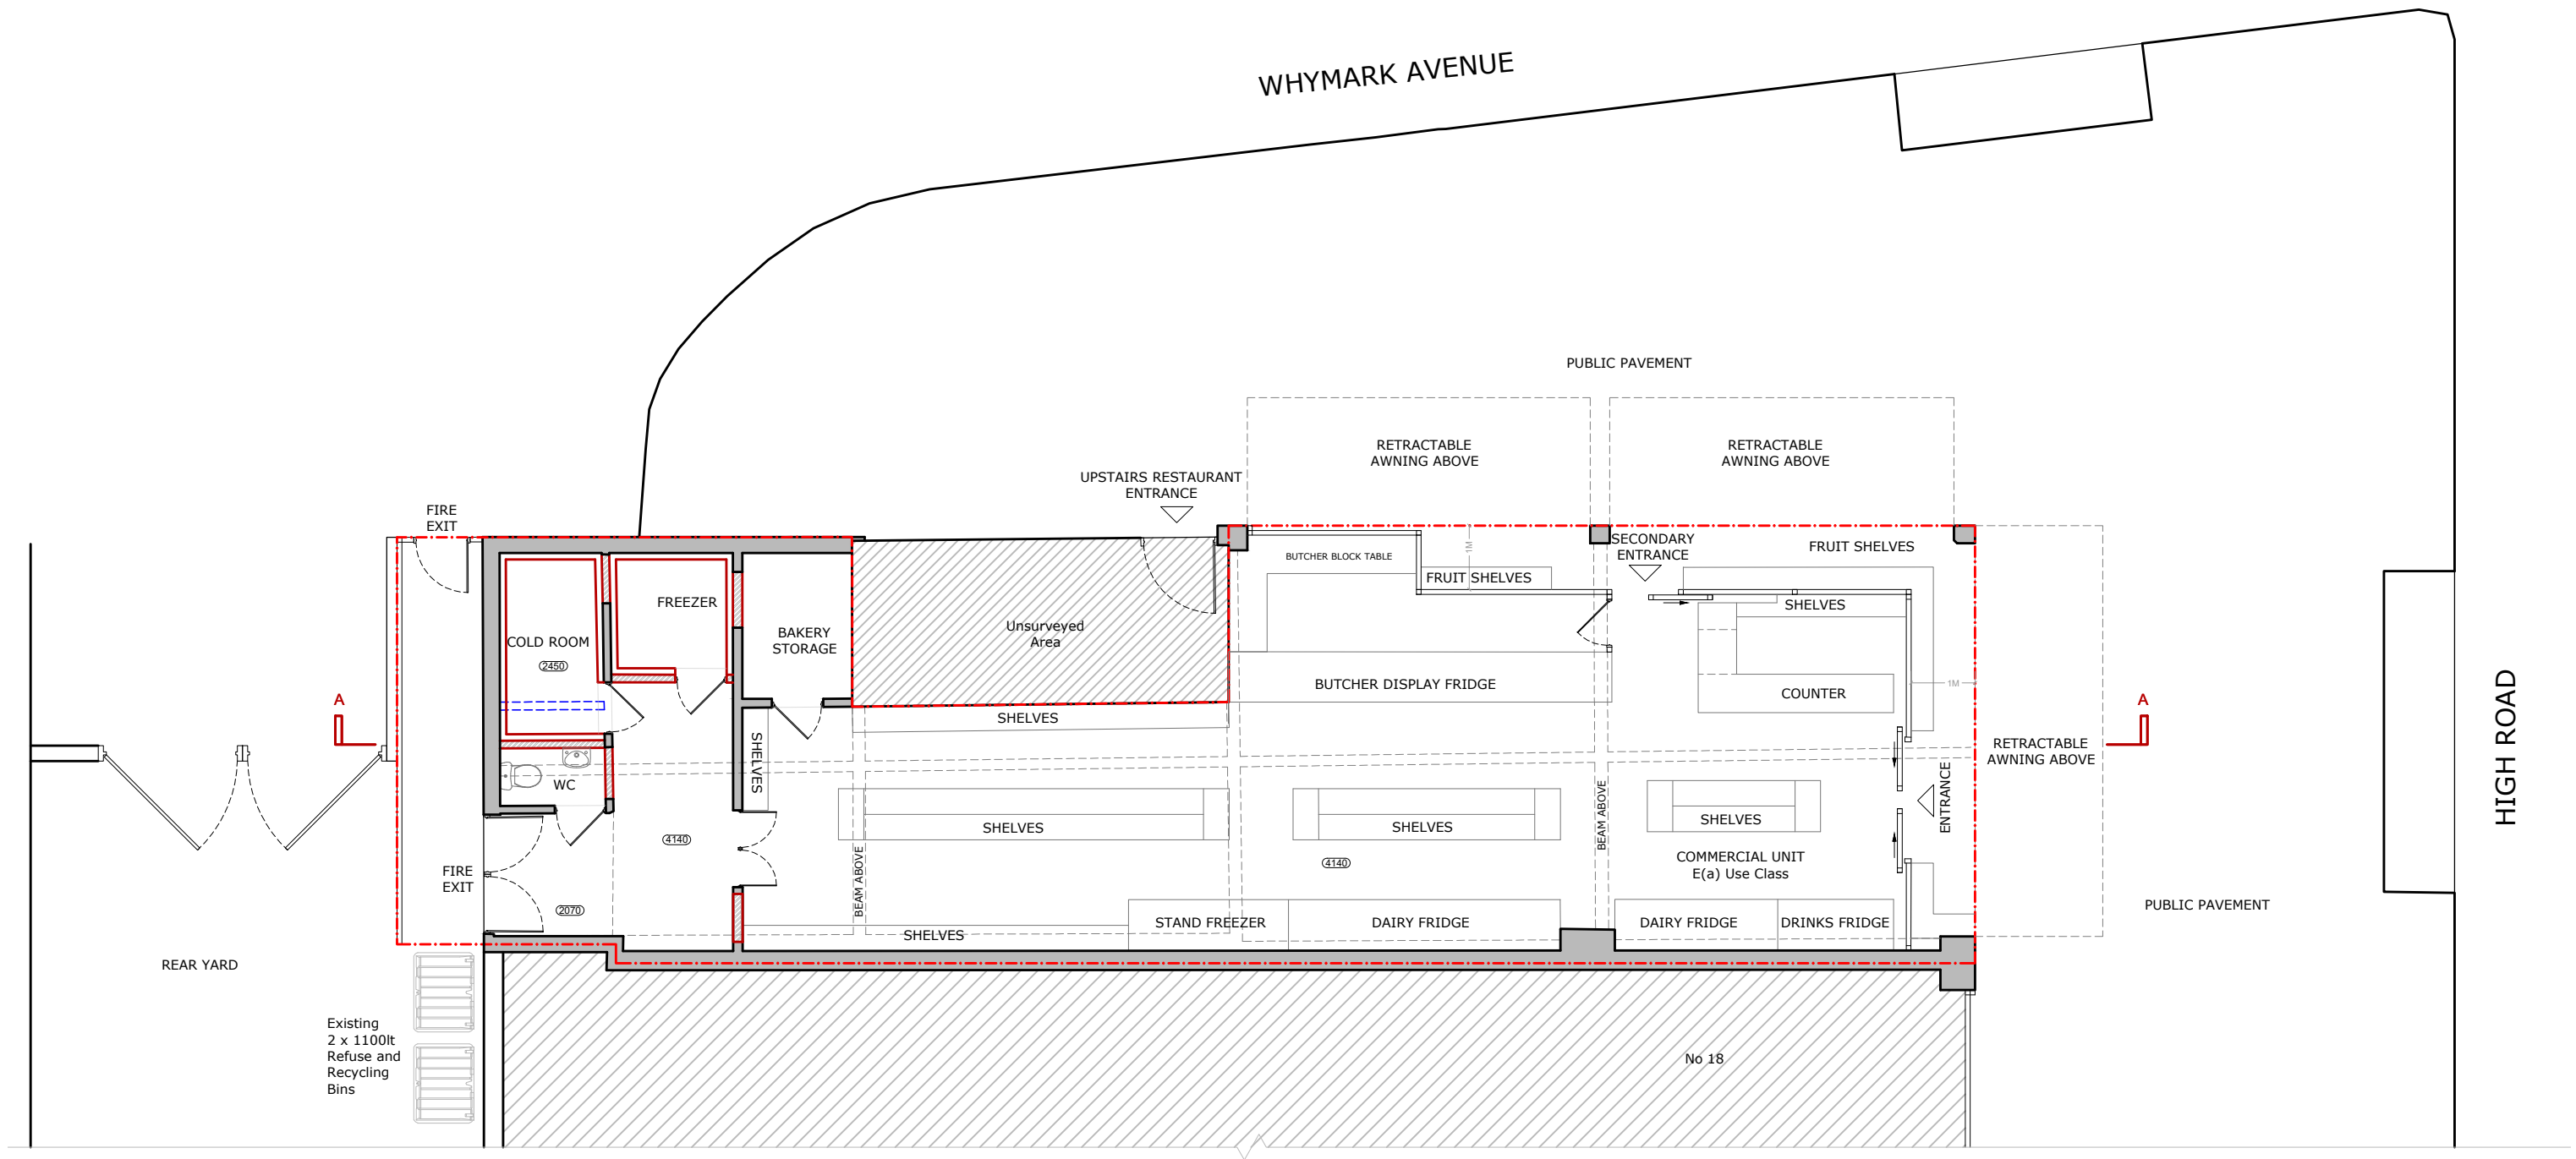

PLEASE NOTE 1. All dimensions to be verified on site. 2. All dimensions are in millimeters. 3. No work shall commence until all approvals and agreements have been obtained. These include, Planning, Building Regulations, Water and party Wall. 4. The Copyright of this drawing belong to Adv Planning Limited T/A Advance Architecture.	Scale (@ A3) 1 : 100 0.5m 1 2 3 4 5	Drawn By	GA	PROJECT STATUS	PLANNING PROPOSED GROUND FLOOR PLAN	PROJECT	16 HIGH ROAD, LONDON, N22 6BX	SHEET	PLAN	DRAWING NUMBER	P103	REV	 ADVANCE ARCHITECTURE ARCHITECTURE / PLANNING / LICENSING 352 Green Lanes, Palmers Green, London N13 5TJ - 020 8801 6601 www.advancearchitecture.co.uk info@advancearchitecture.co.uk
		Checked By	KK					JOB No.	23.031	DATE	28/07/2023	R1	