


A3030 / 101_06 : ELEVATIONS, BLOCK PLAN AND SITE LOCATION PLAN



EXISTING FRONT ELEVATION
1 : 100




PROPOSED FRONT ELEVATION
1 : 100

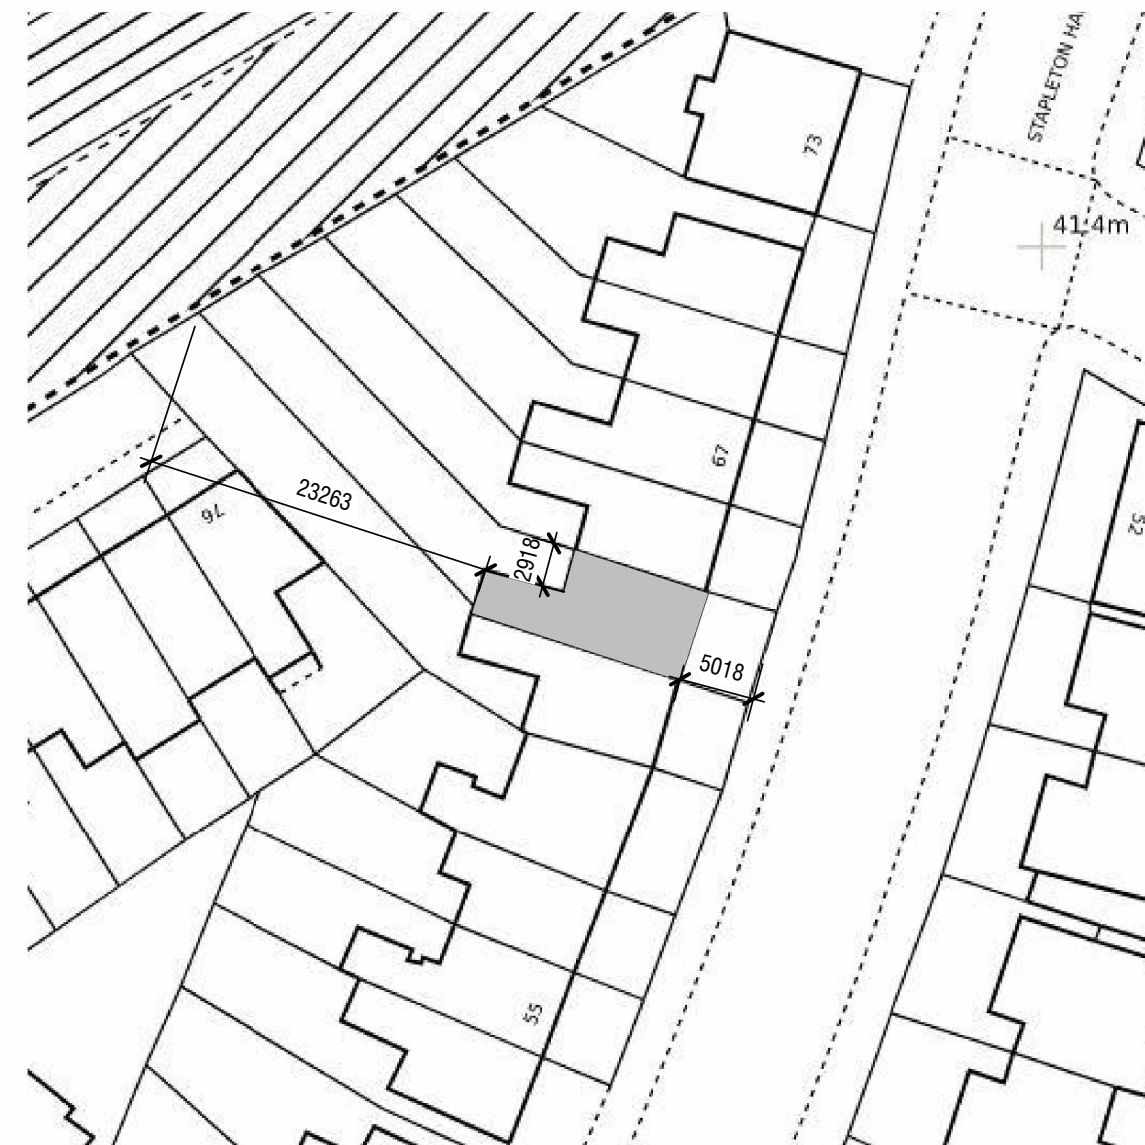

BLOCK PLAN
1 : 500




SITE LOCATION PLAN

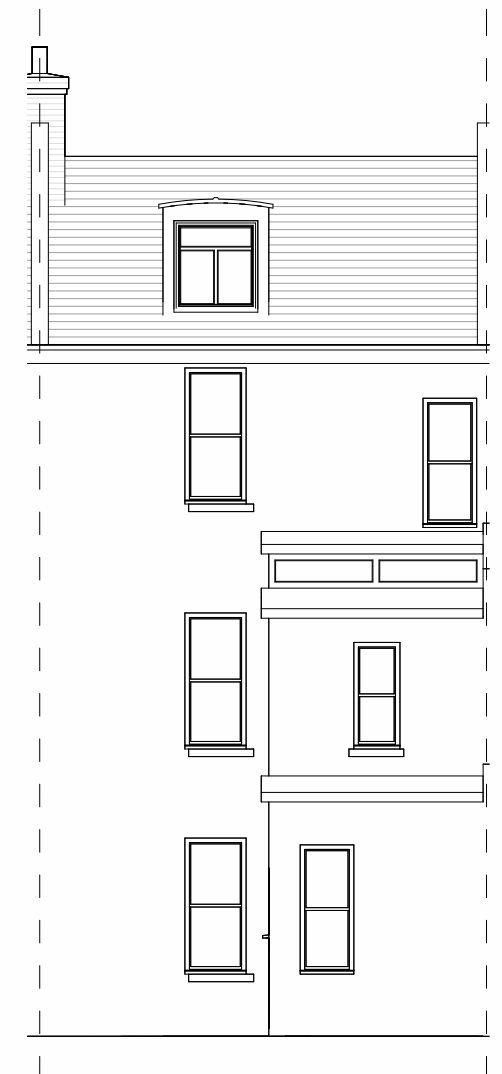


EXISTING REAR ELEVATION
1 : 100



PROPOSED REAR ELEVATION
1:100

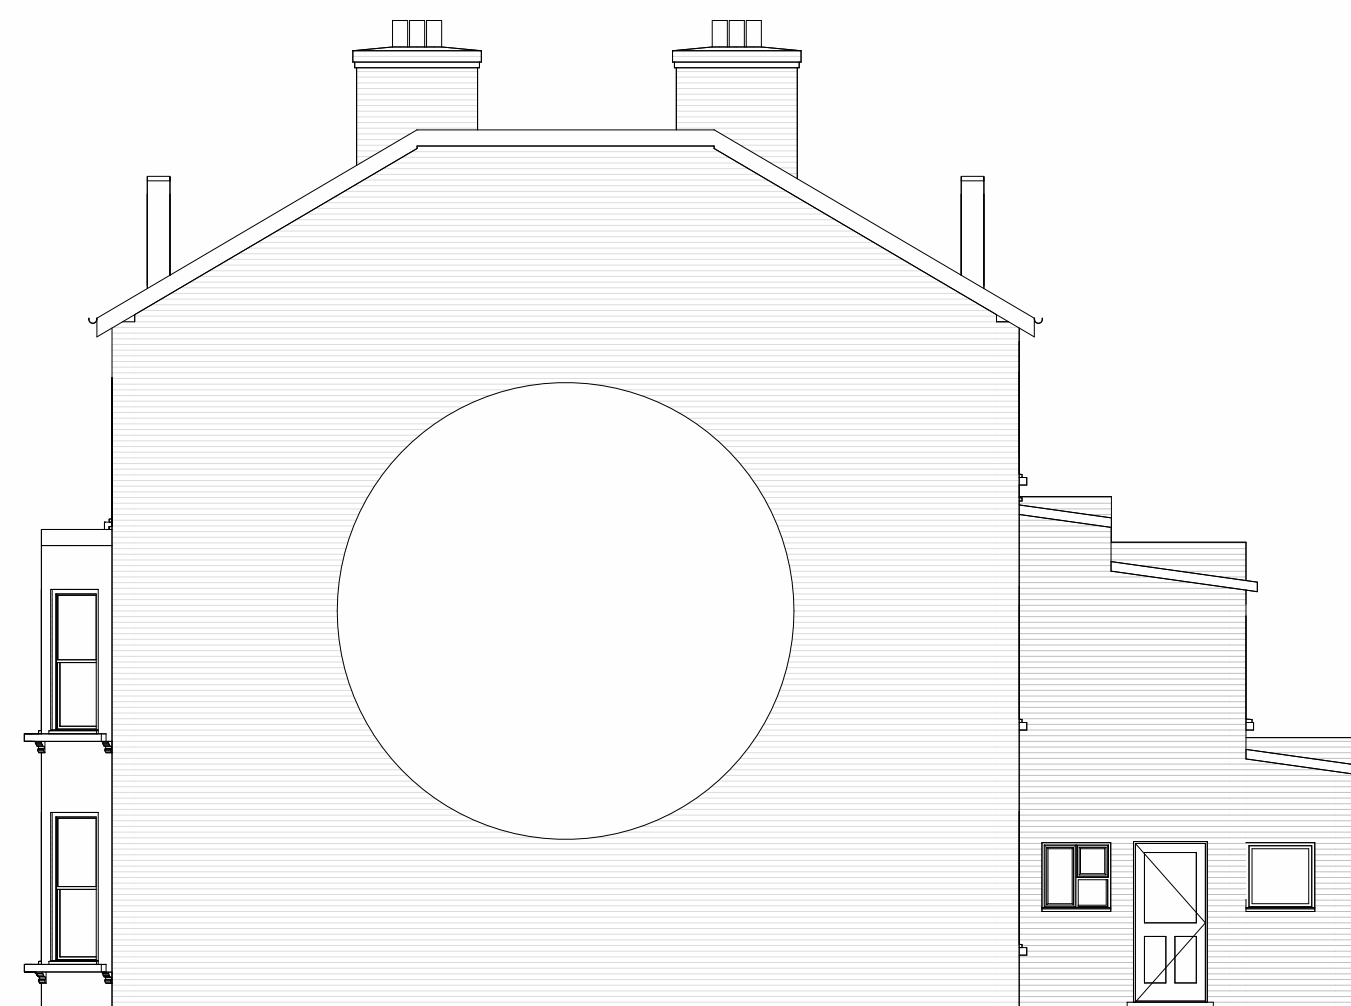


EXISTING SIDE ELEVATION
1 : 100

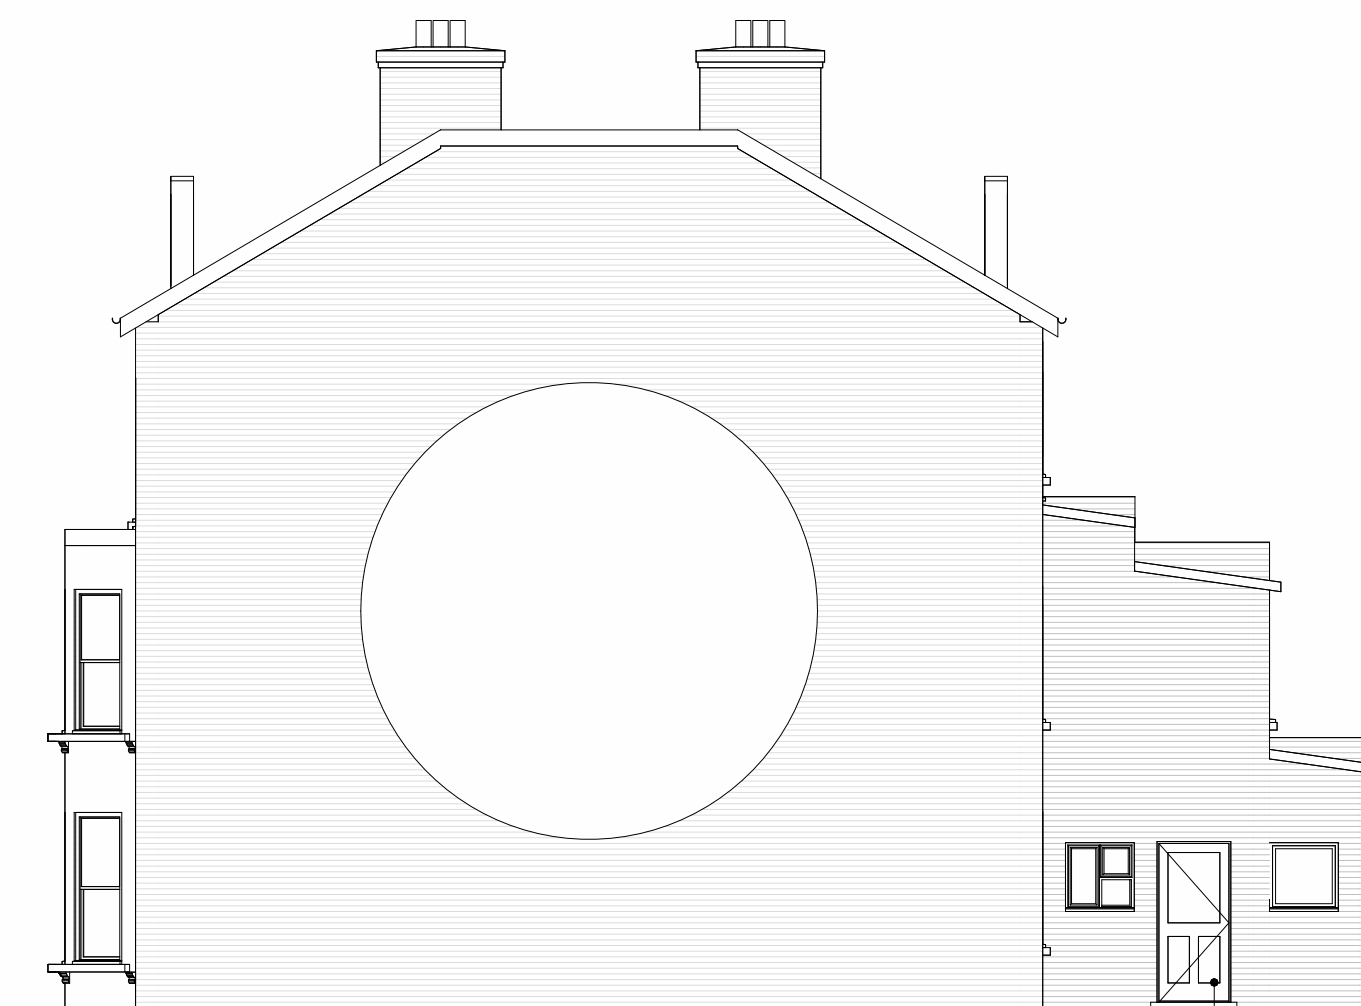


PROPOSED SIDE ELEVATION
1 : 100

Replace side timber door with part-glazed timber door to match existing style

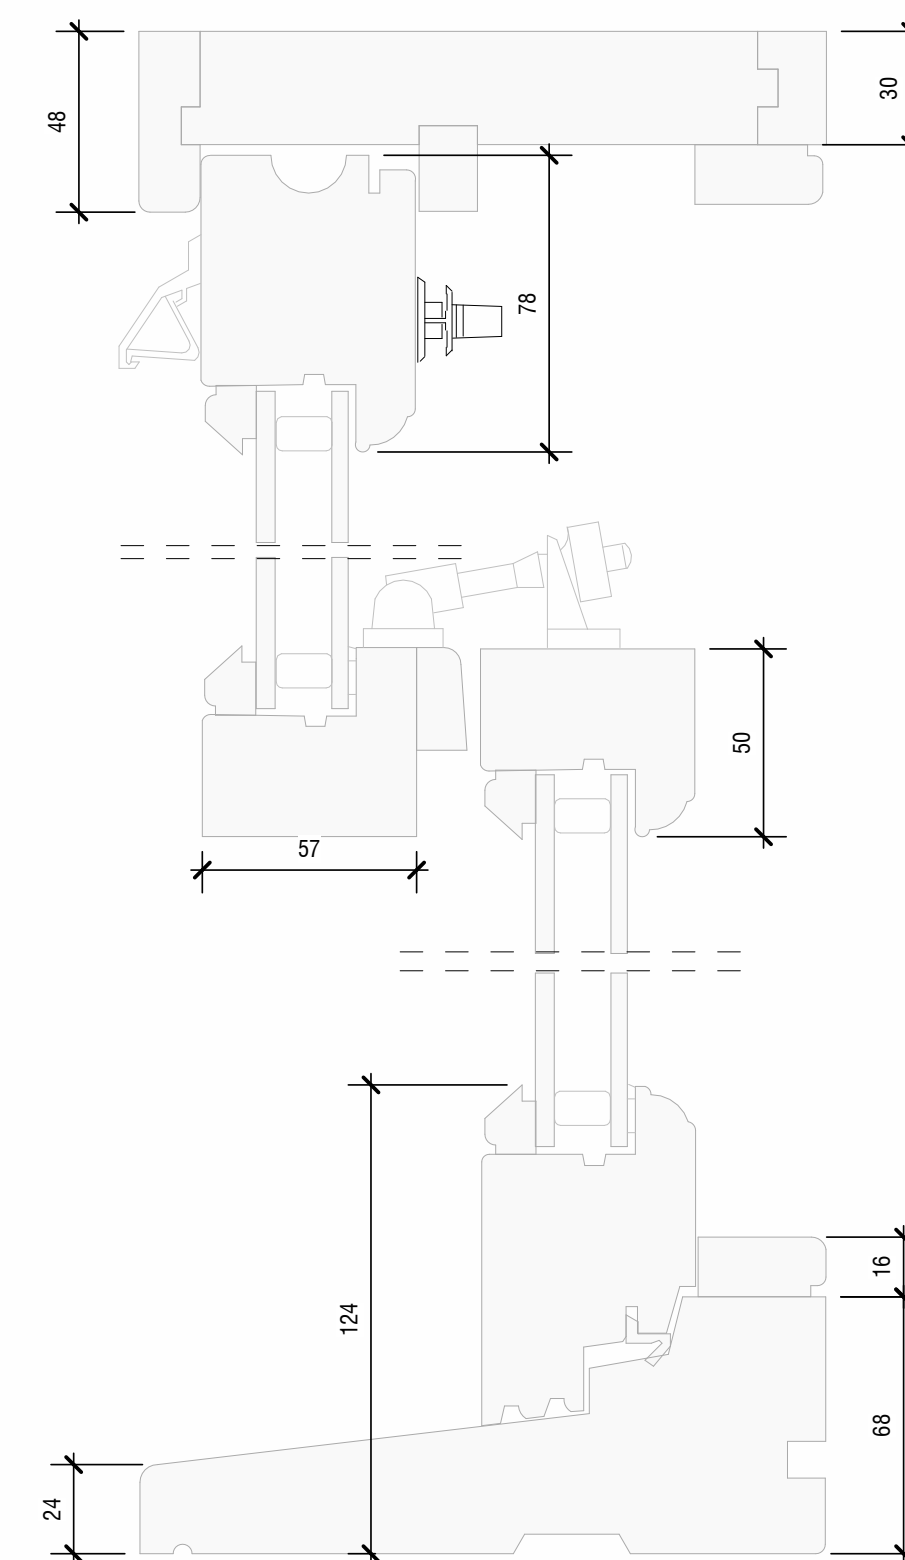


SECTION THROUGH PROPOSED TIMBER SASH WINDOW
1:2

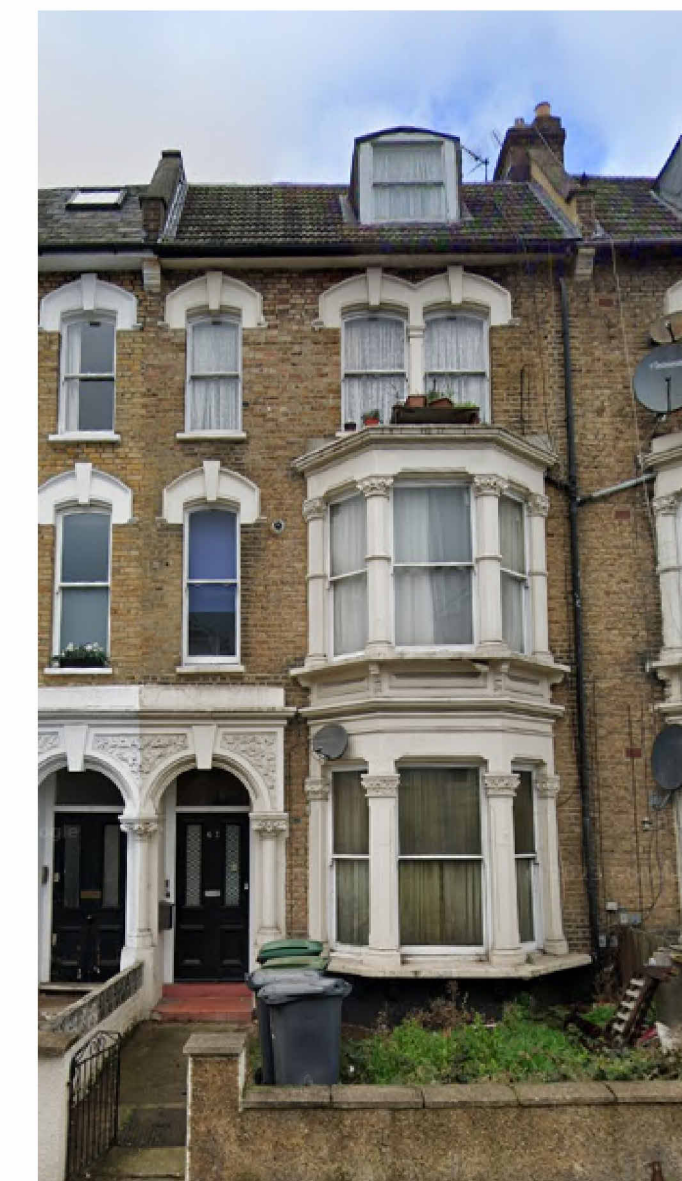

FRONT ELEVATION PHOTOGRAPH

NOTES

All dimensions to be verified on site before work commences
All discrepancies to be notified to the Contract Administrator.

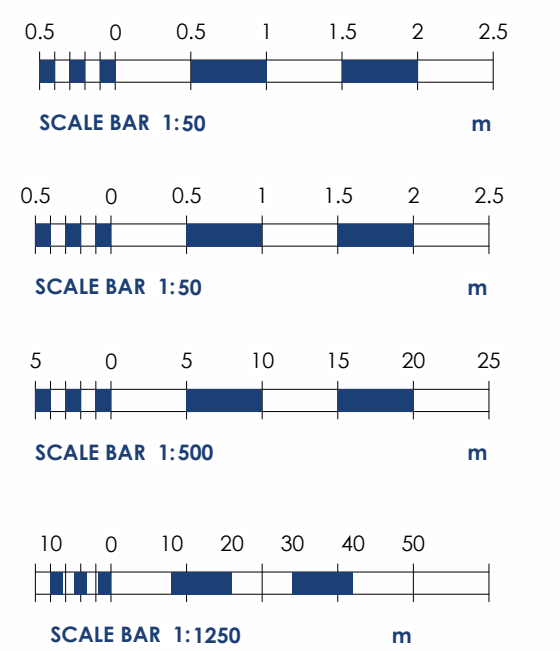

Rev	Date	Description
-----	------	-------------

Drawing Status: Sheet Size:

PLANNING	A1
-----------------	-----------



3 Brassie Wood
Chelmsford
CM3 3FP



Tel | 01245 460 222
aldertonassociates.co.uk

Client

London & Quadrant Housing Trust

Site

63 Stapleton Hall Rd
Finsbury Park, London
N4 3QF

Project

External Repairs

Date	Scale	Drawn	Checked
17/04/23	As indicated	SM	MP

Title:

ELEVATIONS, BLOCK PLAN AND SITE LOCATION PLAN

DWG No: Rev:

A3030 / 101_06