



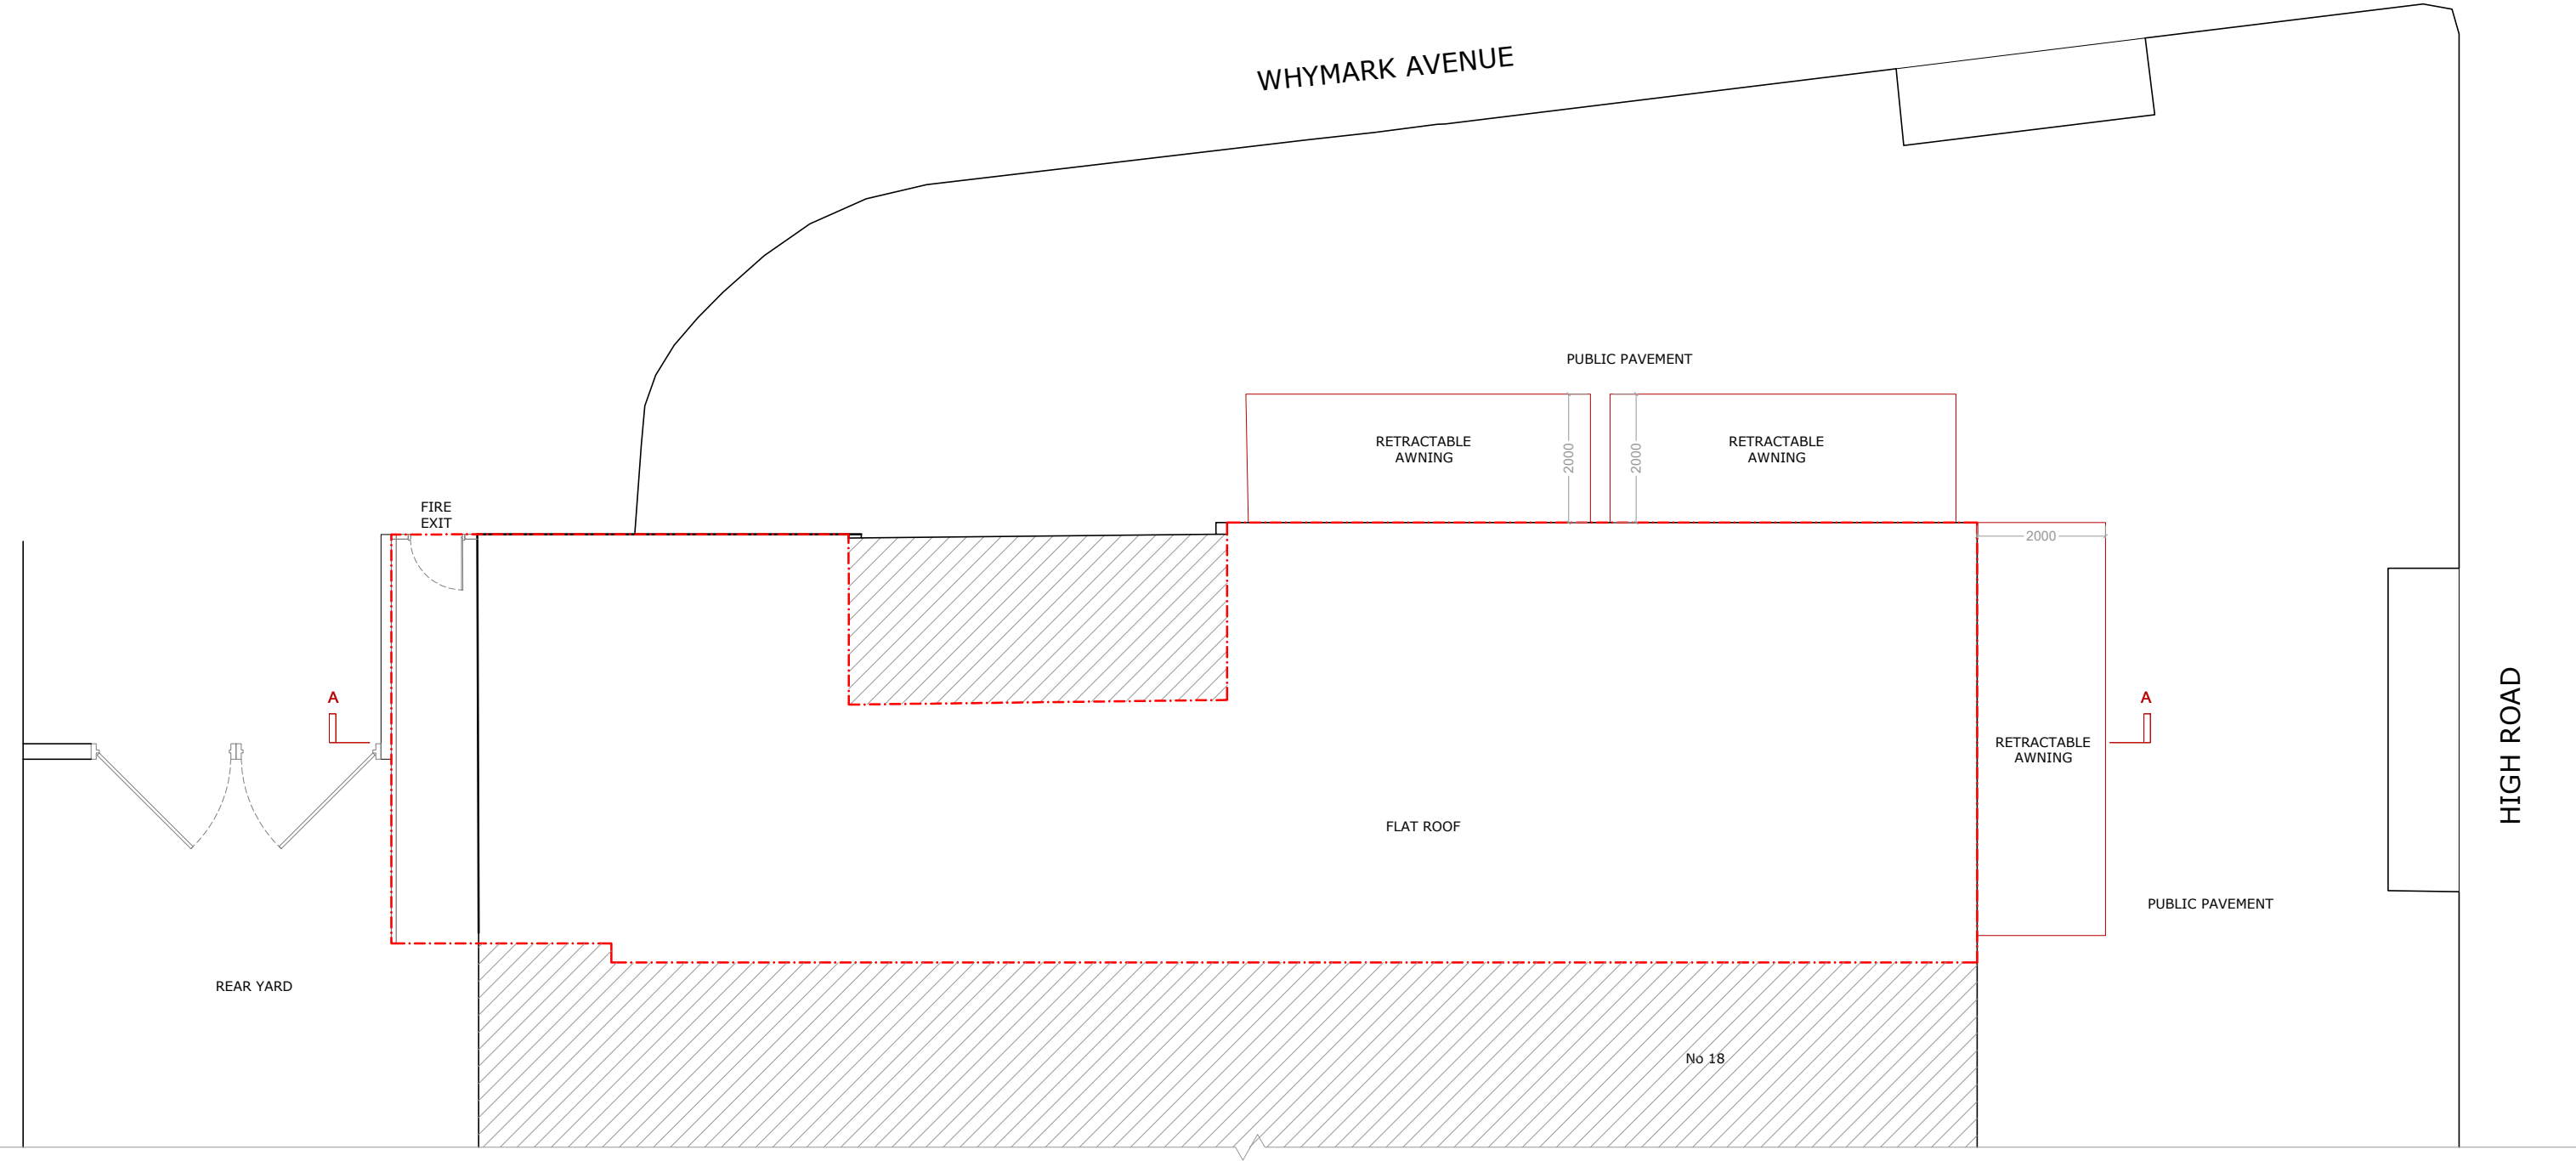

PLEASE NOTE
1. All dimensions to be verified on site.
2. All dimensions are in millimeters.
3. No work shall commence until all approvals and agreements have been obtained.
These include, Planning, Building Regulations, Water and party Wall.
4. The Copyright of this drawing belong to Adv Planning Limited T/A Advance Architecture.

 

Drawn By	GA
Checked By	KK

PROJECT STATUS

PLANNING
PROPOSED ROOF PLAN

PROJECT

16 HIGH ROAD,
LONDON, N22 6BX

SHEET
JOB No.

PLAN

23.031

DRAWING NUMBER

DATE

P104

19/07/2023

REV



ADVANCE
ARCHITECTURE
ARCHITECTURE / PLANNING / LICENSING

352 Green Lanes, Palmers Green, London N13 5TJ - 020 8801 6601
www.advancearchitecture.co.uk
info@advancearchitecture.co.uk