




NO.10
ROKESLY AVENUE

boundary line

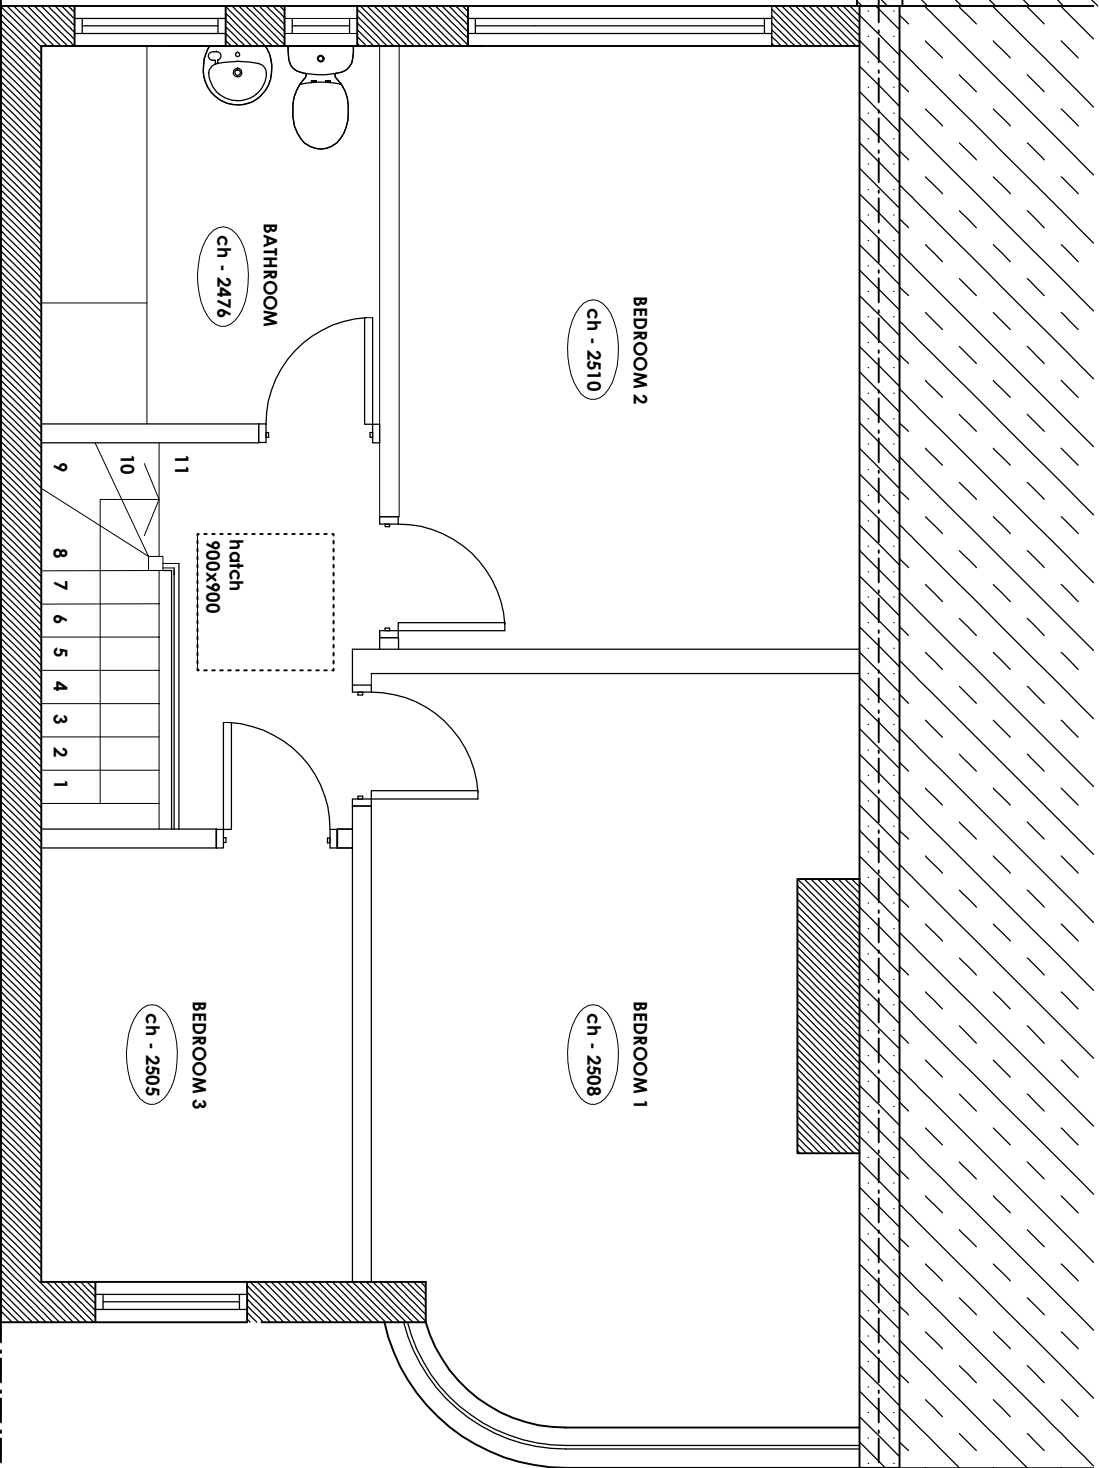

boundary line

NO.14
ROKESLY AVENUE

01 EXISTING FIRST FLOOR PLAN
SCALE 1:50 @ A3

EXISTING FIRST FLOOR PLAN

Title	Rev	Date	Description
Job	-	20.07.23	Issued for Planning Consent
Scale			
Date			
Dm			
CHK			
Dwg No	RA3/PA-101		
Rev	--		



- Notes:
- All dimensions shown are approximate and require verification on site.
 - Not for Construction.

KEY:	
	Existing party wall
	Existing structural wall

Kathleen Chan Architecture
65 Coppetts Road
Muswell Hill
London N10 1JH
T +44 (0) 20 8292 1490
M +44 (0) 7773 971 381
kathleenchanarchitecture@gmail.com