
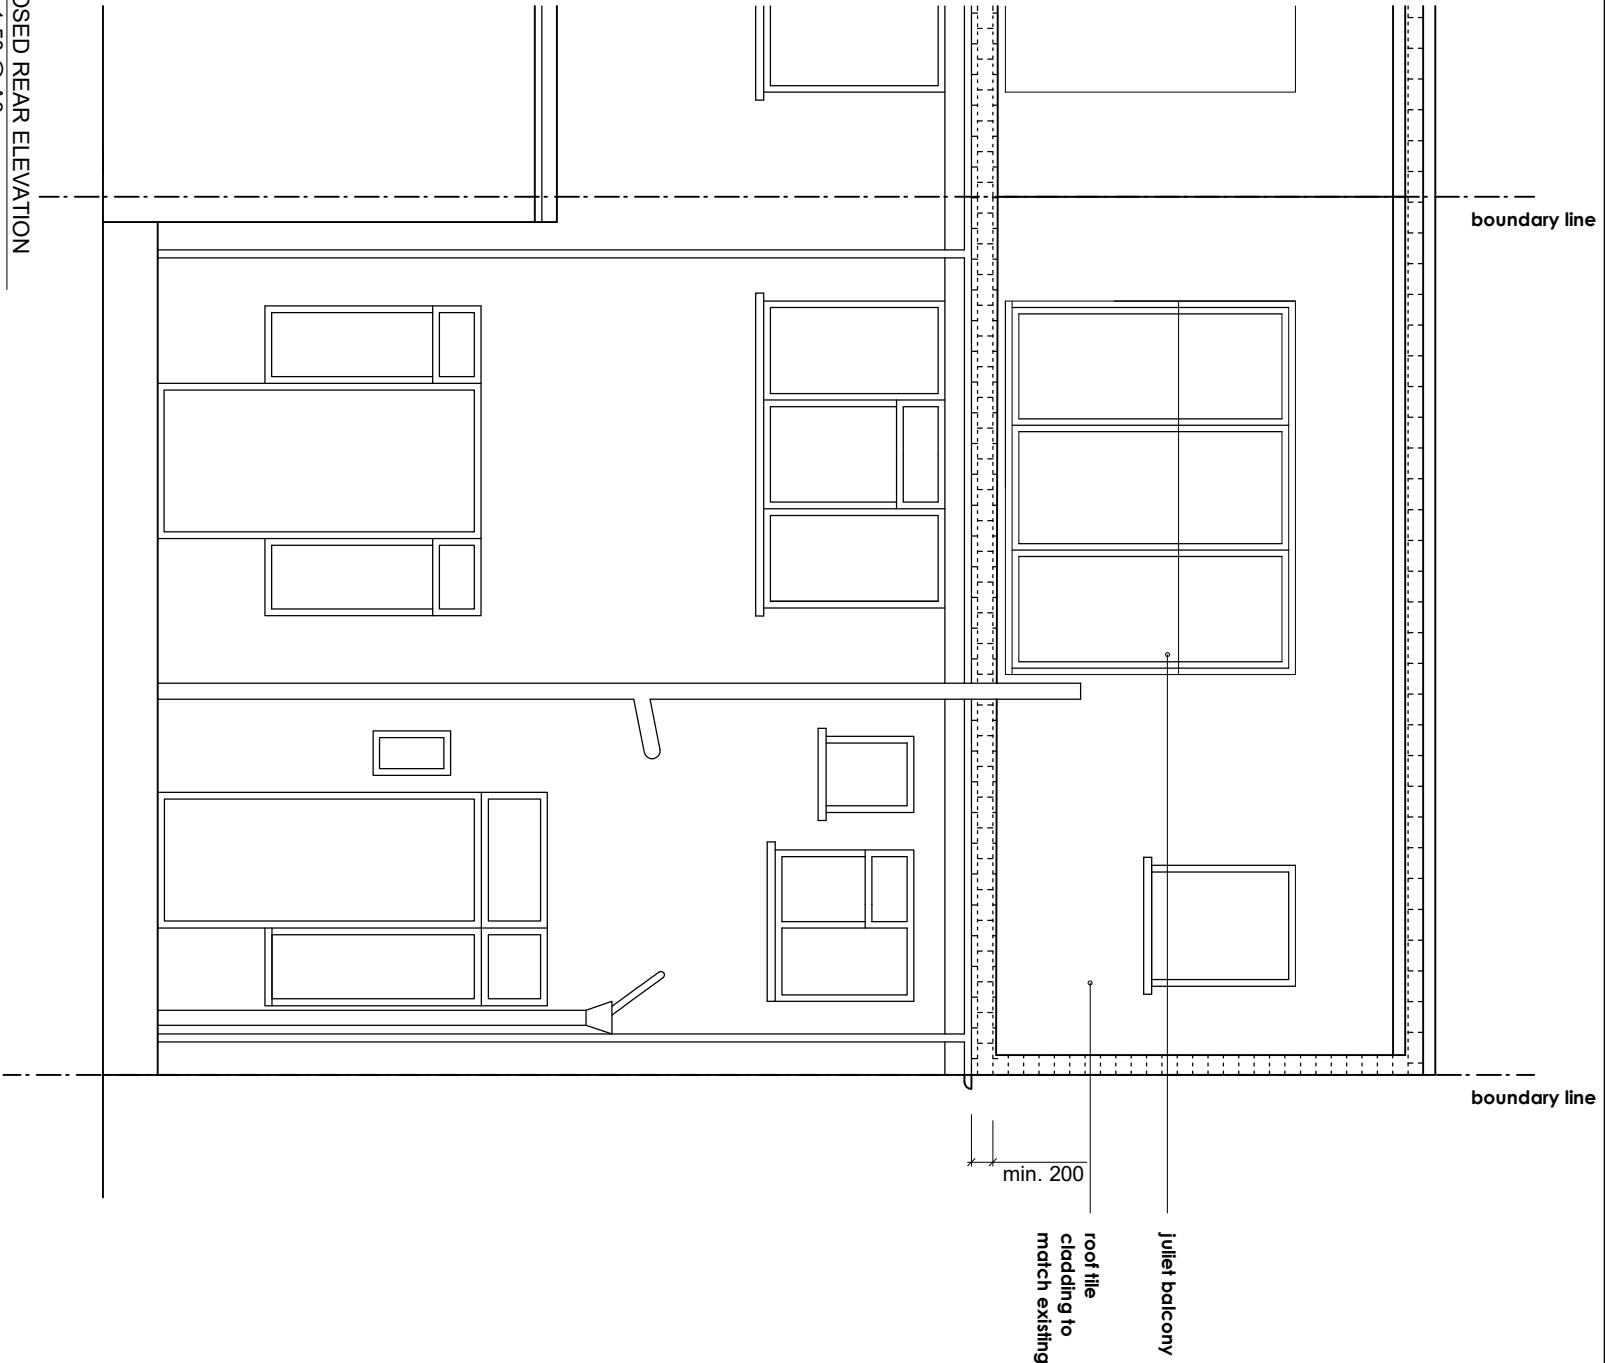


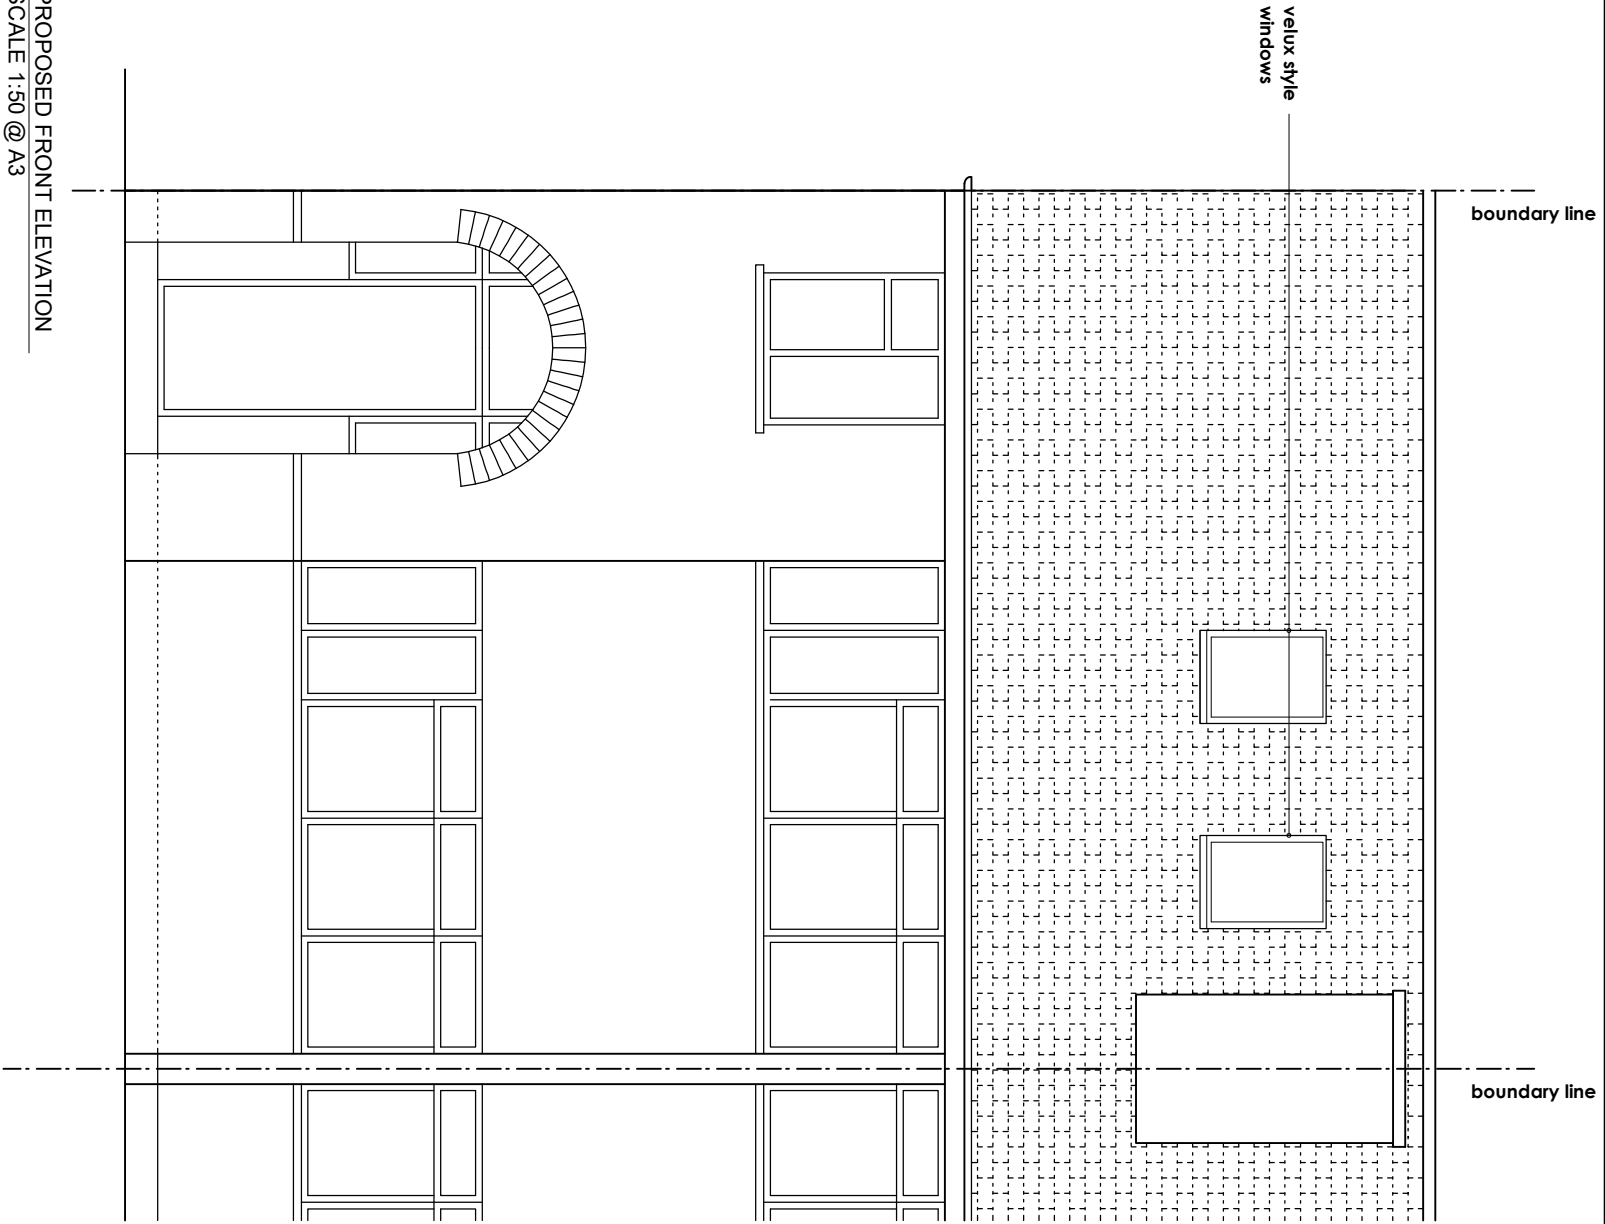

01 PROPOSED FRONT ELEVATION
SCALE 1:50 @ A3

02 PROPOSED REAR ELEVATION
SCALE 1:50 @ A3

Title	PROPOSED FRONT AND REAR ELEVATIONS		
Job	12 ROKESLY AVENUE, LONDON N8 8NR		
Scale	1:50@A3		
Date	06.23		
Dm	KC		
CHK	--		
Dwg No	RA3/PA-301		
Rev	--		
©			
Rev	Date	Description	
-	20.07.23	Issued for Planning Consent	
			
Notes:			
1. All dimensions shown are approximate and require verification on site.			
2. Not for Construction.			
KEY:			
Kathleen Chan Architecture 65 Coppetts Road Muswell Hill London N10 1JH T +44 (0) 20 8292 1490 M +44 (0) 7773 971 381 kathleenchanarchitecture@gmail.com			