




NO.10
ROKESLY AVENUE

boundary line

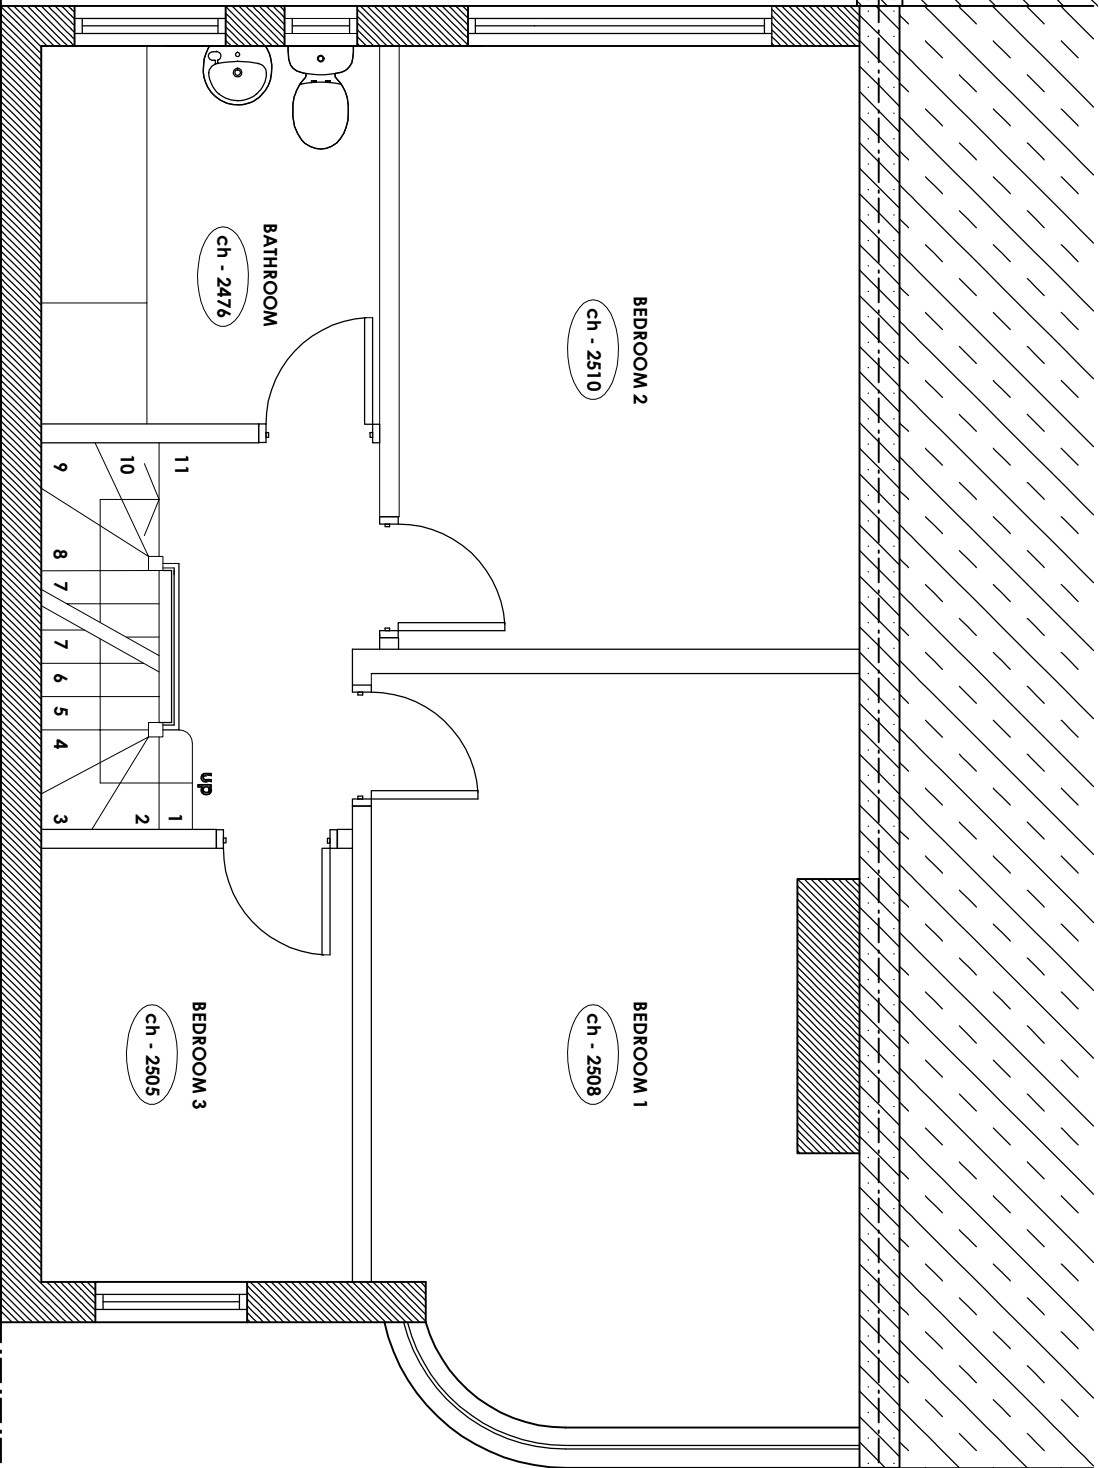

boundary line

NO.14
ROKESLY AVENUE

01 PROPOSED FIRST FLOOR PLAN
SCALE 1:50 @ A3

Title PROPOSED FIRST FLOOR PLAN Job 12 ROKESLY AVENUE, LONDON N8 8NR Scale 1:50@A3 Date 06.23 Dm KC CHK -- Dwg No RA3/PA-201 Rev -- ©	Rev - Date 20.07.23 Description Issued for Planning Consent	Notes: 1. All dimensions shown are approximate and require verification on site. 2. Not for Construction.	KEY: Existing party wall Existing structural wall
--	---	--	--