


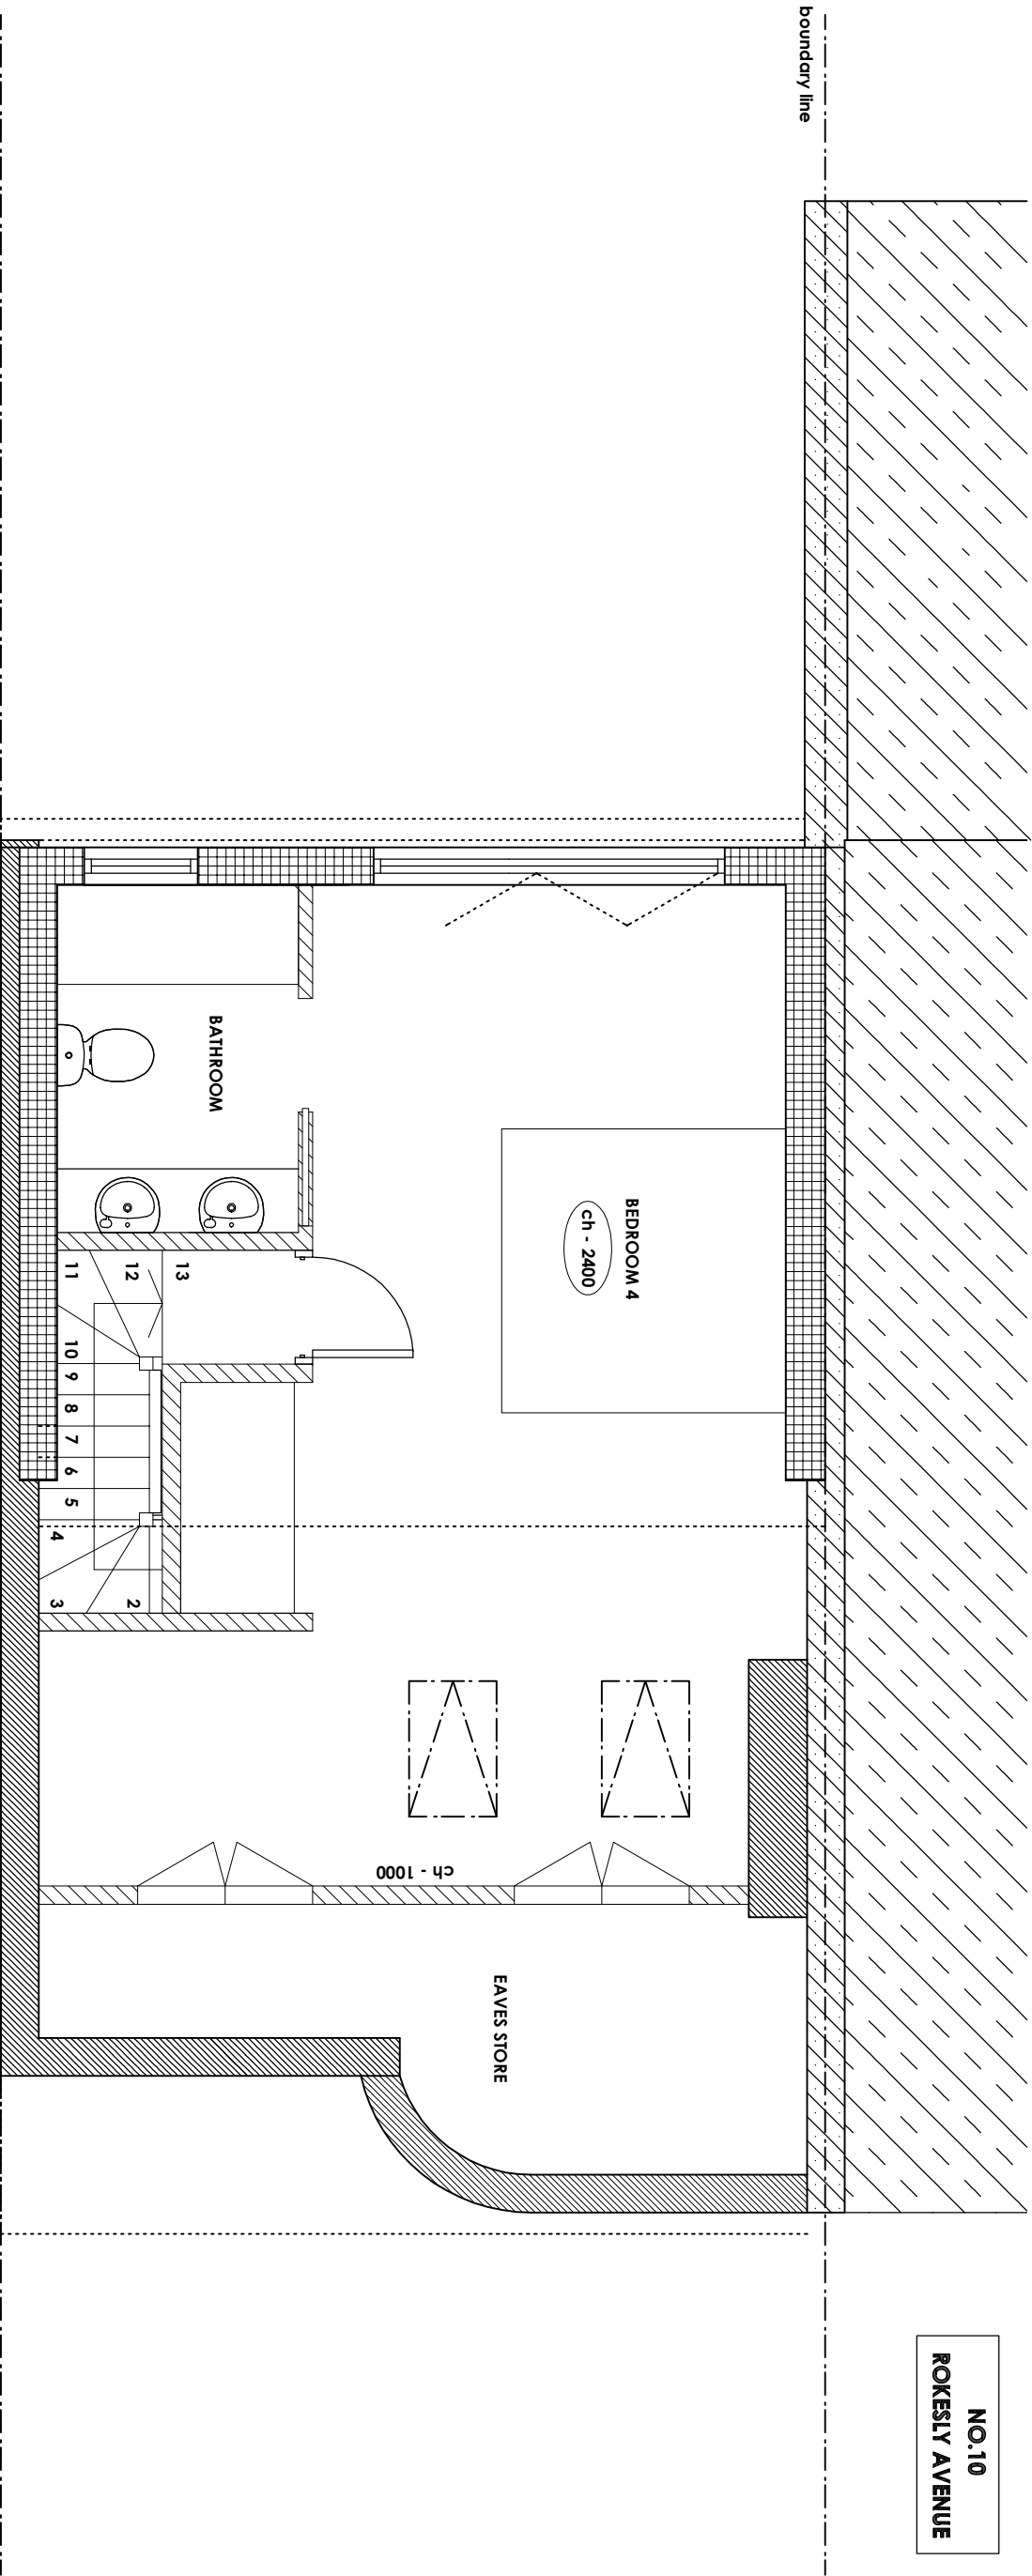

boundary line

NO.14
ROKESLY AVENUE

01 PROPOSED LOFT FLOOR PLAN
SCALE 1:50 @ A3

Title PROPOSED LOFT FLOOR PLAN Job 12 ROKESLY AVENUE, LONDON N8 8NR Scale 1:50@A3 Date 06.23 Dm KC CHK -- Dwg No RA3/PA-202 Rev -- ©	Rev - Date 20.07.23 Description Issued for Planning Consent	Notes: 1. All dimensions shown are approximate and require verification on site. 2. Not for Construction.	KEY: Existing party wall Existing structural wall Proposed dormer wall Proposed partition wall Proposed roof window (indicative)	Kathleen Chan Architecture 65 Coppetts Road Muswell Hill London N10 1JH T +44 (0) 20 8292 1490 M +44 (0) 7773 971 381 kathleenchanarchitecture@gmail.com
---	---	--	---	---