


LOCATION PLAN
1 : 1250 @A3



BLOCK PLAN
1 : 500 @A3

 

TOTAL SITE AREA	AREA
EXISTING/ PROPOSED NON-RESIDENTIAL	160 M²
	96 M²

Written dimensions to be taken in preferences to scaled dimensions. The Contractor is responsible for checking all dimensions before work starts.

All work is to be carried out to the requirements, and to the satisfaction of the Local Authority.

These drawings are for planning purposes only

Any discrepancies to be brought to the attention of 4D Planning Consultants immediately.

Description

Rev	Date	Description	by	chk

4D PLANNING™
Chartered Town Planners & Architectural Technicians

Architecture | Town Planning


T: 0203 1500 183 www.GetMePlanning.com

www.GetMePlanning.com

Client
Mr Shakil Alam

Project
**120 Fortis Green Road,
Muswell Hill, N10 3HN**

Title BLOCK AND LOCATION PLANS	
Date: 27.03.2023	Rev:
Scale: AS INDICATED	
Drawing No.4D-378 E 00	
Drawn by : MAX	

 

Rev	Date	Description	by	chk



Architecture | Town Planning

T: 0203 1500 183 www.GetMePlanning.com

www.GetMePlanning.com

Client
Mr Shakil Alam

Project
120 Fortis Green Road,
Muswell Hill, N10 3HN

Title
EXISTING DRAWINGS
GROUND FLOOR PLAN

Date: 27.03.2023


Date:	27.06.2020
Scale:	1:100@A3

Drawing No. 4D-378 E 01

Drawn by : MAX

Rev:



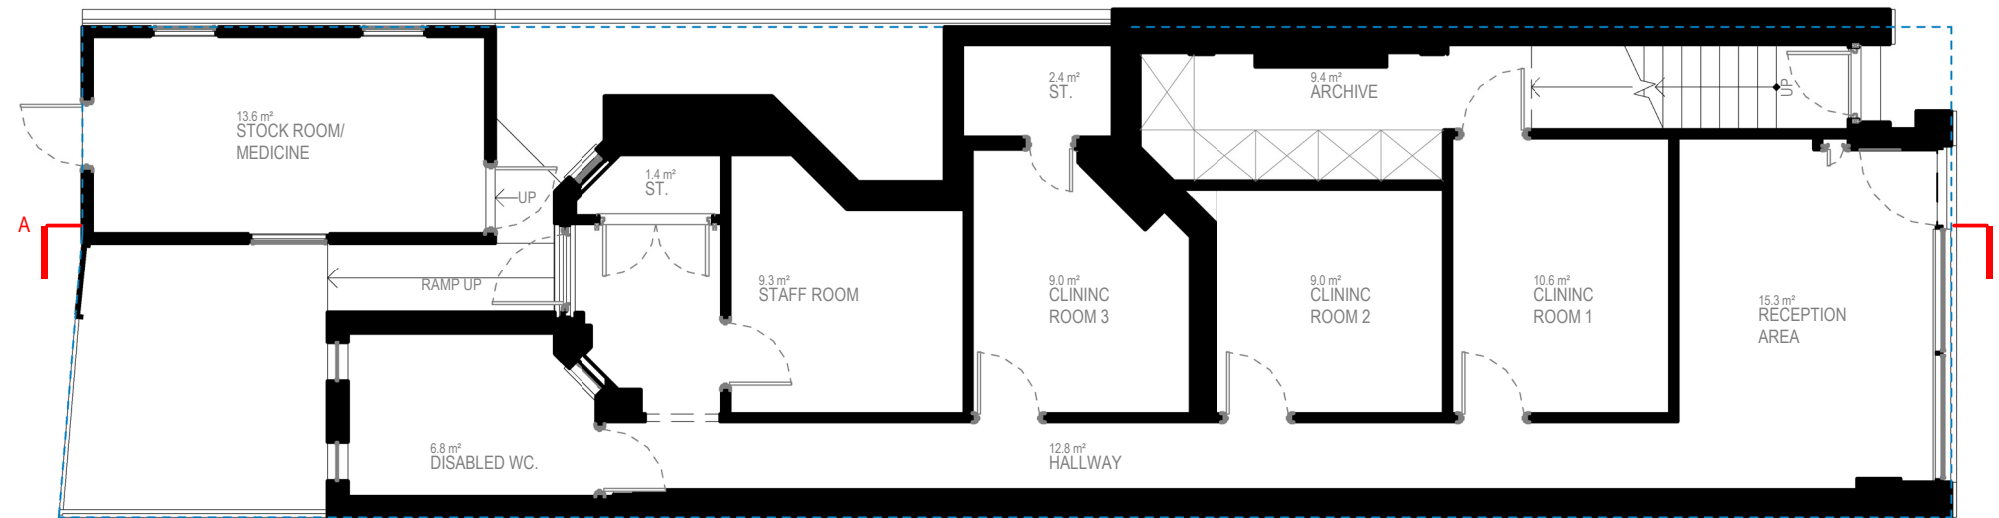

Written dimensions to be taken in preferences to scaled dimensions. The Contractor is responsible for checking all dimensions before work starts.

All work is to be carried out to the requirements, and to the satisfaction of the Local Authority.
These drawings are for planning purposes only

Any discrepancies to be brought to the attention of 4D Planning Consultants immediately.

Description

Rev	Date	Description	by	chk

4D PLANNING™
Chartered Town Planners & Architectural Technicians

Architecture | Town Planning

T: 0203 1500 183 www.GetMePlanning.com

www.GetMePlanning.com

Client
Mr Shakil Alam

Project
120 Fortis Green Road,
Muswell Hill, N10 3HN

Title
**PROPOSED DRAWINGS
GROUND FLOOR PLAN**

Date: 27.03.2023	Rev:
Scale: 1:100@A3	REV A
Drawing No.4D-378 P 01	07.08.2023
Drawn by : MAX	



FRONT ELEVATION


1 : 50



FRONT ELEVATION



REAR ELEVATION

 

Written dimensions to be taken in preferences to scaled dimensions. The Contractor is responsible for checking all dimensions before work starts.

All work is to be carried out to the requirements, and to the satisfaction of the Local Authority. These drawings are for planning purposes only

Any discrepancies to be brought to the attention of 4D Planning Consultants immediately.

Description

Rev	Date	Description	by	chk

4D PLANNING™

Chartered Town Planners & Architectural Technicians

Architecture | Town Planning

T: 0203 1500 183 www.GetMePlanning.com

www.GetMePlanning.com

Client
Mr Shakil Alam

Project
**120 Fortis Green Road,
Muswell Hill, N10 3HN**

Title
**EXISTING DRAWINGS
ELEVATIONS**

Date: 27.03.2023

Scale: 1:100@A3

Drawing No.4D-378 **E 02**


Drawn by : MAX

Rev:




FRONT ELEVATION

1 : 50

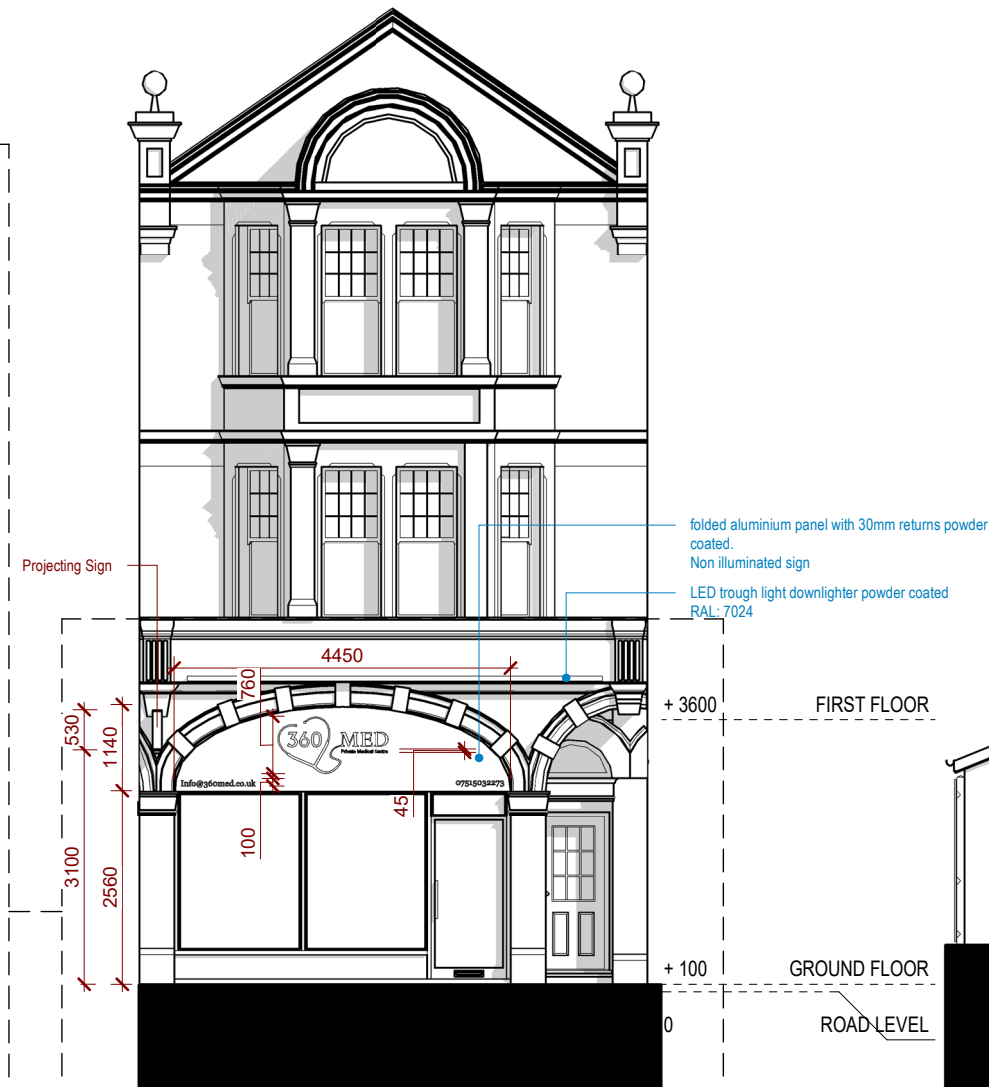

FRONT ELEVATION

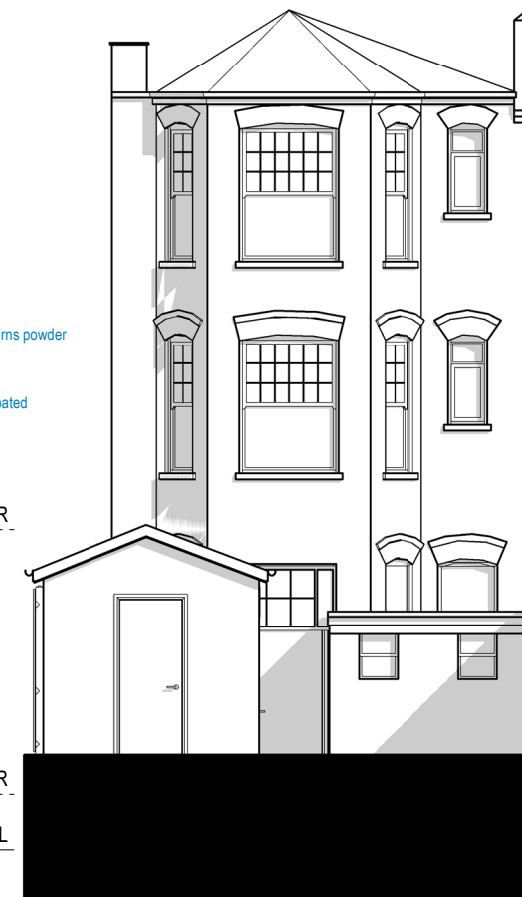

REAR ELEVATION



Written dimensions to be taken in preferences to scaled dimensions. The Contractor is responsible for checking all dimensions before work starts.

All work is to be carried out to the requirements, and to the satisfaction of the Local Authority. These drawings are for planning purposes only

Any discrepancies to be brought to the attention of 4D Planning Consultants immediately.

Description

Rev	Date	Description	by	chk

4D PLANNING™

Chartered Town Planners & Architectural Technicians

Architecture | Town Planning

T: 0203 1500 183 www.GetMePlanning.com


www.GetMePlanning.com

Client
Mr Shakil Alam

Project
120 Fortis Green Road,
Muswell Hill, N10 3HN


Title
**PROPOSED DRAWINGS
ELEVATIONS**

Date: 27.03.2023	Rev:
Scale: 1:100@A3	REV A
Drawing No.4D-378 P 02	07.08.2023
Drawn by : MAX	

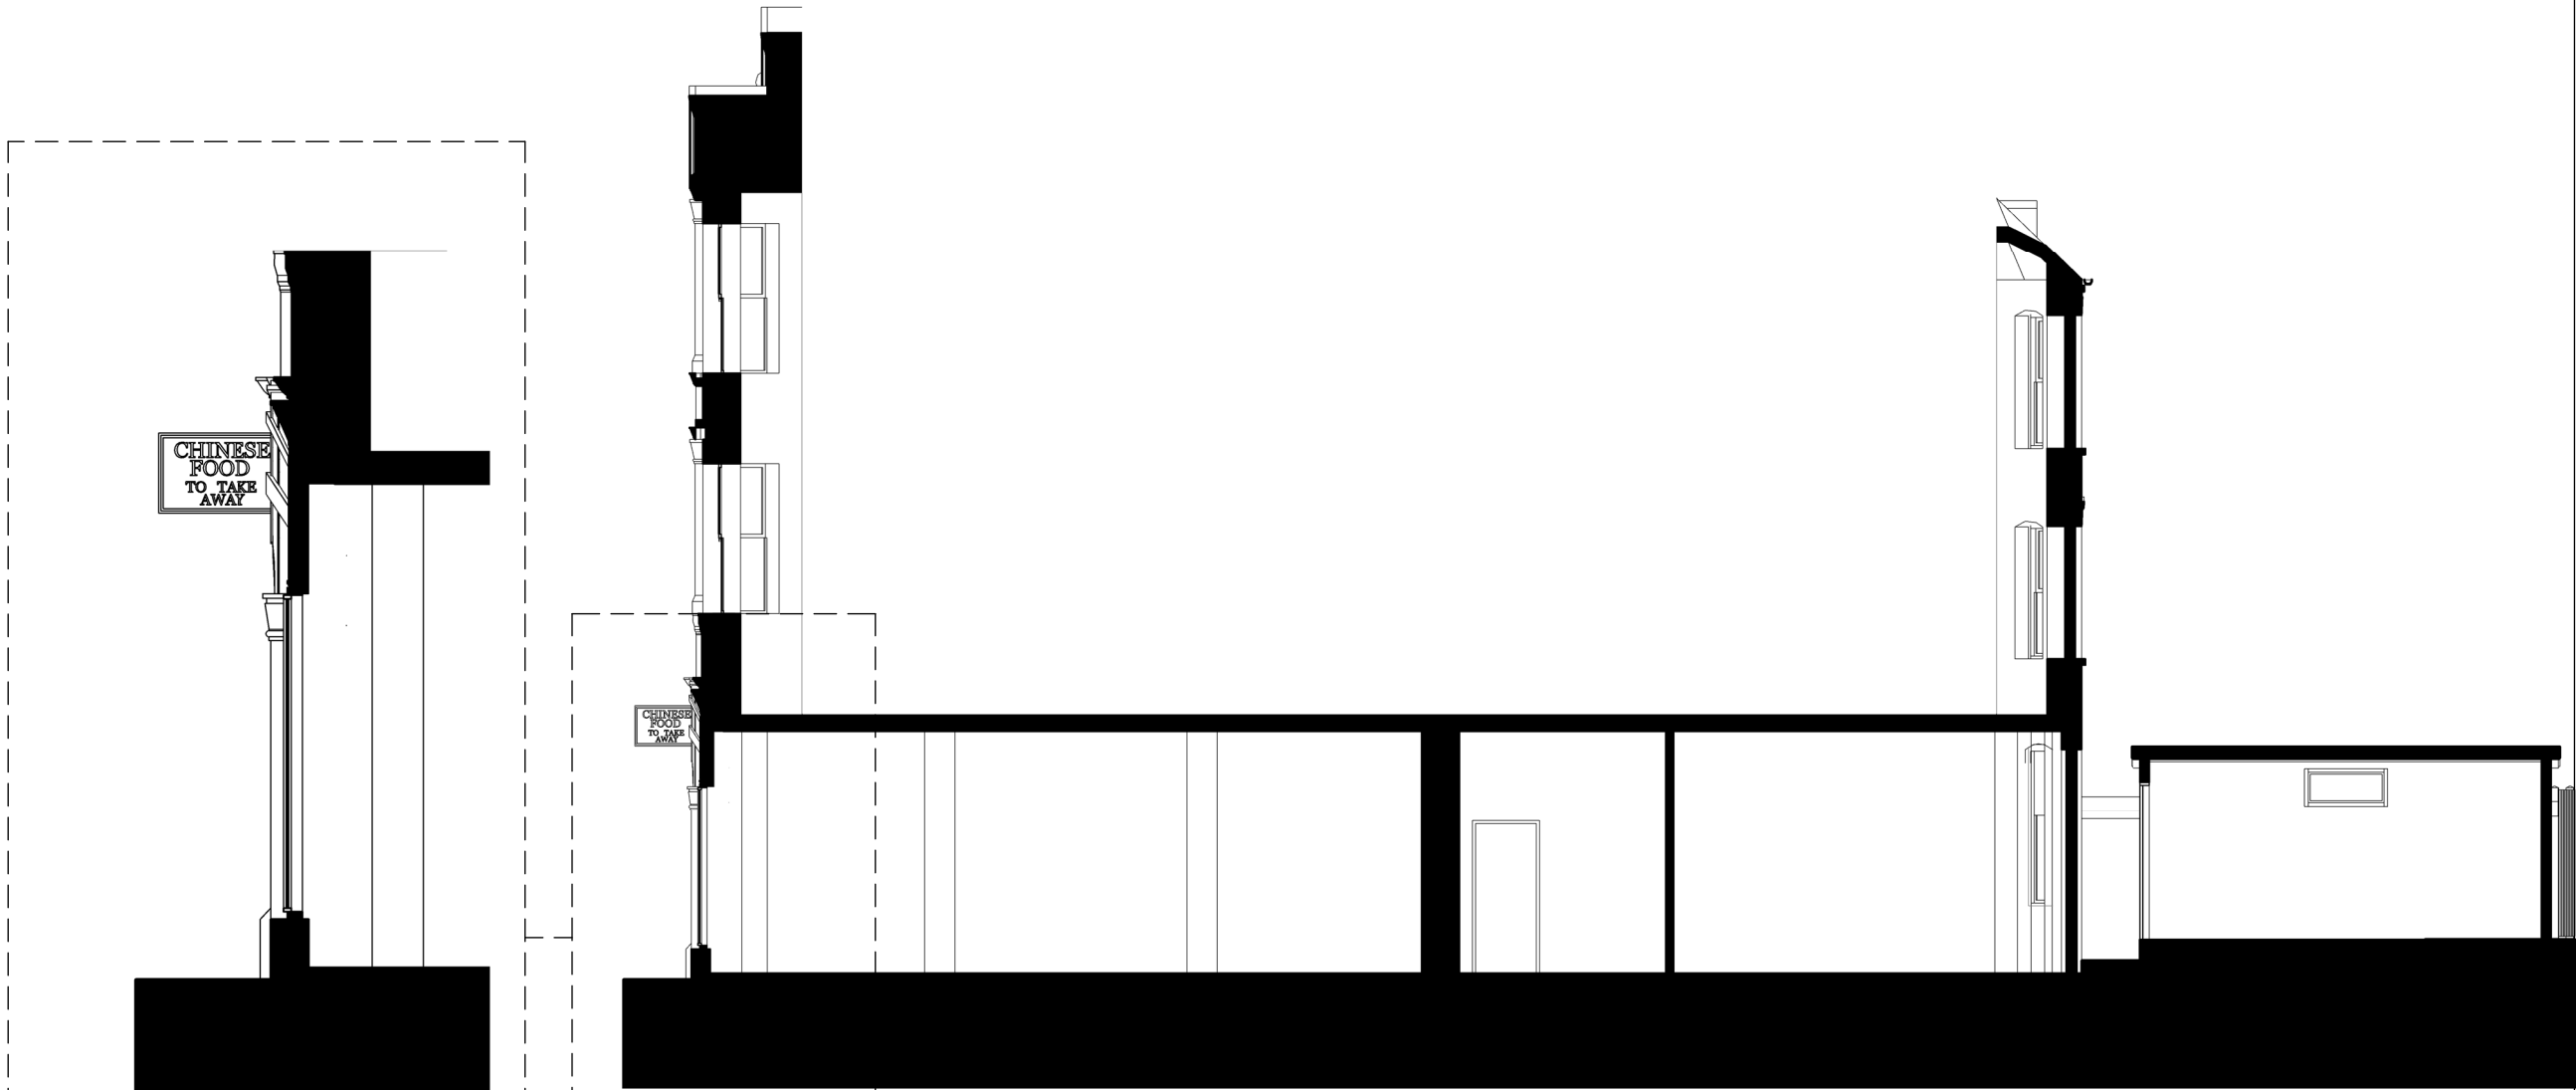

SECTION AA
1 : 50

SECTION AA

 

Written dimensions to be taken in preferences to scaled dimensions. The Contractor is responsible for checking all dimensions before work starts.

All work is to be carried out to the requirements, and to the satisfaction of the Local Authority.
These drawings are for planning purposes only

Any discrepancies to be brought to the attention of 4D Planning Consultants immediately.

Description

Rev	Date	Description	by	chk

4D PLANNING™
Chartered Town Planners & Architectural Technicians

Architecture | Town Planning

T: 0203 1500 183 www.GetMePlanning.com

www.GetMePlanning.com

Client
Mr Shakil Alam

Project
120 Fortis Green Road,
Muswell Hill, N10 3HN

Title
EXISTING DRAWINGS
SECTIONS

Date: 27.03.2023	Rev:
Scale: 1:100@A3	
Drawing No.4D-378 E 03	
Drawn by : MAX	

Any discrepancies to be brought to the attention of 4D Planning Consultants immediately.

Rev	Date	Description	by	chk

Chartered Town Planners & Architectural Technicians

T: 0203 1500 183 www.GetMePlanning.com


Client
Mr Shakil Alam

Project
120 Fortis Green Road,
Muswell Hill, N10 3HN

Title
PROPOSED DRAWINGS
SECTIONS

Drawn by : MAX

REV A
07.08.2023

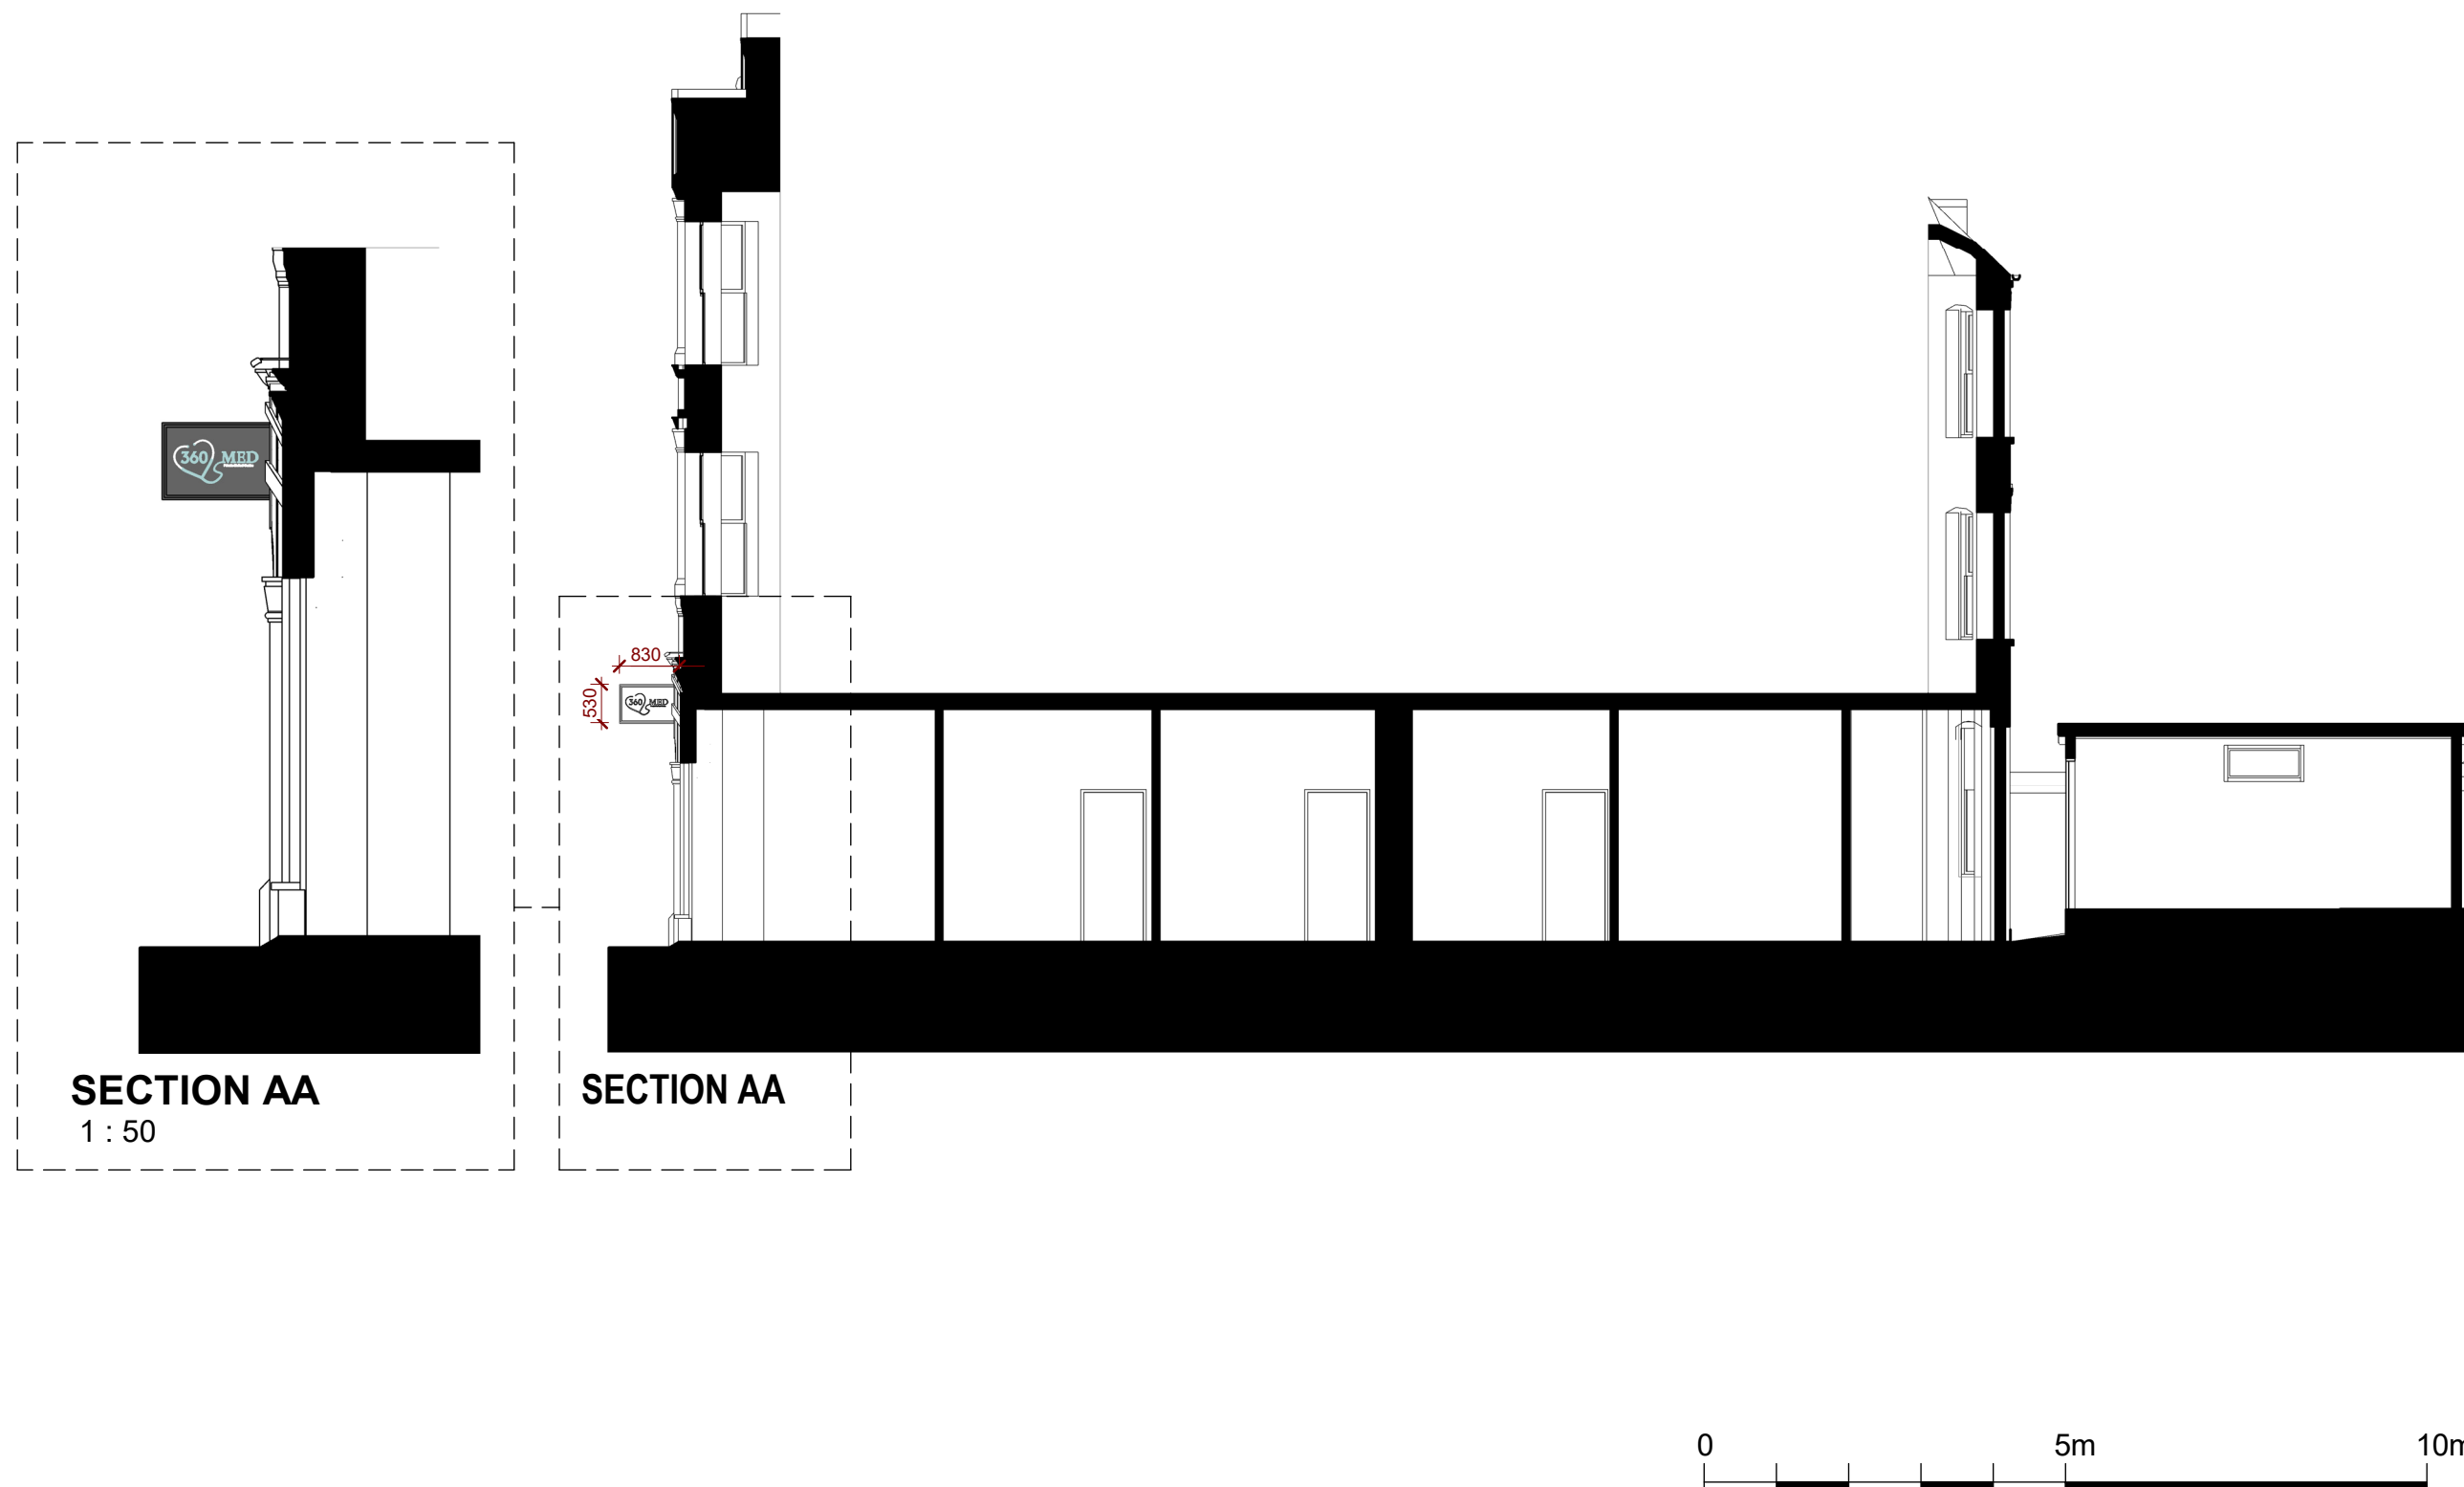



Written dimensions to be taken in preferences to scaled dimensions. The Contractor is responsible for checking all dimensions before work starts.

All work is to be carried out to the requirements, and to the satisfaction of the Local Authority.
These drawings are for planning purposes only

Any discrepancies to be brought to the attention of 4D Planning Consultants immediately.

Description

Rev	Date	Description	by	chk

4D PLANNING™
Chartered Town Planners & Architectural Technicians

Architecture | Town Planning

T: 0203 1500 183 www.GetMePlanning.com

www.GetMePlanning.com

Client
Mr Shakil Alam

Project
120 Fortis Green Road,
Muswell Hill, N10 3HN

Title EXISTING DRAWINGS ISOMETRIC VIEW	
Date: 27.03.2023	Rev:
Scale:	
Drawing No.4D-378 E 04	
Drawn by : MAX	



Written dimensions to be taken in preferences to scaled dimensions. The Contractor is responsible for checking all dimensions before work starts.

All work is to be carried out to the requirements, and to the satisfaction of the Local Authority.

These drawings are for planning purposes only

Any discrepancies to be brought to the attention of 4D Planning Consultants immediately.

Description

Rev	Date	Description	by	chk

4D PLANNING™
Chartered Town Planners & Architectural Technicians

Architecture | Town Planning
T: 0203 1500 183 www.GetMePlanning.com

www.GetMePlanning.com

Client
Mr Shakil Alam

Project
120 Fortis Green Road,
Muswell Hill, N10 3HN

Title
PROPOSED DRAWINGS
ISOMETRIC VIEW

Date: 27.03.2023	Rev:
Scale:	REV A 07.08.2023
Drawing No.4D-378 P 04	
Drawn by : MAX	