





	BRICK WALLS
	WALLS
	GROUND
	ROOF TILING
	SITE BOUNDARY
	BUILDING BOUNDARY
	WALL UNDER

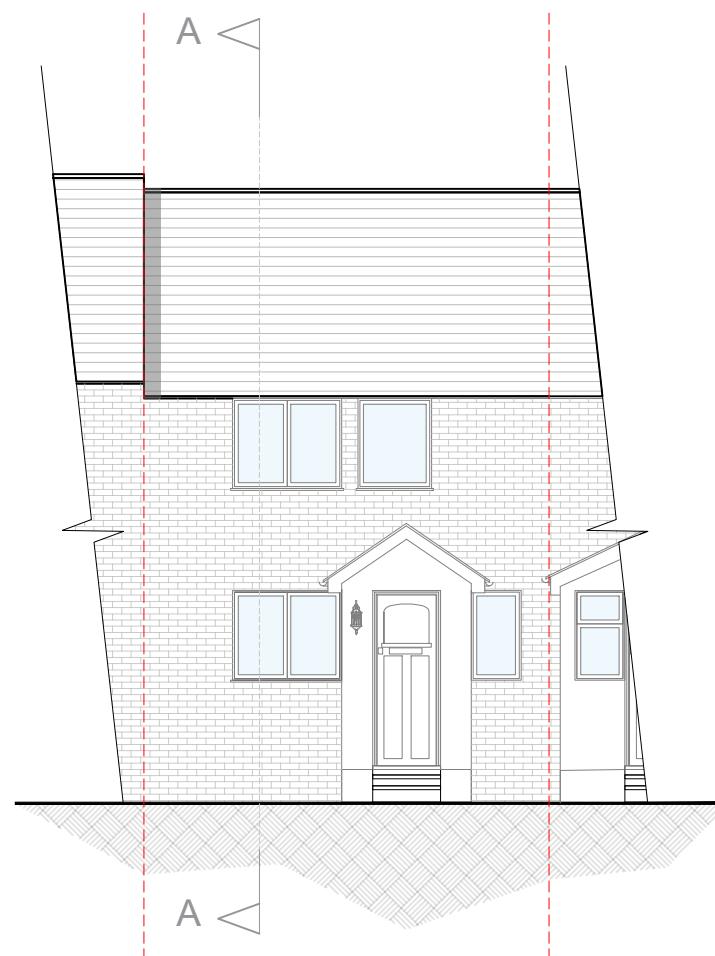

07 PROPOSED FRONT ELEVATION

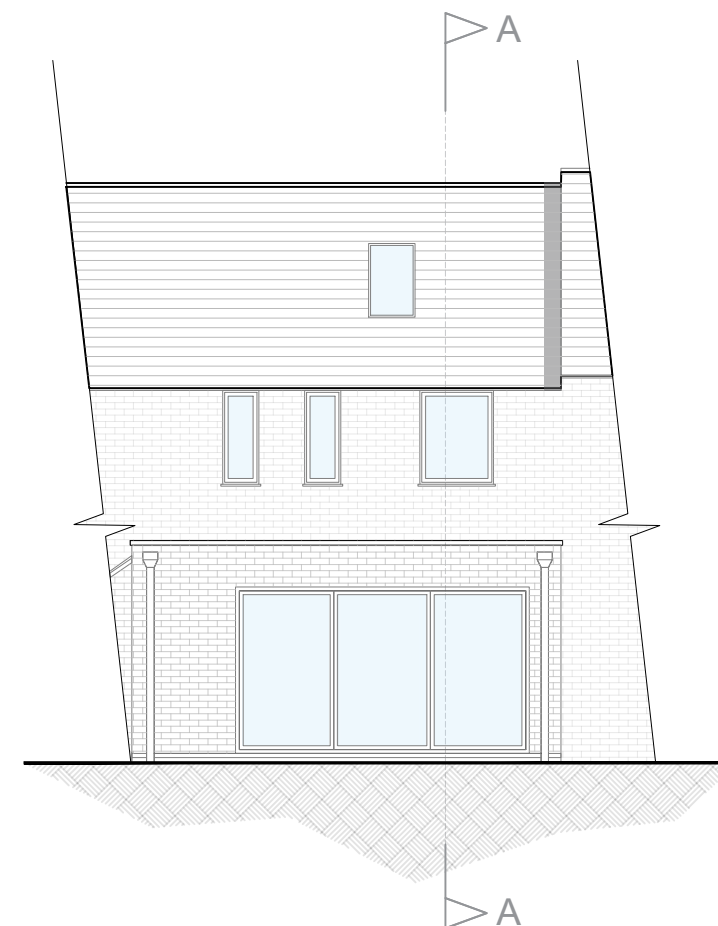

08 PROPOSED REAR ELEVATION

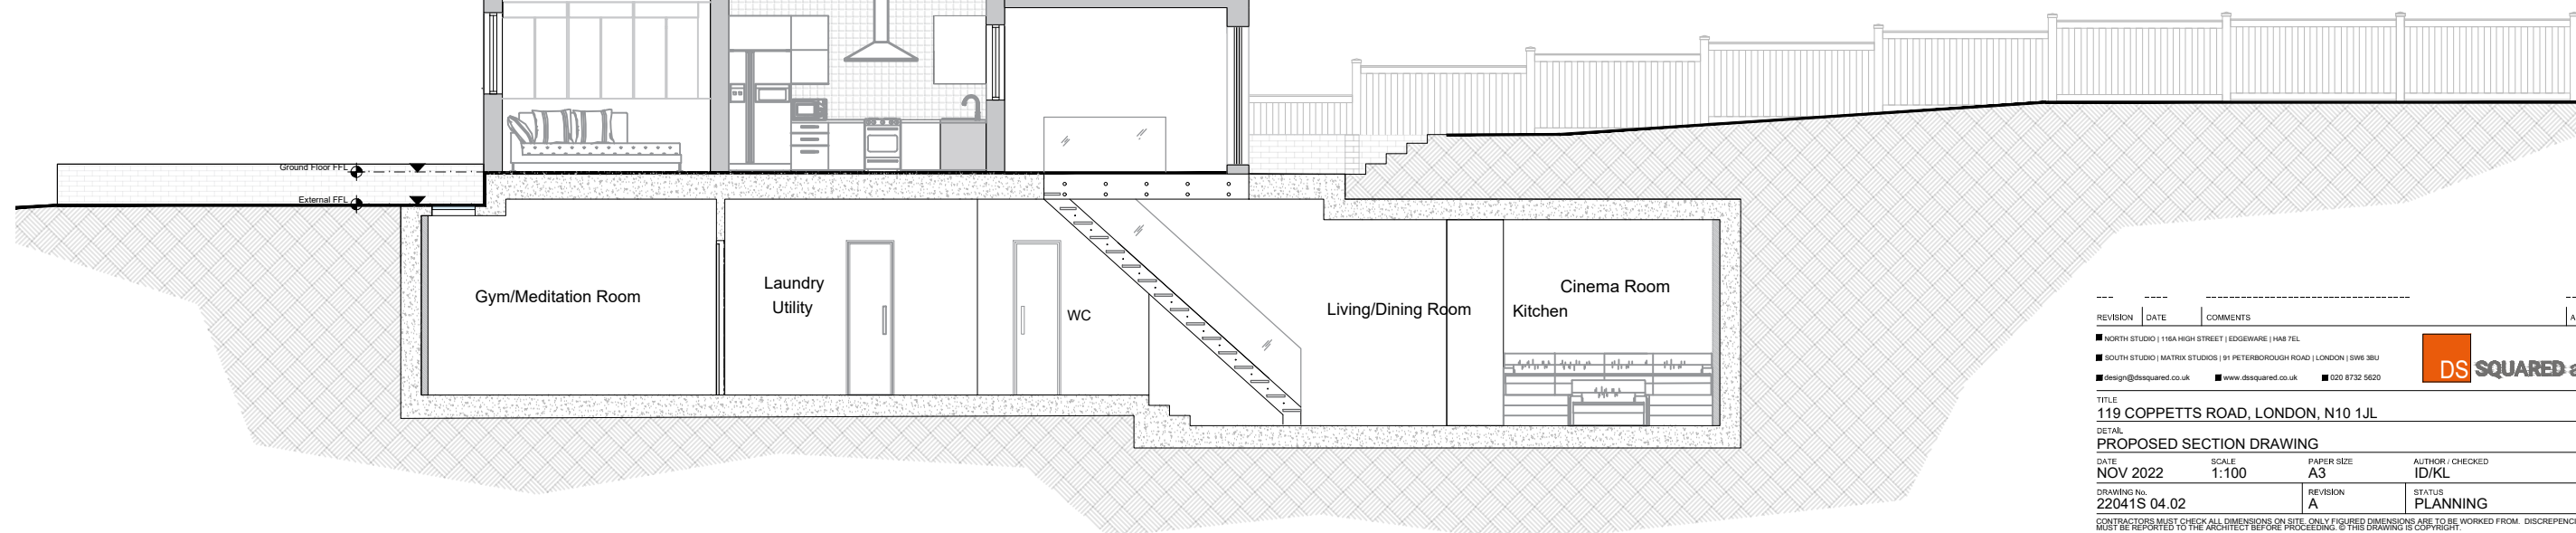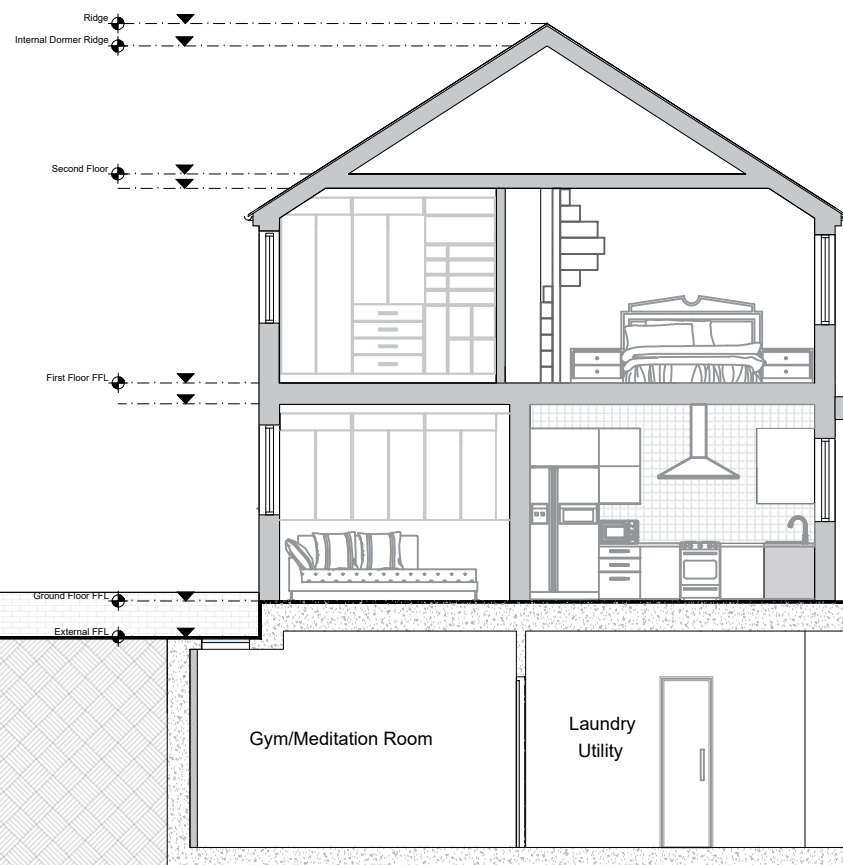

01 PROPOSED SECTION

REVISION

DATE

COMMENTS

AUTHOR / CHECKED

■ NORTH STUDIO | 116A HIGH STREET | EDGEWARE | H4B 7EL

■ SOUTH STUDIO | MATRIX STUDIOS | 91 PETERBOROUGH ROAD | LONDON | SW6 3BU

■ design@dsquared.co.uk ■ www.dsquared.co.uk ■ 020 8732 5620

DS

SQUARED architect

TITLE

119 COPPETTS ROAD, LONDON, N10 1JL

DETAIL

PROPOSED SECTION DRAWING

DATE	SCALE	PAPER SIZE	AUTHOR / CHECKED
NOV 2022	1:100	A3	ID/KL
DRAWING NO.	REVISION	STATUS	
22041S 04.02	A	PLANNING	

CONTRACTORS MUST CHECK ALL DIMENSIONS ON SITE. ONLY FIGURED DIMENSIONS ARE TO BE WORKED FROM. DISCREPANCIES MUST BE REPORTED TO THE ARCHITECT BEFORE PROCEEDING. © THIS DRAWING IS COPYRIGHT

SCALE BAR				
m	0.5	2.5	5	7.5