




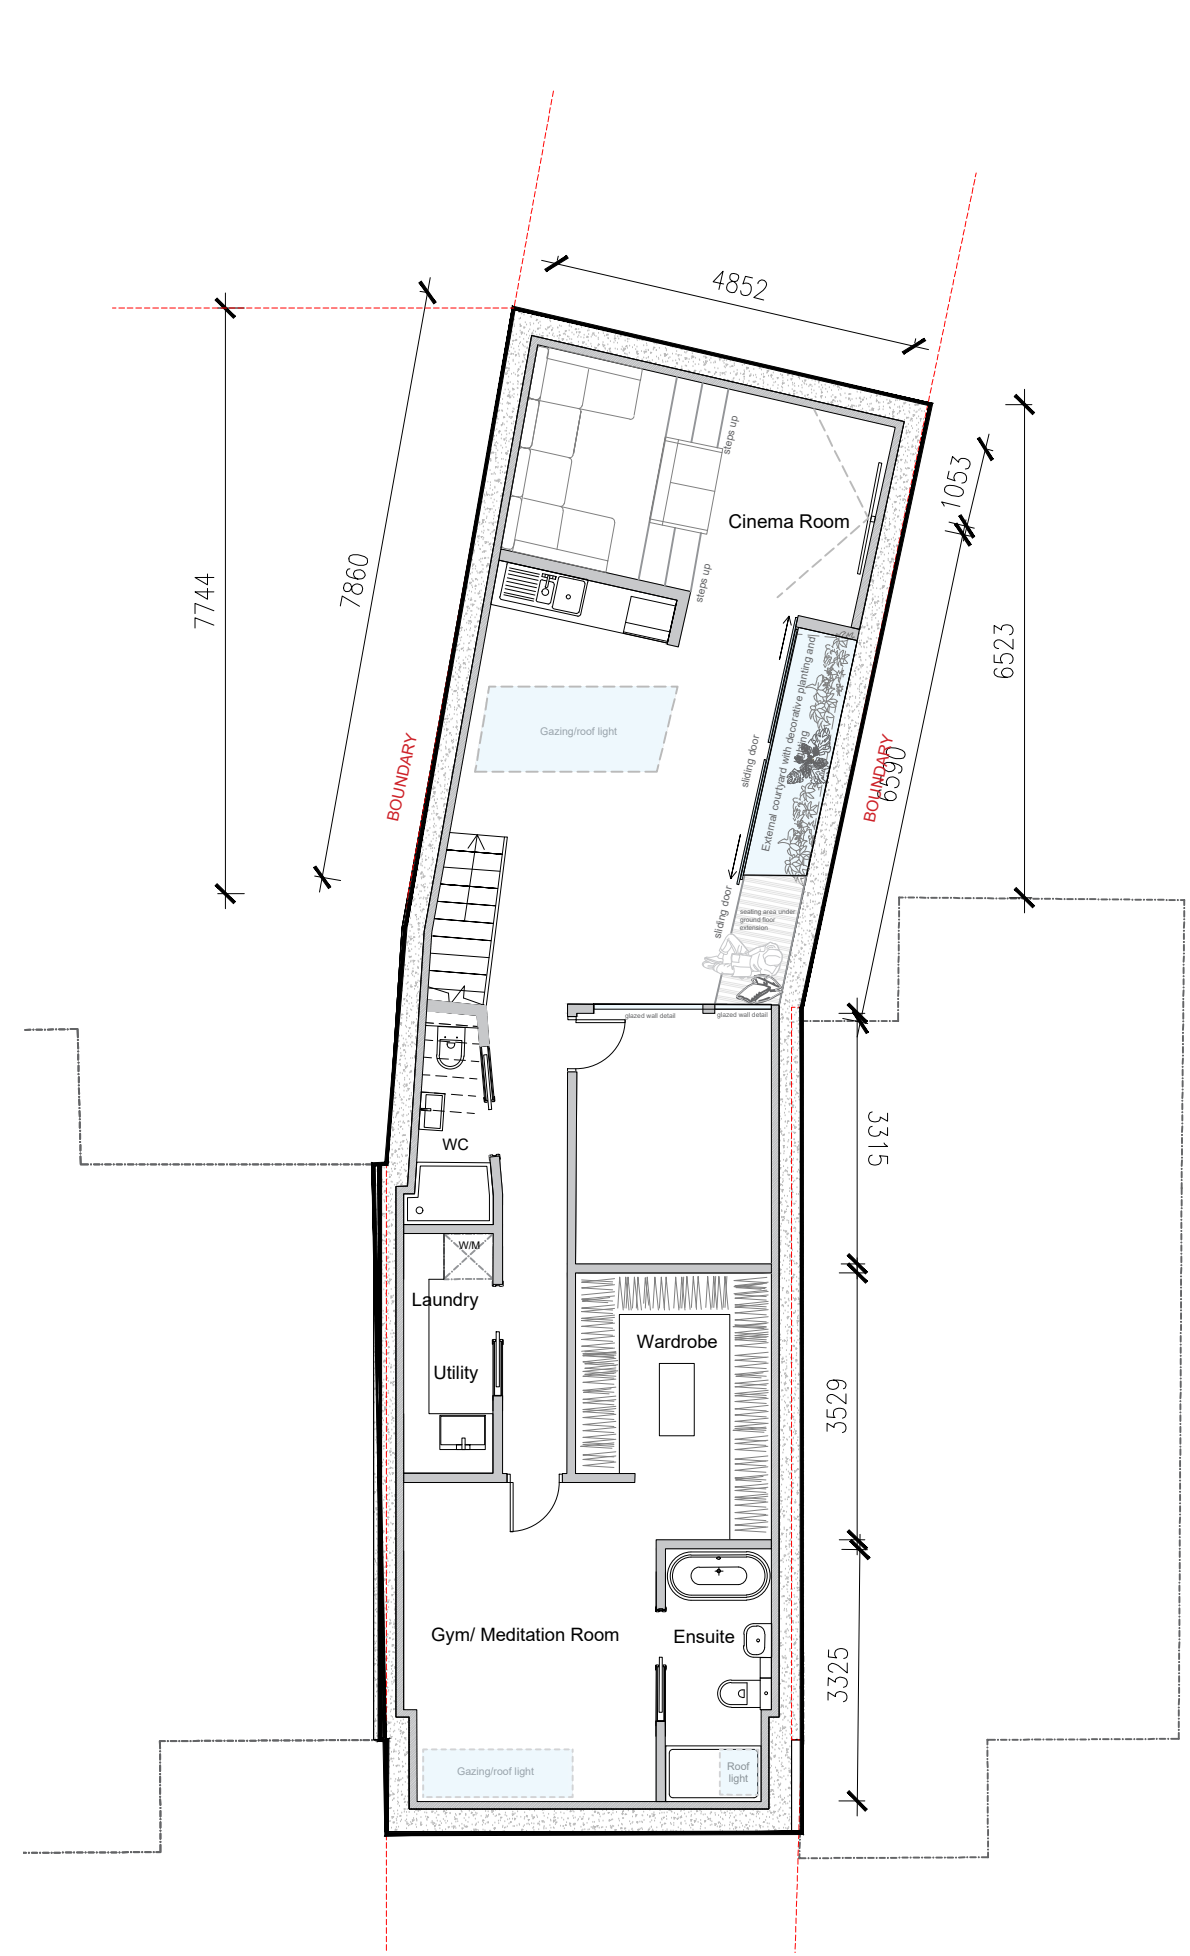


01 PROPOSED BASEMENT
SCALE: 1:100

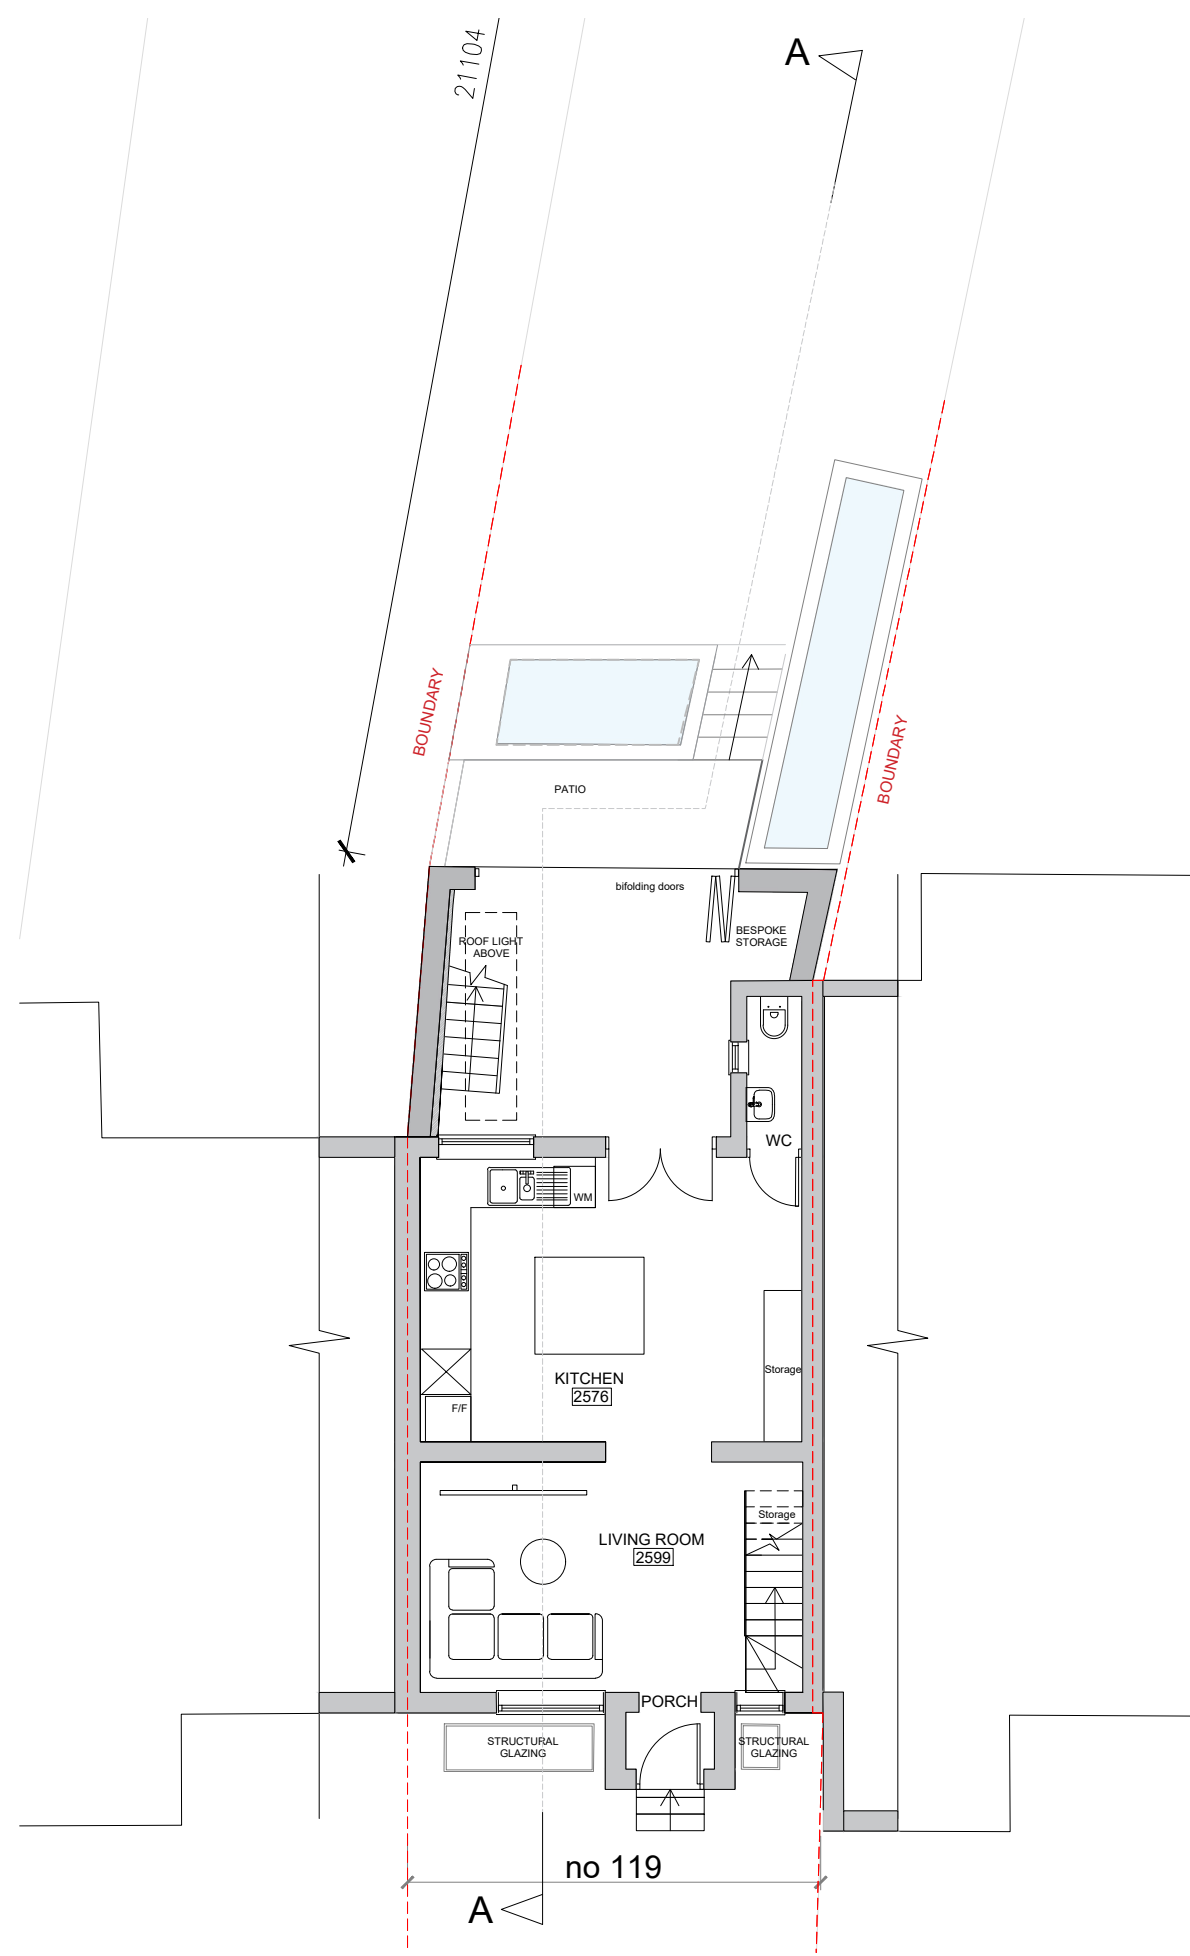


02 PROPOSED GROUND FLOOR PLAN
SCALE: 1:100

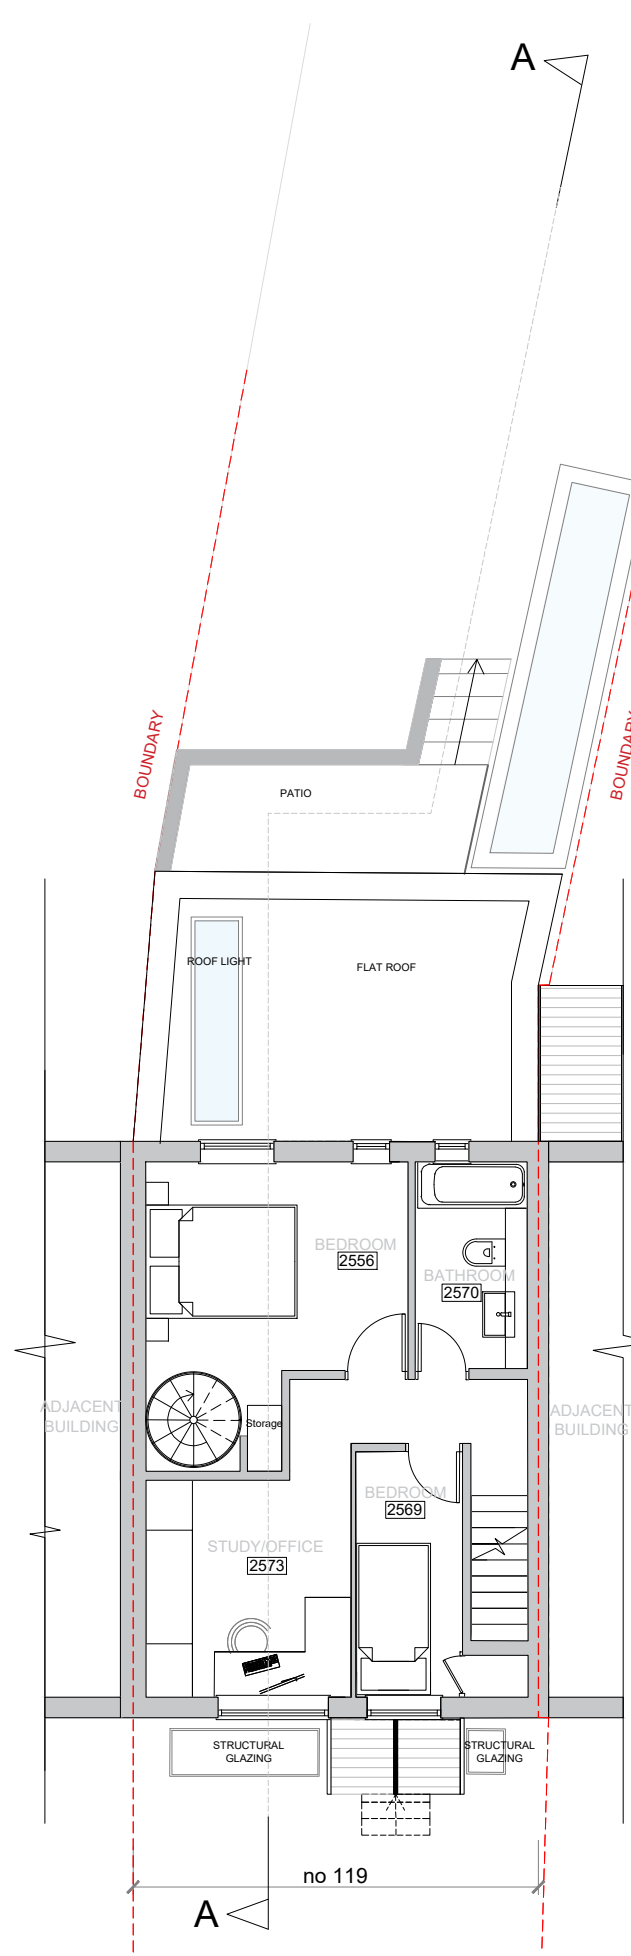


03 PROPOSED FIRST FLOOR PLAN
SCALE: 1:100

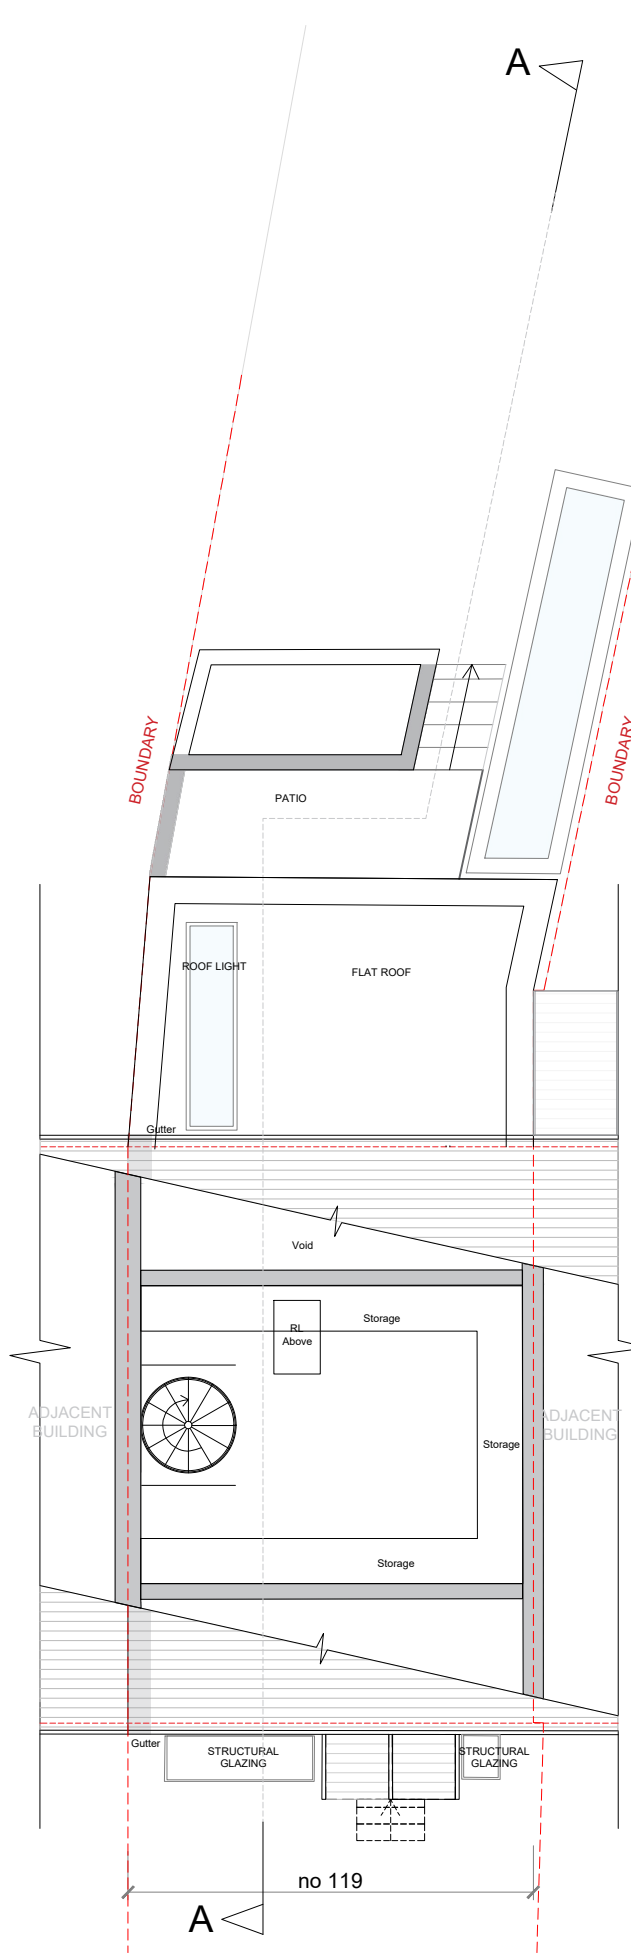


04 PROPOSED SECOND FLOOR PLAN
SCALE: 1:100

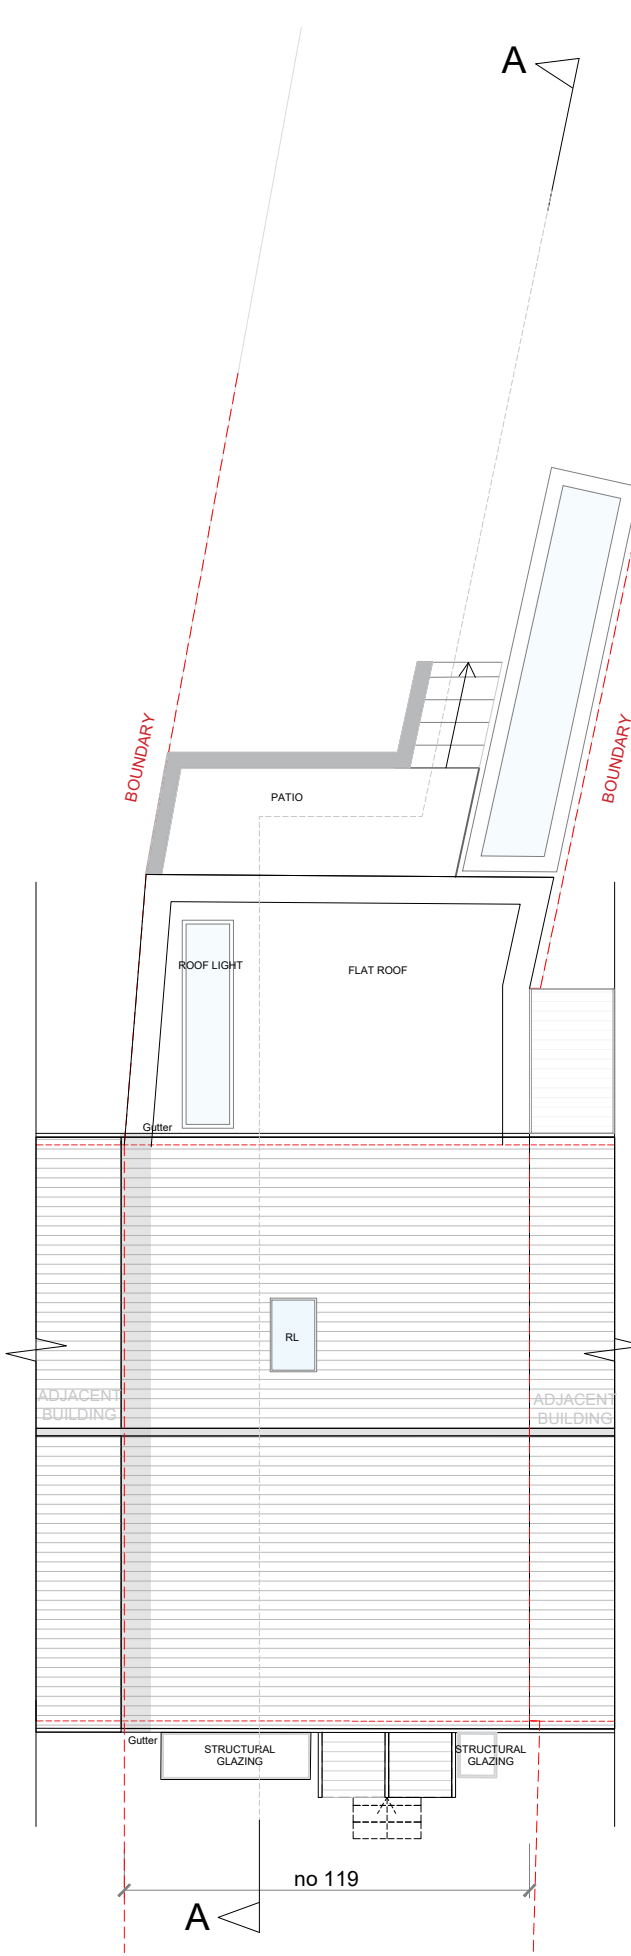


05 PROPOSED ROOF PLAN
SCALE: 1:100

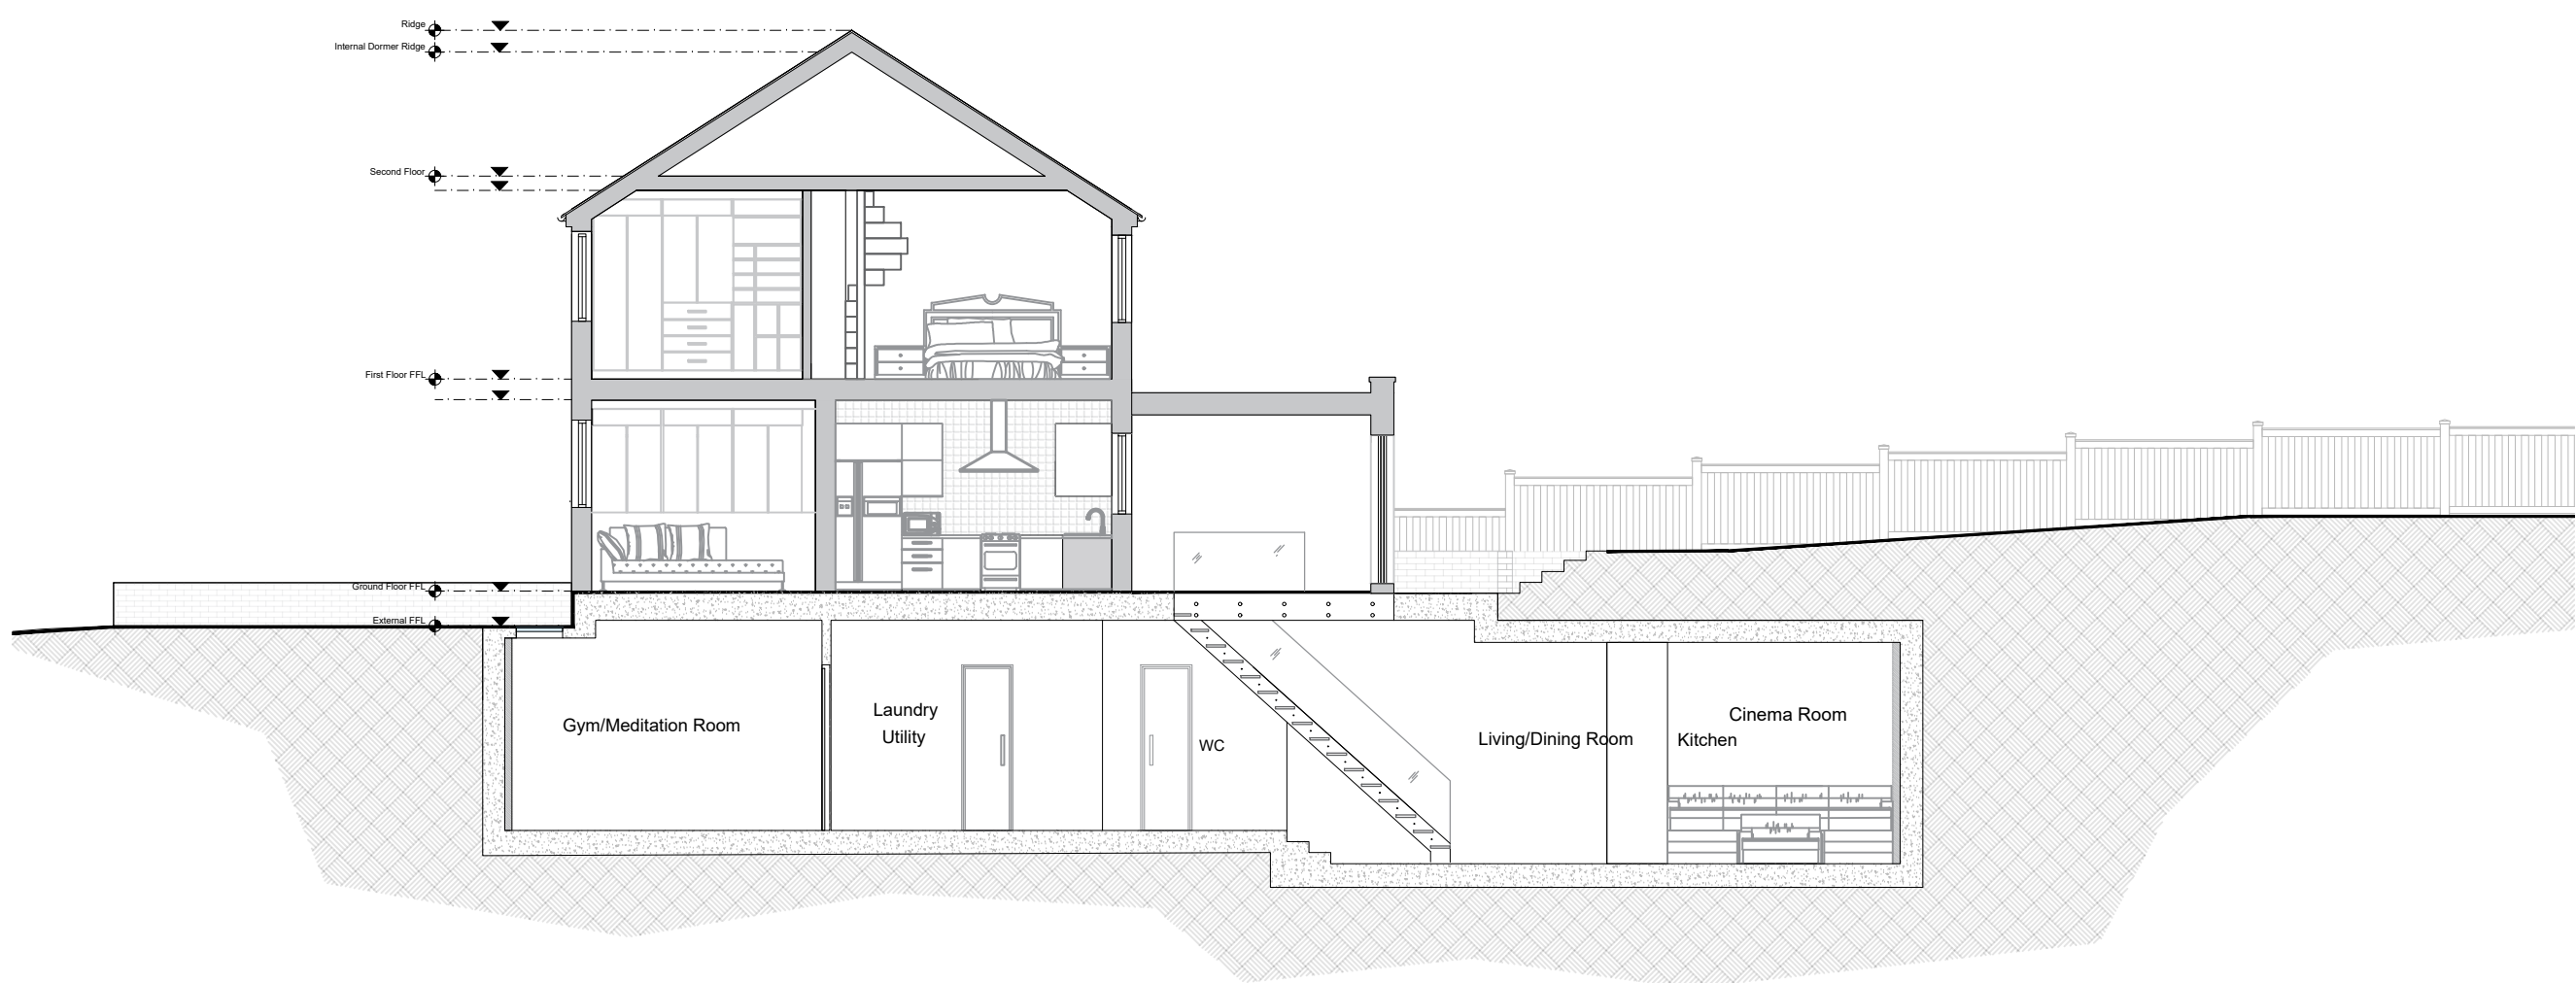

06 PROPOSED SECTION
SCALE: 1:100

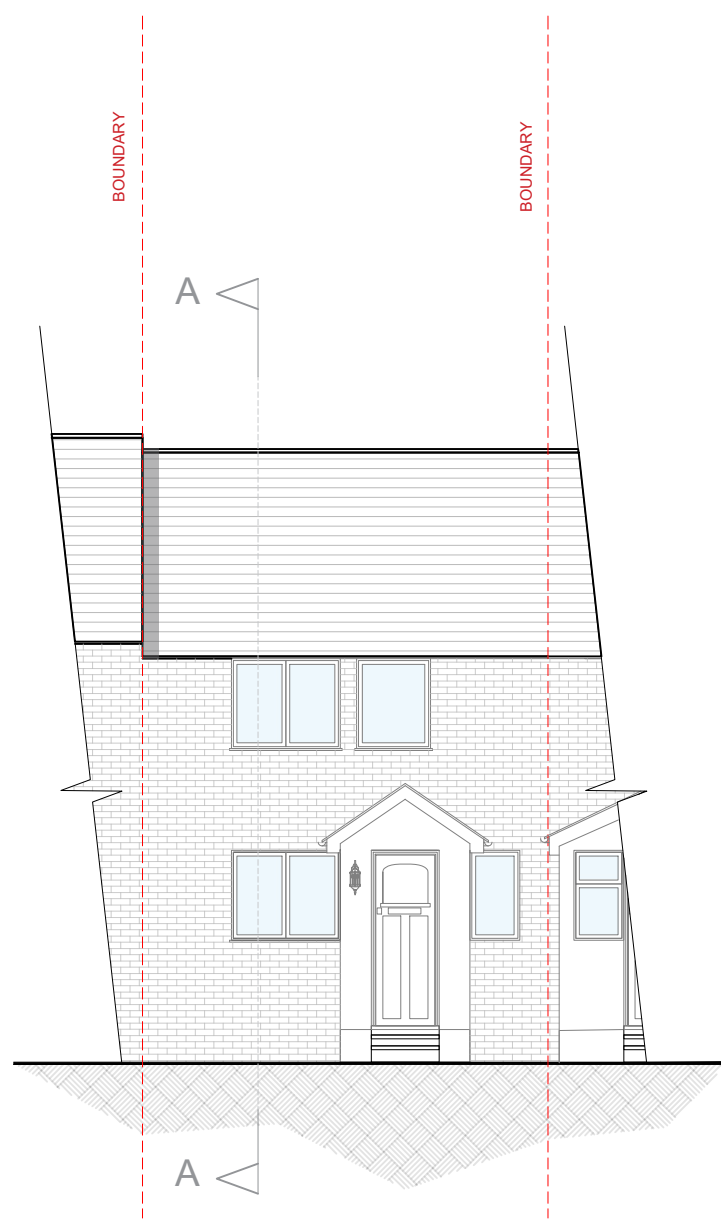

07 PROPOSED FRONT ELEVATION
SCALE: 1:100

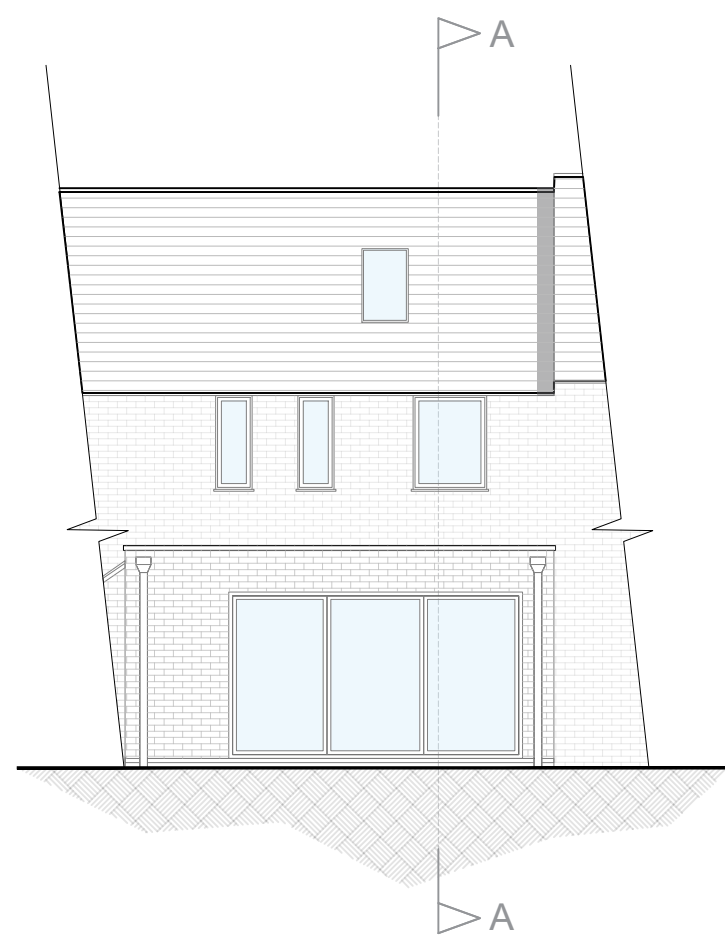

08 PROPOSED REAR ELEVATION
SCALE: 1:100



09 SITE LOCATION PLAN
SCALE: 1:1250

KEY	
	BRICK WALLS
	WALLS
	GROUND
	ROOF TILING
	SITE BOUNDARY
	BUILDING BOUNDARY
	WALL UNDER

REVISION	DATE	COMMENTS	AUTHOR / CHECKED
1	NOV 2022	119 COPPETTS ROAD, LONDON, N10 1JL	ID/KL
2	NOV 2022	119 COPPETTS ROAD, LONDON, N10 1JL	ID/KL
