



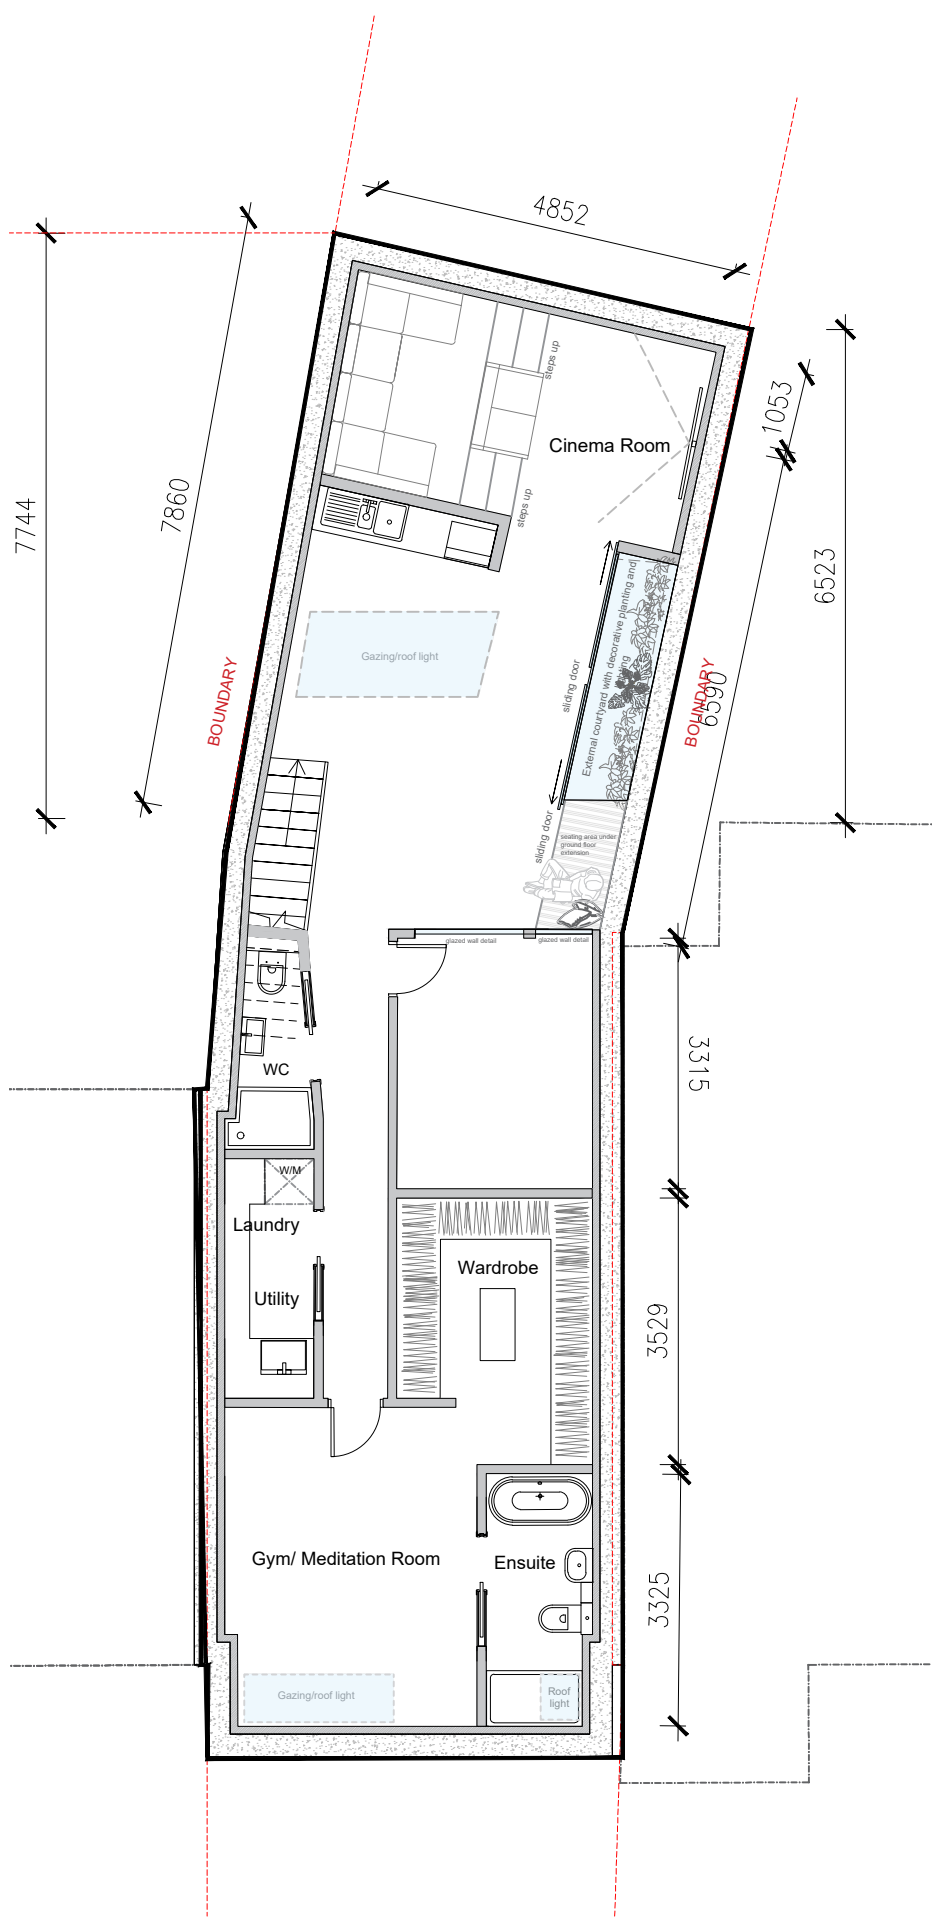

01 PROPOSED BASEMENT
SCALE: 1:100

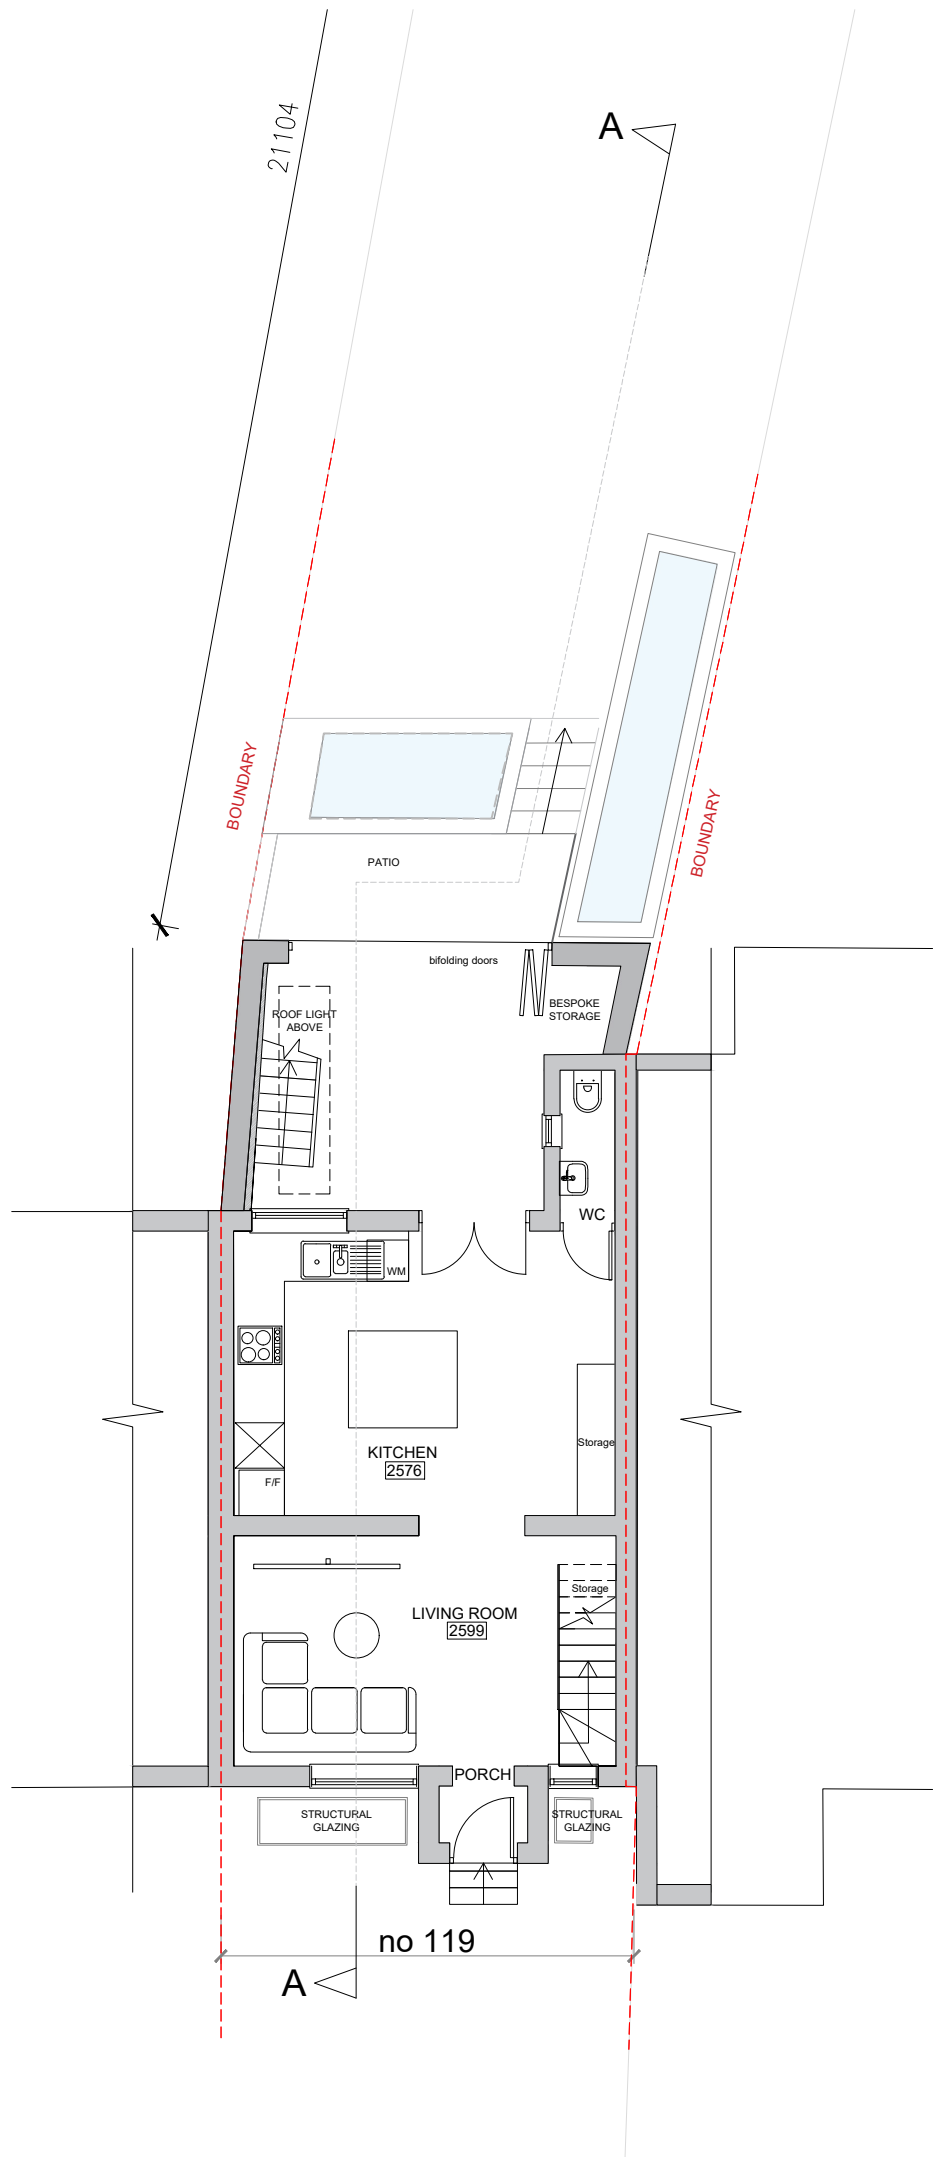

02 PROPOSED GROUND FLOOR PLAN
SCALE: 1:100

KEY

	BRICK WALLS
	WALLS
	GROUND
	ROOF TILING
	SITE BOUNDARY
	BUILDING BOUNDARY
	WALL UNDER

REVISION	DATE	COMMENTS	AUTHOR / CHECKED
■ NORTH STUDIO 115A HIGH STREET EDGEMWARE HA8 7EL			
■ SOUTH STUDIO MATRIX STUDIOS 91 PETERBOROUGH ROAD LONDON SW6 3BU			
■ design@dsquared.co.uk ■ www.dsquared.co.uk ■ 020 8732 5820			
DS SQUARED architects			
TITLE			
119 COPPETTS ROAD			
DETAIL			
PROPOSED BASEMENT AND GF PLAN			
DATE	SCALE	PAPER SIZE	AUTHOR / CHECKED
NOV 2022	1:100	A3	ID/KL
DRAWING No.	REVISION	STATUS	
22041S 02.03	A	PLANNING	
CONTRACTORS MUST CHECK ALL DIMENSIONS ON SITE. ONLY FIGURED DIMENSIONS ARE TO BE WORKED FROM. DISCREPANCIES MUST BE REPORTED TO THE ARCHITECT BEFORE PROCEEDING. © THIS DRAWING IS COPYRIGHT.			
SCALE			
1:100			
m	0.5	2.5	5 7.5