


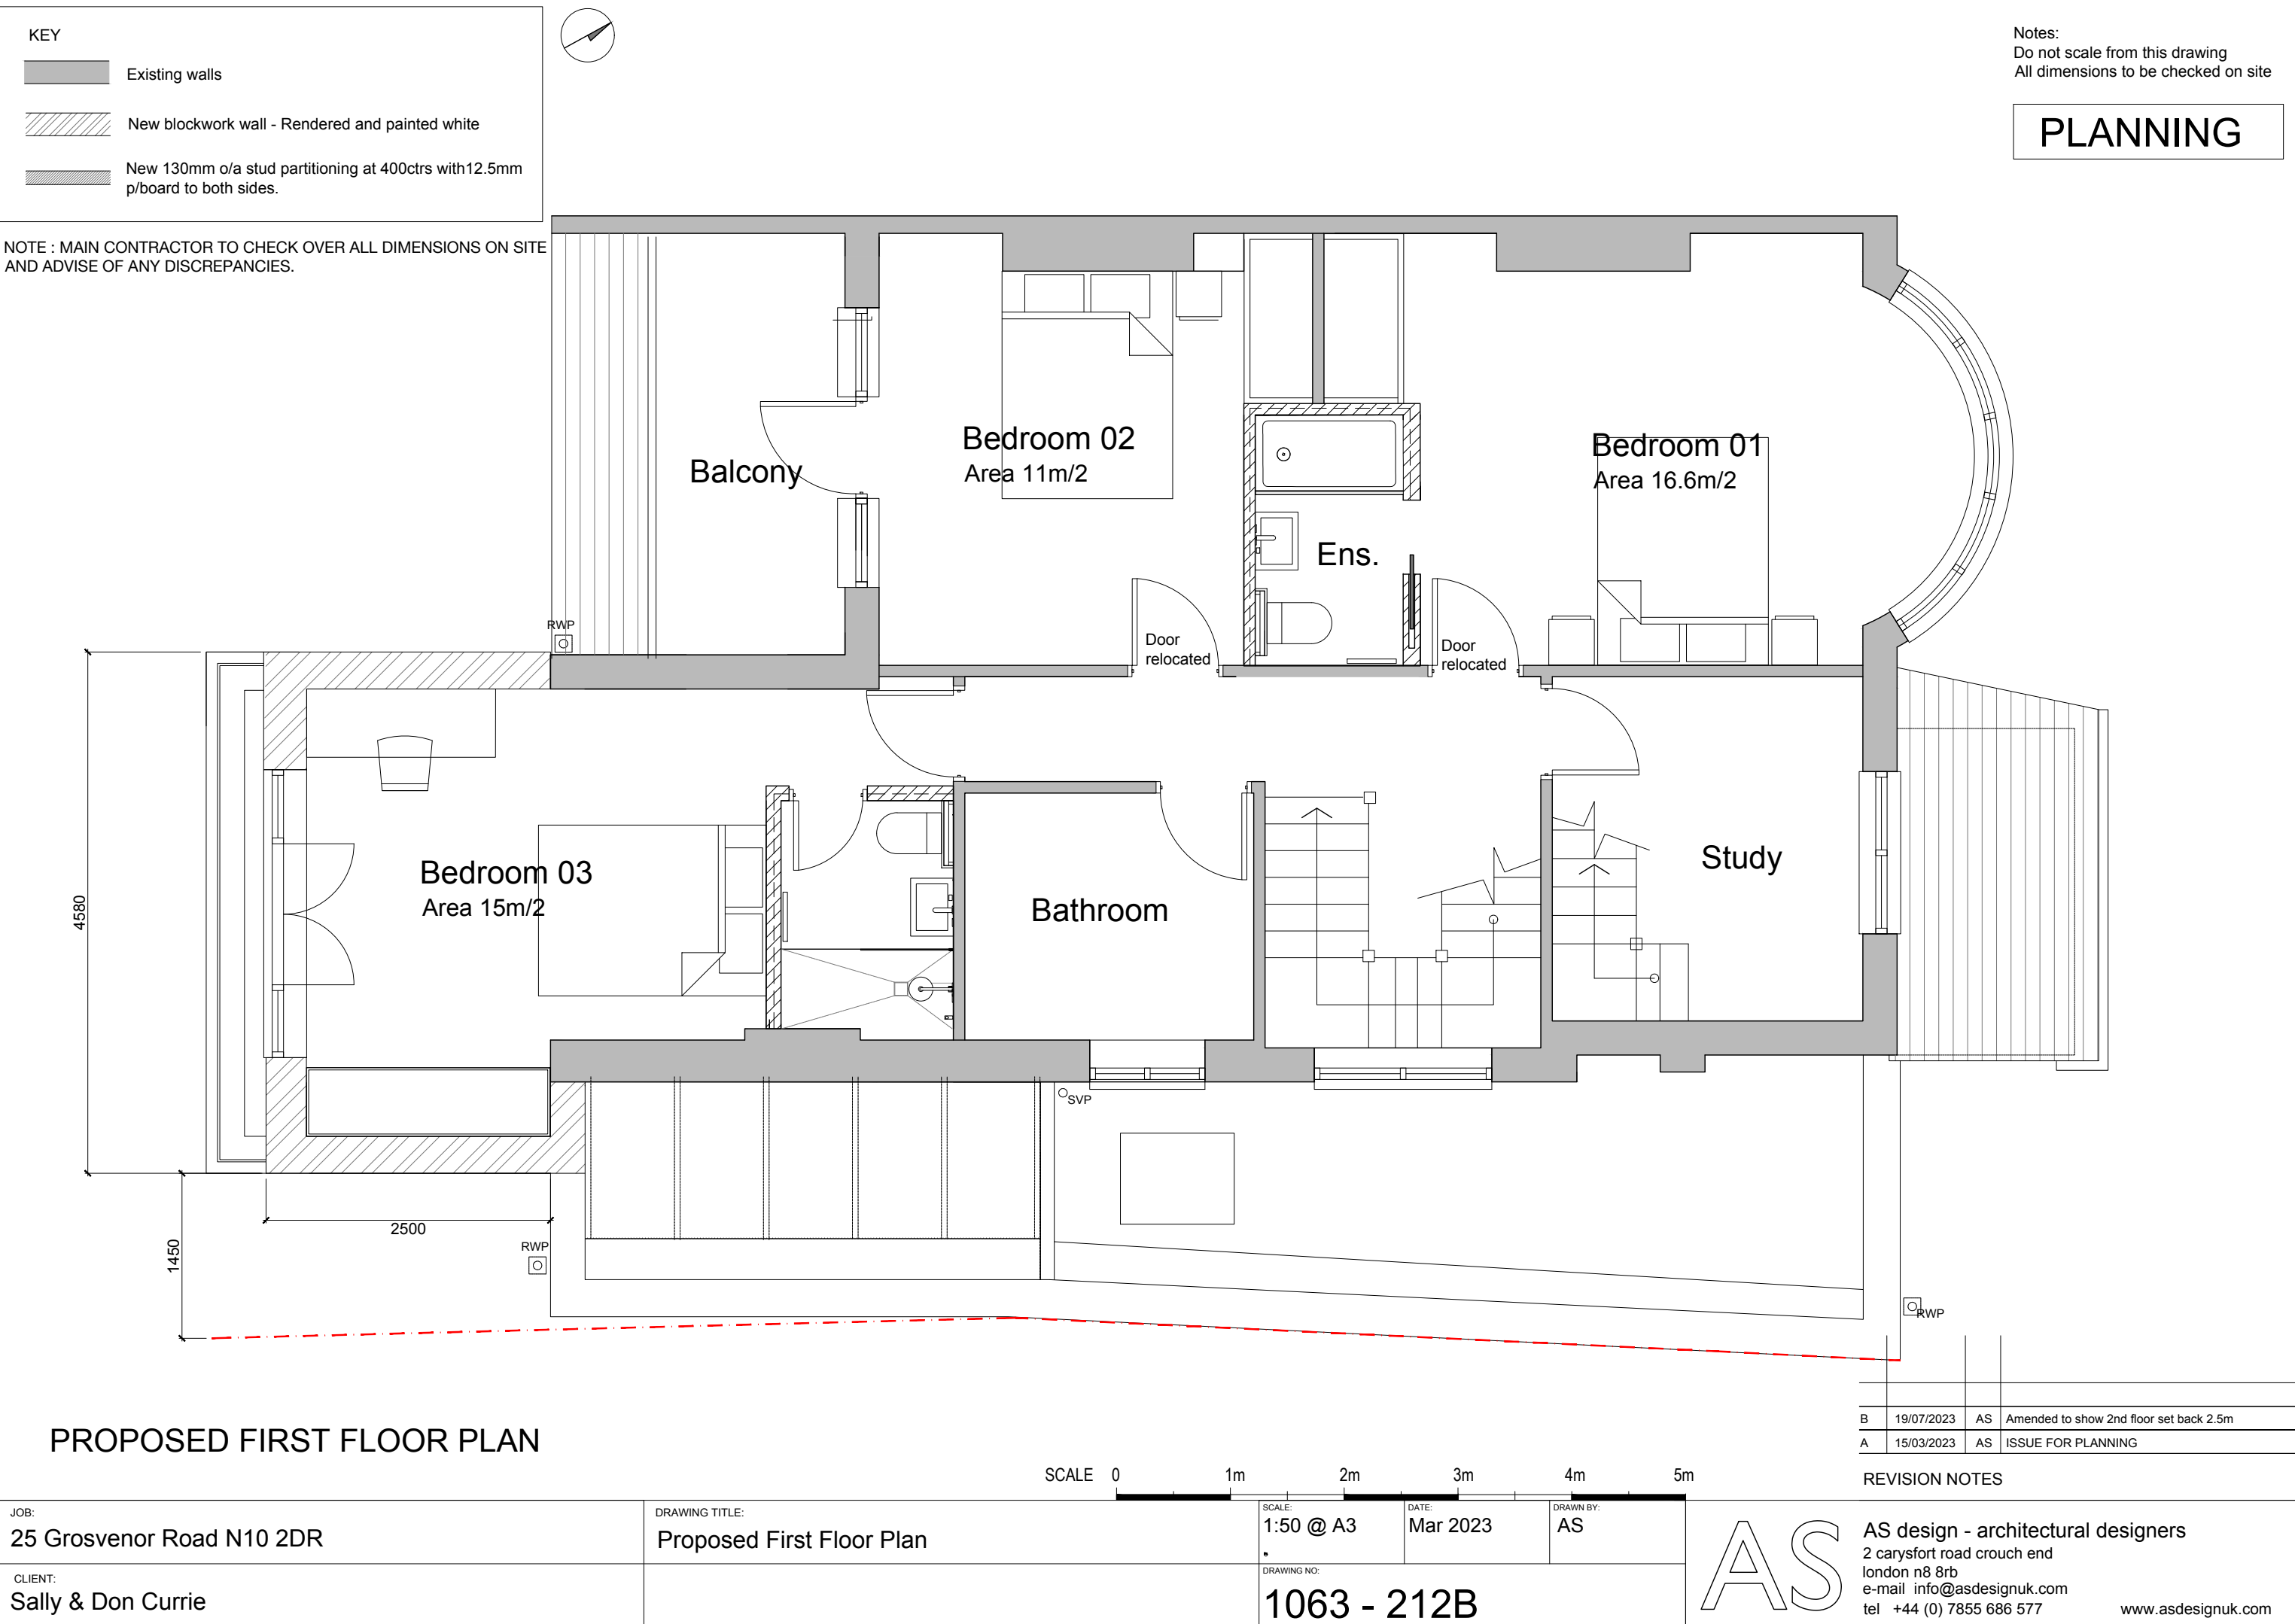

KEY

Existing walls

New blockwork wall - Rendered and painted white

New 130mm o/a stud partitioning at 400ctr with 12.5mm p/board to both sides.

NOTE : MAIN CONTRACTOR TO CHECK OVER ALL DIMENSIONS ON SITE AND ADVISE OF ANY DISCREPANCIES.

Notes:
Do not scale from this drawing
All dimensions to be checked on site

PLANNING

PROPOSED FIRST FLOOR PLAN

B	19/07/2023	AS	Amended to show 2nd floor set back 2.5m
A	15/03/2023	AS	ISSUE FOR PLANNING

REVISION NOTES

JOB:
25 Grosvenor Road N10 2DR

DRAWING TITLE:
Proposed First Floor Plan


CLIENT:
Sally & Don Currie

SCALE:
1:50 @ A3

DATE:
Mar 2023

DRAWN BY:
AS

DRAWING NO:
1063 - 212B

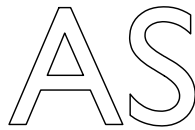

AS design - architectural designers
2 carysfort road crouch end
london n8 8rb
e-mail info@asdesignuk.com
tel +44 (0) 7855 686 577
www.asdesignuk.com