




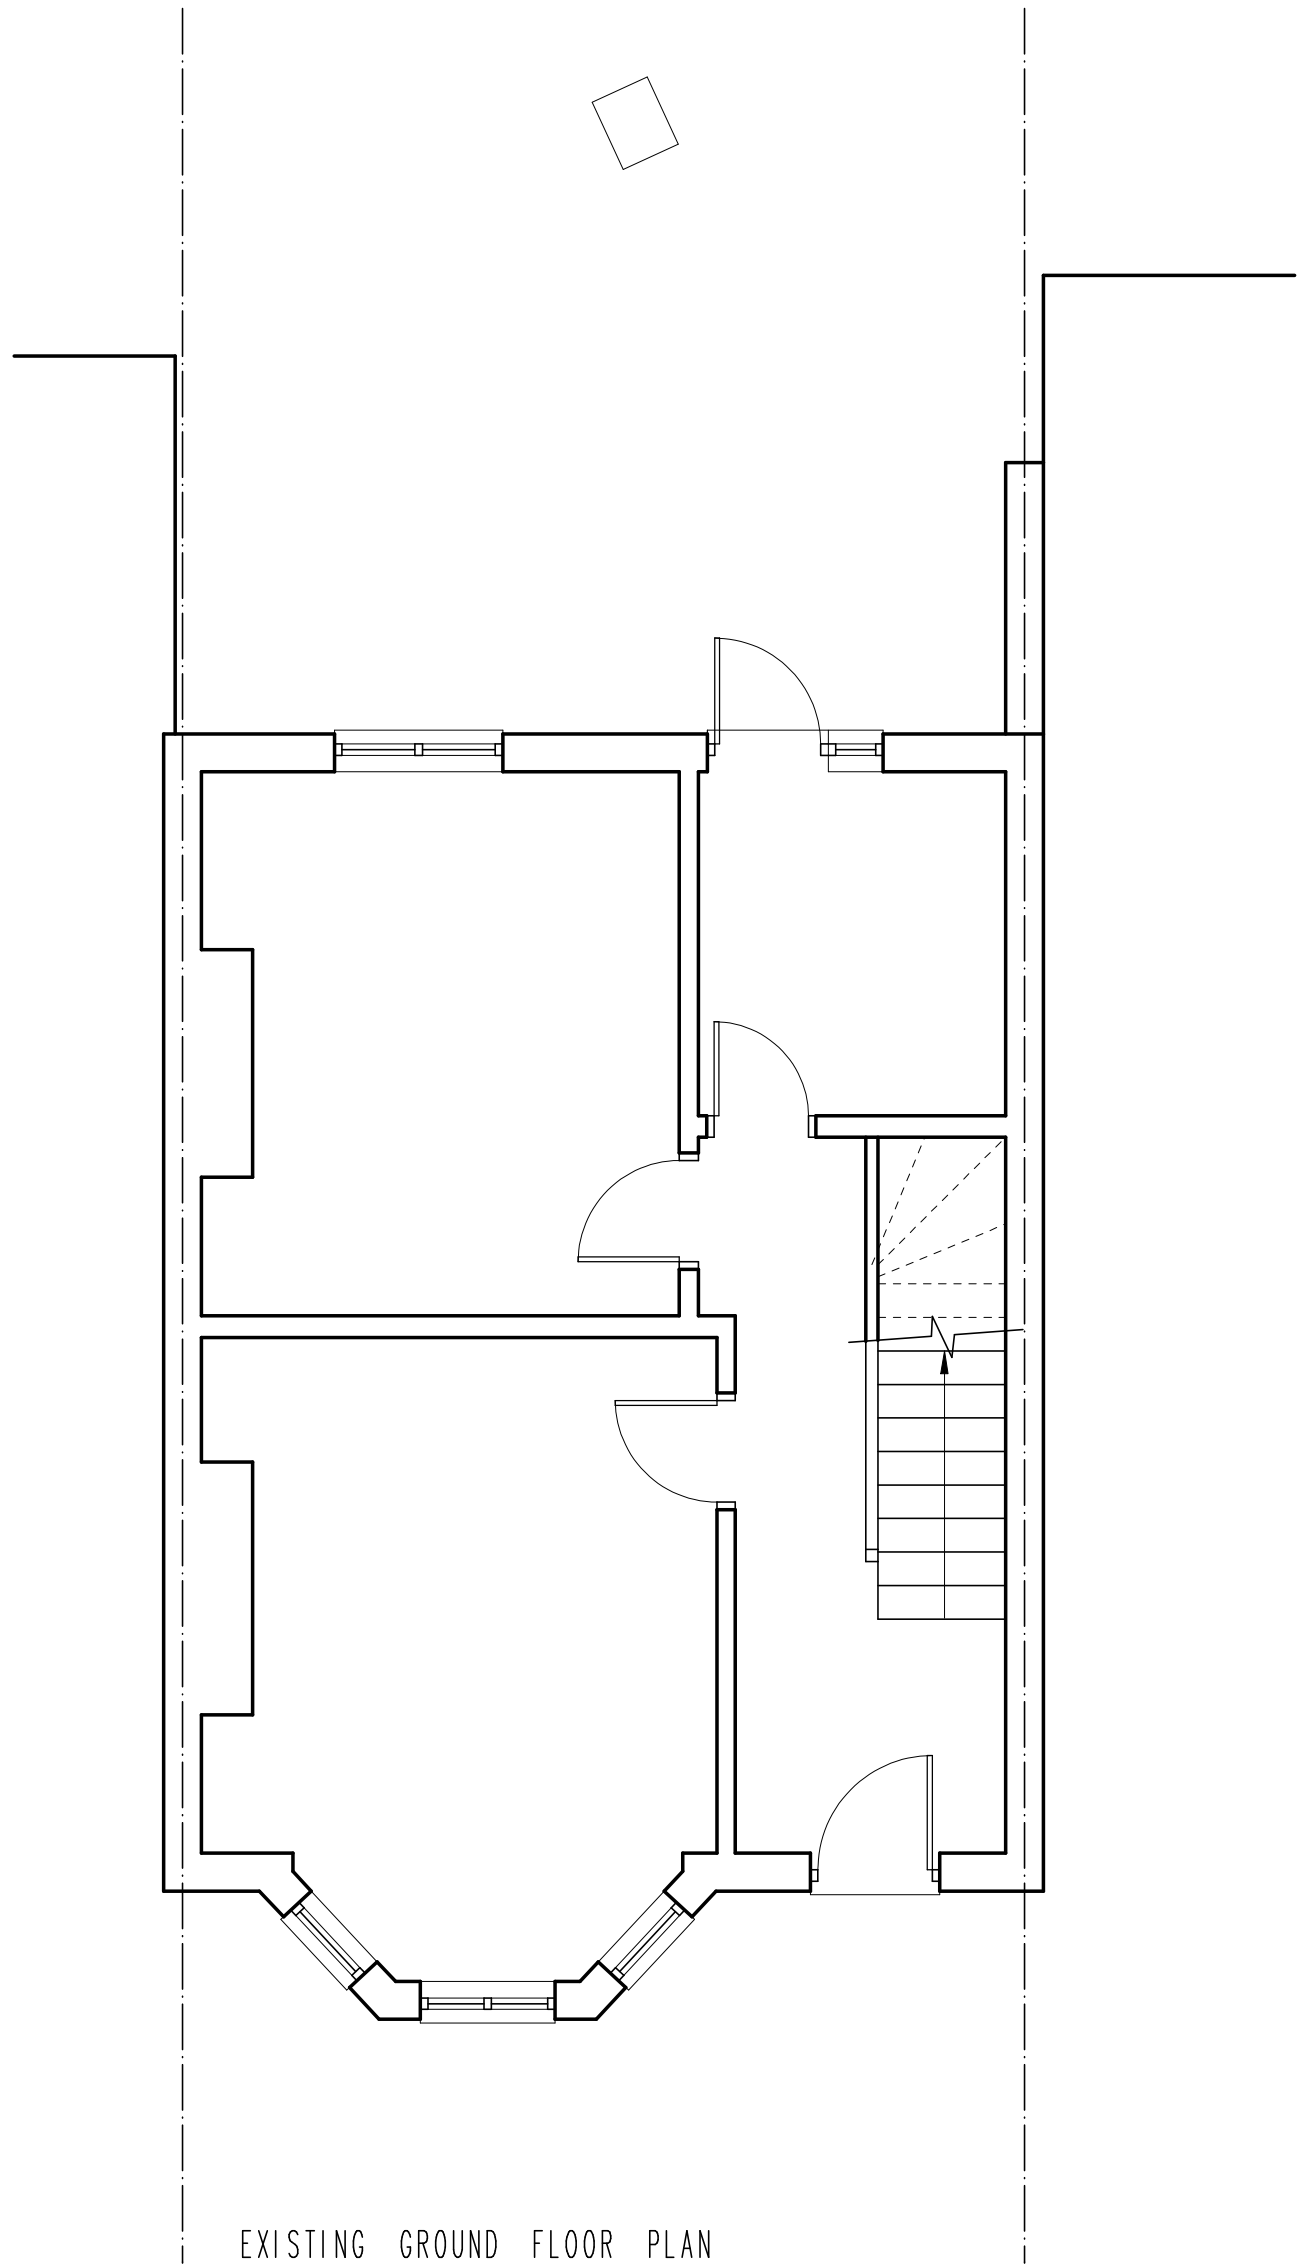


EXISTING GROUND FLOOR PLAN

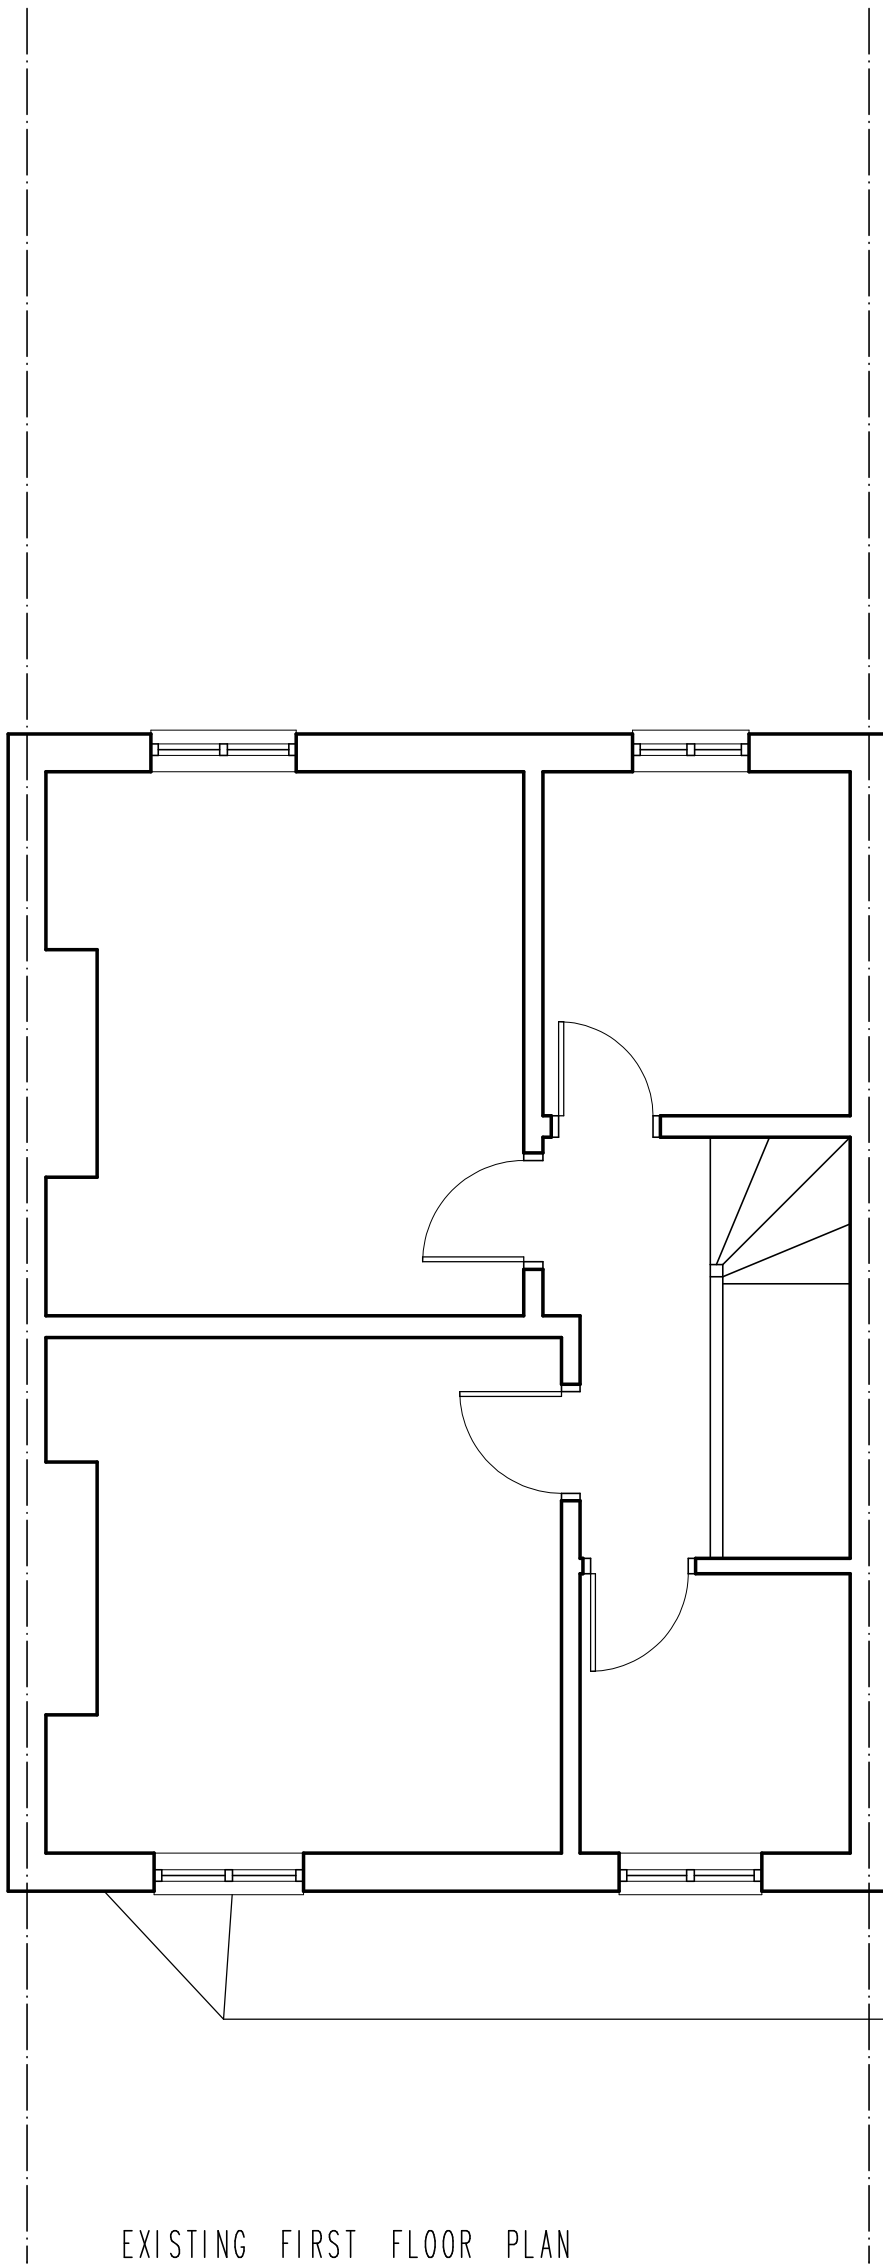

EXISTING FIRST FLOOR PLAN

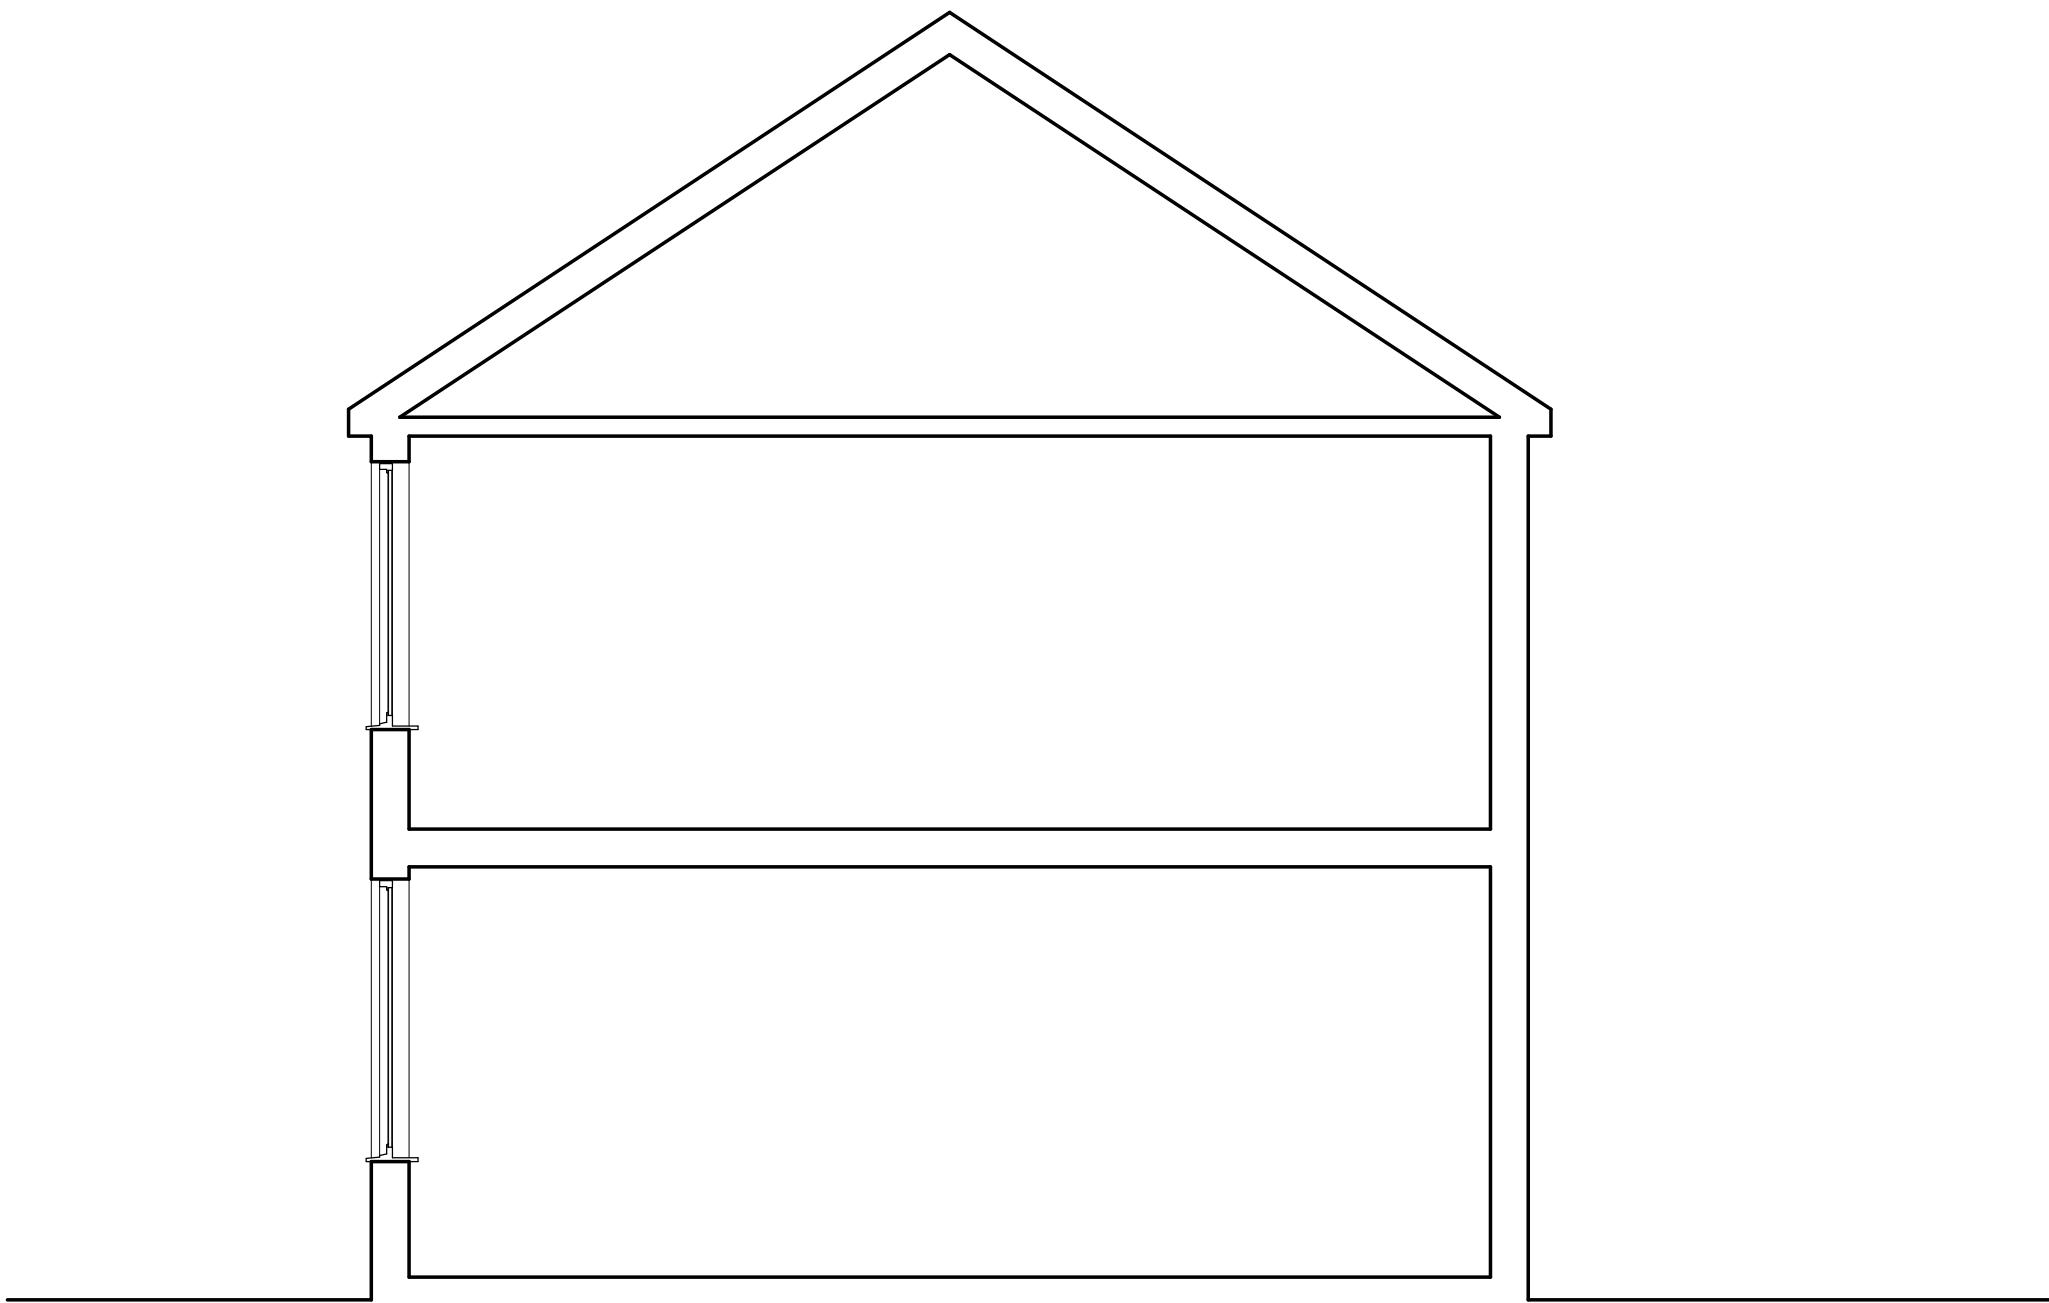


EXISTING SECTION

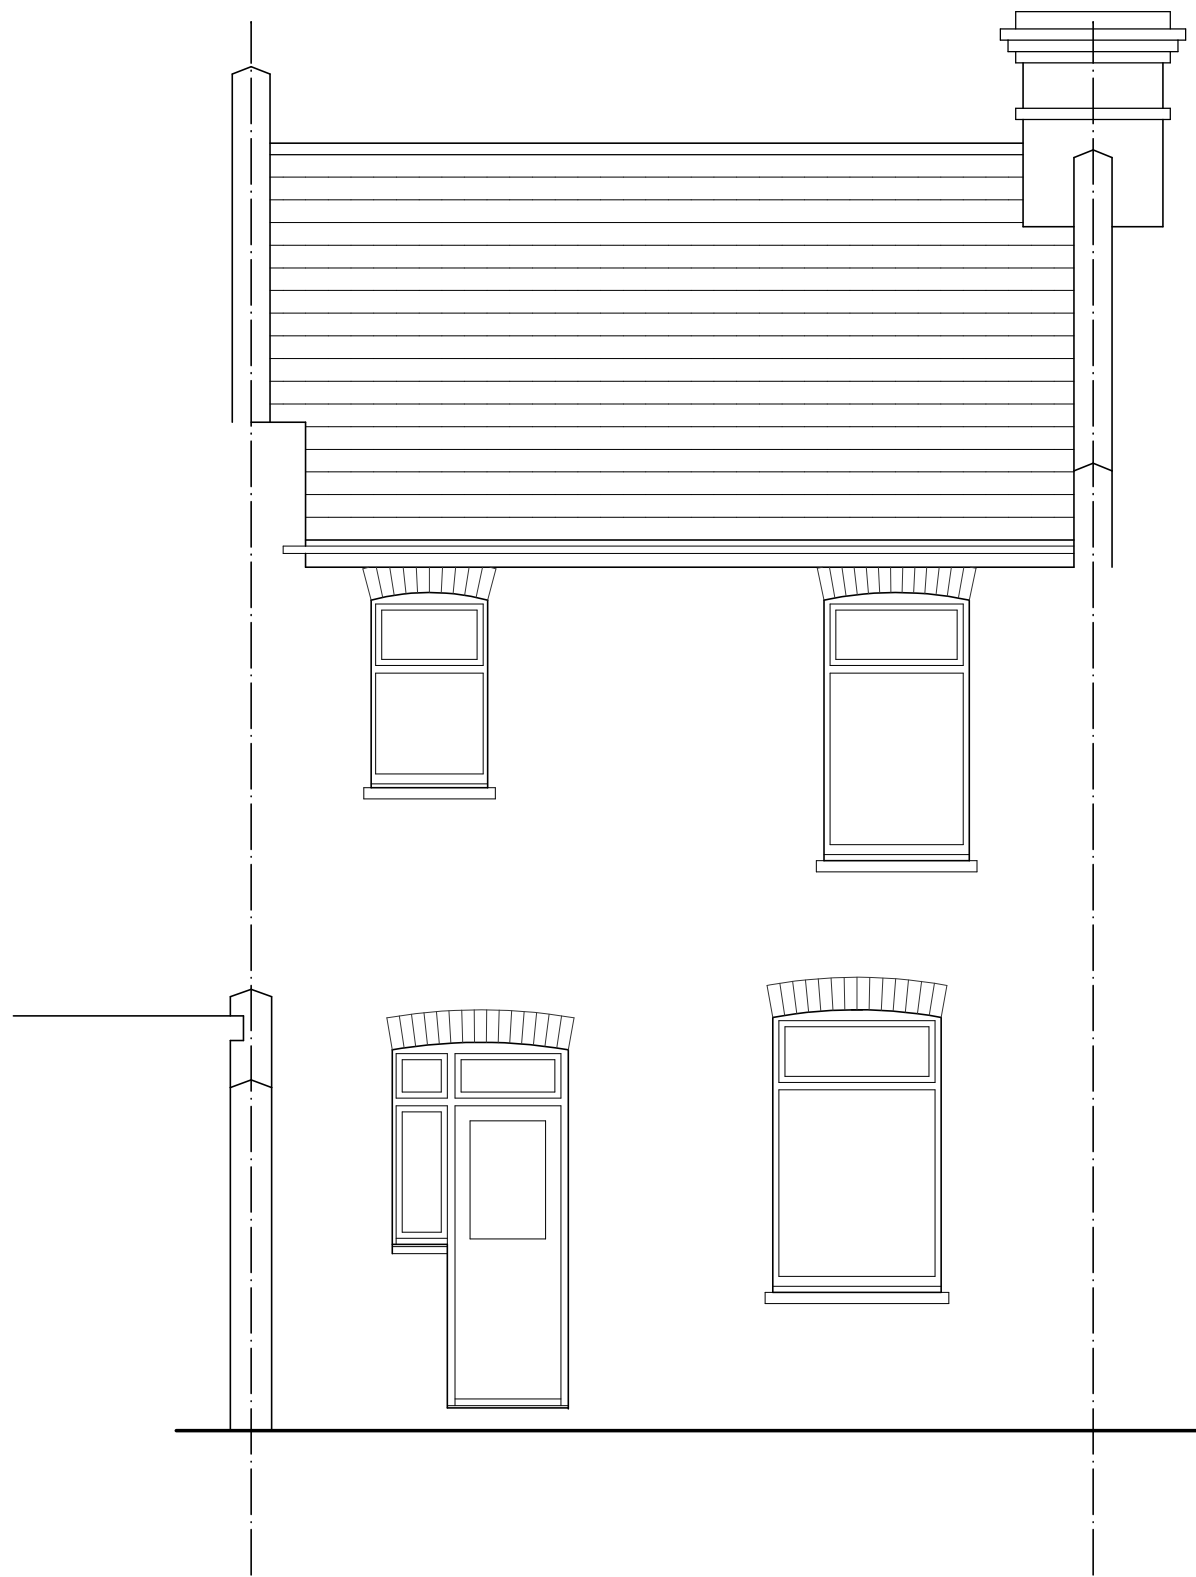

EXISTING REAR ELEVATION



EXISTING FRONT ELEVATION

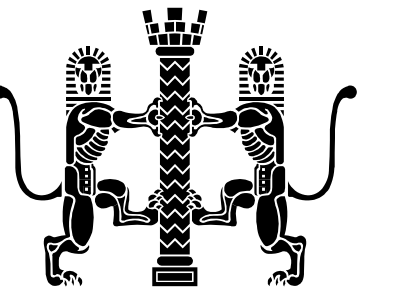

IMPORTANT NOTES

LA ARCHITECTS OWN THE COPYRIGHT OF THIS DRAWING. THIS DRAWING IS NOT TO BE USED/ ALTERED/ CHANGED BY ANY OTHER PARTY WITHOUT WRITTEN CONSENT FROM LA ARCHITECTS.

1:1250 LOCATION PLAN



PLANNING

No.	Date	By	Comments
-----	------	----	----------

WWW.LEESARCHITECTS.CO.UK

Revisions



EMAIL: STUART@LEESARCHITECTS.CO.UK TEL:07581475019

Site Address

5 PAISLEY ROAD
LONDON
N22 5RA

Job Title

REAR EXTENSION

Drawing Title

EXISTING PLANS

Scale	Date	Drawn by
1:50 @ A1	07/23	SB

Paper Size	Dwg.No.	Rev.
A1	SPR 010	