




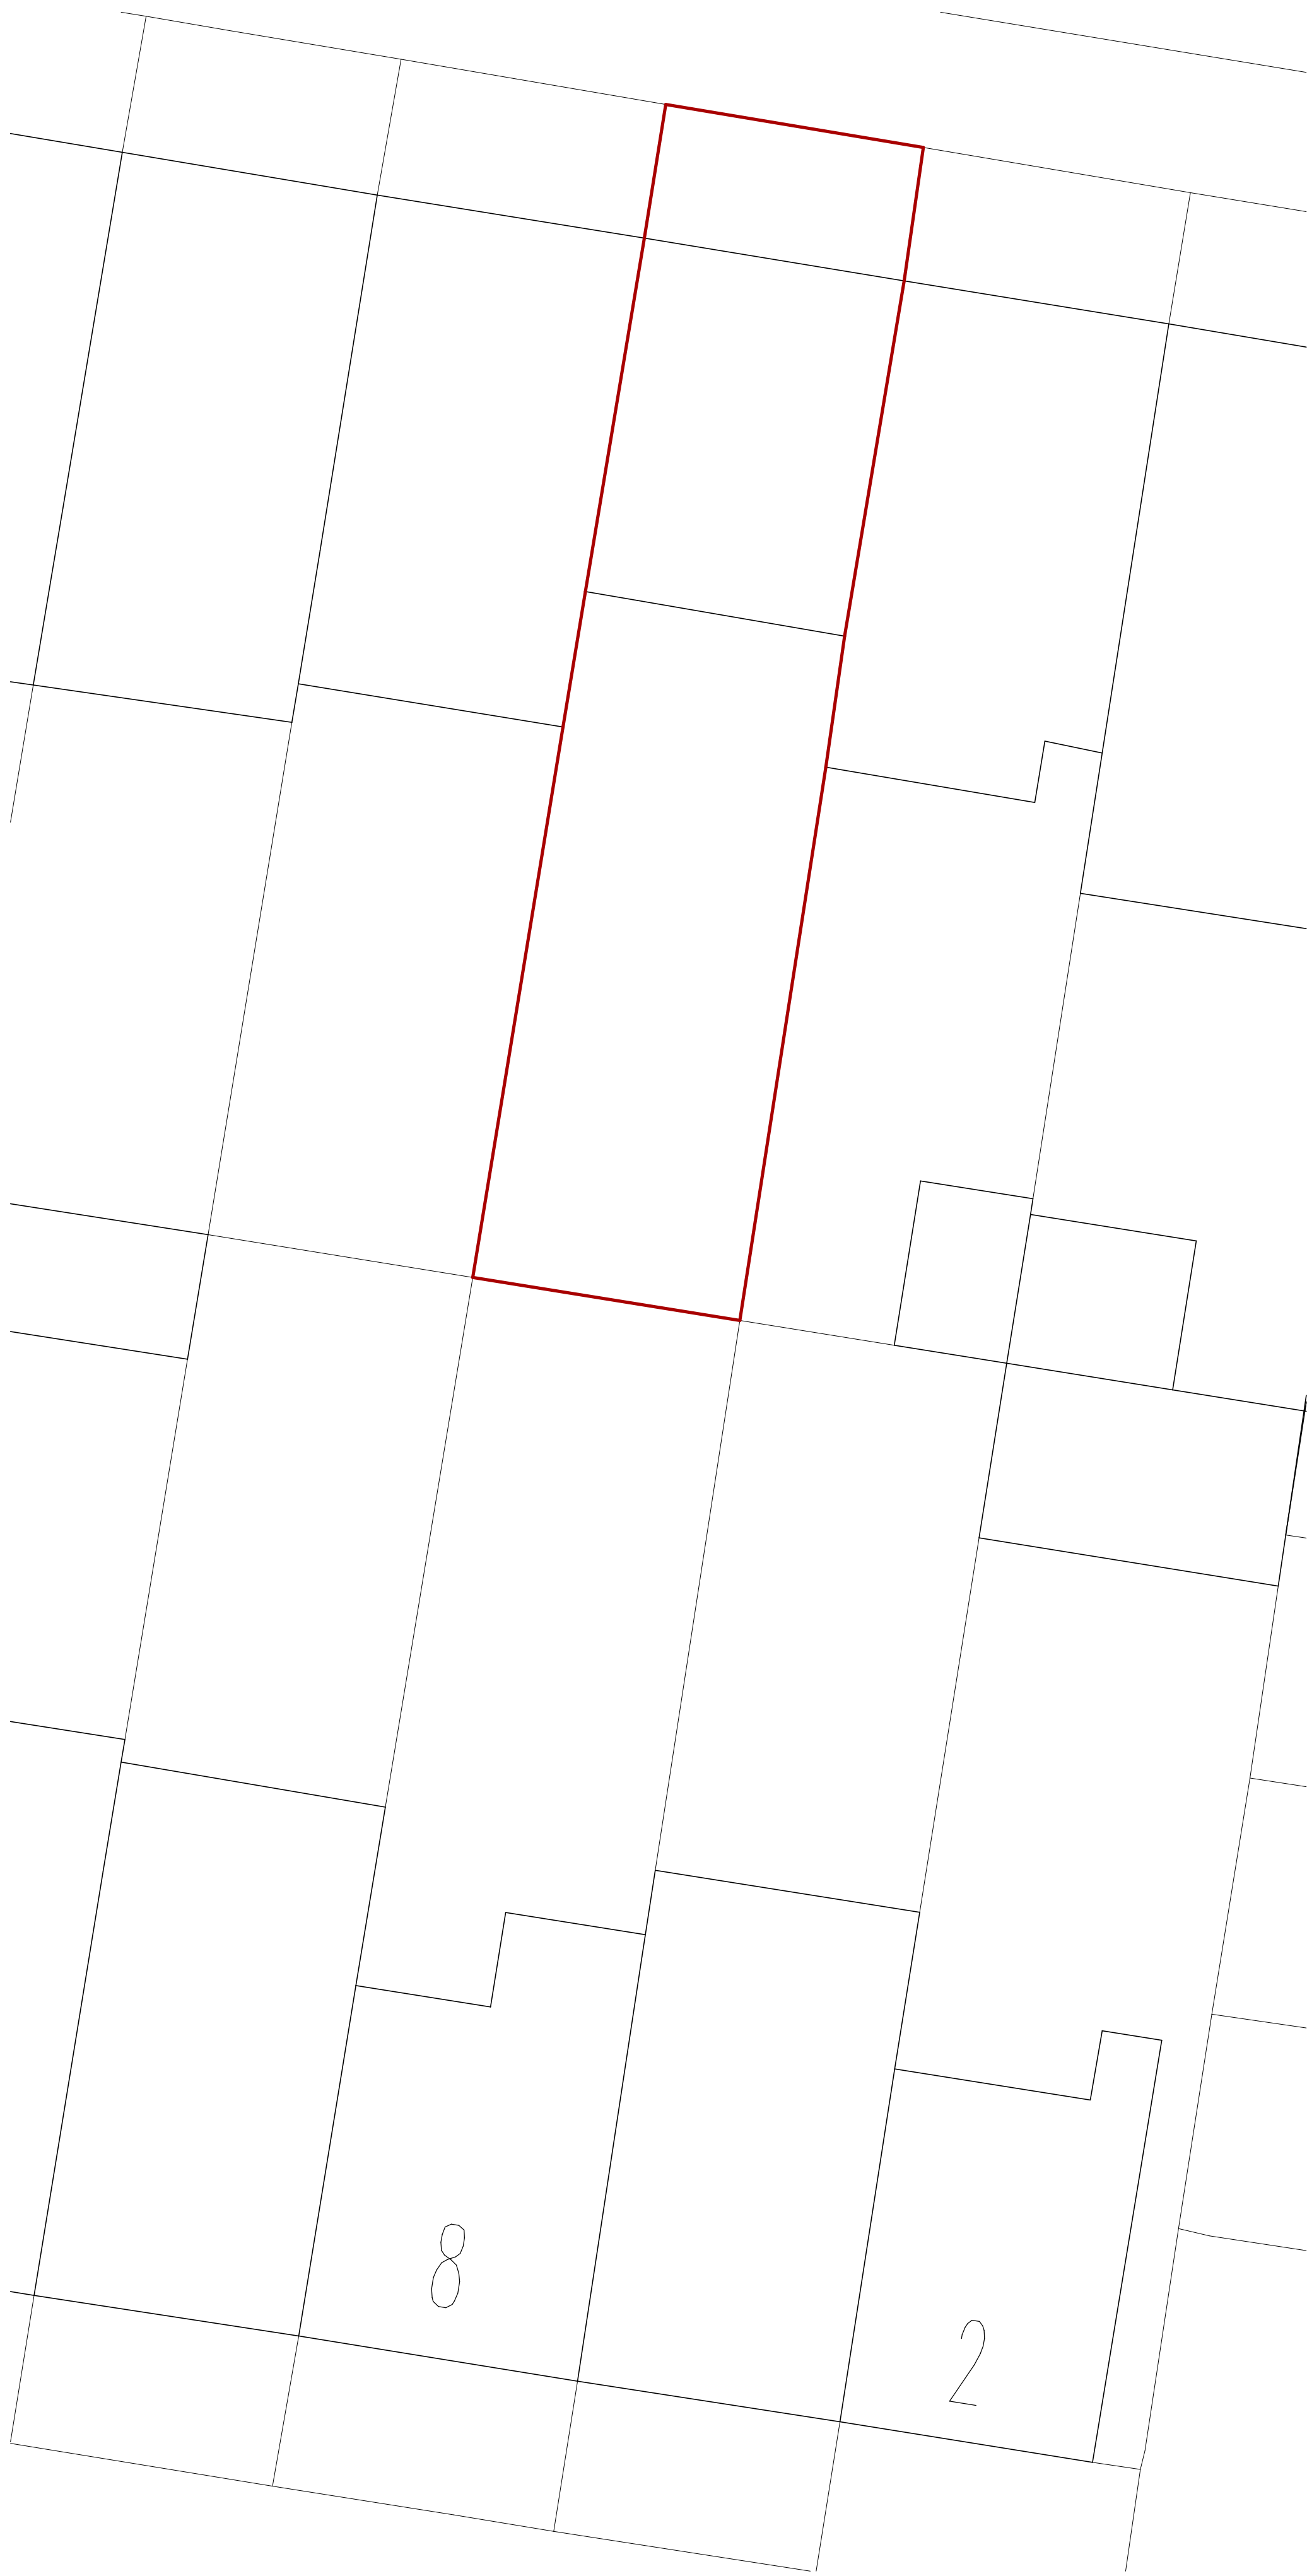

EXISTING SITE PLAN

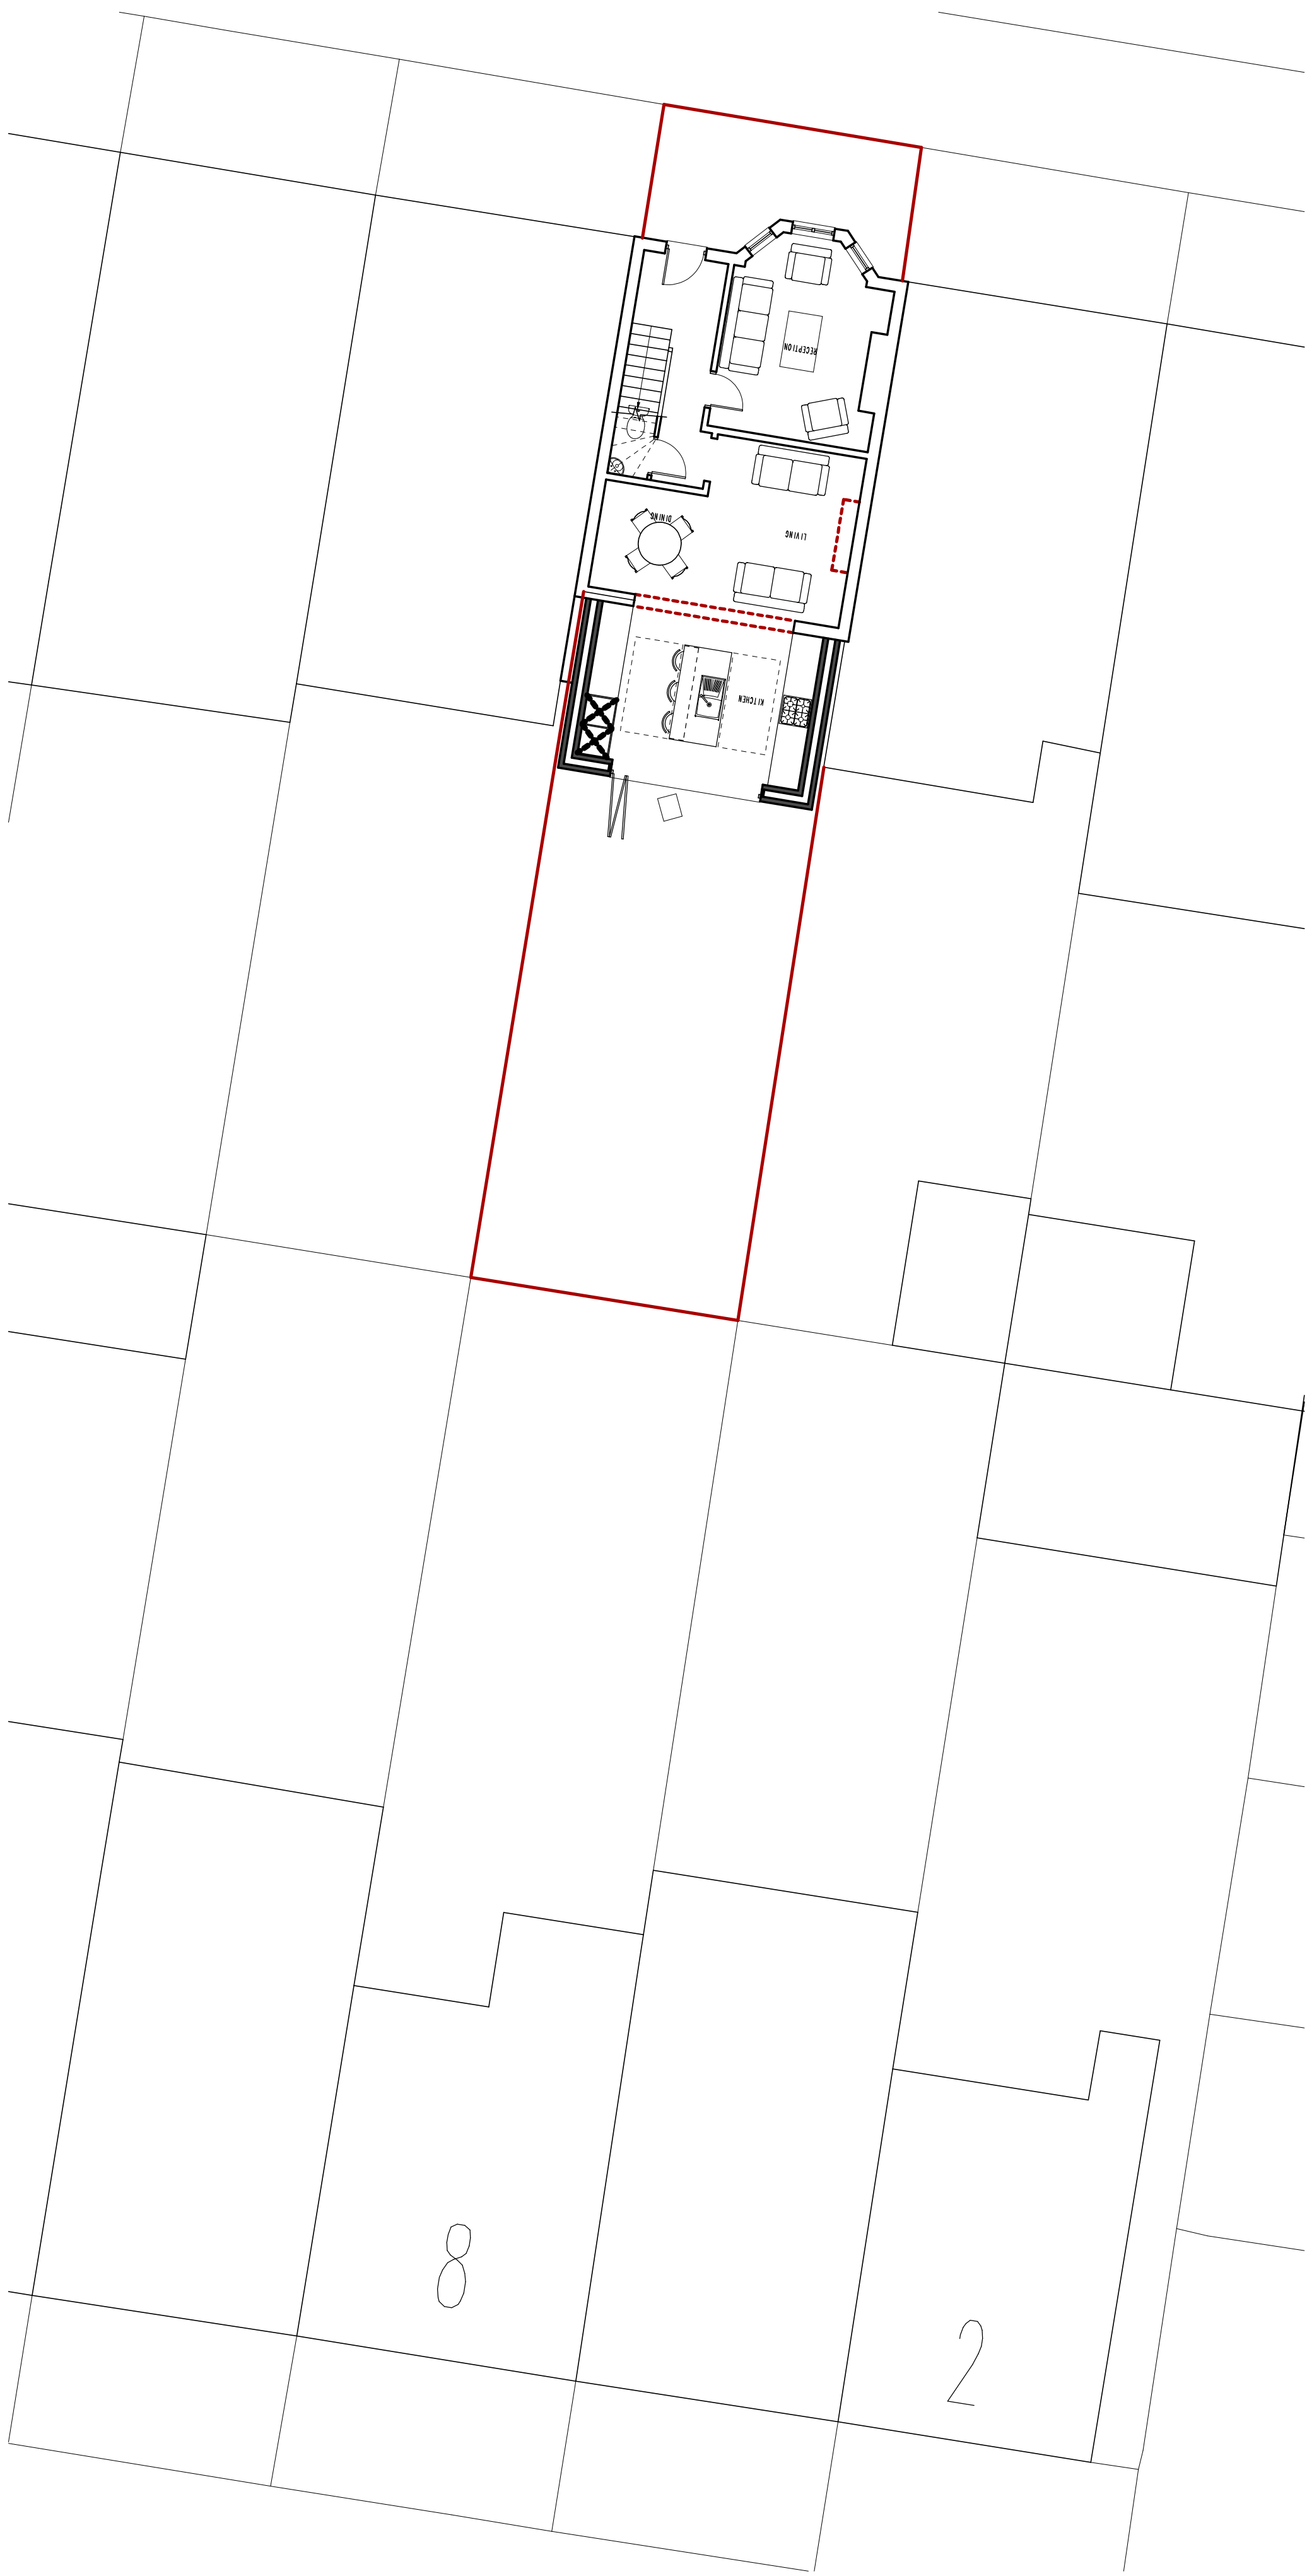

PROPOSED SITE PLAN

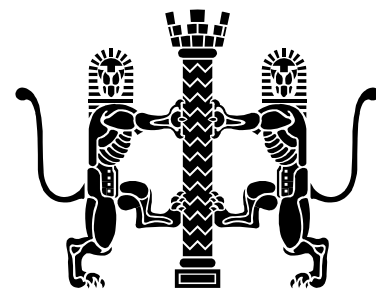

IMPORTANT NOTES

LA ARCHITECTS OWN THE COPYRIGHT OF THIS DRAWING. THIS DRAWING IS NOT TO BE USED/ ALTERED/ CHANGED BY ANY OTHER PARTY WITHOUT WRITTEN CONSENT FROM LA ARCHITECTS.

1:1250 LOCATION PLAN



PLANNING

No.	Date	By	Contents

WWW.LEESARCHITECTS.CO.UK

Revisions

LEES ARCHITECTS

EMAIL: STUART@LEESARCHITECTS.CO.UK TEL: 07581475019

Site Address

5 PAISLEY ROAD
LONDON
N22 5RA

Job Title

REAR EXTENSION

Drawing Title

SITE PLANS

Scale	Date	Drawn by
1:100 A1	07/23	SB

Paper Size	Org.No.	Rev.
A1	SPR 012	-