


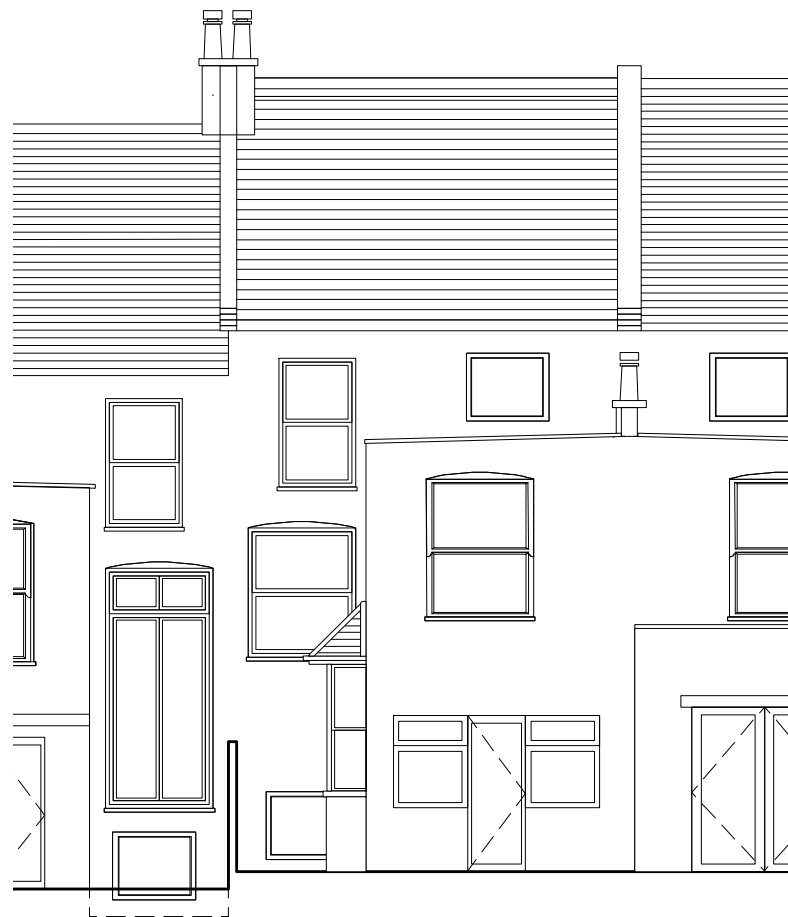

Existing South Elevation



Existing North Elevation



LIVE-IN DESIGN
architectural
e: contact@live-in-design.co.uk w: www.live-in-design.co.uk
t: 07860291507 a: 45 Geymour Road, London N4 1BE

client
Tobias Trombik and Judy Tumber
Flat 1, 34 Mattison Road, London N4 1BD

project
Planning
Bifold doors and window changes

drawing title
Existing elevations

date 05/08/23	scale 1:100@A3	dwn AW
------------------	-------------------	-----------

drawing number 086_PL_003	sheet no.	rev 01
-------------------------------------	-----------	------------------