


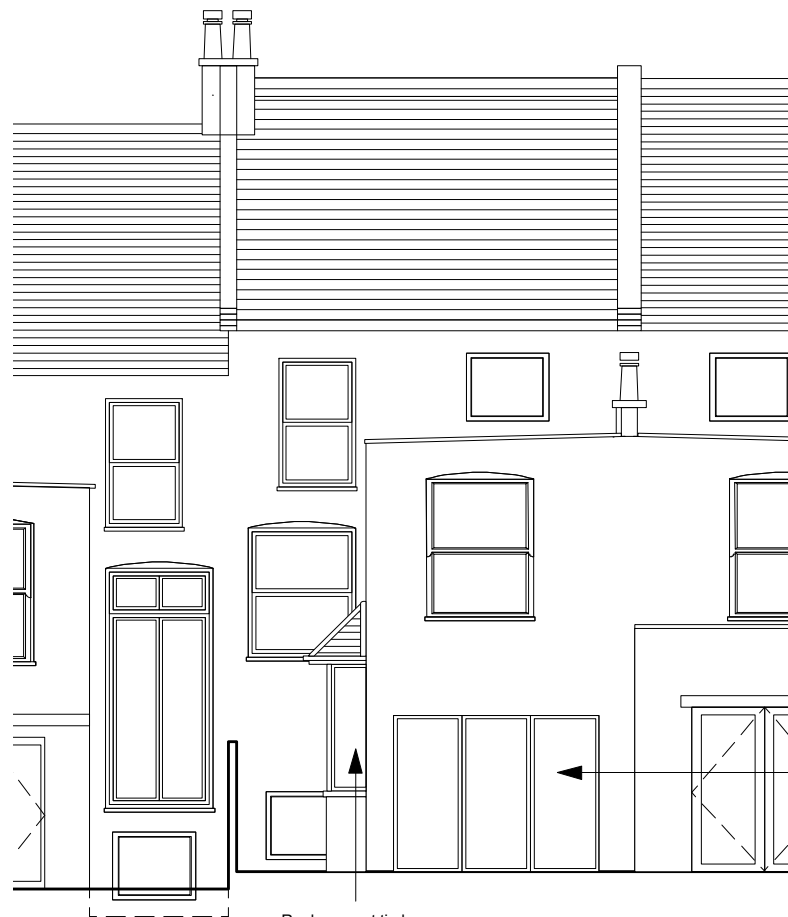

Proposed South Elevation



Proposed North Elevation



LIVE-IN DESIGN
architectural
e: contact@live-in-design.co.uk w: www.live-in-design.co.uk
t: 07860291507 a: 48 Seymour Road, London NE1 0SE

client
Tobias Trombik and Judy Tumber
Flat 1, 34 Mattison Road, London N4 1BD

project
Planning
Bifold doors and window changes

drawing title
Proposed elevations

date 05/08/23	scale 1:100@A3	dwn AW
------------------	-------------------	-----------

drawing number 086_PL_006	sheet no.	rev —
-------------------------------------	-----------	----------