



PLAN

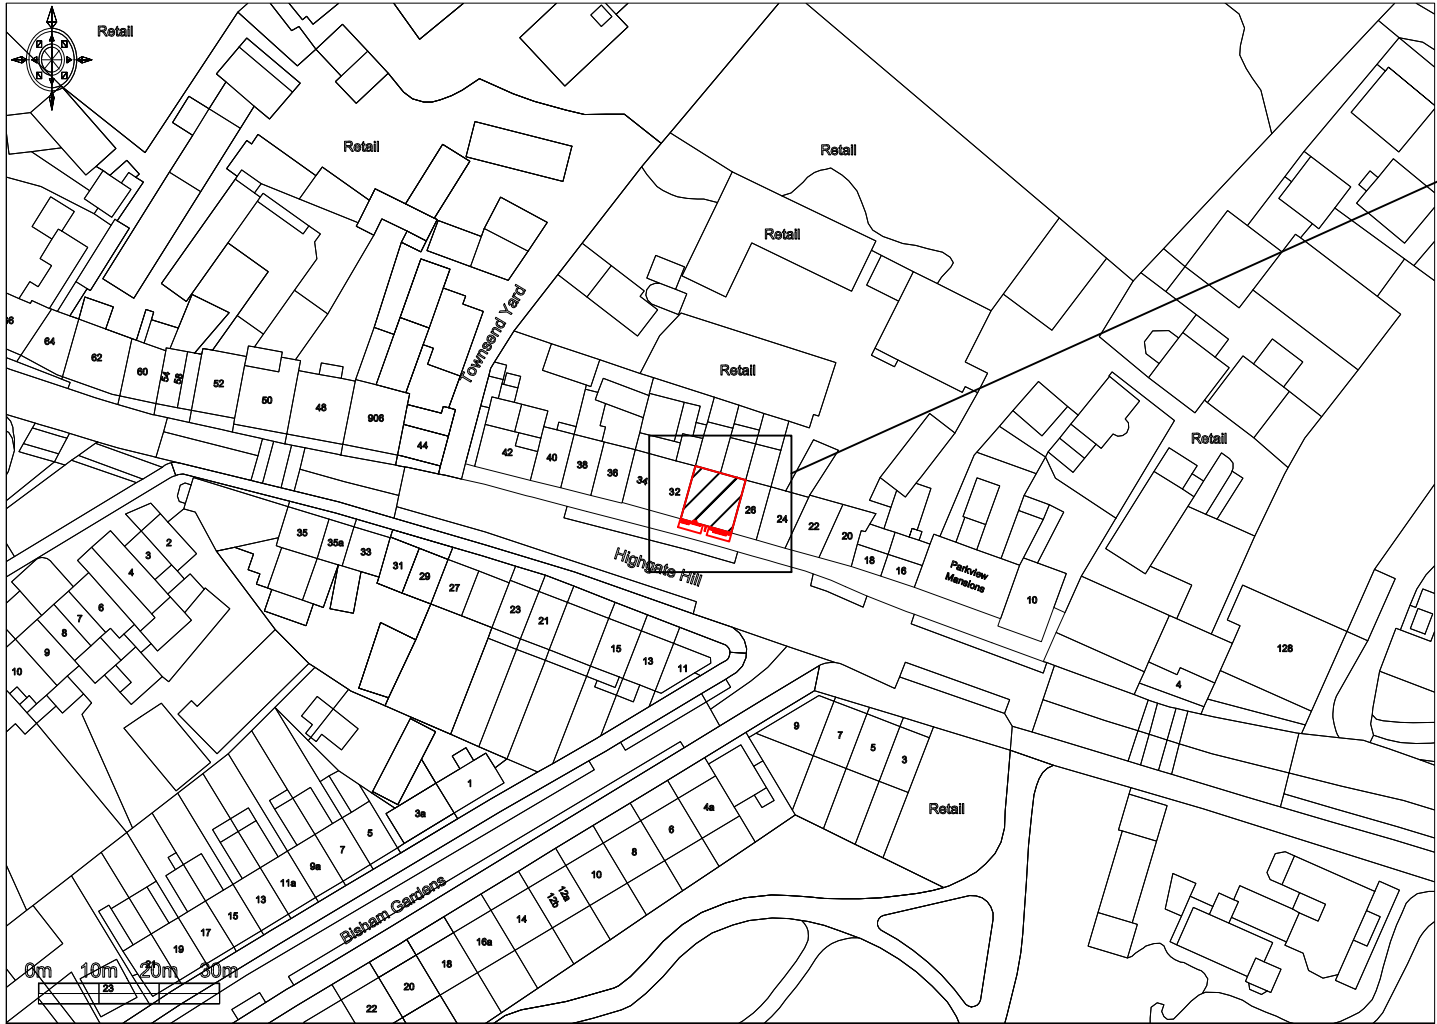


Plan view
Scale 1:1250

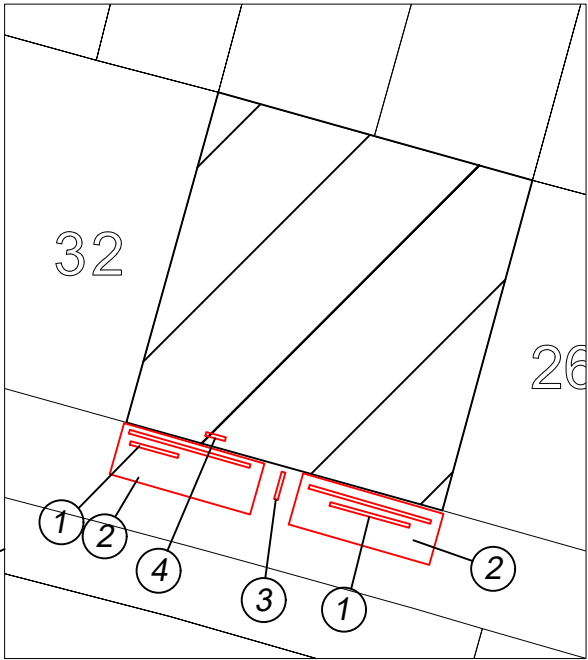

Block Plan
Scale 1:200

- ① Fascia text & recessed lightline x2
- ② Awning x2
- ③ Projected sign
- ④ Delivery sign

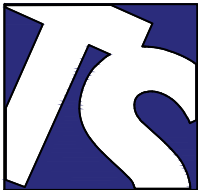

Technical Signs
Floor 1 - Unit 3
Hille Business Centre
132 St Albans Road
Watford, Herts, WD24 4AE
Tel: 01923 811999
Fax: 01923 811998
E-mail: info@technicalsigns.co.uk

Client Pizza Express		
Address/Job details		
30 Highgate High Street London N6 5JG		
Site Plan		
Scale As specified (A3)		
Drawn by DN	Date 24/05/23	
Drawing No 596761-5	Rev A	

A Roundel removed

14/07/23