


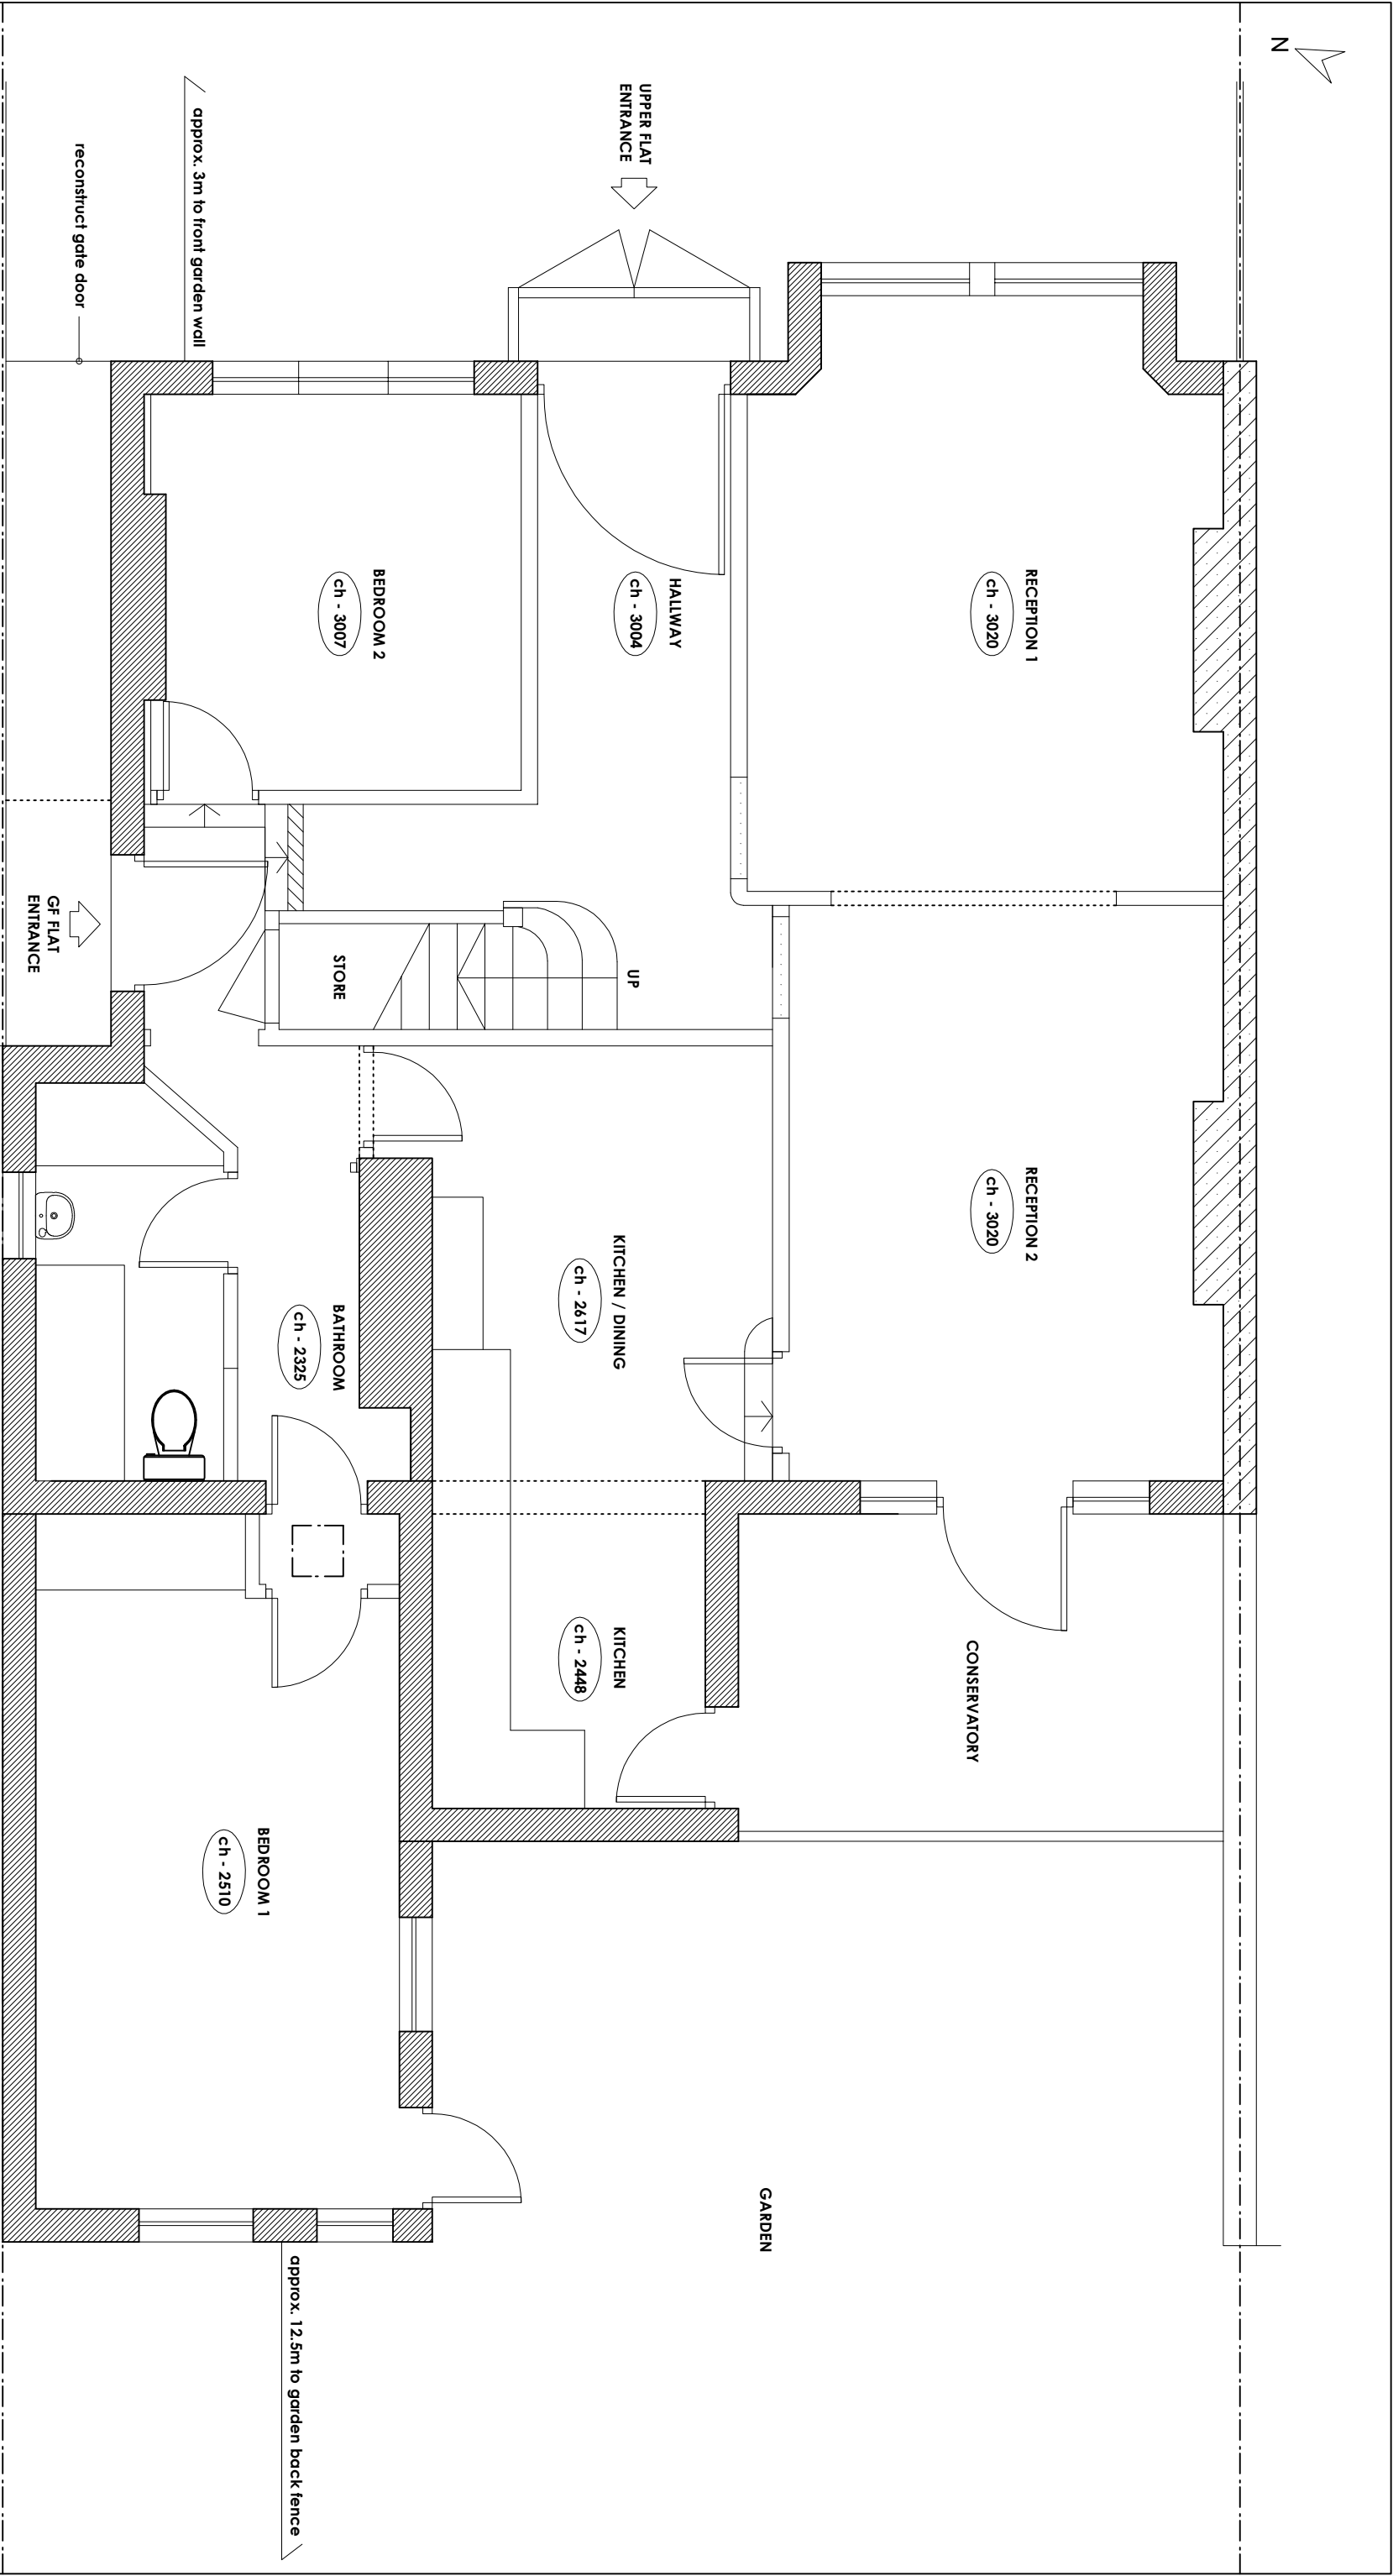

Title PROPOSED GROUND FLOOR PLAN Job 75 UPLANDS ROAD, LONDON N8 9NH Scale 1:50@A3 Date 04.23 Dm KC CHK -- Dwg No UR/PA-201 Rev A	Rev - Date 15.05.23 Description Issued for Planning Application 08.08.23 Updated for Planning Application	Notes: 1. All dimensions shown are approximate and require verification on site. 2. Not for Construction.	KEY: Existing party wall Existing structural wall Existing dormer / timber wall Existing roof window Proposed partition wall Doorway locked permanently	Kathleen Chan Architecture 65 Coppetts Road Muswell Hill London N10 1JH T +44 (0) 20 8292 1490 M +44 (0) 7773 971 381 kathleenchanarchitecture@gmail.com
--	--	--	--	---