


0 1 2 3 4
1:100




Front Elevation - Existing
Scale: 1 : 100



Front Elevation - Proposed
Scale: 1 : 100

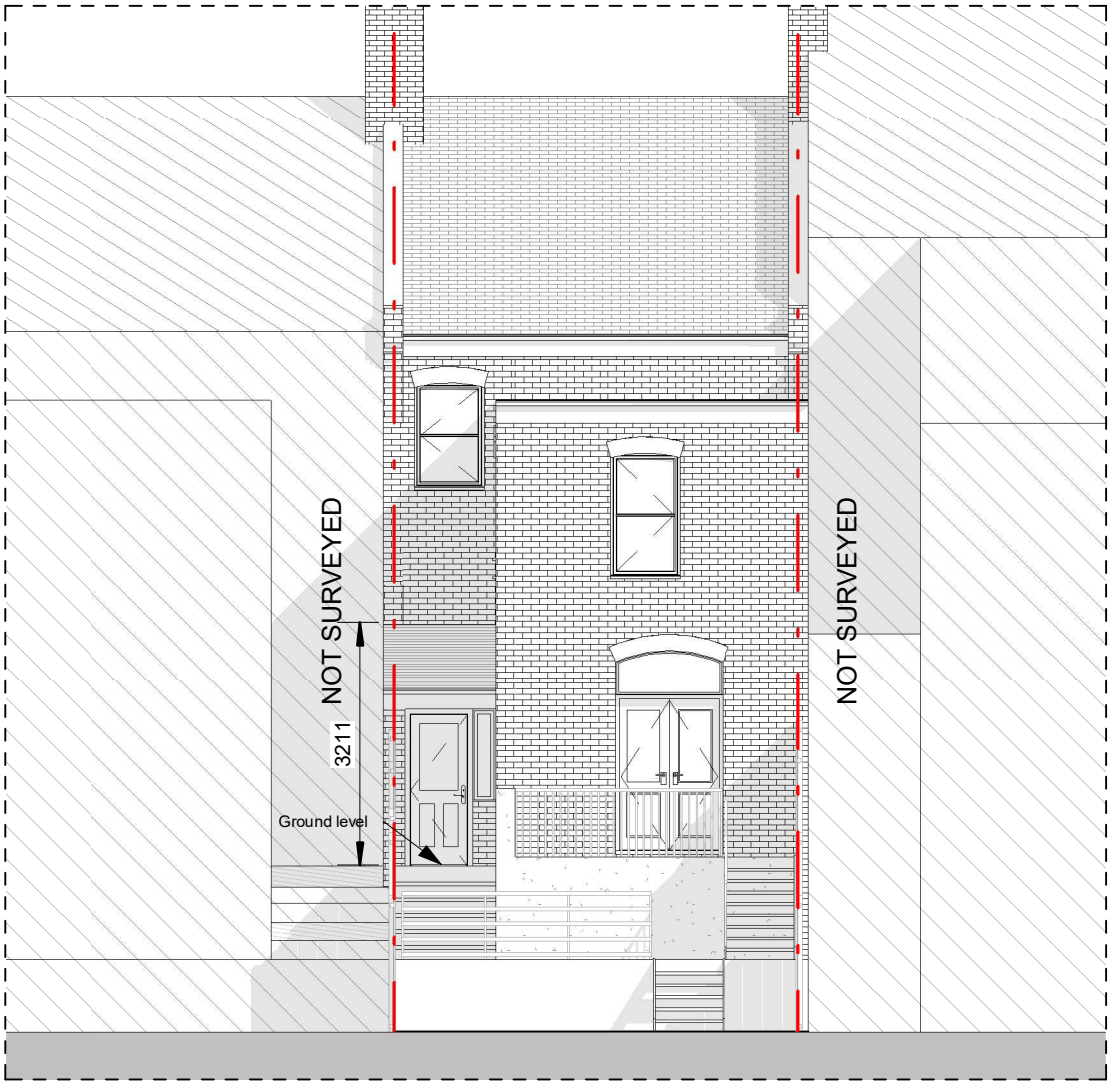

Rear Elevation - Existing
Scale: 1 : 100

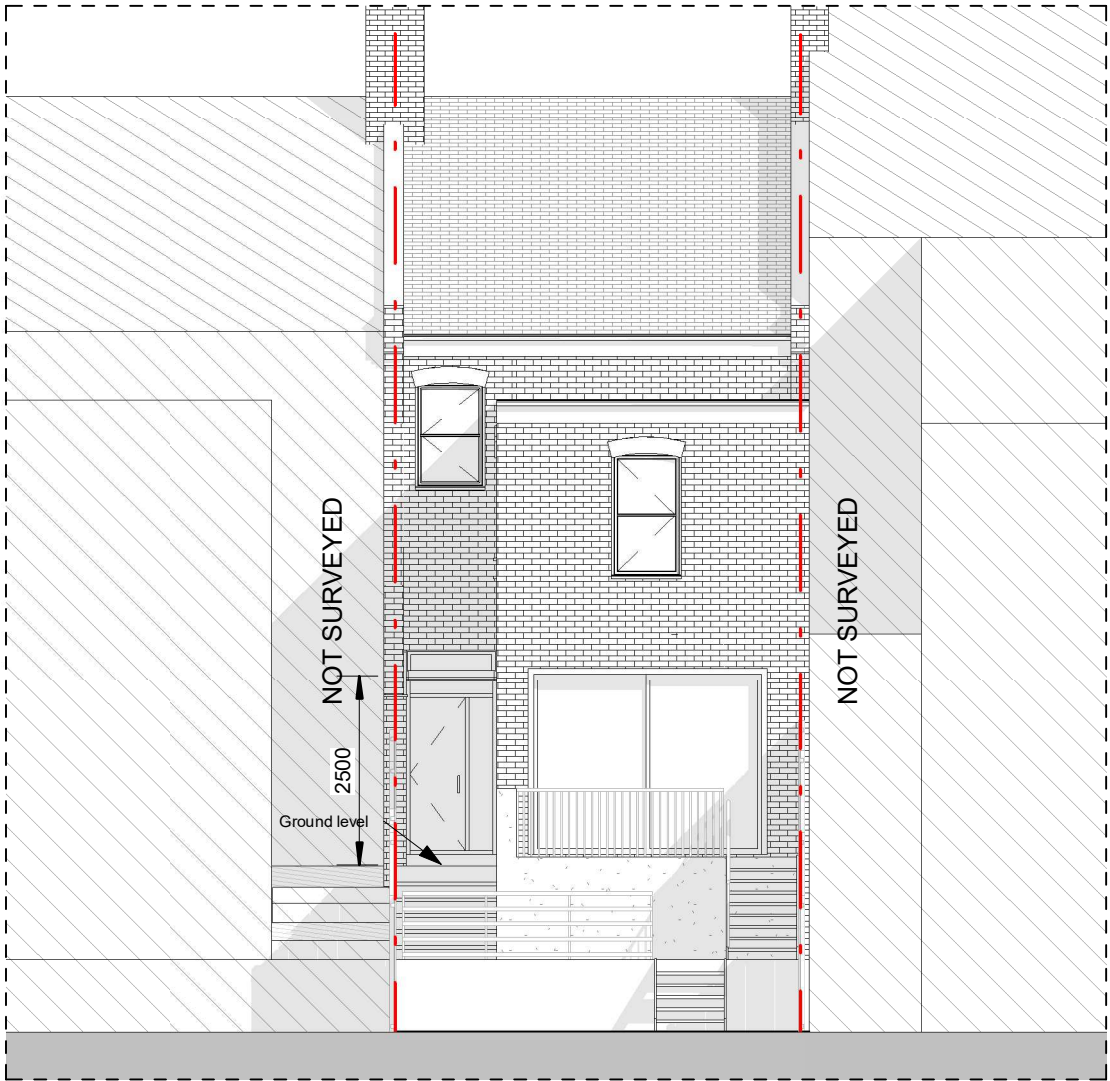

Rear Elevation - Proposed
Scale: 1 : 100

Planning
Application

CLIENT
Michael Fredman

PROJECT
New roof to existing
side extension

DATE
09/05/2023

CHECKED BY
PC


DRAWN BY
VL

PROJECT NO.
2212699

80 Victoria Road
LONDON
N22 7XF


PA-004
REV-A

0 1 2 3 4 1:100

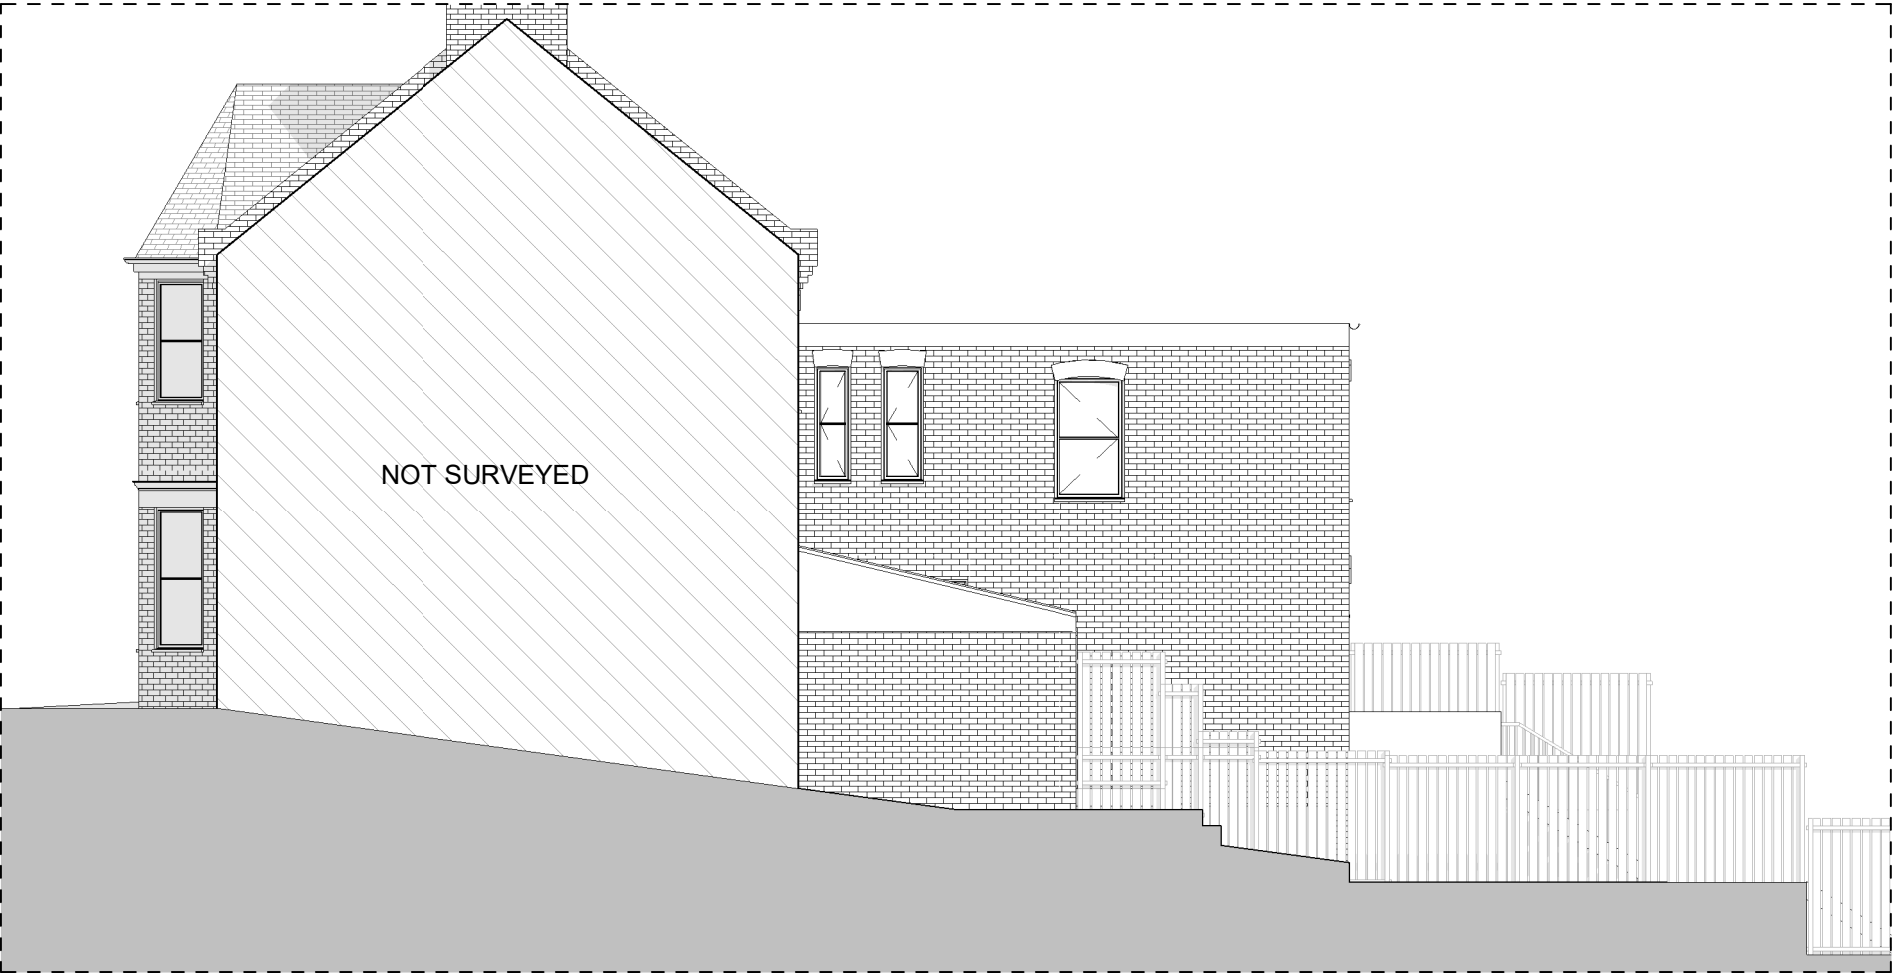

Side (Right) - Existing

Scale: 1 : 100

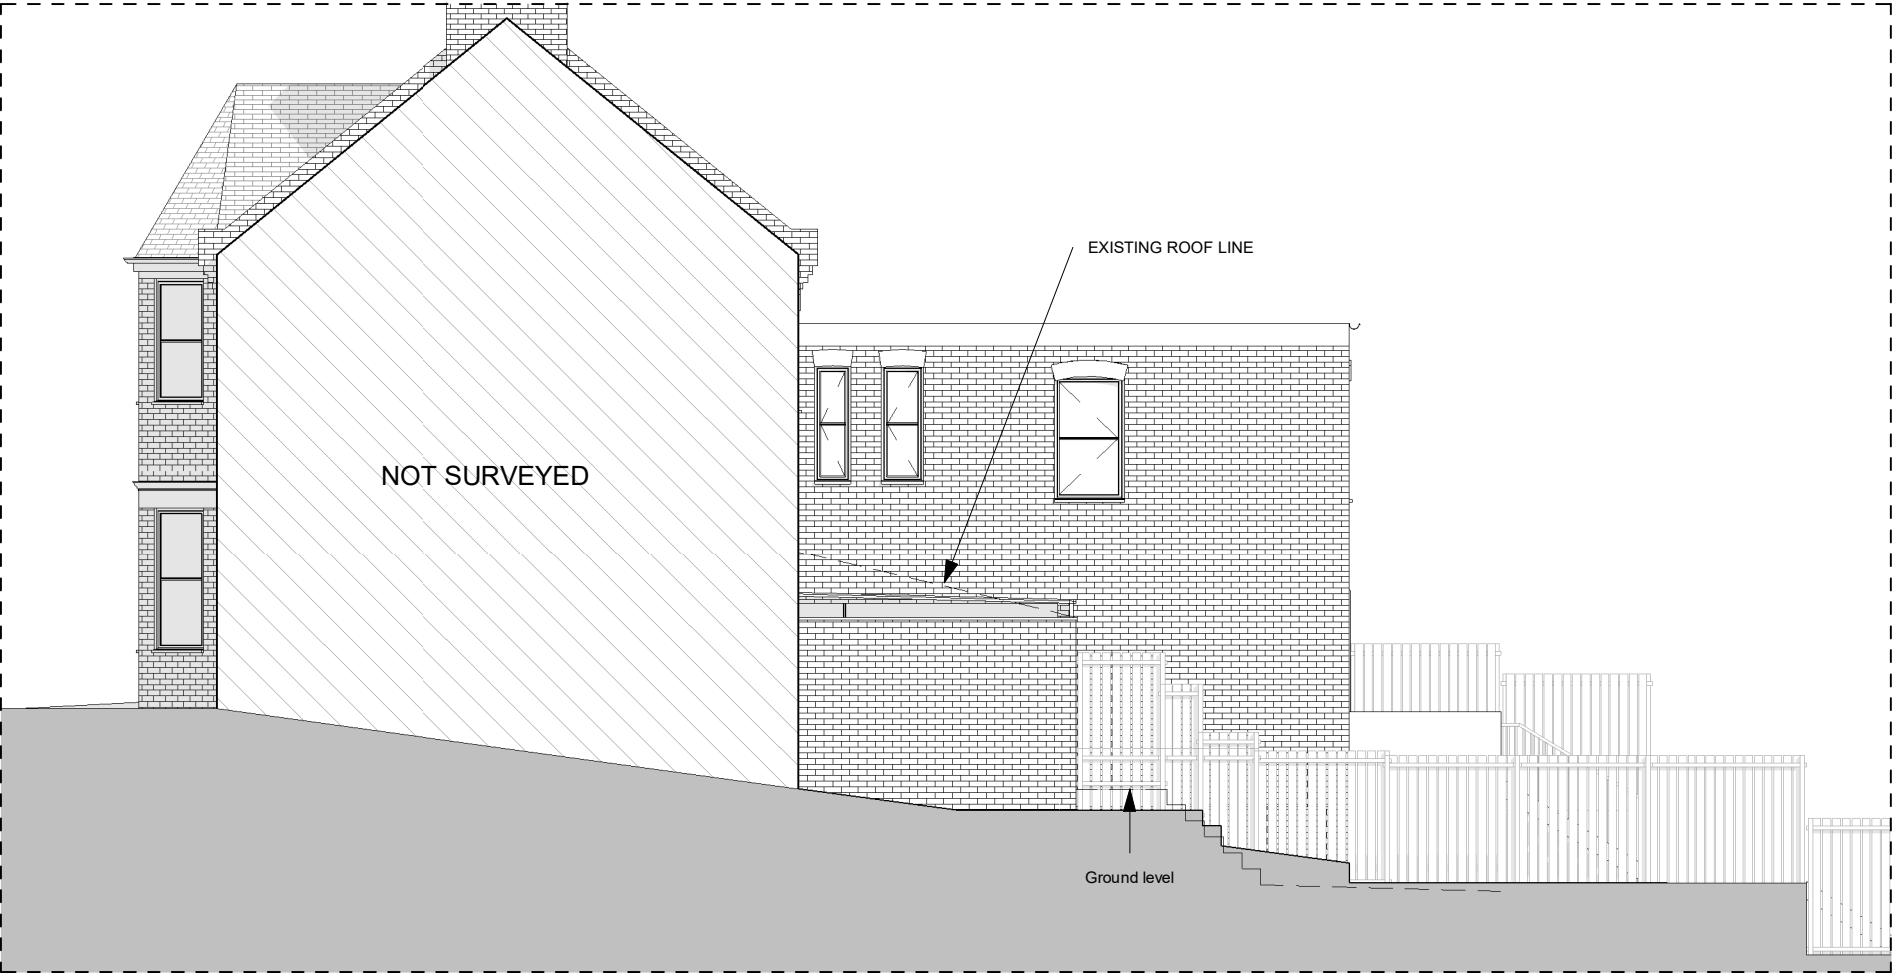

Side (Right) - Proposed

Scale: 1 : 100



Architects + Project Managers

domusapm.co.uk
info@domusapm.co.uk
020 8144 2506
PO Box 76155 London,
N12 2FU

CLIENT

Michael Fredman

PROJECT

New roof to existing
side extension

DATE

09/05/2023

CHECKED BY

PC

DRAWN BY

VL

PROJECT NO.

2212699

80 Victoria Road
LONDON
N22 7XF

PA-005
REV-A

(C) the copyright of this drawing is vested with Domus APM and must not be copied or reproduced without written consent.


0 1 2 3 4
1:100

▼ Roof Level
8952

▼ Level 2
5965

▼ Level 1
2990

▼ Level 0
0

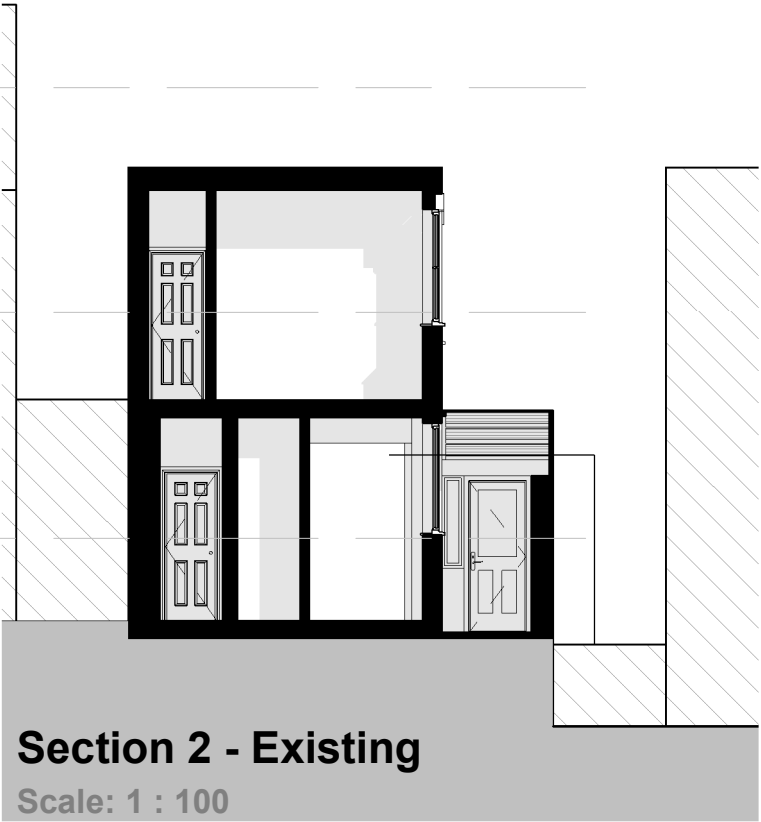

▼ Roof Level
8952

▼ Level 2
5965

▼ Level 1
2990

▼ Level 0
0

