

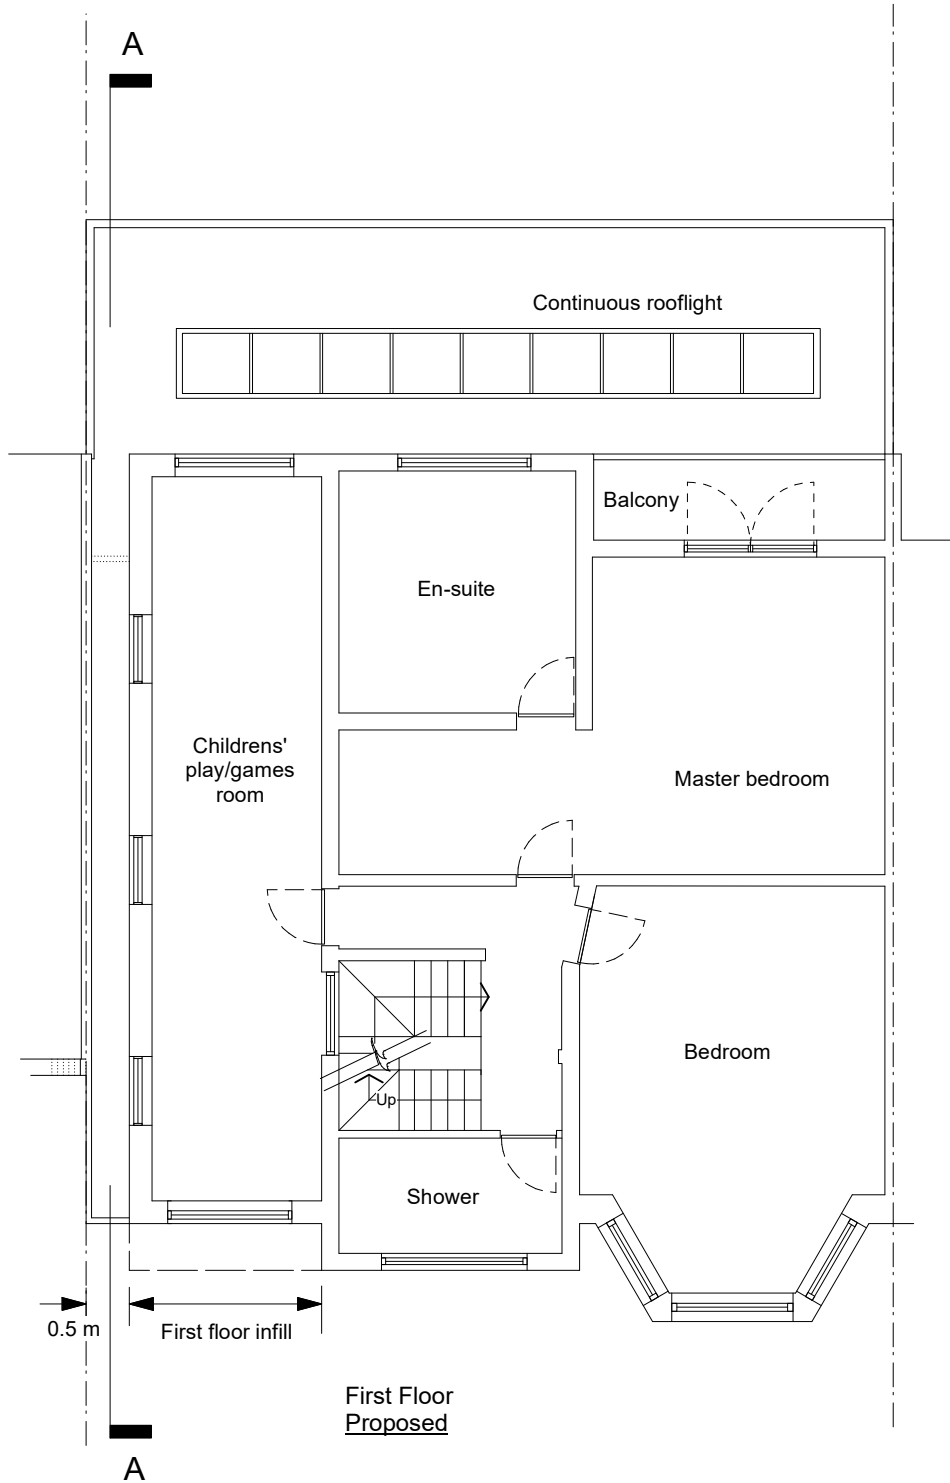



PLANNING

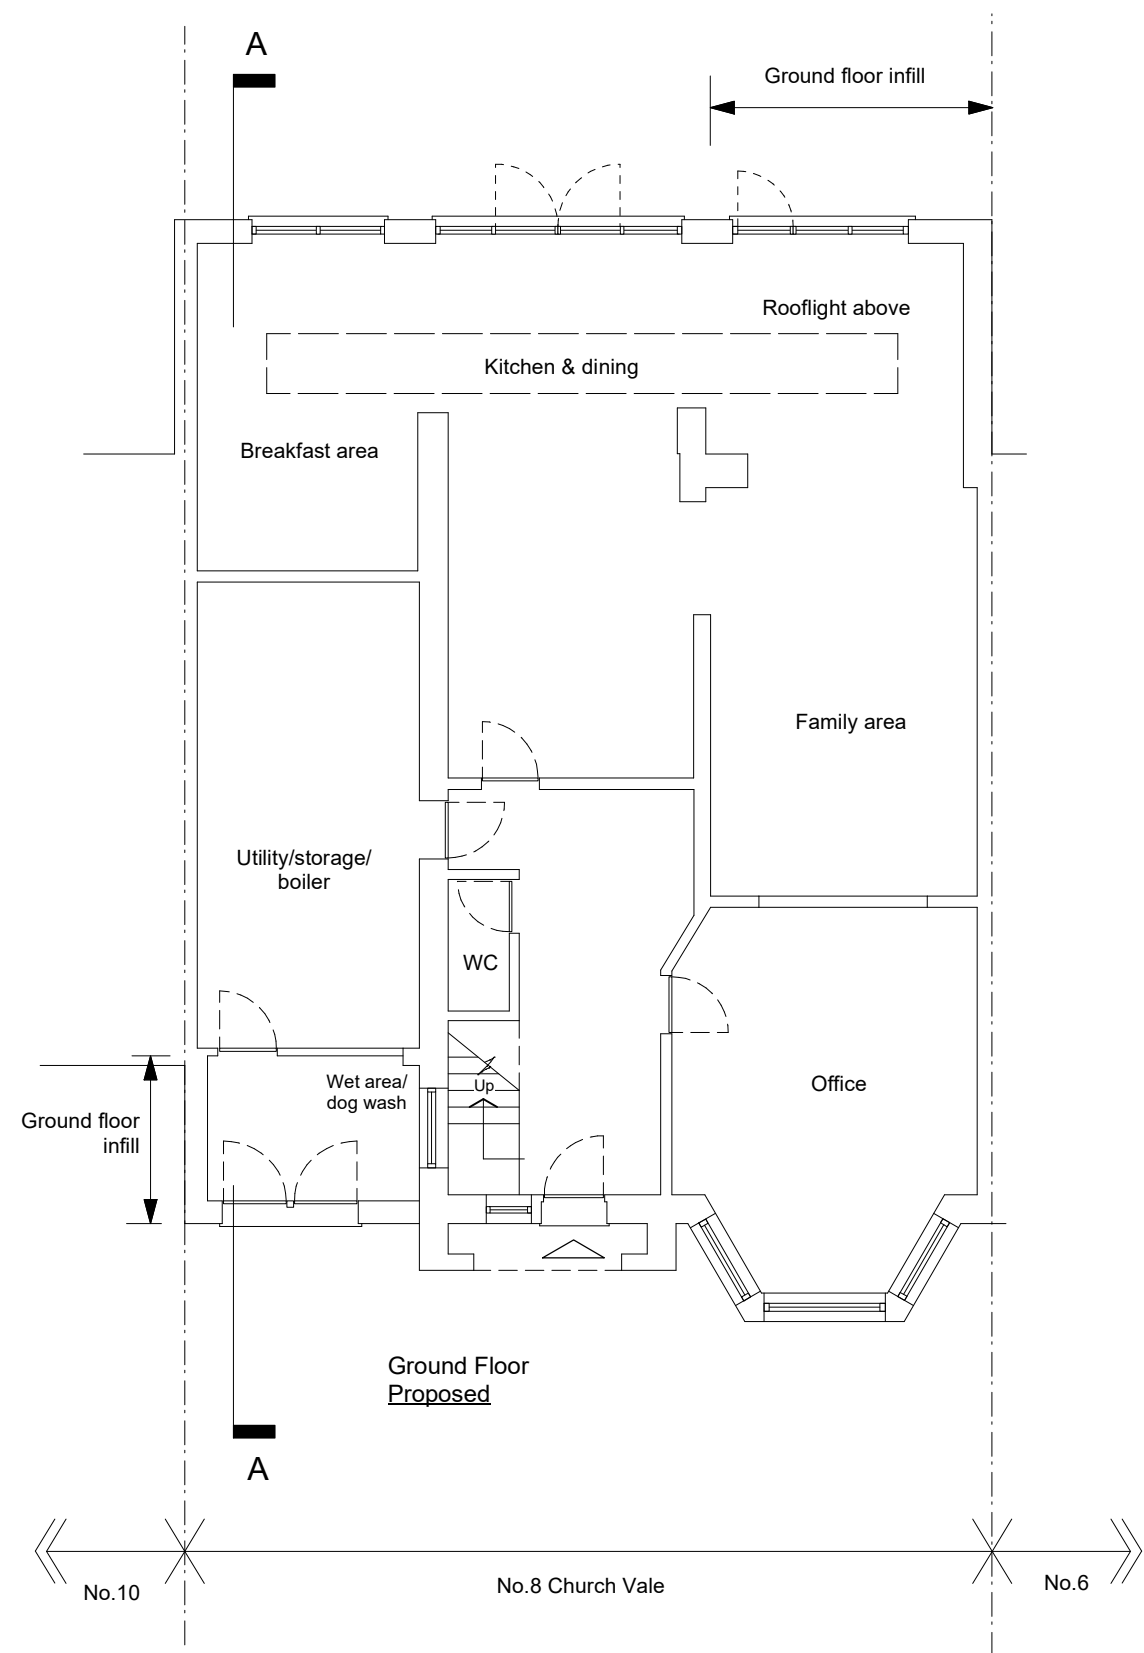

- NOTES:
- Information for Planning submission only
 - All proposals subject to structural investigation
 - All proposals subject to Party Wall legislation, as applicable
 - All proposals subject to Building Regulations compliance
 - Appointments due to Health & Safety legislation to be the responsibility of the property owner/client and to take account of Construction (Design & Management) Regulations
 - Do not scale from drawing. All dimensions to be checked on site and any discrepancies to be notified to the owner.

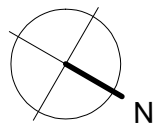

Rev. A, 05.08.23, Gable end chaned to hip roof and side extension door chaned to double doors

 

SITE: 8 CHURCH VALE N2 9PA	PROJECT: SIDE AND REAR EXTENSIONS, ROOF EXTENSION, LOFT CONVERSION AND REAR DORMER	DRAWING: GROUND & FIRST FLOOR PLANS - EXISTING	ROBERT BIRBECK ARCHITECT 195 RUSKIN PARK HOUSE LONDON SE1 8TN 07944 722 640 robert@robertbirbeckarchitect.co.uk www.robertbirbeckarchitect.co.uk	DATE: May 2023
				SCALE: 1:100 @ A3
				No.: 8CV/P/04 Rev A