





2 PL002 - Site Plan
1 : 200

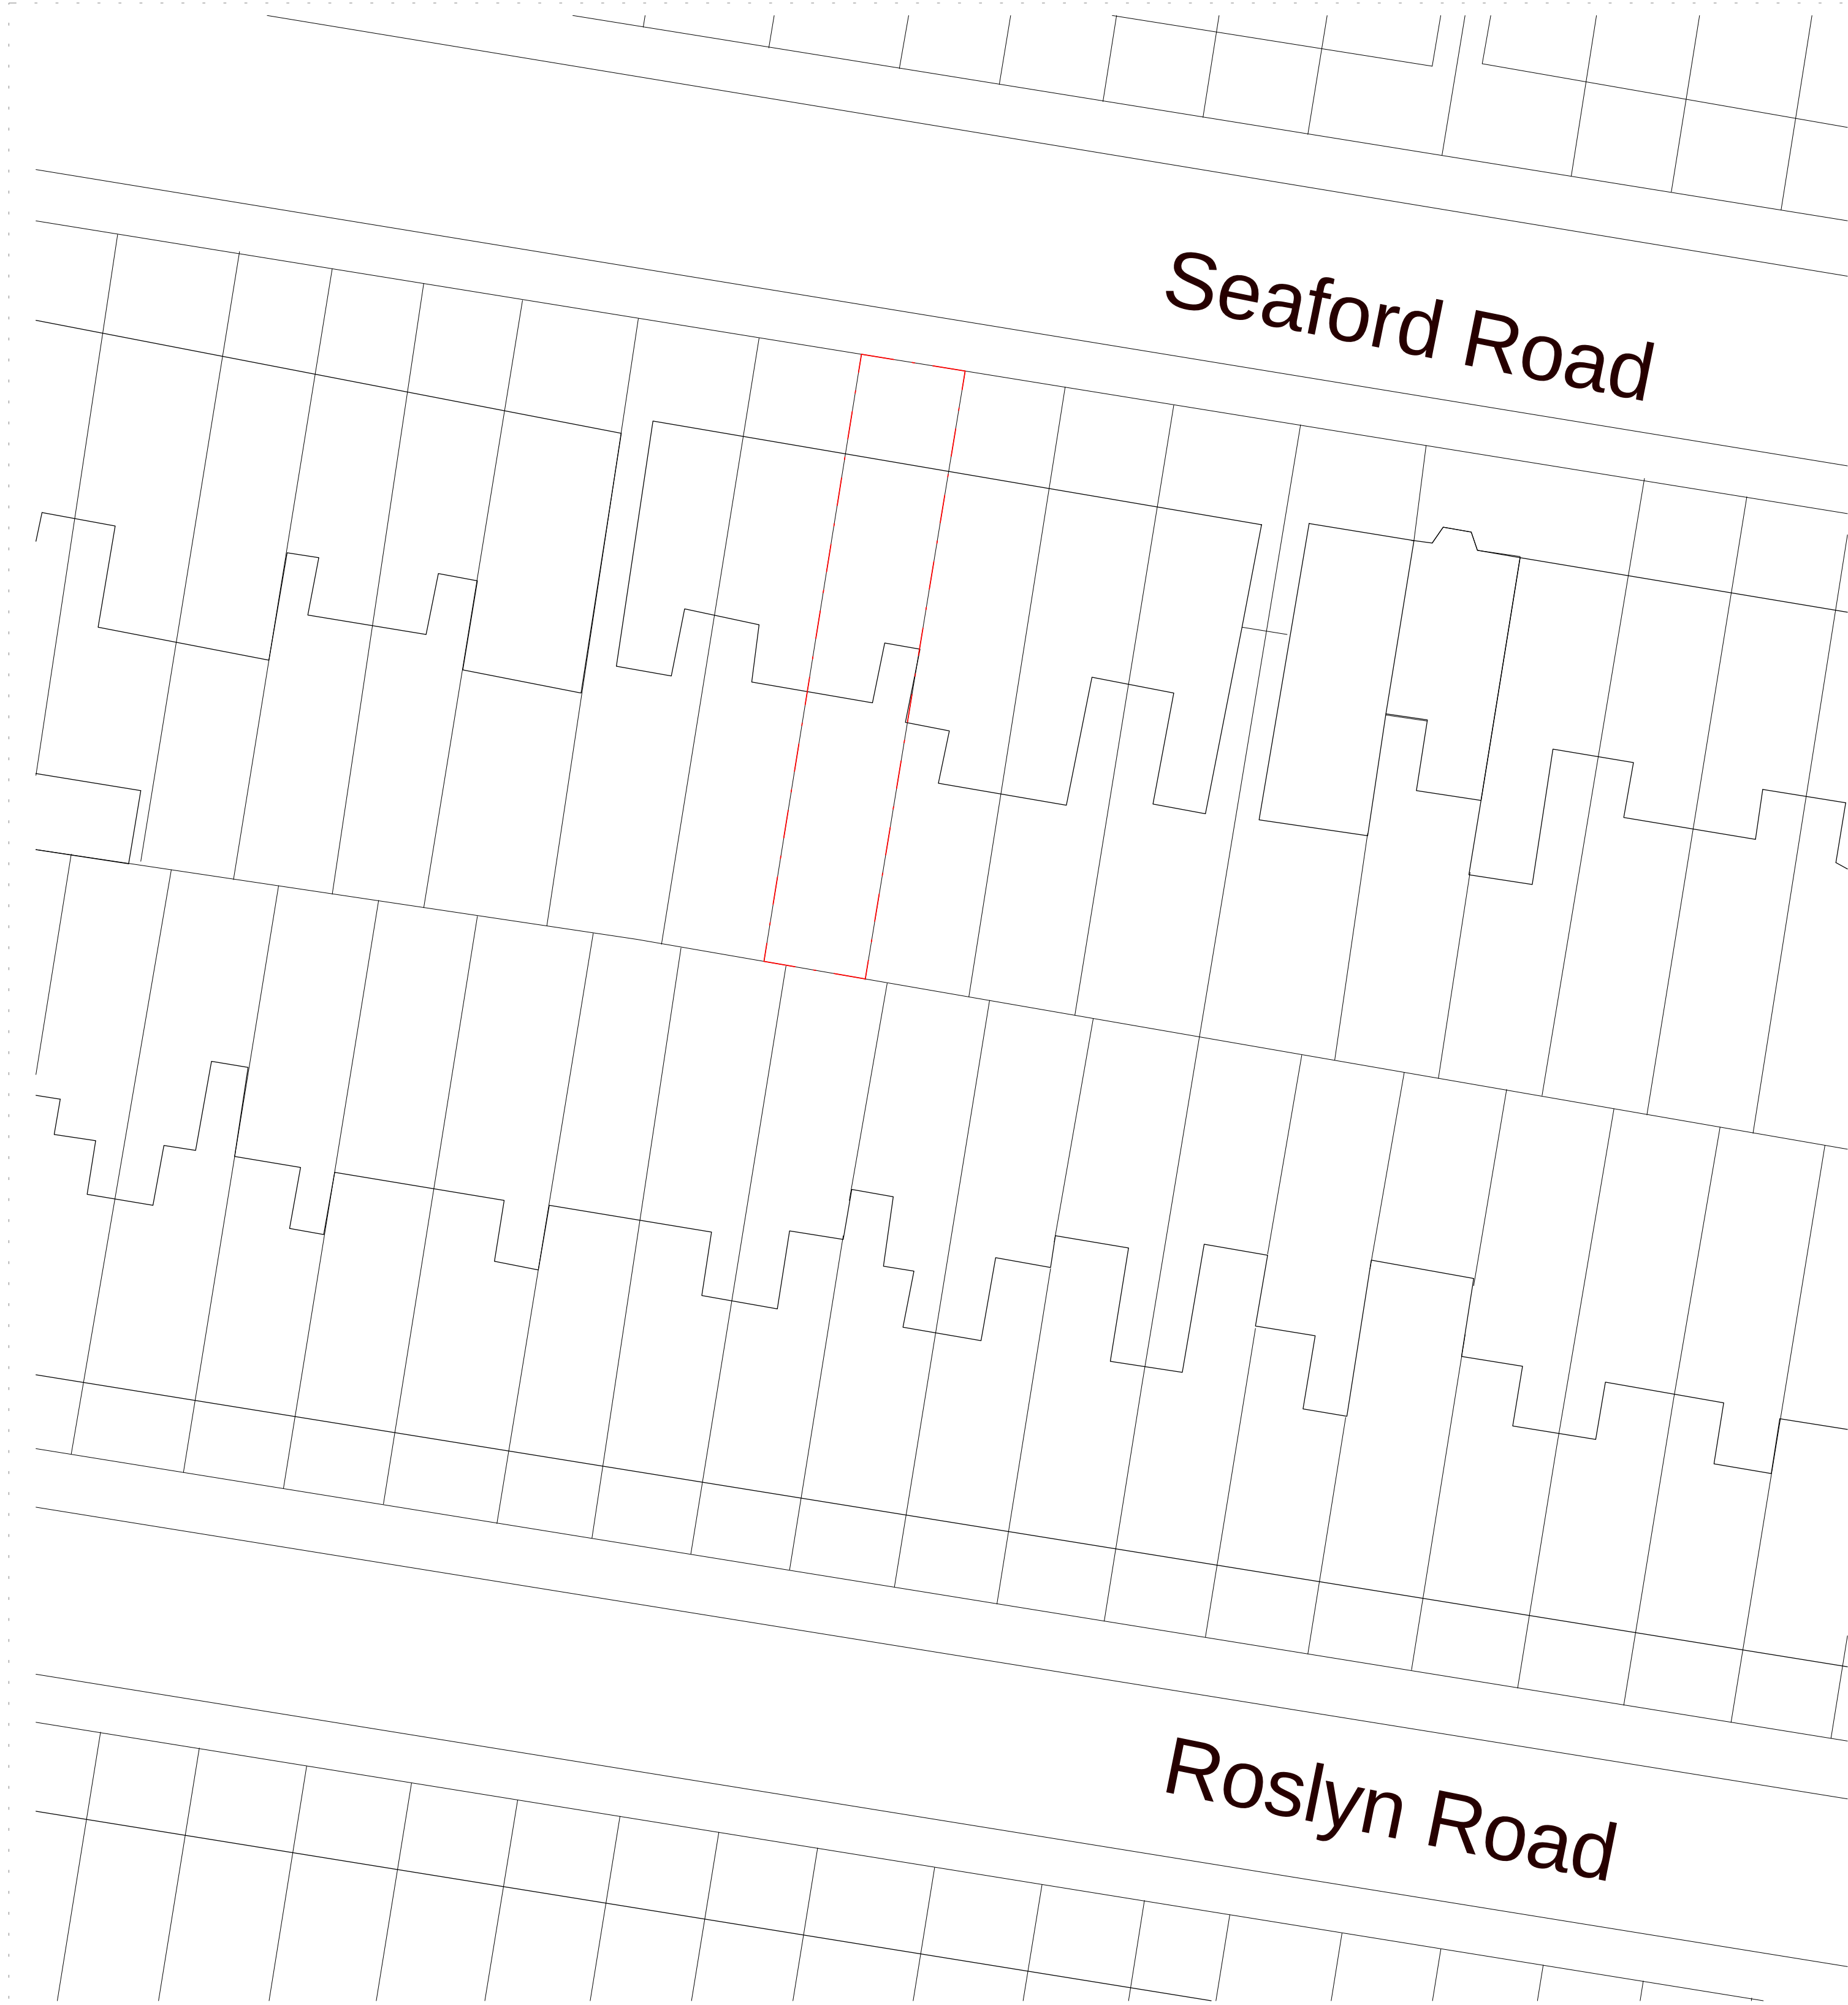

1 PL002 - Location Plan
1 : 1250

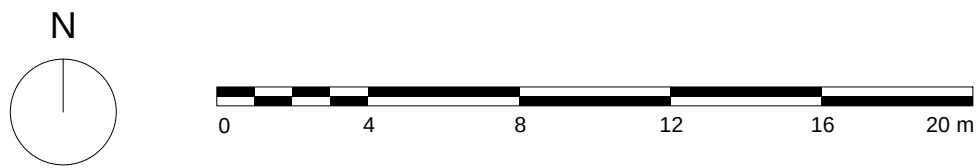

NOTES:

ALL DIMENSIONS TO BE CHECKED ON SITE. ALL OMISSIONS AND DISCREPANCIES TO BE REPORTED TO THE ARCHITECT IMMEDIATELY.

ALL RIGHTS RESERVED. THIS WORK IS COPYRIGHT AND CANNOT BE REPRODUCED OR COPIED OR MODIFIED IN ANY FORM OR BY ANY MEANS, GRAPHIC ELECTRONIC OR MECHANICAL, INCLUDING PHOTOCOPYING WITHOUT THE WRITTEN PERMISSION OF BODY-OF-WORK

Issued For Planning	06.08.23	P1
Revision description	Date	Check Rev

BoW

hello@bow-studio.com
www.bow-studio.com

Project
125 Seaford Road

Drawing
Site Block Plan

Drawn	Date	Scale
ASu	03/12/21	As indicated @ A1 @ A3
Job Number	Drawing number	Revision
23003	PL001	P1