



NOTES

This drawing is copyright and must not be reproduced in any form without written consent of Armstrong Simmonds Architects

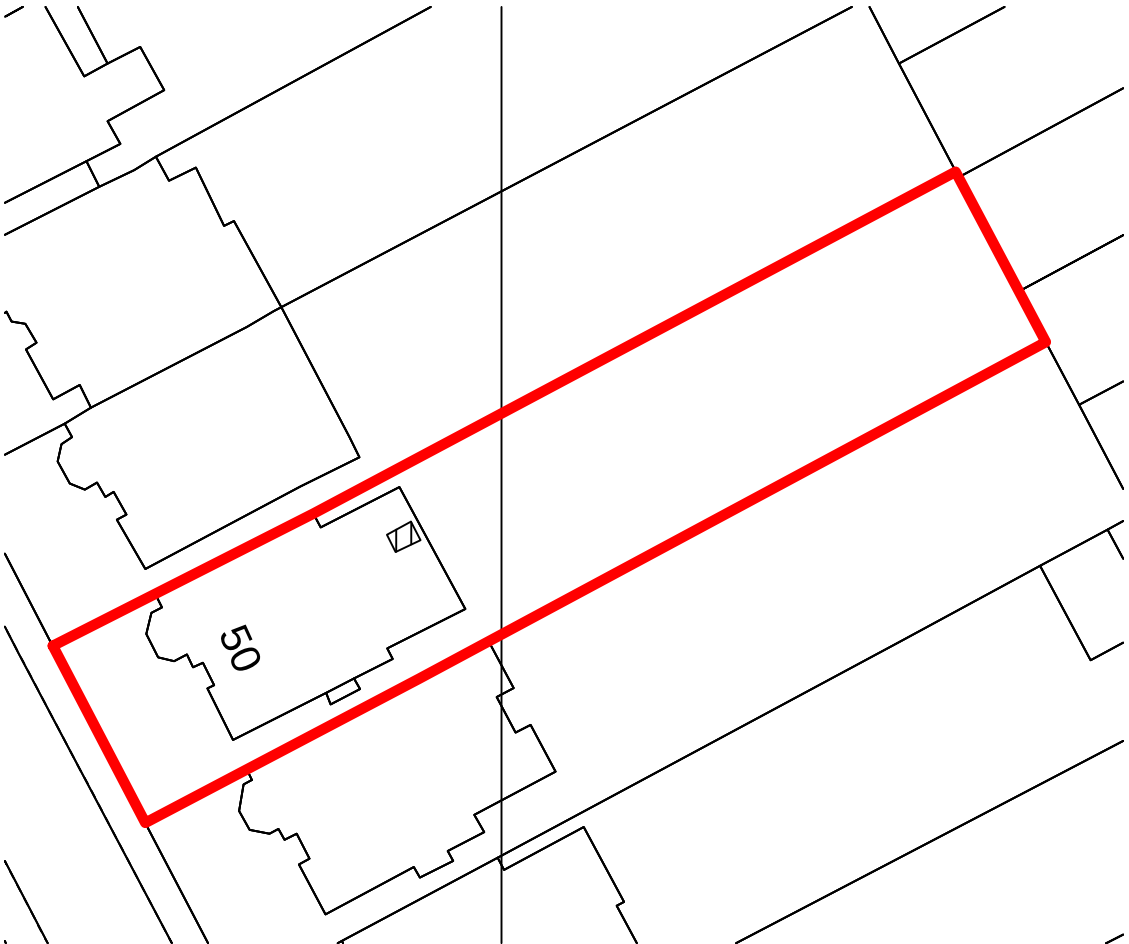

Rev	Date	Revision
Client: Miss Kinton		
Project: 50 Coolhurst Road N8 8EU		
Drawing: Block & Location Plans		
Armstrong Simmonds Architects		
Unit 23, Battersea Business Centre, 99-109 Lavender Hill, London, SW11 5QL		
t: 0207 228 1324 e: projects@as-architects.co.uk		
Drawing Number: 1118_50CR_X000		Revision: *
Scale: 1:1250 / 1:500 @A3	Date: JAN 2023	Drawn: AM

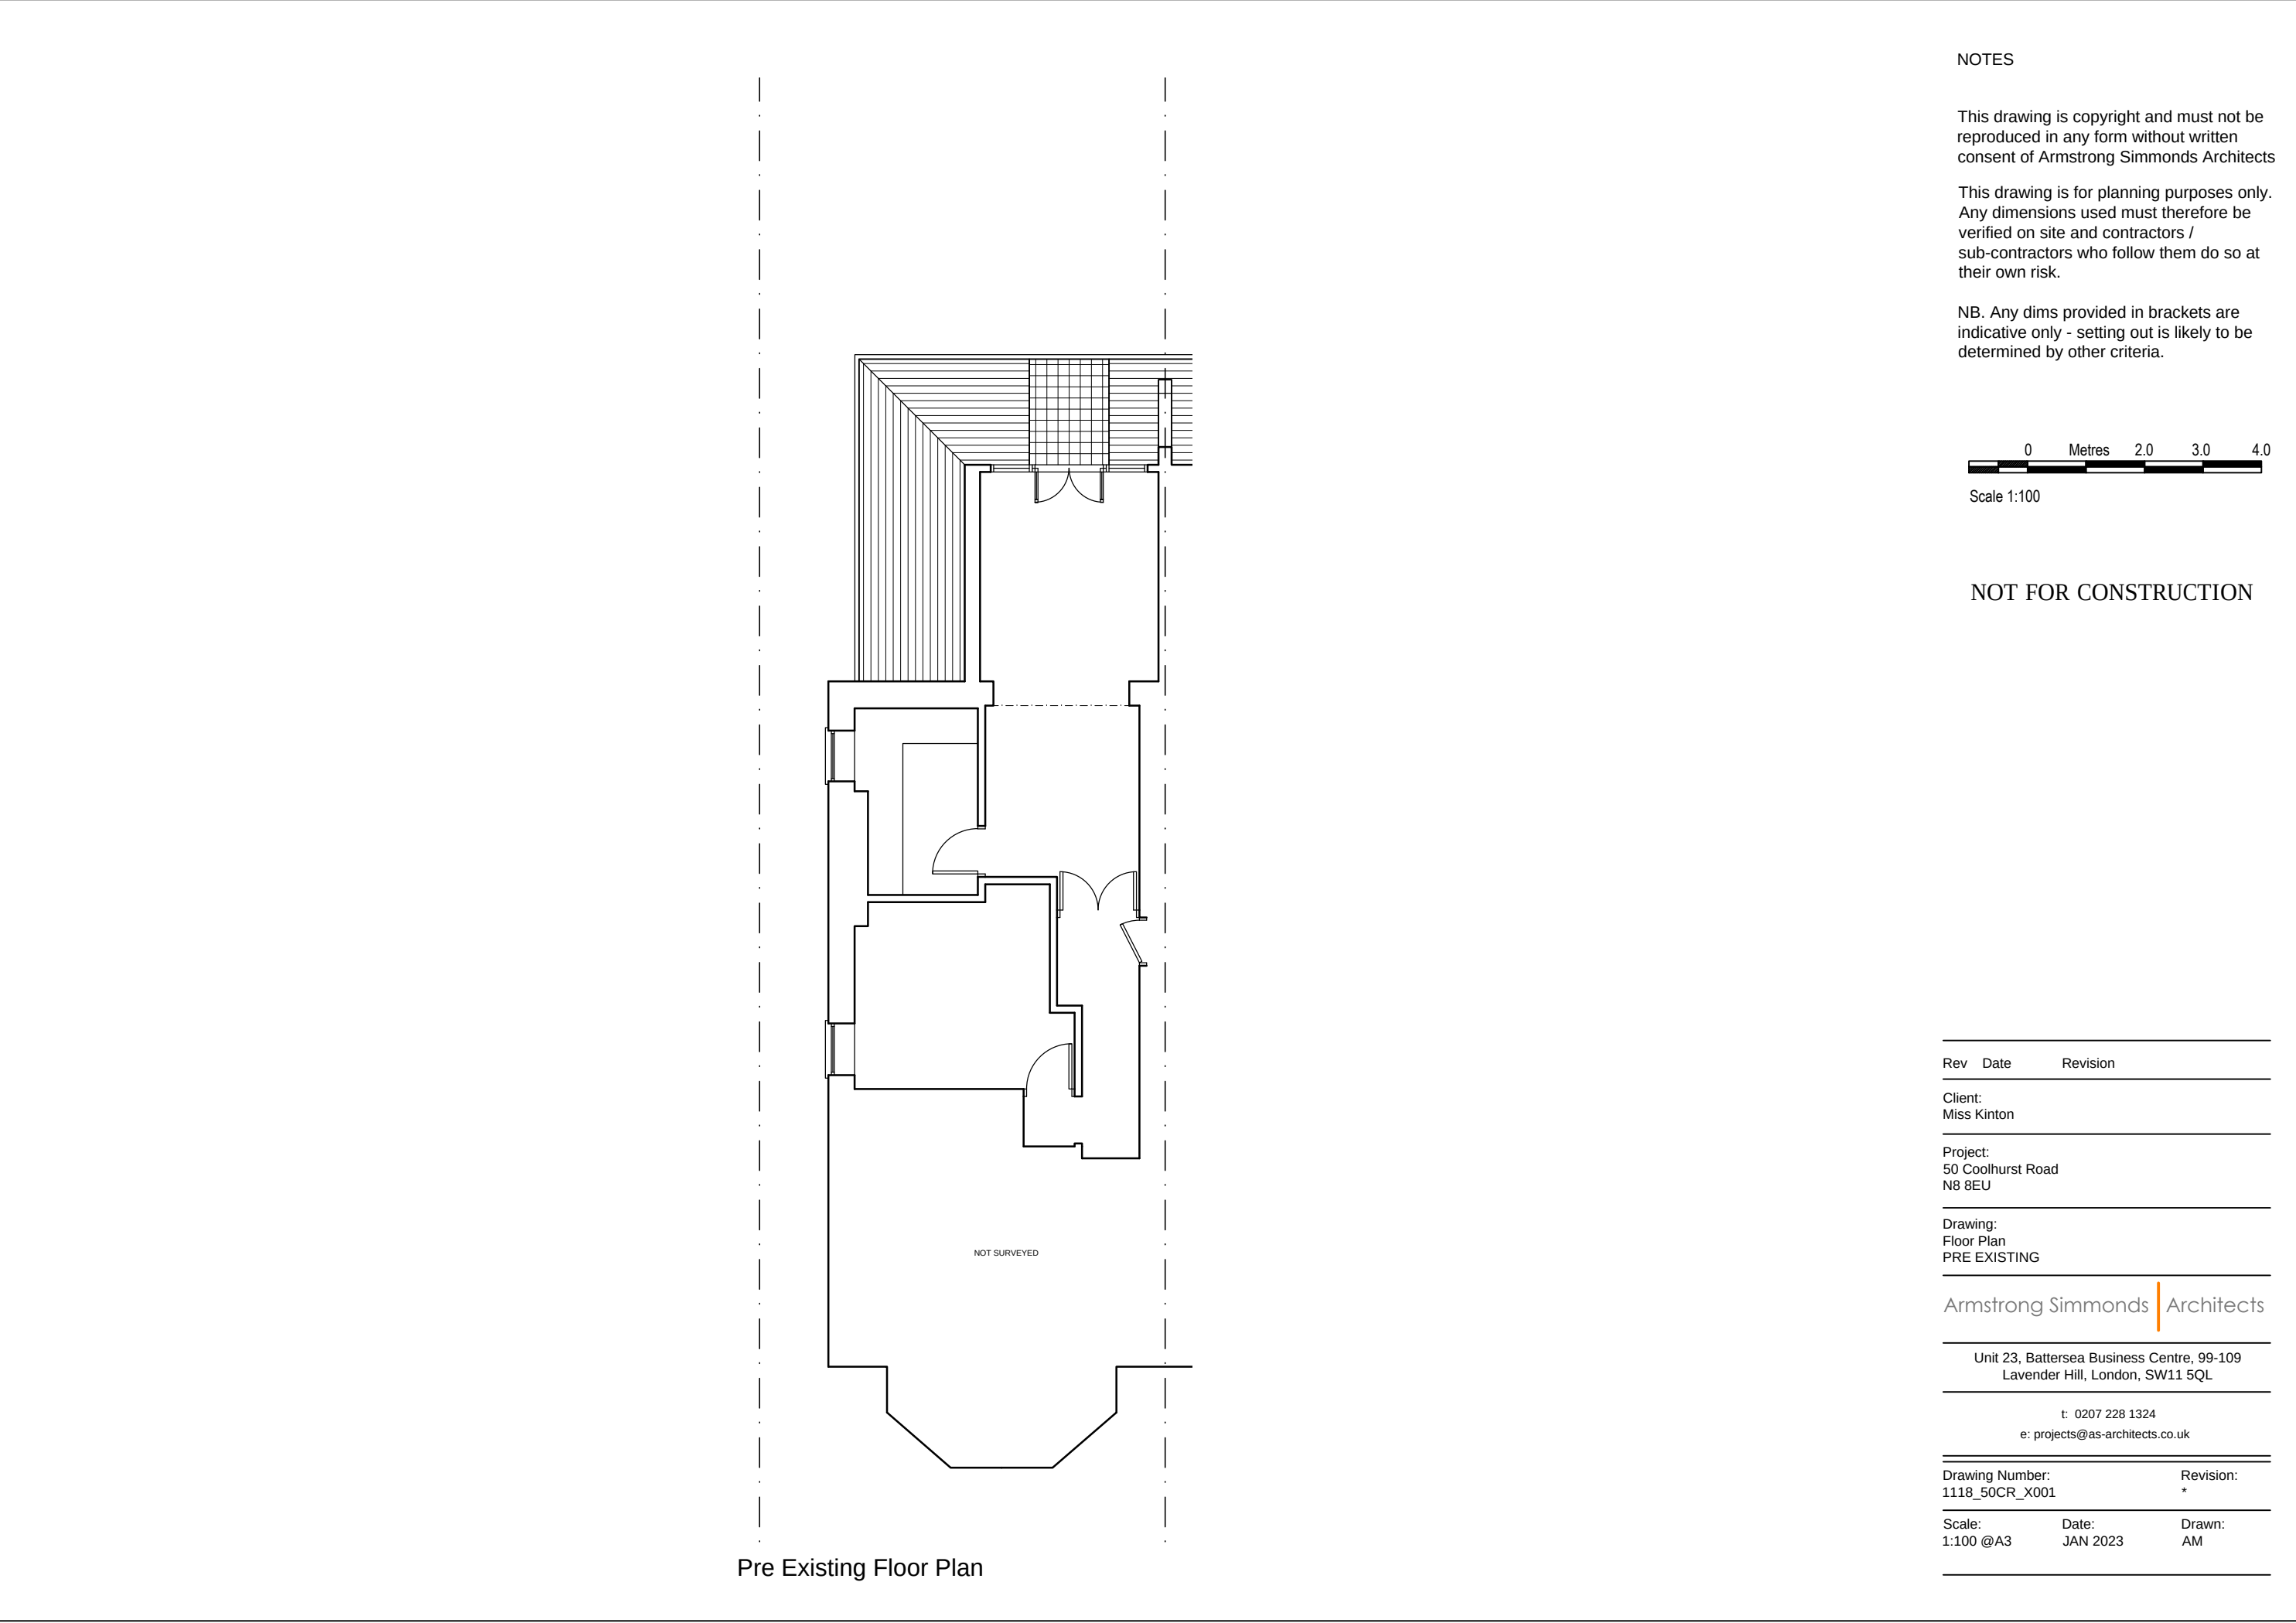


NOTES

This drawing is copyright and must not be reproduced in any form without written consent of Armstrong Simmonds Architects

This drawing is for planning purposes only. Any dimensions used must therefore be verified on site and contractors / sub-contractors who follow them do so at their own risk.

NB. Any dims provided in brackets are indicative only - setting out is likely to be determined by other criteria.

 

Scale 1:100

NOT FOR CONSTRUCTION

Rev	Date	Revision
-----	------	----------

Client:
Miss Kinton

Project:
50 Coolhurst Road
N8 8EU

Drawing:
Floor Plan
PRE EXISTING

Armstrong Simmonds Architects

Unit 23, Battersea Business Centre, 99-109
Lavender Hill, London, SW11 5QL

t: 0207 228 1324
e: projects@as-architects.co.uk

Drawing Number: 1118_50CR_X001	Revision: *
-----------------------------------	----------------


Scale: 1:100 @A3	Date: JAN 2023	Drawn: AM
---------------------	-------------------	--------------

NOTES

This drawing is copyright and must not be reproduced in any form without written consent of Armstrong Simmonds Architects

This drawing is for planning purposes only. Any dimensions used must therefore be verified on site and contractors / sub-contractors who follow them do so at their own risk.

NB. Any dims provided in brackets are indicative only - setting out is likely to be determined by other criteria.

 

NOT FOR CONSTRUCTION




Pre Existing Rear Elevation



Pre Existing Side Elevation

Rev	Date	Revision
Client: Miss Kinton		
Project: 50 Coolhurst Road N8 8EU		
Drawing: Rear and Side Elevation PRE EXISTING		
Armstrong Simmonds Architects		
Unit 23, Battersea Business Centre, 99-109 Lavender Hill, London, SW11 5QL		
t: 0207 228 1324 e: projects@as-architects.co.uk		
Drawing Number: 1118_50CR_X002		Revision: *
Scale: 1:100 @A3	Date: JAN 2023	Drawn: AM

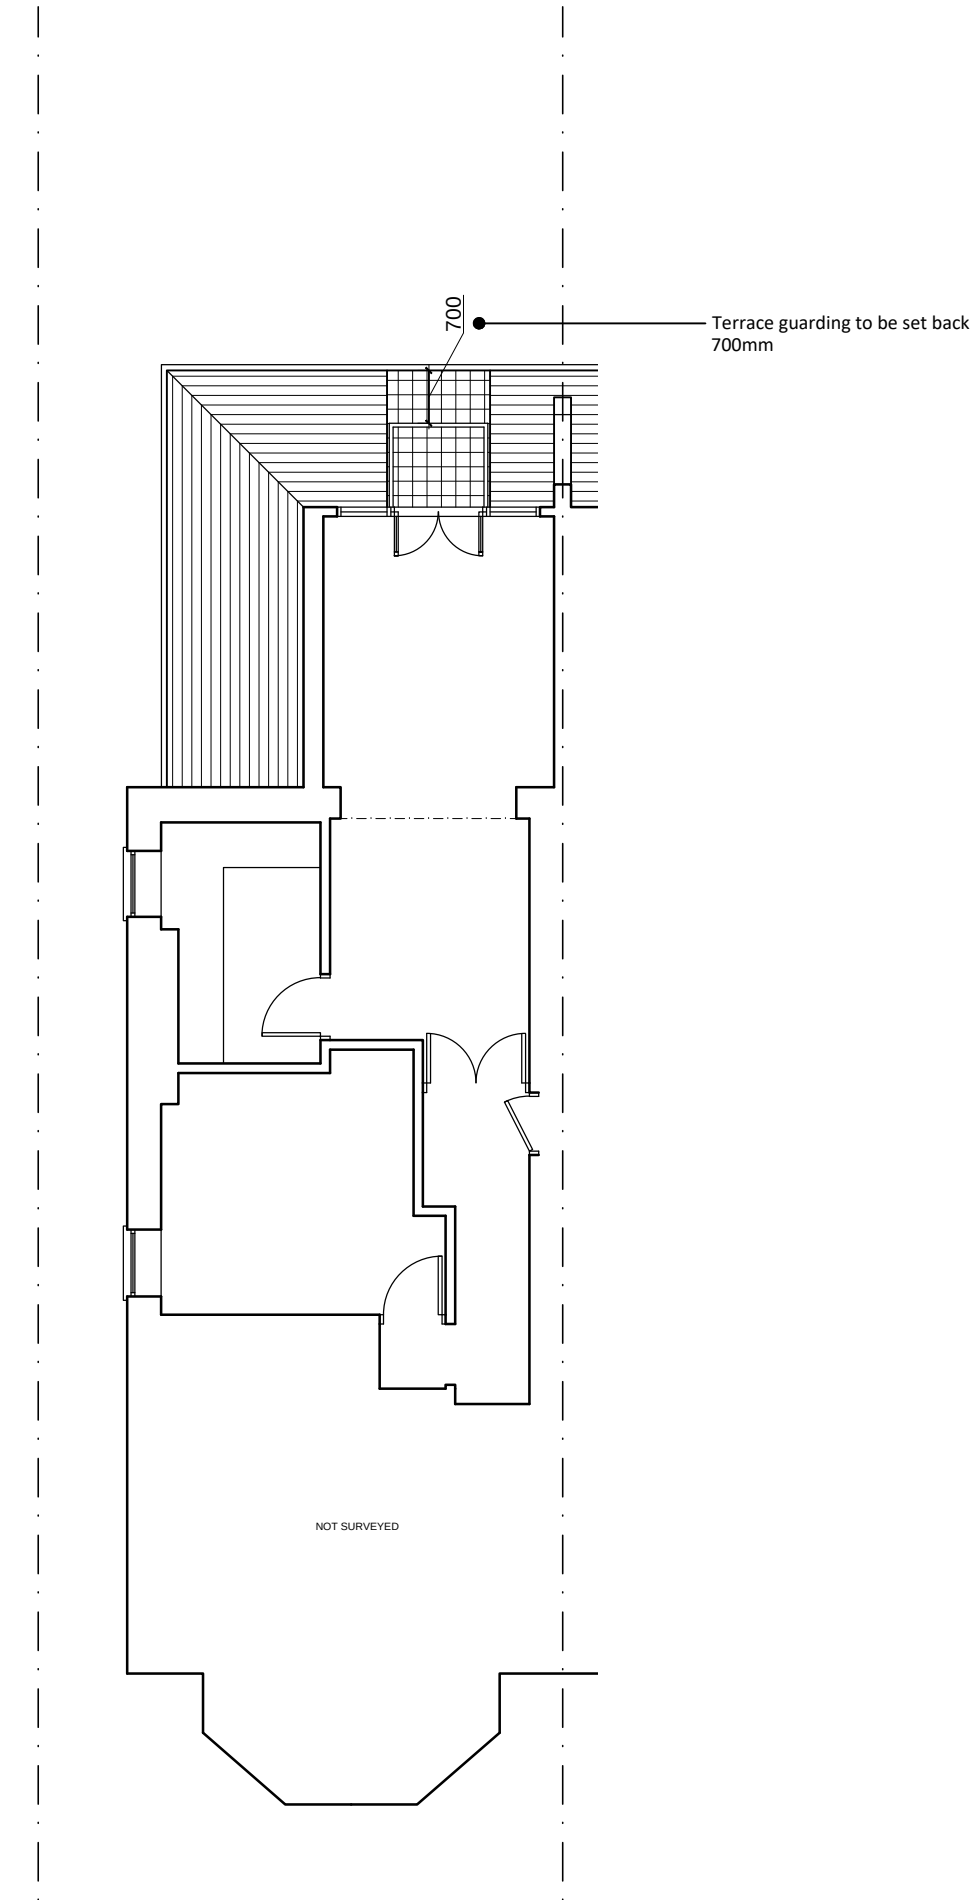


Proposed Floor Plan

NOTES

This drawing is copyright and must not be reproduced in any form without written consent of Armstrong Simmonds Architects

This drawing is for planning purposes only. Any dimensions used must therefore be verified on site and contractors / sub-contractors who follow them do so at their own risk.

NB. Any dims provided in brackets are indicative only - setting out is likely to be determined by other criteria.

 

Scale 1:100

NOT FOR CONSTRUCTION

Rev	Date	Revision
A	03.08.23	Terrace guarding set back

Client:
Miss Kinton

Project:
50 Coolhurst Road
N8 8EU

Drawing:
Floor Plan
PROPOSED

Armstrong Simmonds Architects

Unit 23, Battersea Business Centre, 99-109
Lavender Hill, London, SW11 5QL

t: 0207 228 1324
e: projects@as-architects.co.uk


Drawing Number: 1118_50CR_D101	Revision: A
Scale: 1:100 @A3	Date: JAN 2023
	Drawn: AM

NOTES

This drawing is copyright and must not be reproduced in any form without written consent of Armstrong Simmonds Architects

This drawing is for planning purposes only. Any dimensions used must therefore be verified on site and contractors / sub-contractors who follow them do so at their own risk.

NB. Any dims provided in brackets are indicative only - setting out is likely to be determined by other criteria.

 

NOT FOR CONSTRUCTION



Proposed Rear Elevation



Proposed Side Elevation

Rev	Date	Revision
A	03.08.23	Terrace guarding set back

Client:
Miss Kinton

Project:
50 Coolhurst Road
N8 8EU

Drawing:
Rear and Side Elevation
PROPOSED


Armstrong Simmonds	Architects
--------------------	------------

Unit 23, Battersea Business Centre, 99-109
Lavender Hill, London, SW11 5QL

t: 0207 228 1324
e: projects@as-architects.co.uk

Drawing Number:	Revision:
1118_50CR_D102	A

Scale:	Date:	Drawn:
1:100 @A3	JAN 2023	AM

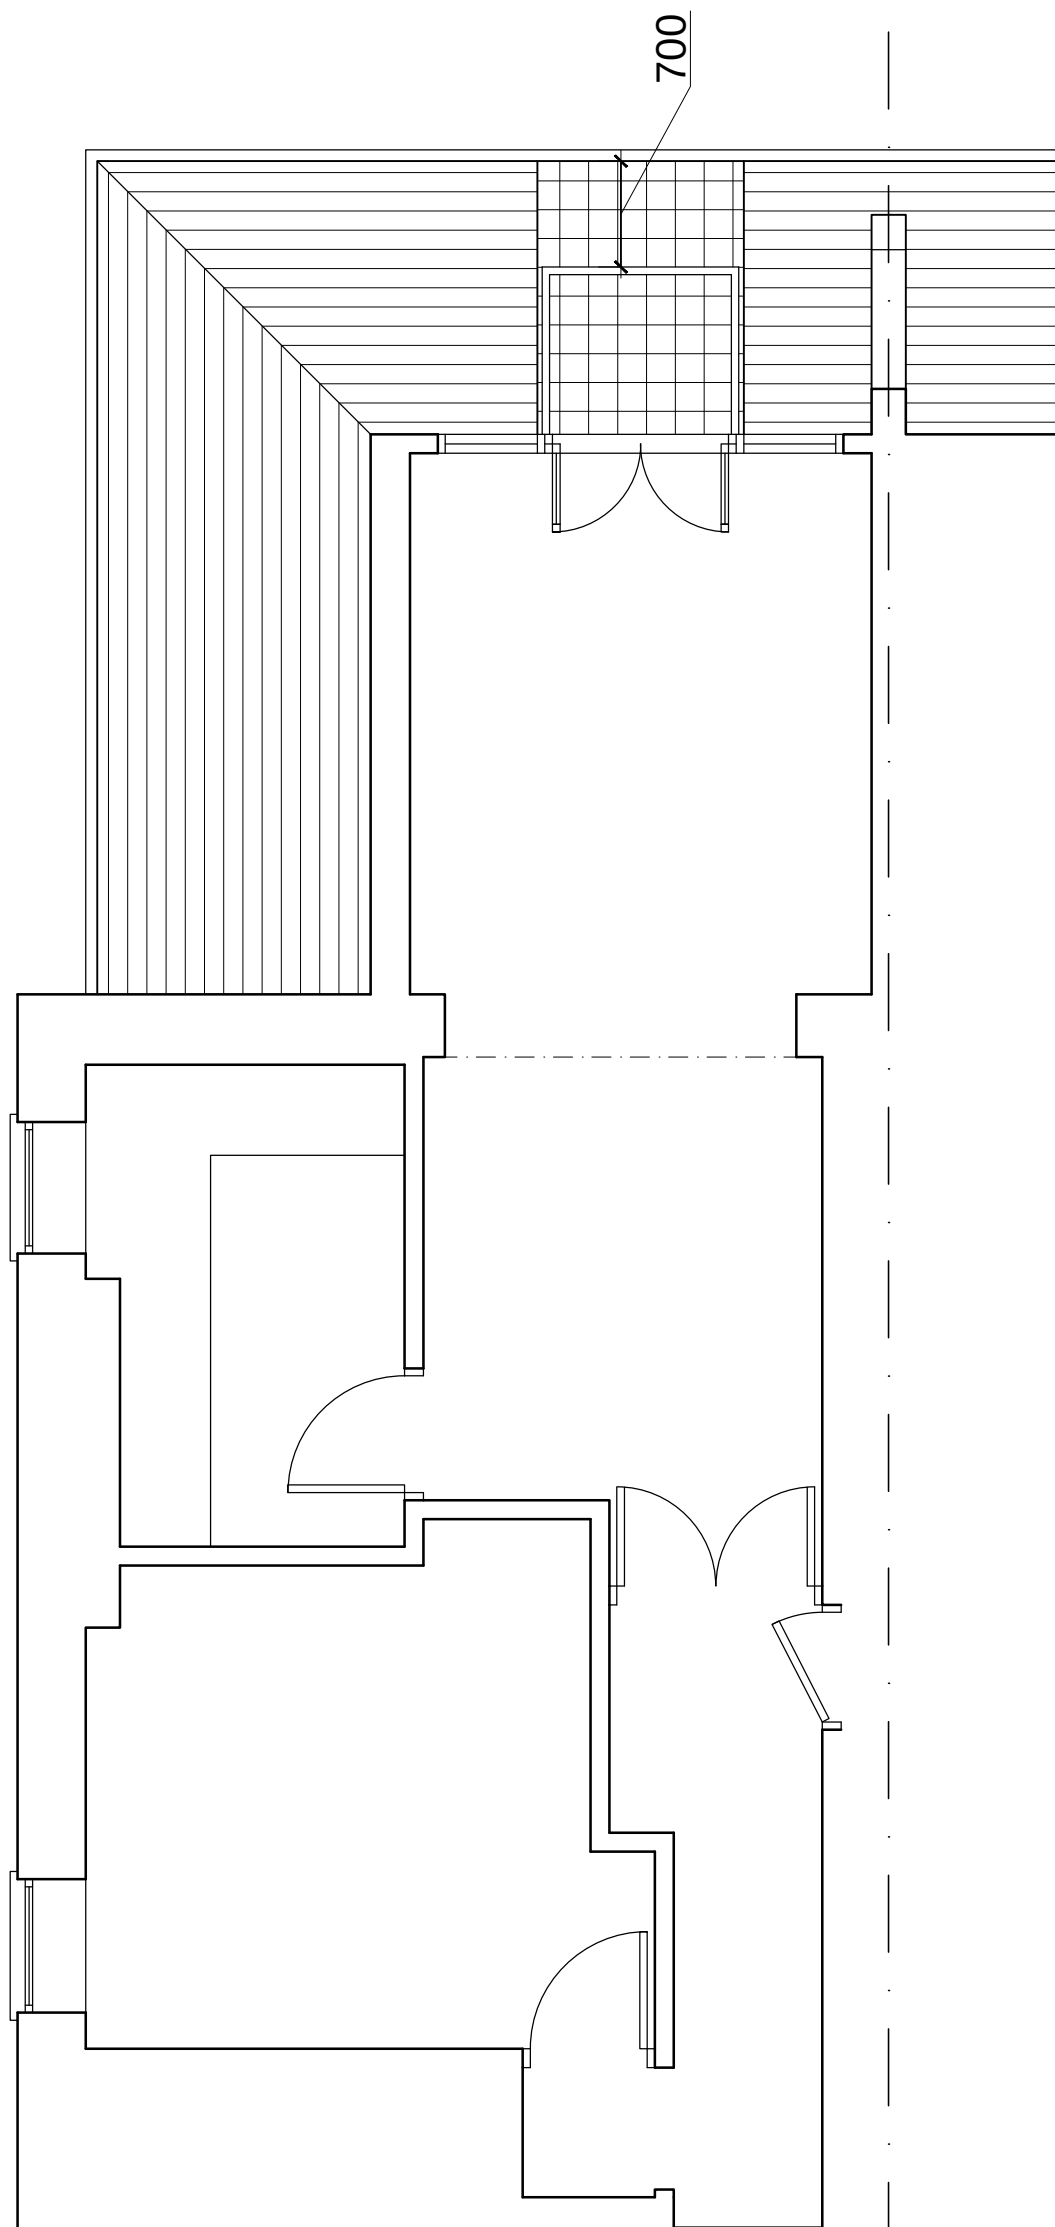


NOTES

This drawing is copyright and must not be reproduced in any form without written consent of Armstrong Simmonds Architects

This drawing is for planning purposes only. Any dimensions used must therefore be verified on site and contractors / sub-contractors who follow them do so at their own risk.

NB. Any dims provided in brackets are indicative only - setting out is likely to be determined by other criteria.

 

Scale 1:50

NOT FOR CONSTRUCTION

Rev	Date	Revision
A	03.08.23	Terrace guarding set back

Client:
Miss Kinton

Project:
50 Coolhurst Road
N8 8EU

Drawing:
Ground Floor Plan
PROPOSED

Armstrong Simmonds Architects

Unit 23, Battersea Business Centre, 99-109
Lavender Hill, London, SW11 5QL

t: 0207 228 1324
e: projects@as-architects.co.uk

Drawing Number:	Revision:
1118_50CR_D103	A

Scale:	Date:	Drawn:
1:50 @A3	JAN 2023	AM

Proposed Floor Plan 1:50




Proposed Rear Elevation 1:50

NOTES

This drawing is copyright and must not be reproduced in any form without written consent of Armstrong Simmonds Architects

This drawing is for planning purposes only. Any dimensions used must therefore be verified on site and contractors / sub-contractors who follow them do so at their own risk.

NB. Any dims provided in brackets are indicative only - setting out is likely to be determined by other criteria.

 

Scale 1:50

NOT FOR CONSTRUCTION

Rev	Date	Revision
-----	------	----------

Client:
Miss Kinton

Project:
50 Coolhurst Road
N8 8EU

Drawing:
Rear Elevation 1:50
PROPOSED

Armstrong Simmonds Architects

Unit 23, Battersea Business Centre, 99-109
Lavender Hill, London, SW11 5QL

t: 0207 228 1324
e: projects@as-architects.co.uk

Drawing Number: 1118_50CR_D104	Revision: *
-----------------------------------	----------------

Scale: 1:50 @A3	Date: JAN 2023	Drawn: AM
--------------------	-------------------	--------------