


Elevation Survey Notes:

1. Survey undertaken to accuracies stipulated as per band E within the RICS guidance note for Measured Survey of Land: Buildings and Utilities, 3rd edition
2. Dalour Maclean have undertaken this survey in the original projection and datum for any accuracy for any particular use. The survey is not intended for tolerances, scales or accuracies, or for any matters resulting from their use for purposes other than that stated in the instruction.
3. The survey is deemed to be a true and correct representation of all reasonable efforts were made to obtain all data but obstructed areas or areas with no access were not surveyed and are highlighted in pink.
4. Any data is recorded as a true and arbitrary datum.
5. Elevation details have been measured using Laser Scanning technology, only details that can be captured from the ground scanner location at ground level is shown. Where the ground level is not visible, details will be estimated.
6. Dimensions should not be scaled. All dimensions should be checked on site before use.


The information contained in this document is confidential and protected by copyright. The use, copying or disclosure to a third party, whether wholly or in part, without the prior written permission of, and in the manner prescribed by Dalour Maclean constitutes an infringement of copyright.

The information provided should not be altered or modified in any way. It should not be used for any other purpose other than that for which it was provided and should not be issued to other parties without prior agreement of Dalour Maclean.


Elevation Locations:

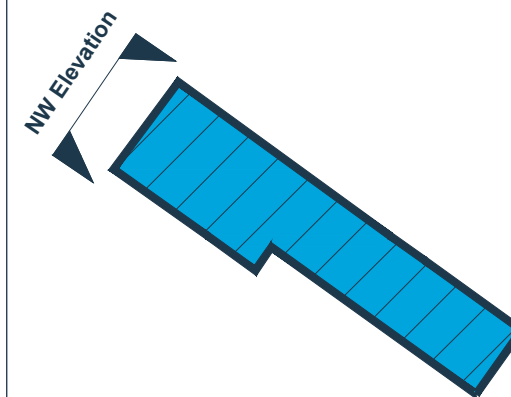

Elevation Locations:

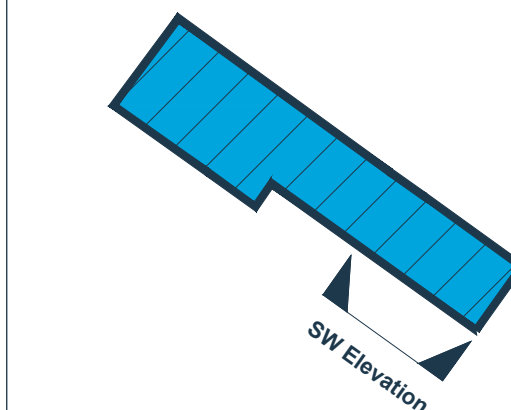

Elevation Locations:

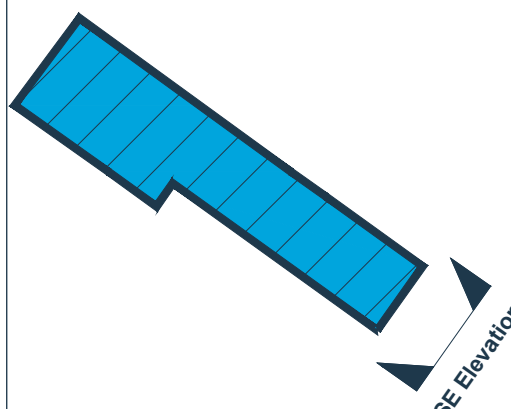

Client:

Cadent Gas

Location	
----------	--

12a Broadway Parade, London, N8 9DE

Coords: N/A

Scheme Name:
EP - 12a Broadway Parade, London, N8 9DE


Drawing Name

Elevation Plan


Drawing No: 23007628_PLN_EL_1.2		
Rev	Date	Description
-	31.07.2023	First Issue

Surveyed by & Date:	RV	19.07.2023
Drawn:	CG	
Approved:	DH/ES	
Sheet No:	2 of 2	
Sheet Size:	A1	


Existing North West Elevation

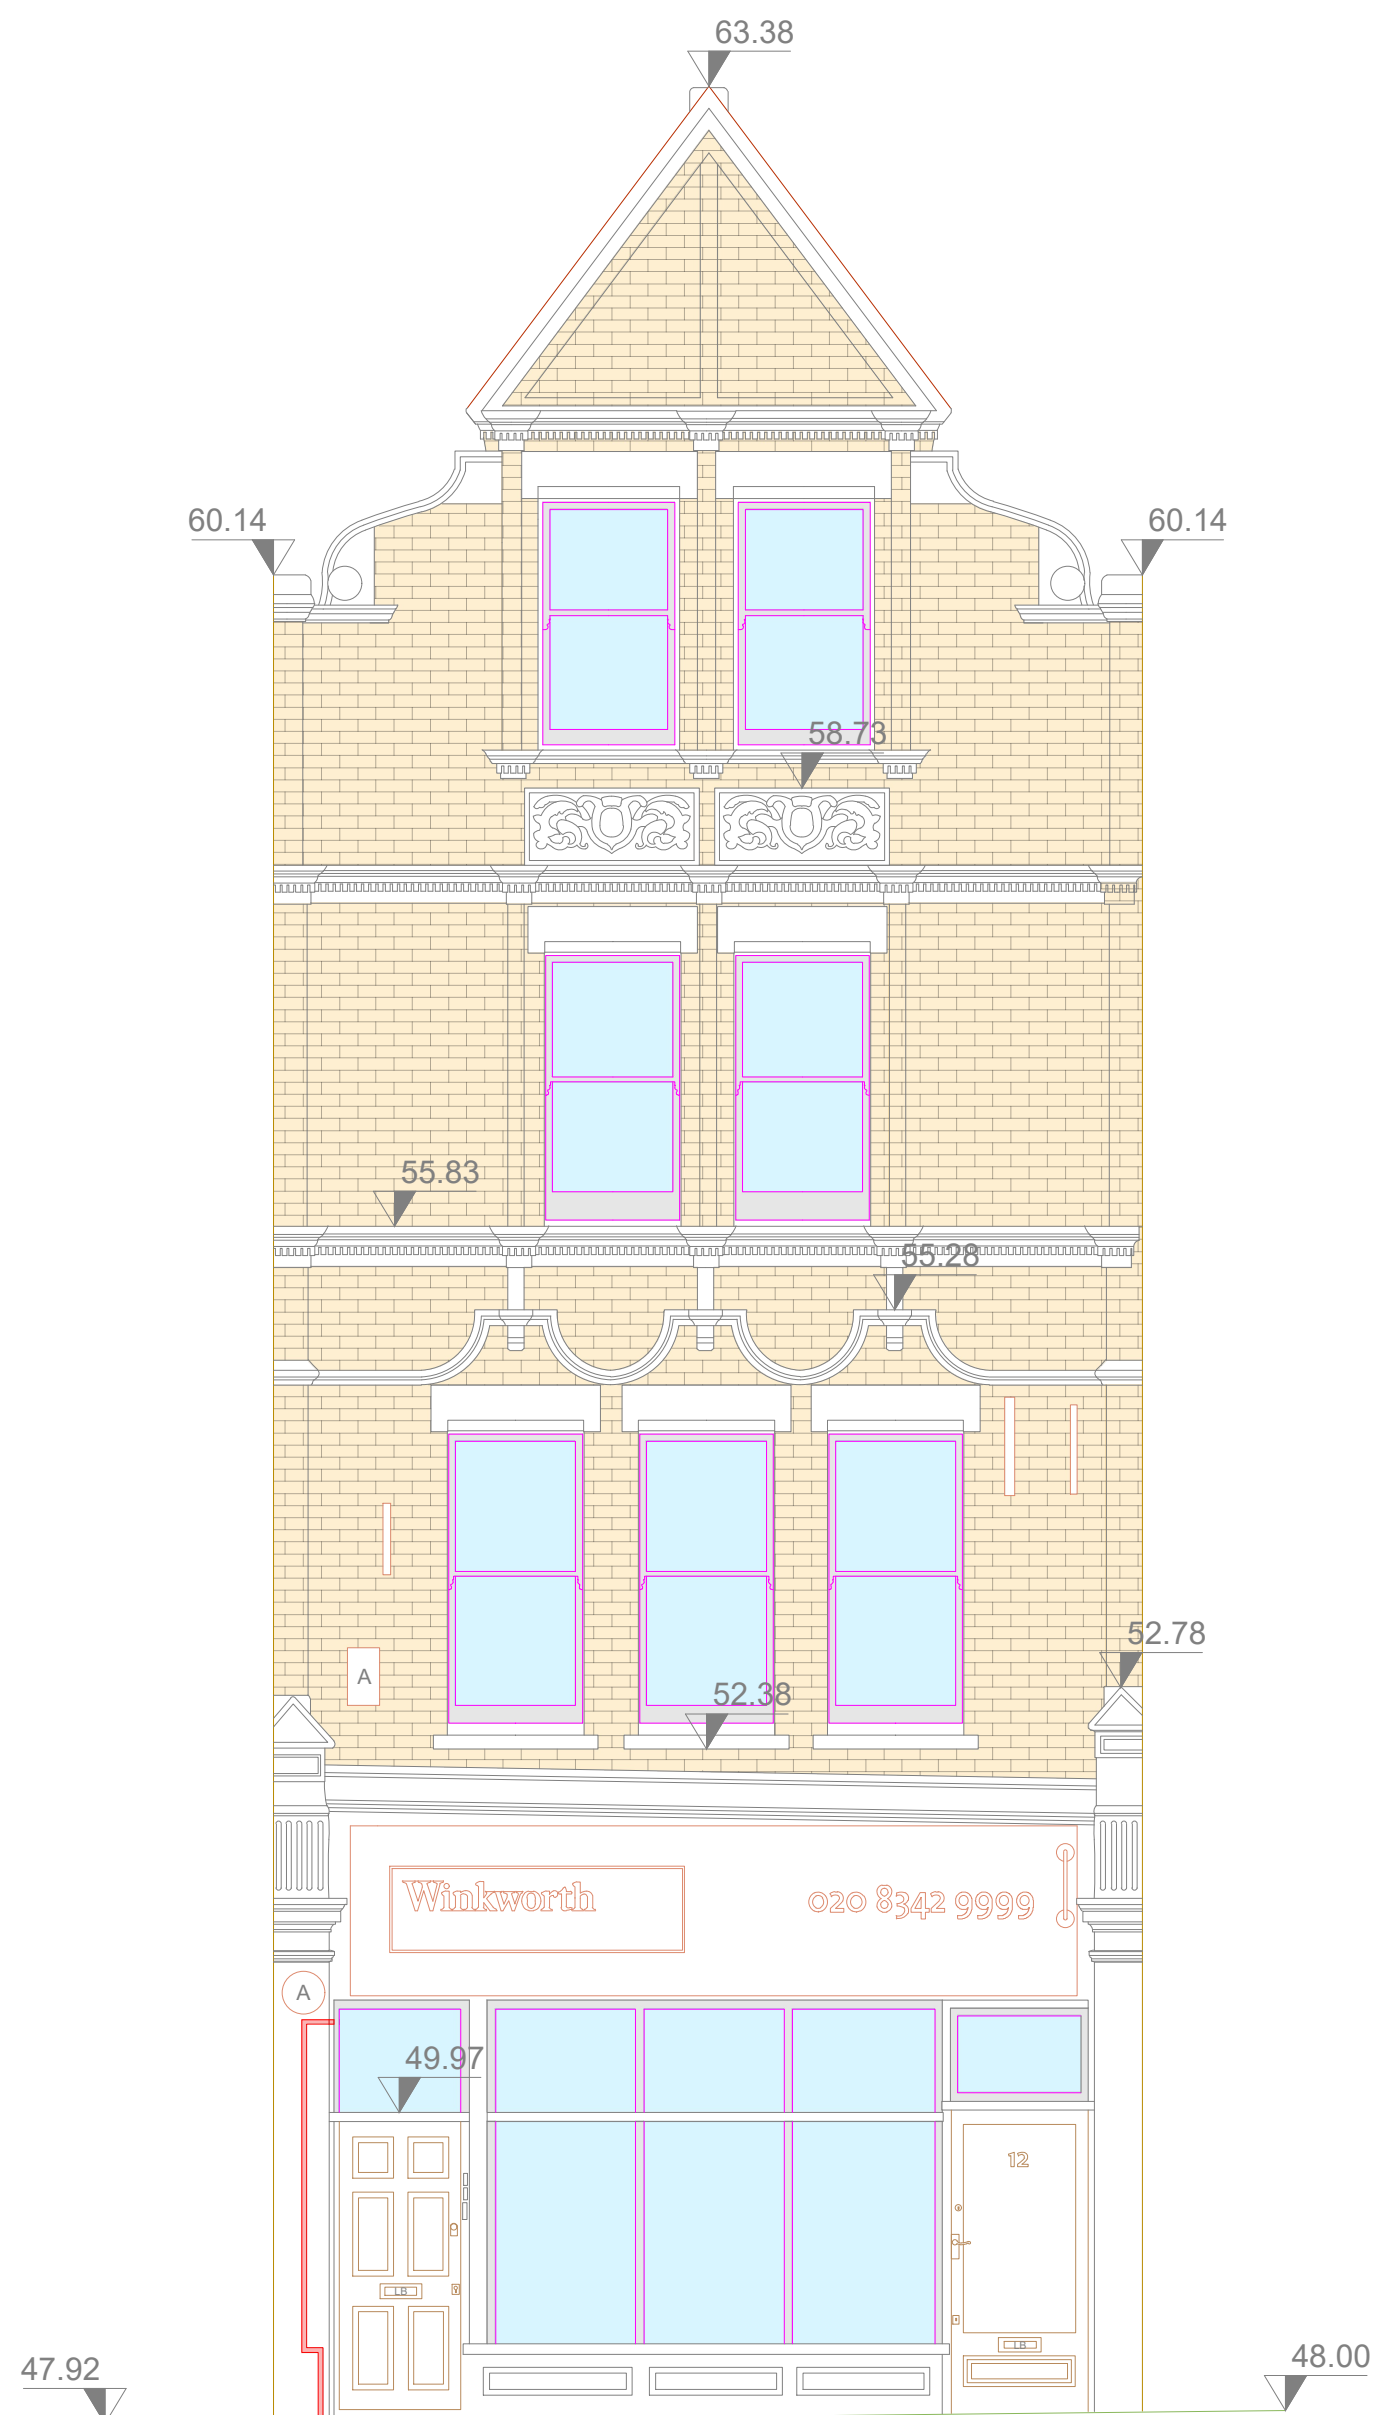

Existing South West Elevation

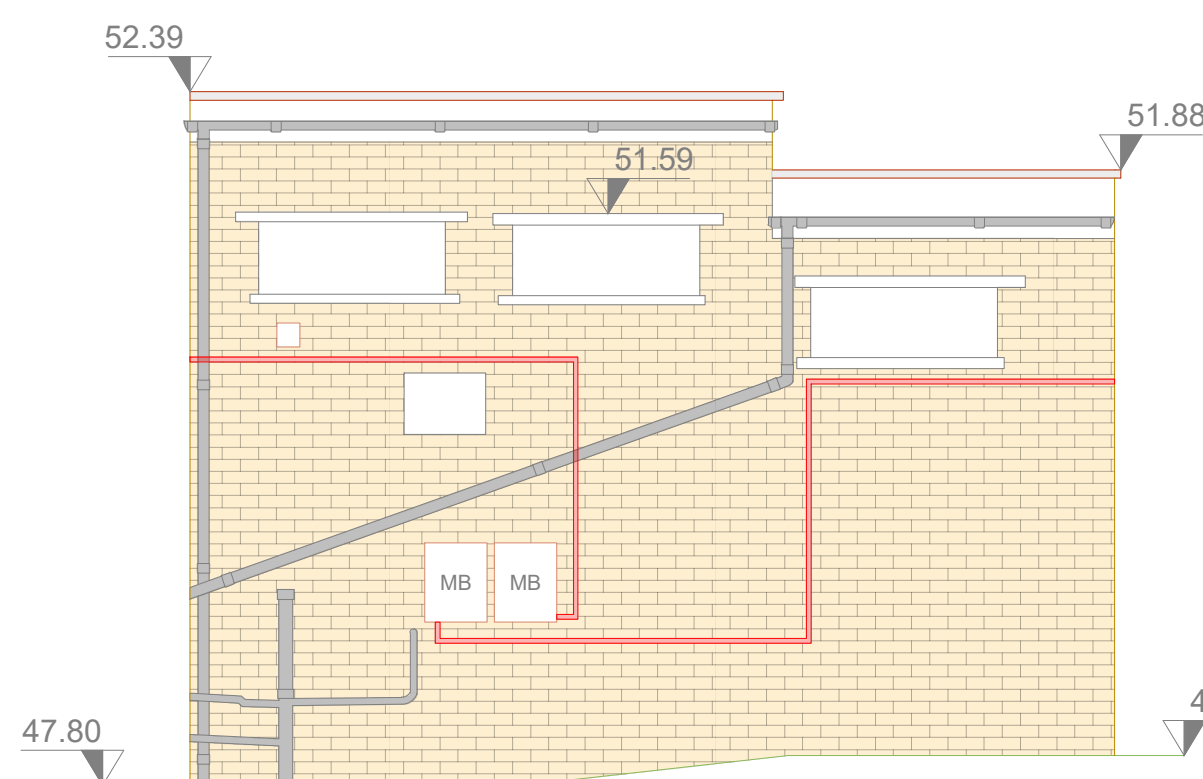

Existing South East Elevation

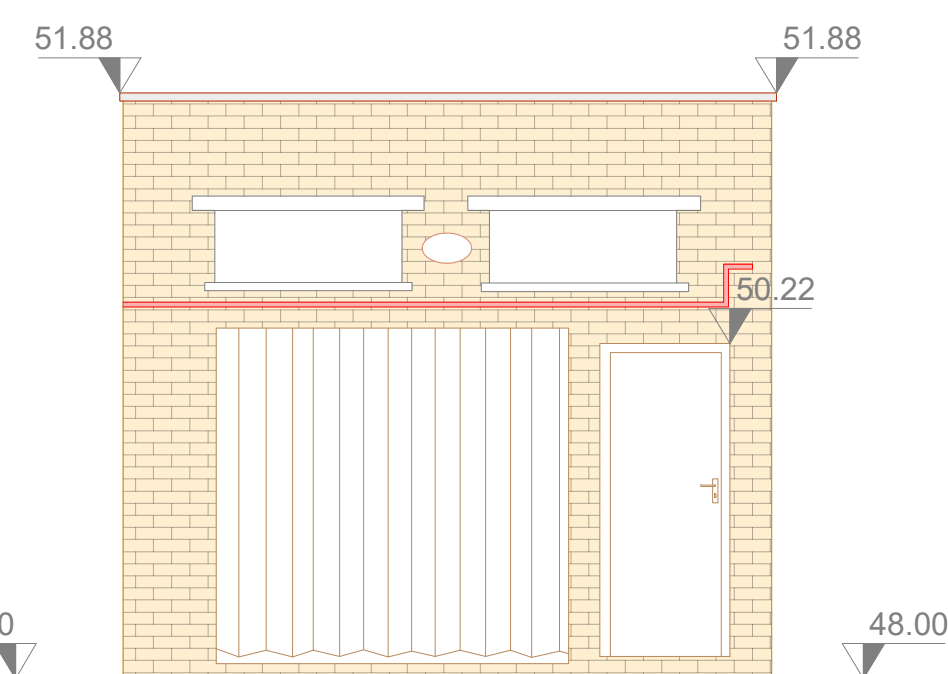

Datum 46.00

Datum 46.00