




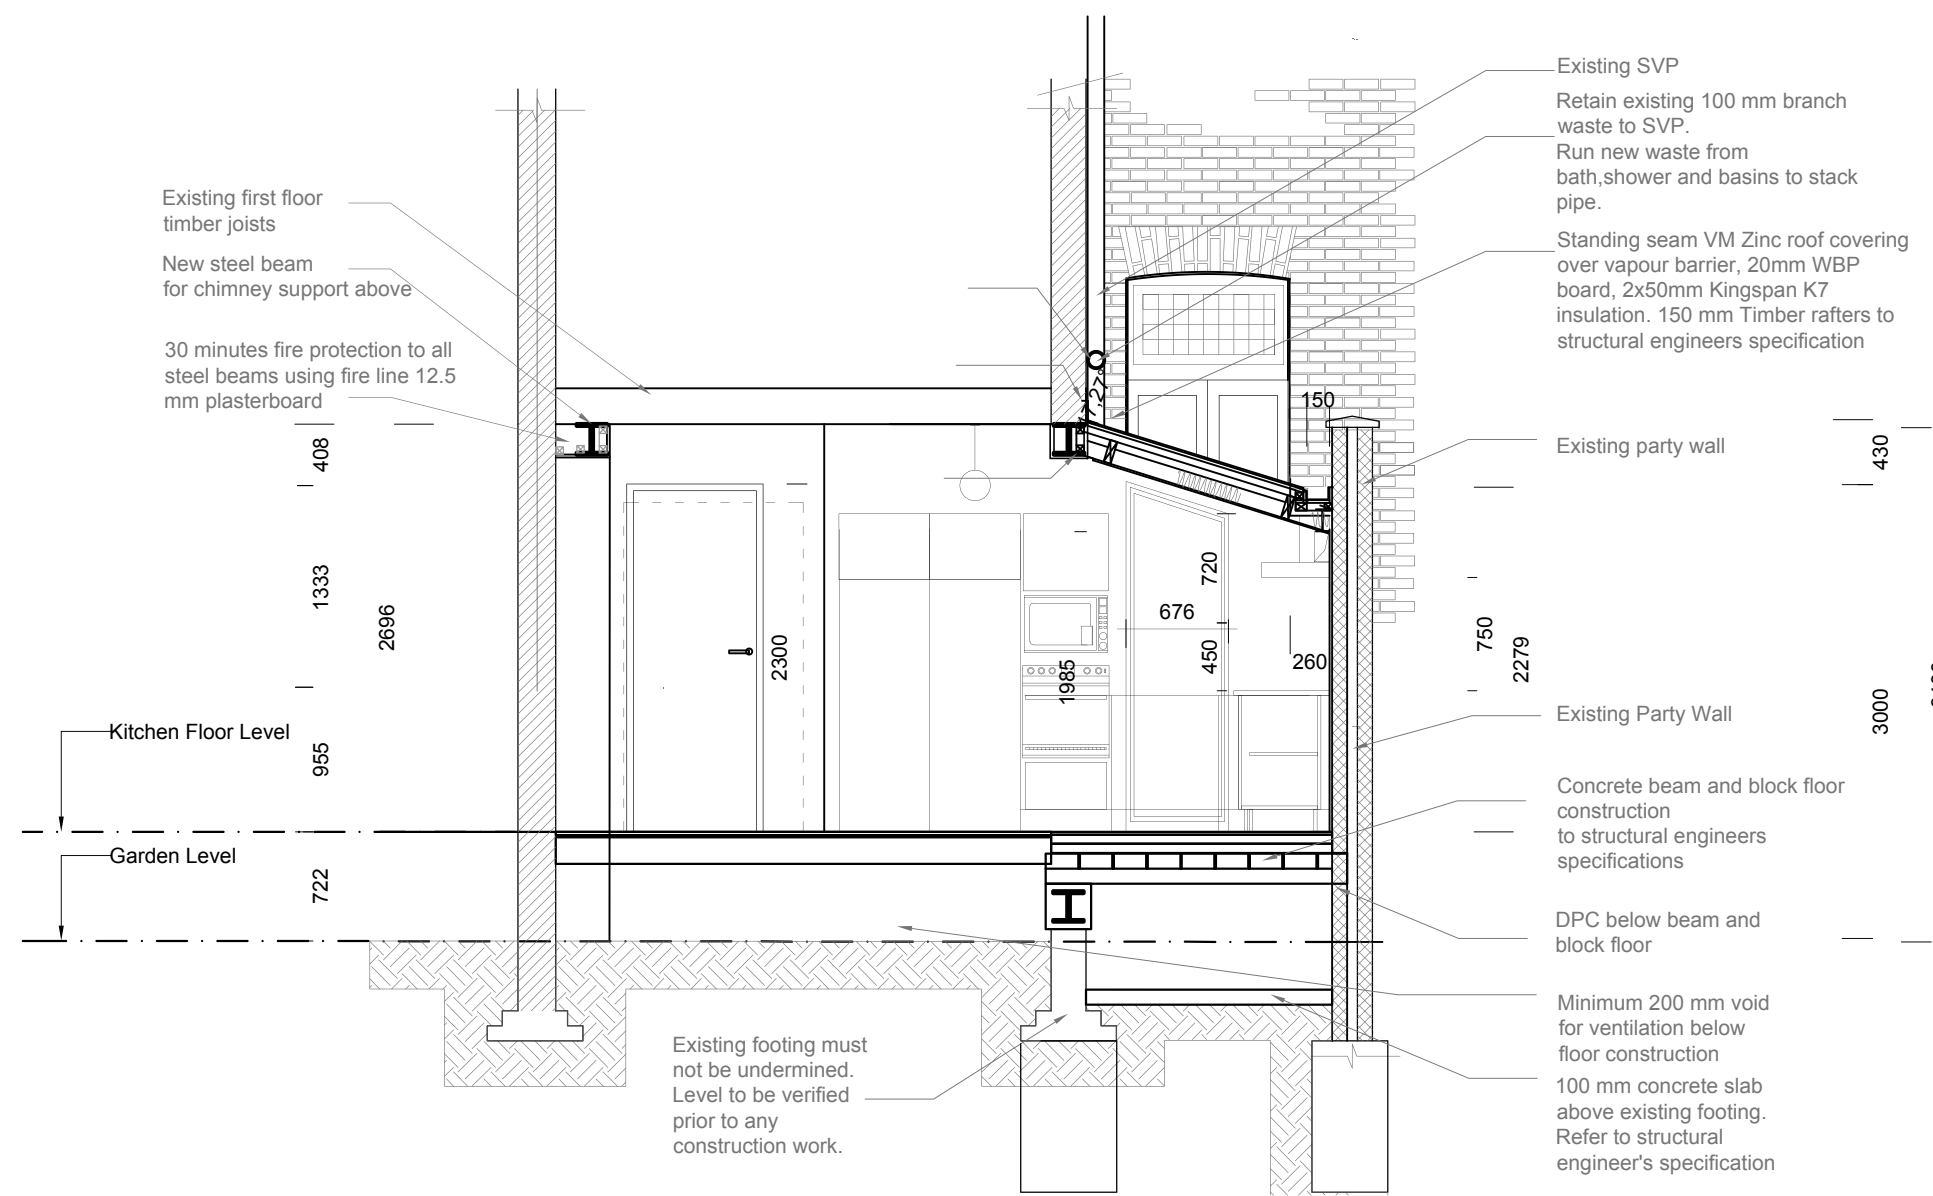

SECTION A-A

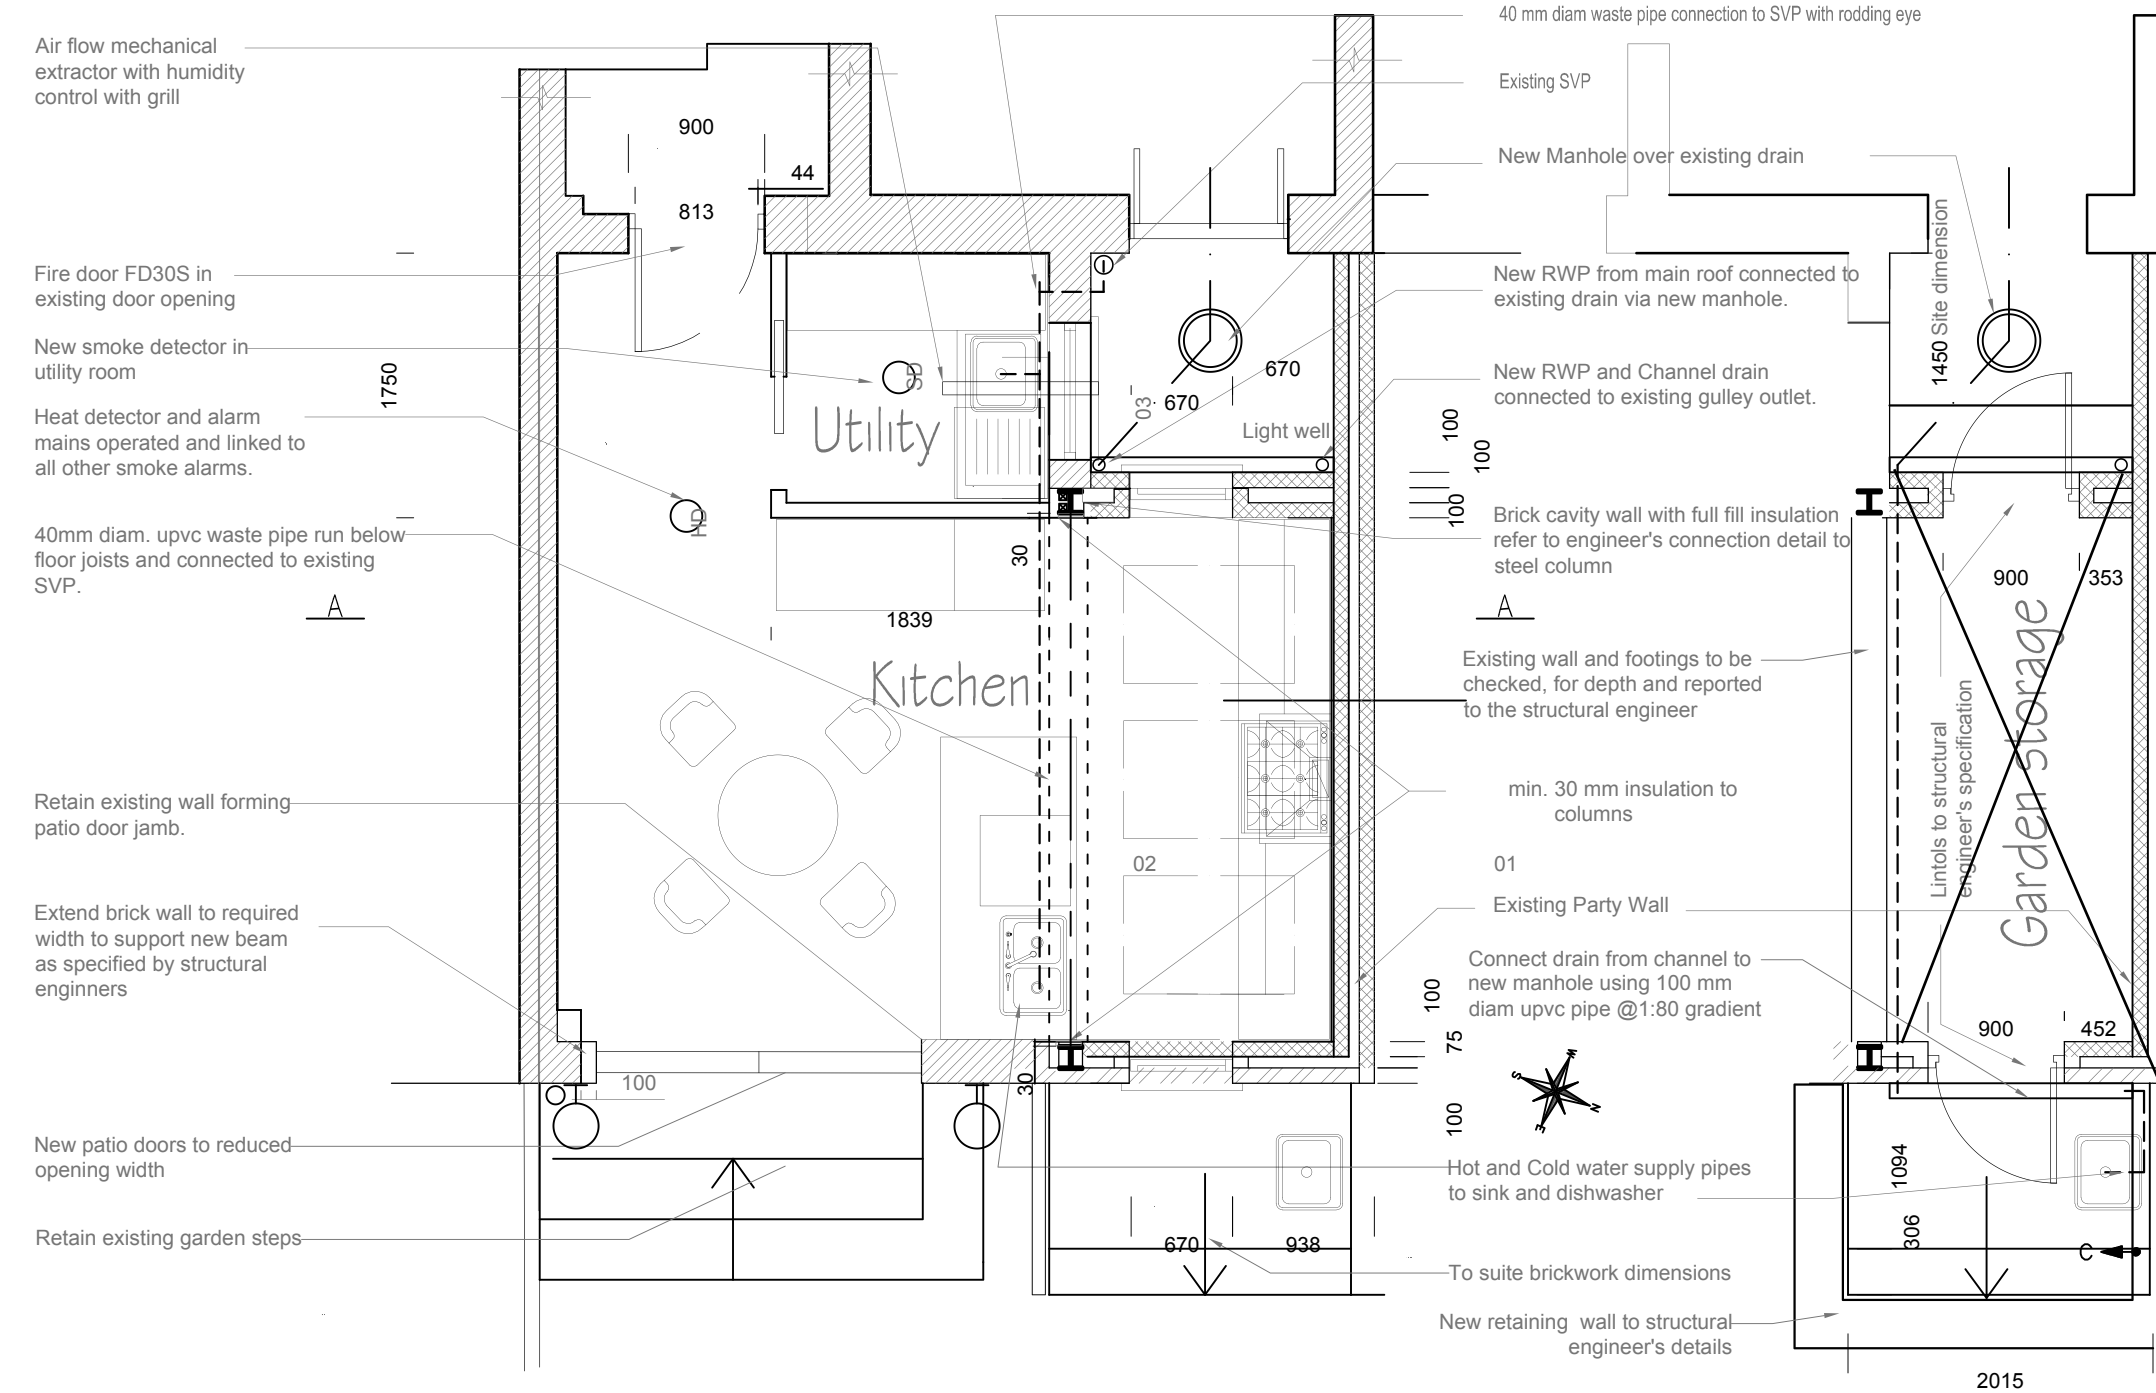


FLOOR PLANS

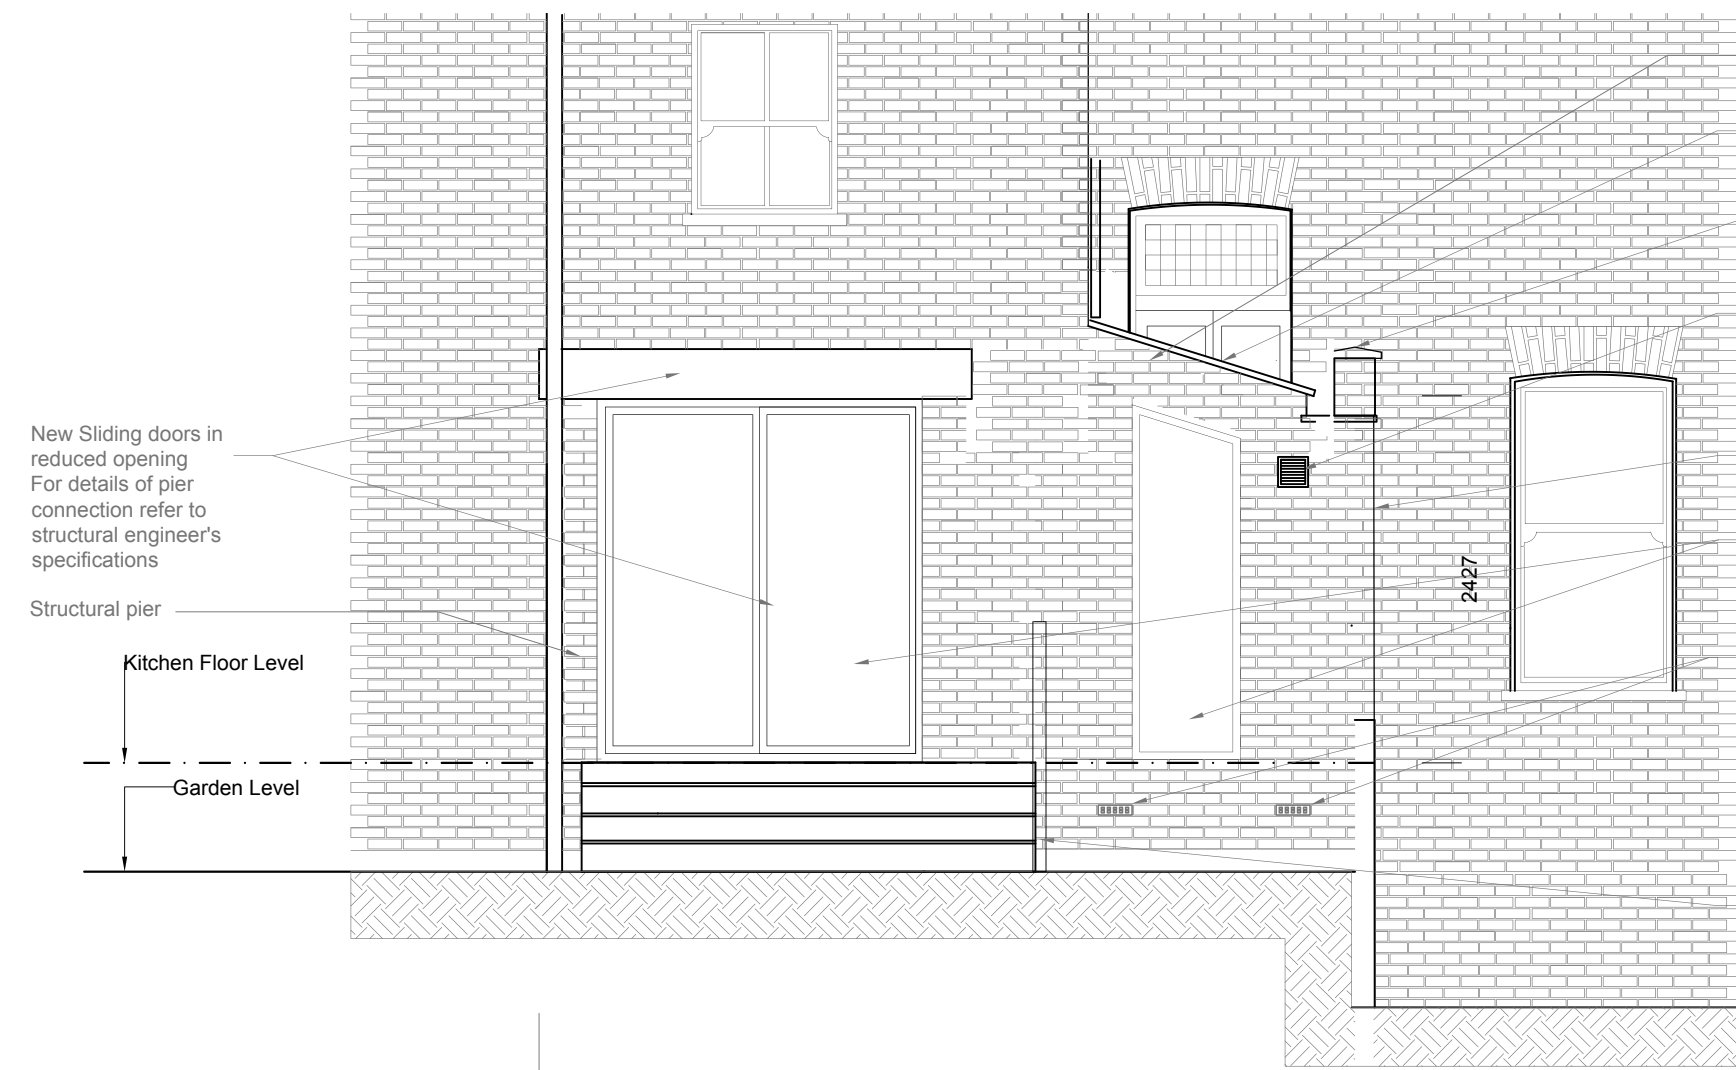


REAR ELEVATION

DETAIL 01

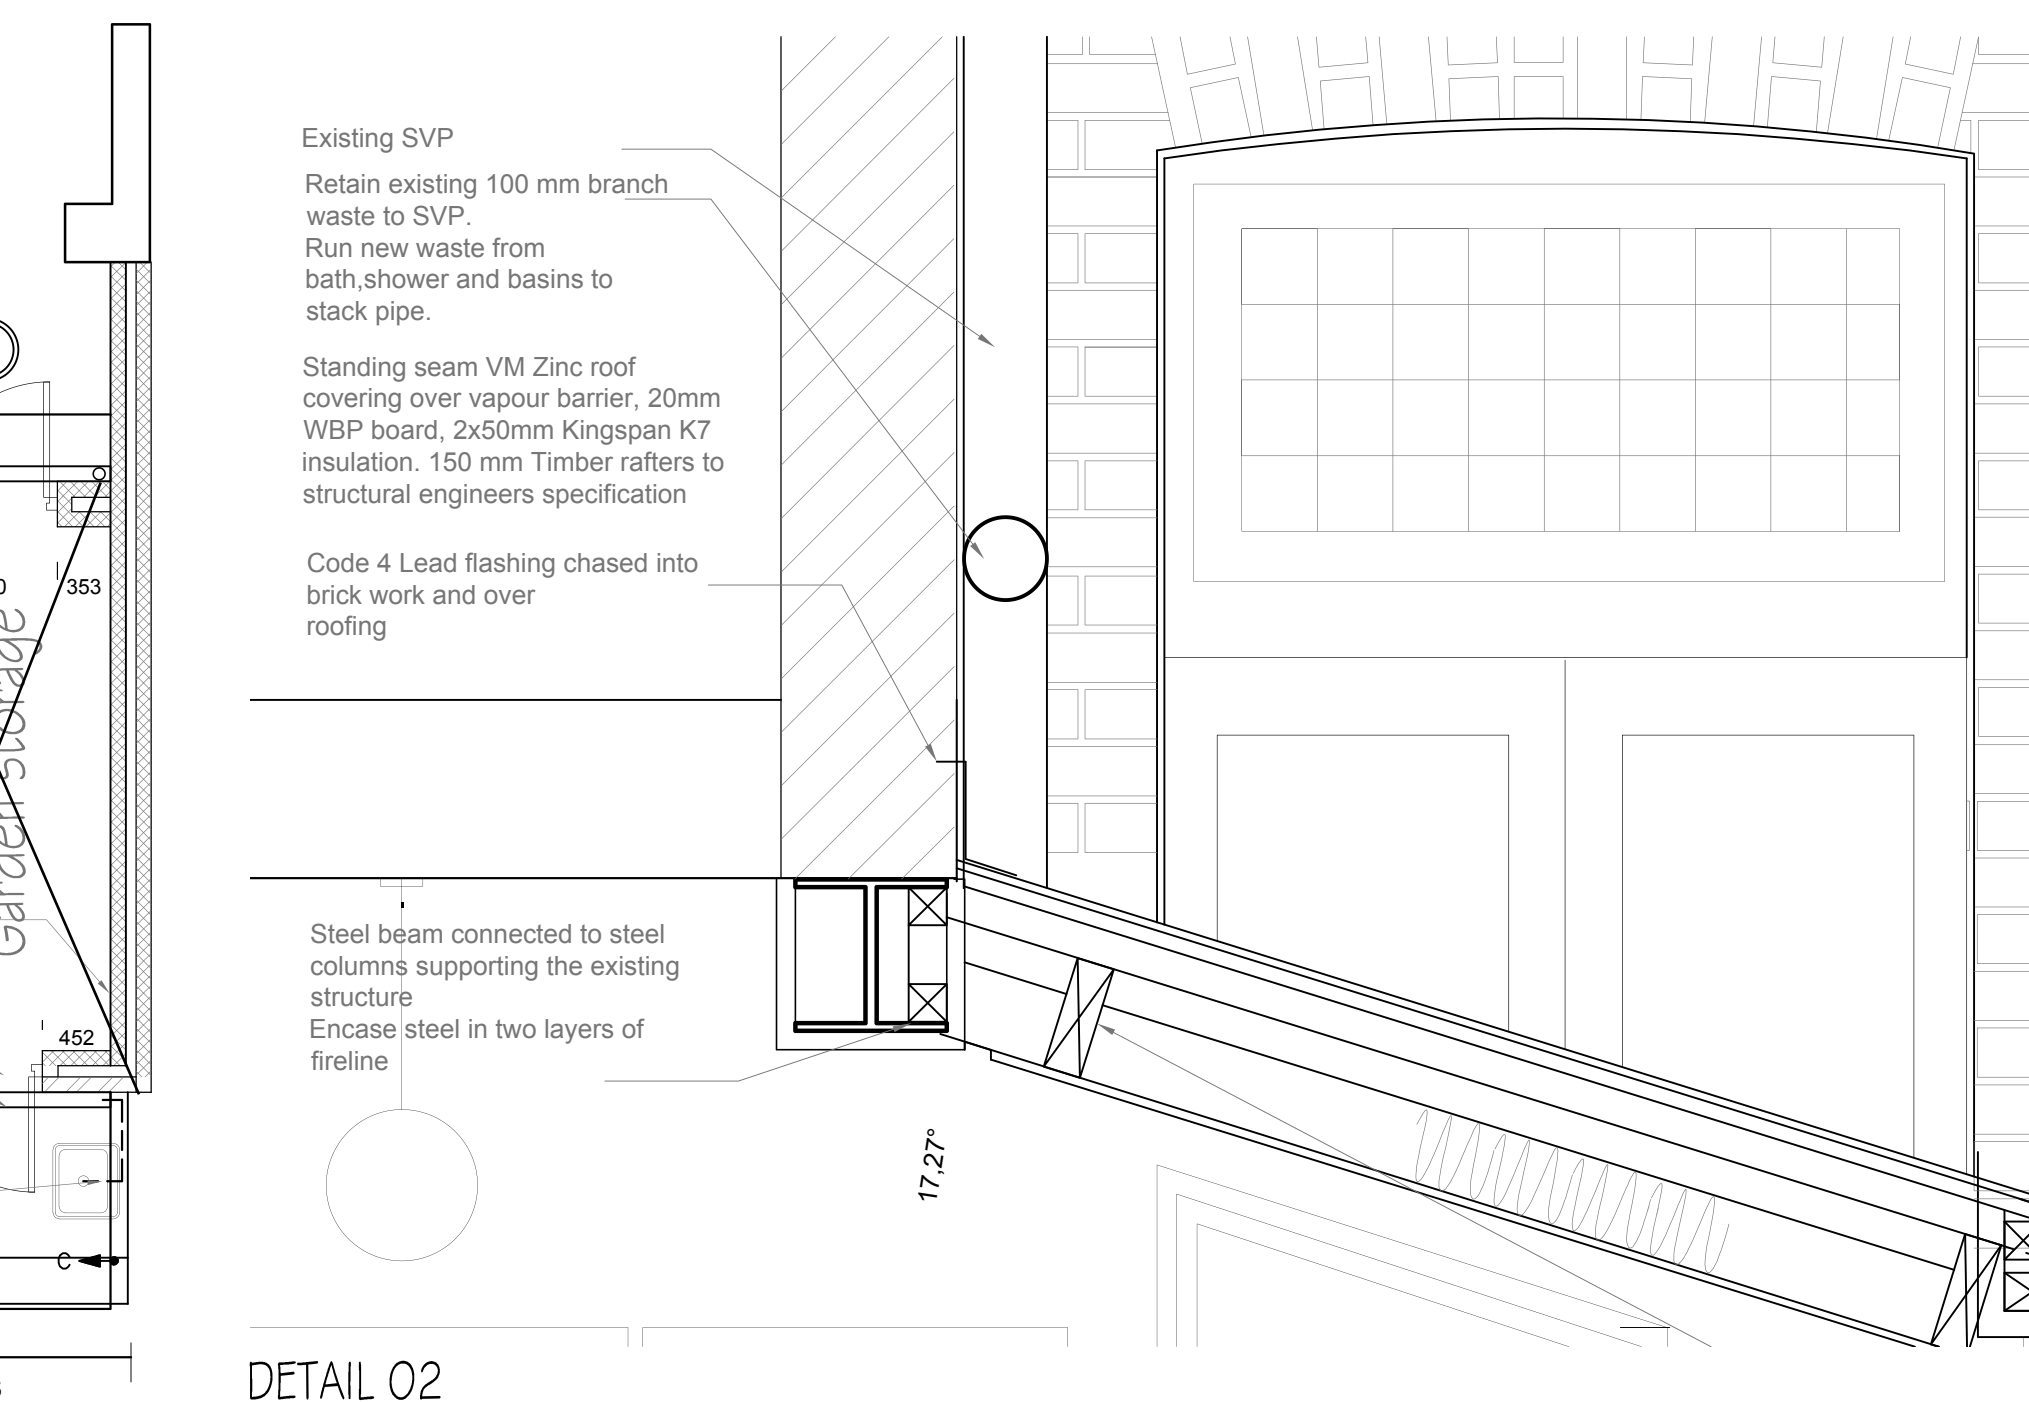


DETAIL 02

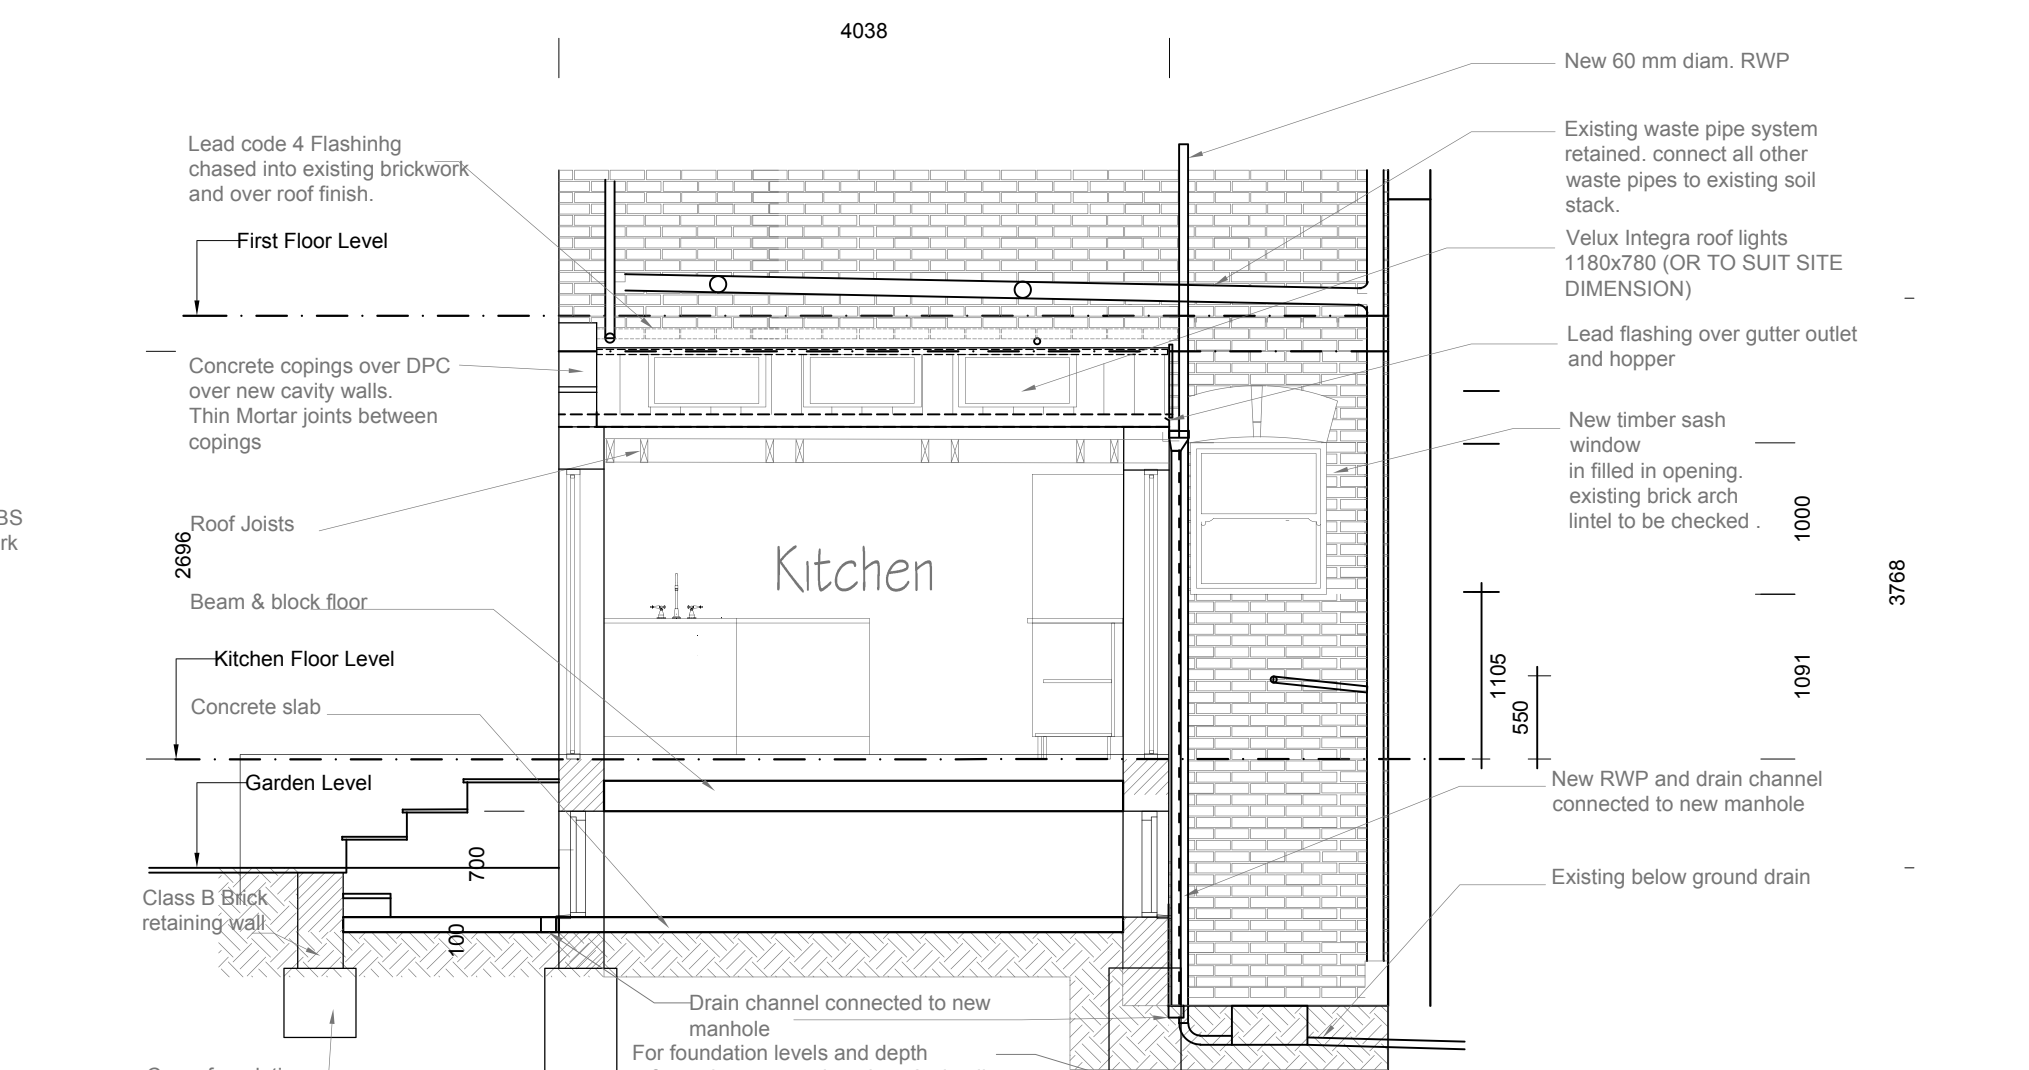

SIDE SECTIONAL ELEVATION

DETAIL 03

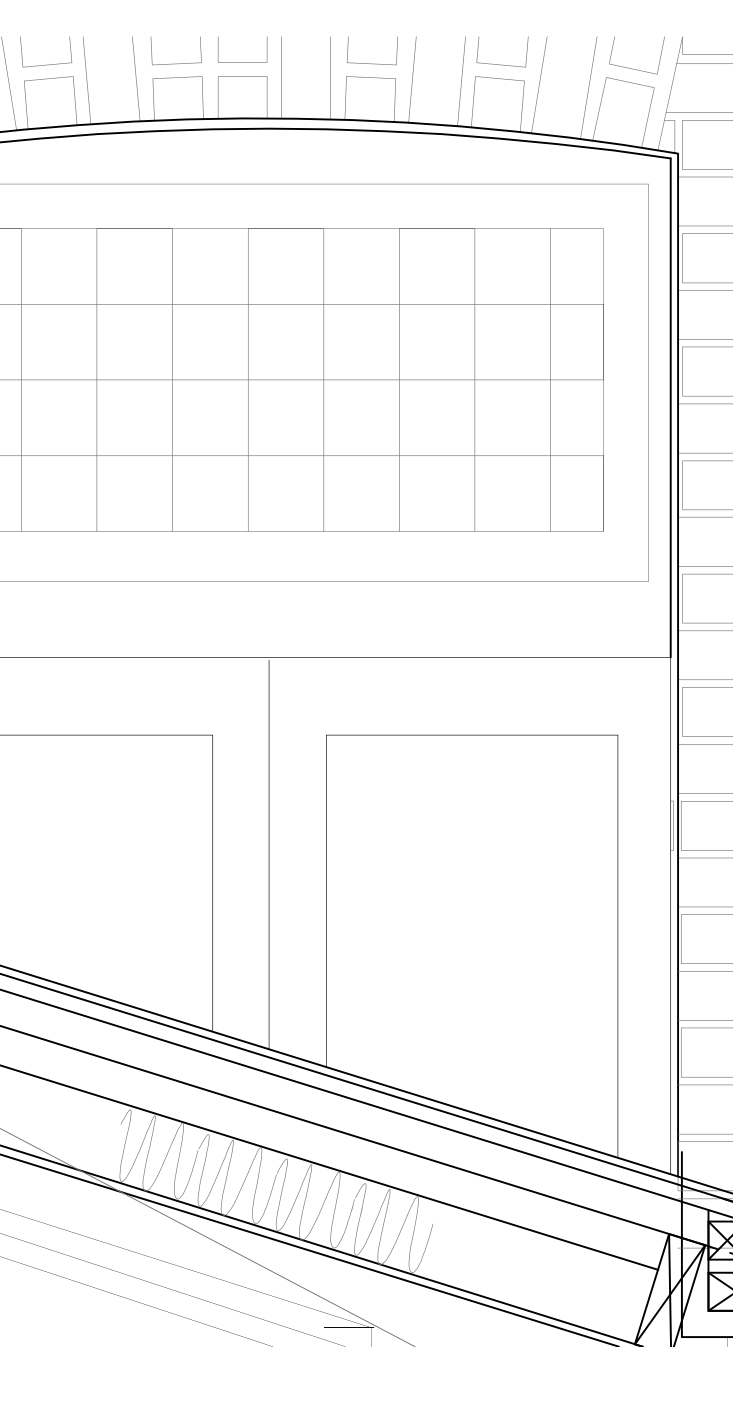

NOTE:
THIS SCHEME IS SUBJECT TO OBTAINING ALL NECESSARY STATUTORY AND OTHER CONSENTS. ALL DIMENSIONS MUST BE VERIFIED ON SITE. NO DIMENSIONS TO BE SCALED FROM THIS DRAWING. ANY DISCREPANCIES MUST BE REPORTED TO 32 DESIGN ARCHITECTS.

THIS DRAWING MUST BE READ IN CONJUNCTION WITH THE STRUCTURAL ENGINEER'S DRAWINGS AND SPECIFICATION. THIS PROJECT IS SUBJECT TO CDM REGULATIONS. PLEASE REFER TO HSE.GOV.UK WEBSITE FOR DOMESTIC CLIENTS.

THIS DRAWING IS THE PROPERTY OF 32 DESIGN ARCHITECTS AND IS PROTECTED BY COPYRIGHT AND INTELLECTUAL PROPERTY RIGHTS. THIS DRAWING MAY NOT BE REPRODUCED IN WHOLE OR IN PART WITHOUT EXPRESS PERMISSION BY 32 DESIGN ARCHITECTS.

32design Architects
137-139 Brent Street London NW4 4DJ
T. 0330 390 3435, E. mail@32design.net

Project	Title	Client	Date:	Scale:	Revisions
Proposed Extension and Alterations at 9 Bnston Grove, N8 9EX	FLOOR PLAN, SECTION, ELEVATIONS & DETAILS	Mr.G & Mrs. K. Ritchie	Nov. 2014	1:50 & 1:10 @ A1	June 2021-Openings altered+storage A
			Drawing No.:	14-785-102	June 2021-Additional details added B