

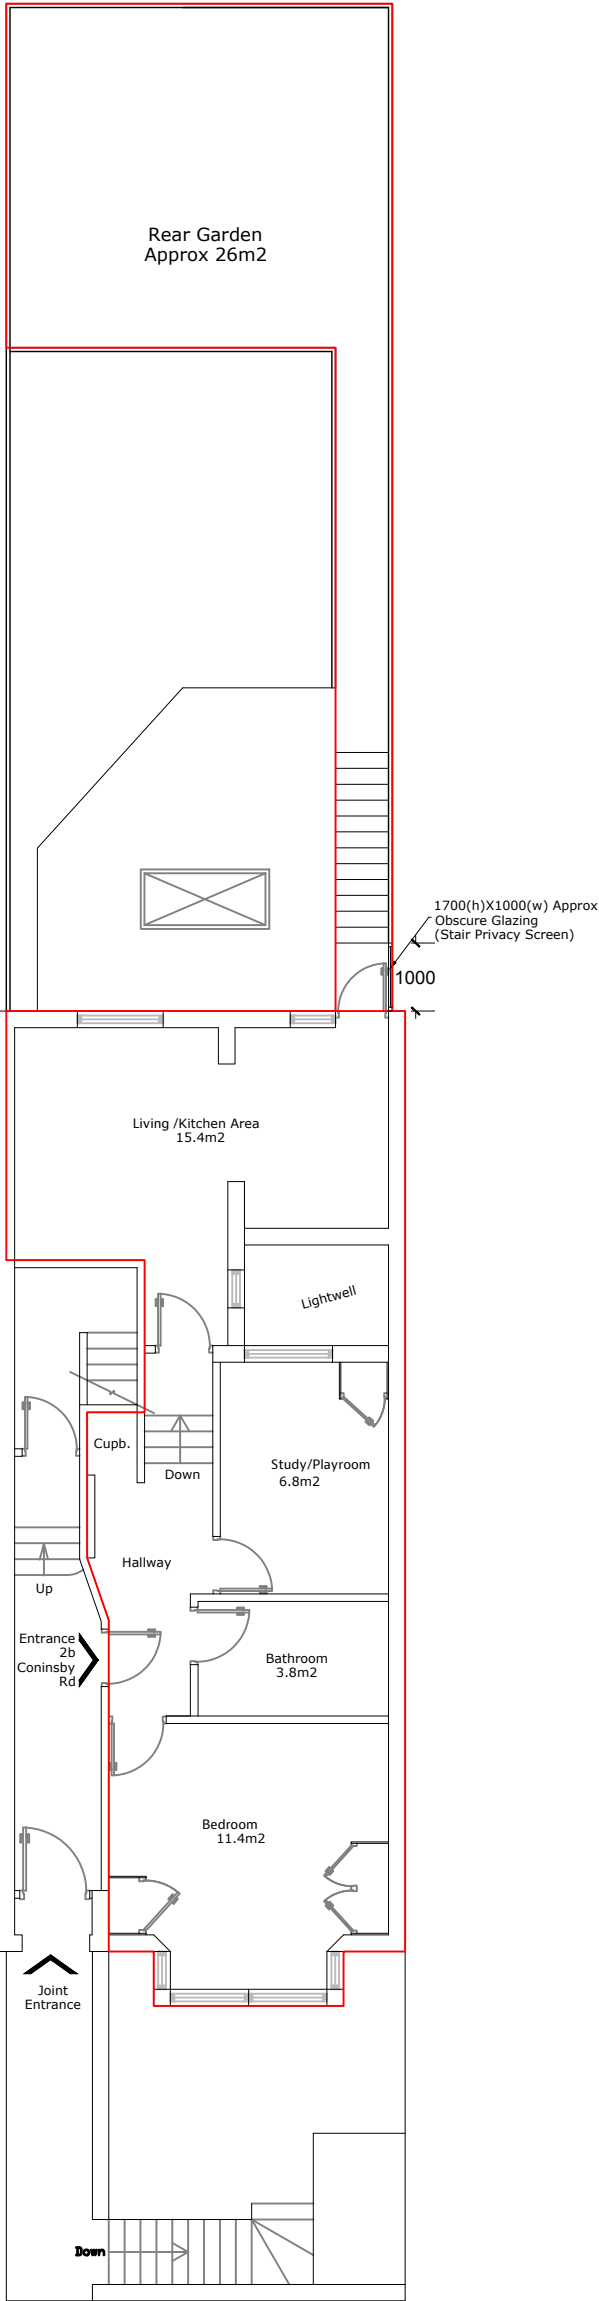


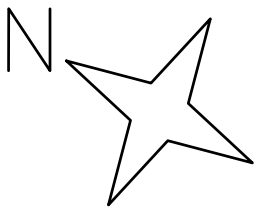

FLOOR PLANS
SCALE 1:100

 

2b Coningsby Rd, N4 1EG, Ground Floor Flat Proposed Plans	Drawing No. 2144/02B	Scale 100 @ A3	Date March 23
---	-------------------------	-------------------	------------------