


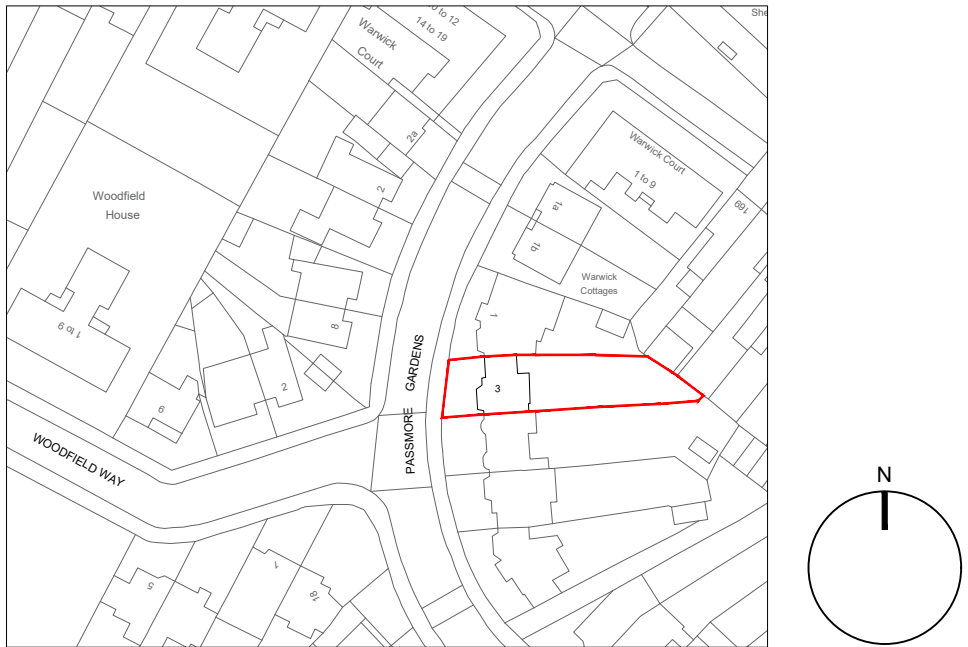


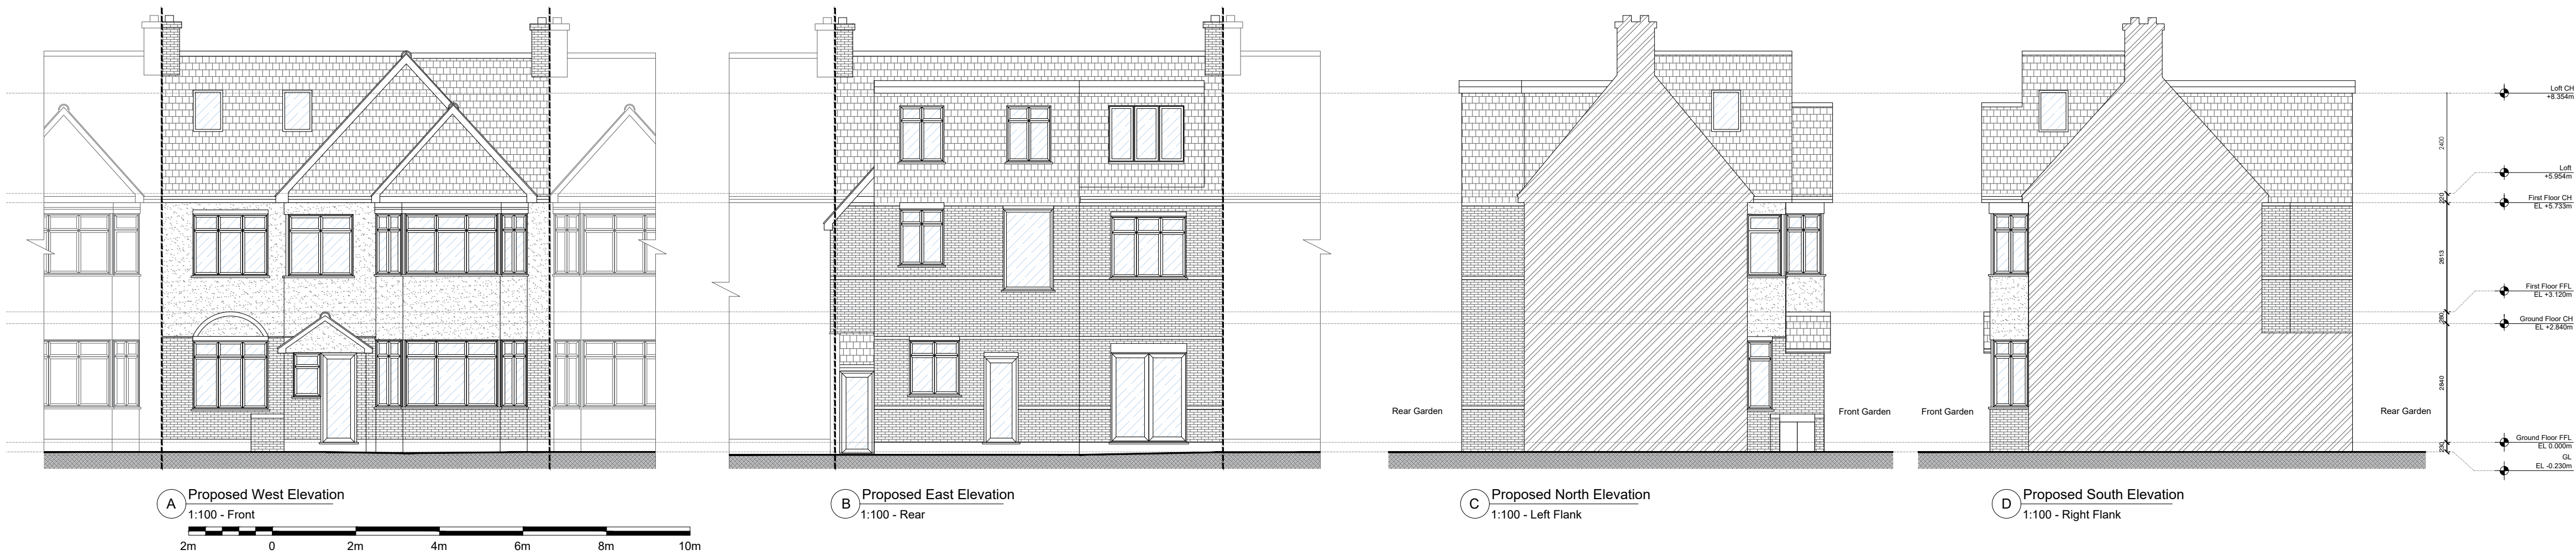

PROPOSED LOCATION PLAN - 1:1250

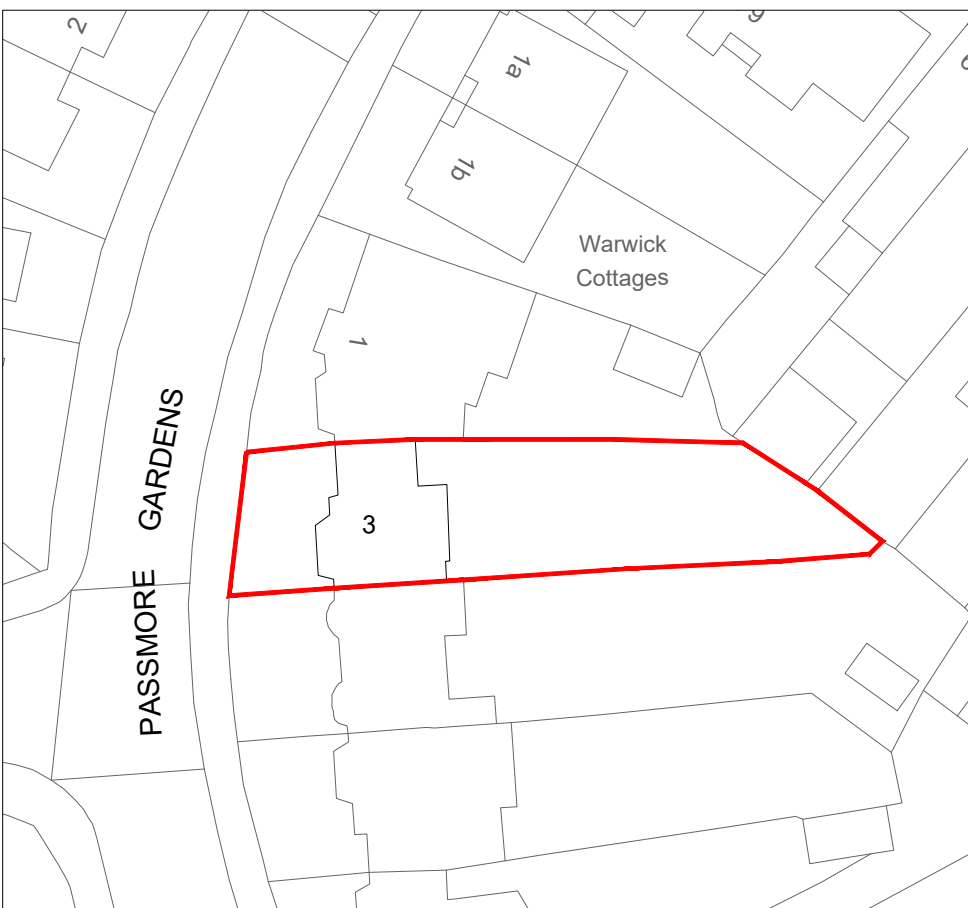

PROPOSED BLOCK PLAN - 1:500

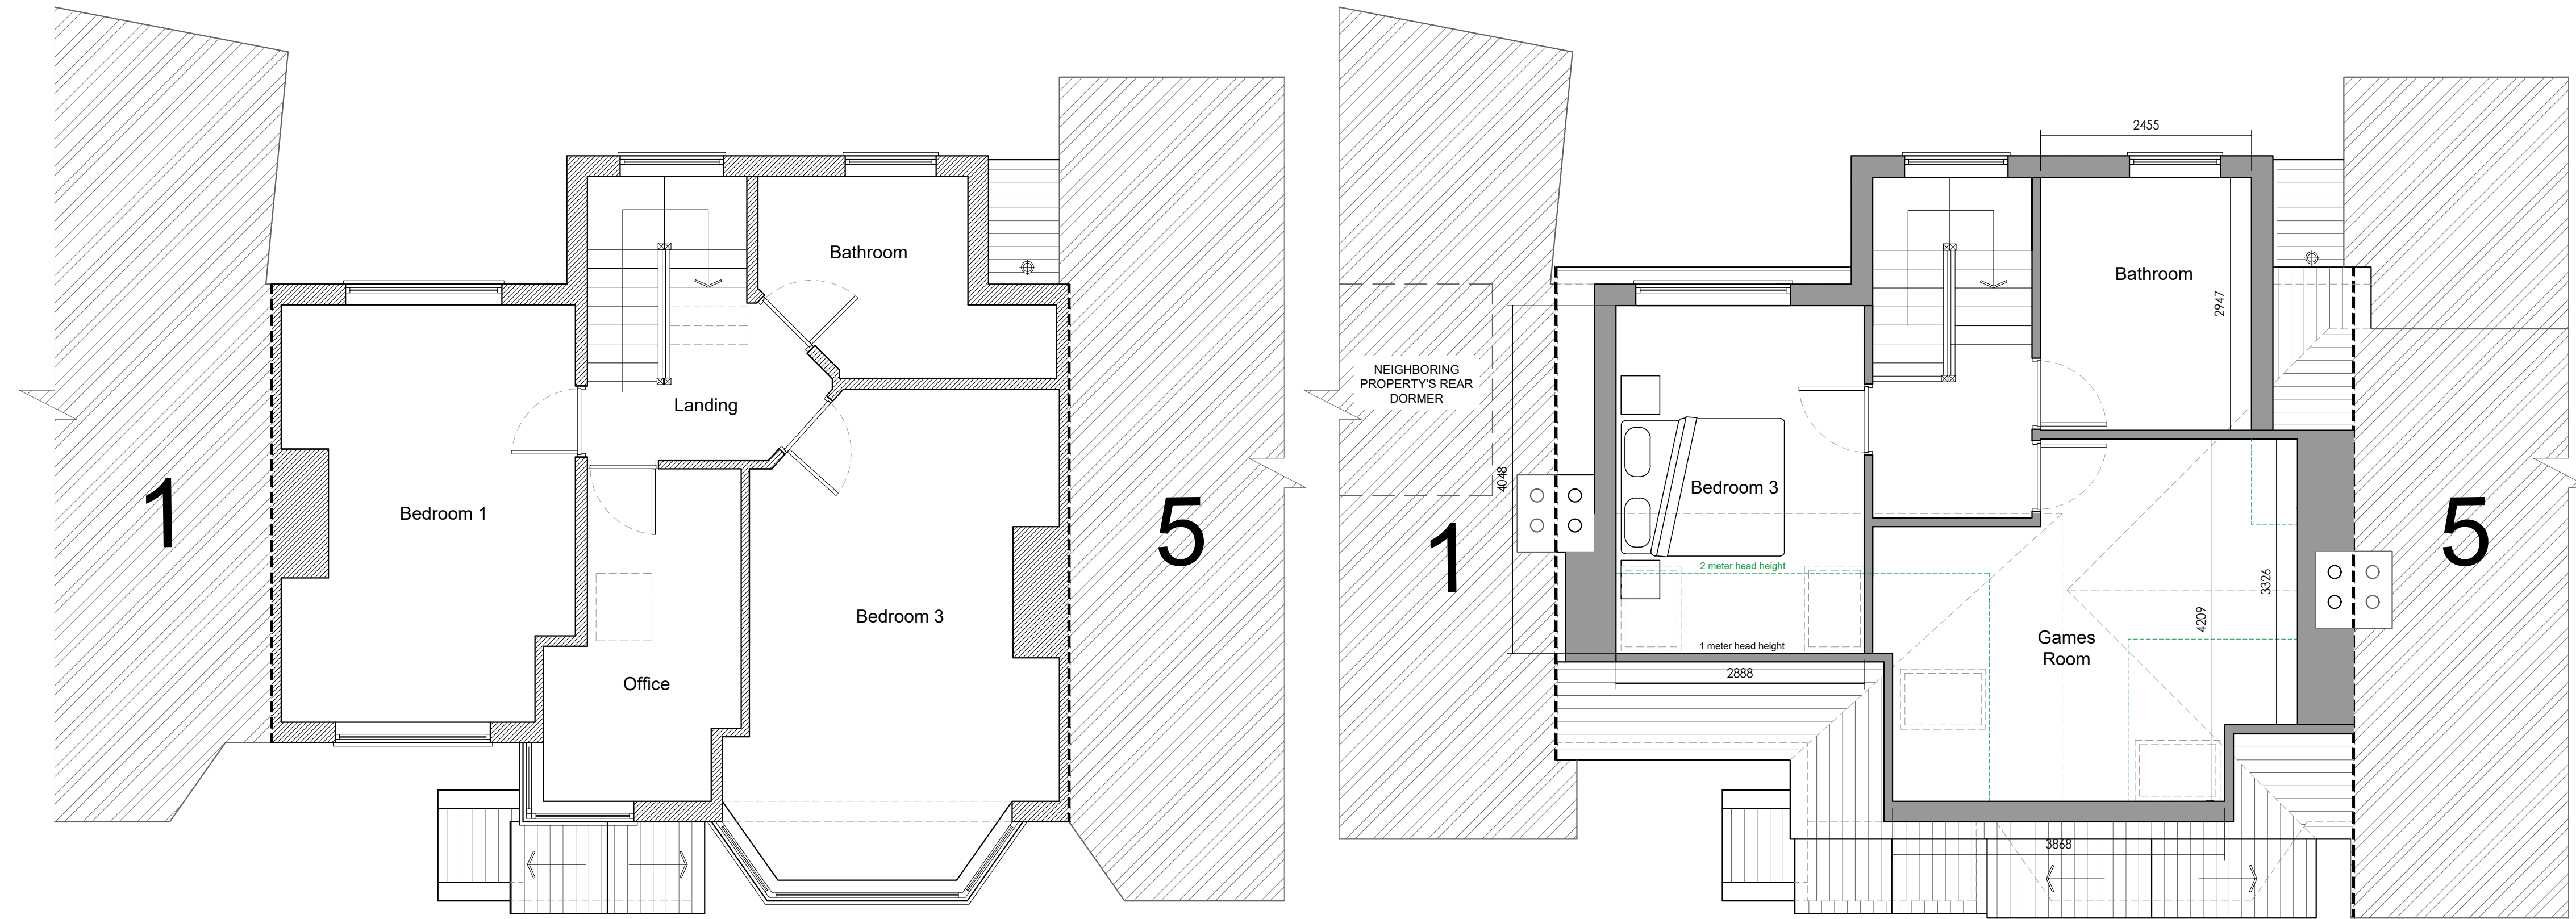

F Proposed First Floor Plan
1:50

L Proposed Loft Floor Plan
1:50

Project:	LANTUKH 3 Passmore Gardens, London, N11 2PE	Boundary	Demolition	Ext Walls	Prop Walls	FFL Height
Drg Title:	Proposed Plans & Elevations					
Scale:	1:50 / 100 @ A1					
Drawn By:	KD	Date:	07/2023			
Drg No:	(23) 06/16 PL01	Rev:				

