



All drawings & designs are subject to final approval by the assigned Principal Designer, local authority and fire officer, which is the responsibility of the client.

All dimensions to be checked on site. Dimensions shown in millimetres.


General Notes:

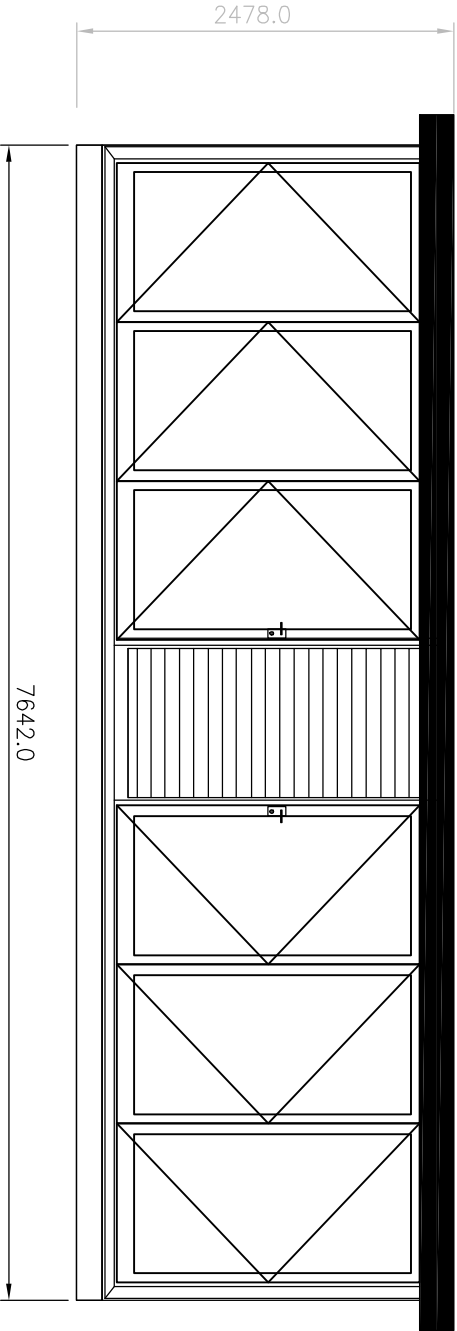


FRONT ELEVATION F-F
SCALE 1:50

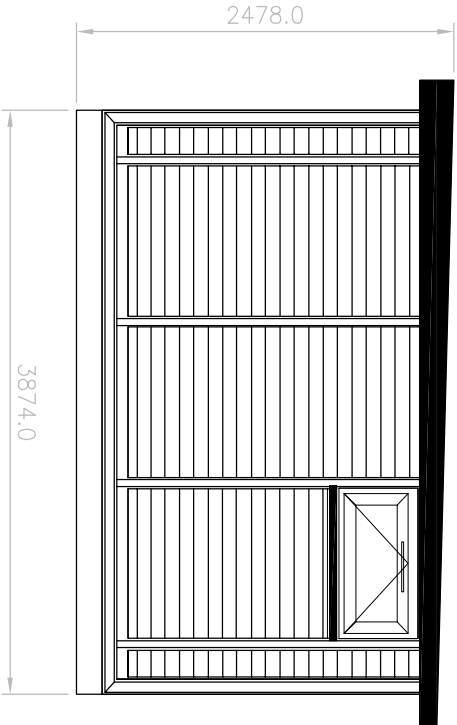

SIDE ELEVATION R-R
SCALE 1:50

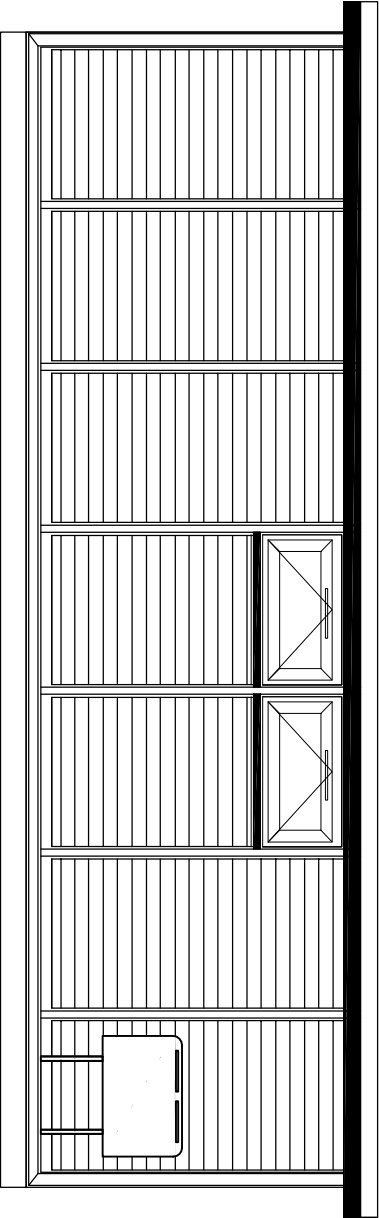

REAR ELEVATION B-B
SCALE 1:50

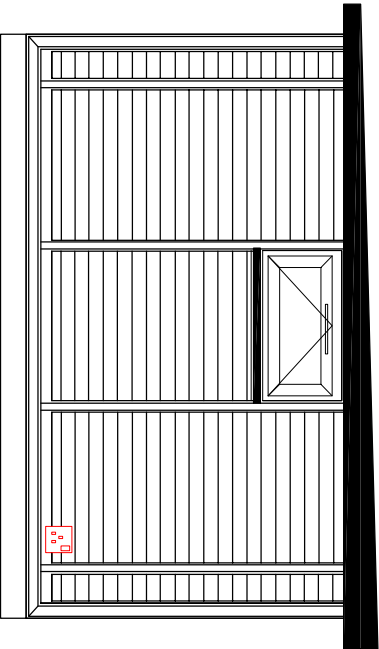

SIDE ELEVATION L-L
SCALE 1:50



ELEVATIONS - PROPOSED

Project: BELLE96			
ULTRA 4.8x3.2 2023 SMART OFFICE ELEVATIONS PROPOSED			
Drawing No.	BEL96E01A		
Date	26 07 2023		
Scale	1-50	A3	



Client Name and Address:			
Eugeny Polishchuk 13 Cholmeley Crescent, London N6 5EZ			
www.smartgardenoffices.co.uk			
0800 242 5559			
GARDEN ROOMS, OFFICES AND STUDIOS			
Thurston Park Church Road, Thurston Bury St Edmunds Suffolk, IP31 3NN			
0800 242 5559			
www.smartgardenoffices.co.uk			
No. Revision/ Issue			
A BIFOLDS AMENDED			
31.07.23			
Date			

Installation Address:	
13 Cholmeley Crescent, London, N6 5EZ	